14033

4817

# ANTHONY'S THIRD ADDITION TO HANCOCK

Scale 1"=100'

Aug. 1899.

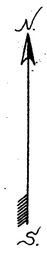


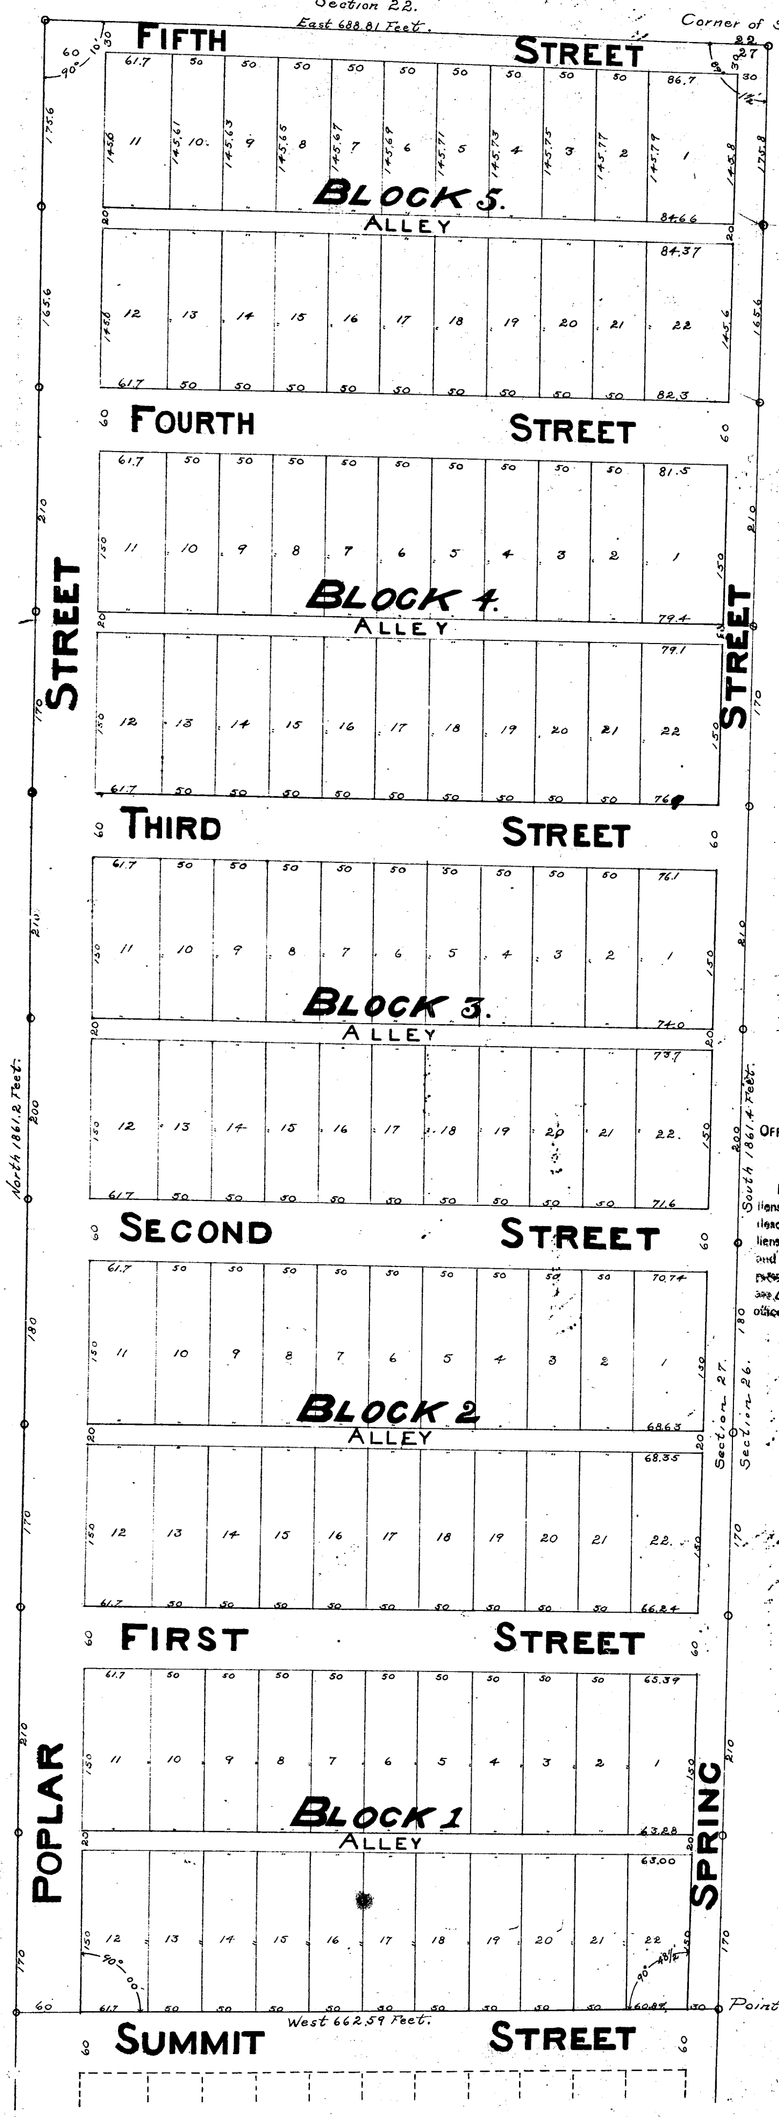


## Description

Commencing at the East quarter post of section twenty-seven (27) Township fifty-five (55) North of range thirty-four (34) West of the Principal meridian in Michigan: Run thence north on the line between sections twenty-six (26) and twenty-seven (27) Seven hundred eighty and ~~seventy~~ three hundredths (780 3/100) feet to the point of beginning. From said point of beginning run West parallel with the East and West Center line of said twenty-seven (27) six hundred sixty two and fifty-nine hundredths (662 59/100) feet: thence North at right angles to said center line one thousand eight hundred sixty one and four tenths (1861 4/10) feet to the line between sections twenty-two (22) and twenty-seven (27): thence East on said line six hundred eighty-eight and eighty-one hundredths (688 81/100) feet to the North-East corner of said section twenty-seven (27) thence south on section line one thousand eight hundred sixty-one and four tenths (1861 4/10) feet to point of beginning.

## Surveyor's Certificate

I hereby certify that the plat hereon drawn is a correct one; and that permanent monuments consisting of iron bars have been planted at points marked thus ○ as there are, at the angles in the boundaries of the land platted, and at the intersections of the streets and alleys.

W. W. Stockly, Surveyor.

## Dedication

Know all men by these presents that I Francis W. Anthony, widower of Hancock, Houghton County, Michigan, as proprietor, have caused the land embraced in the annexed plat to be surveyed, laid out and platted, to be known as Anthonys third addition to Hancock, and that the streets and alleys as shown on said plat, are hereby dedicated to the uses of the Public.

Signed and Sealed in the presence of: J. J. Finnegan, D. W. Stockly

Francis W. Anthony (SS)

State of Michigan)
County of Houghton) ss.

On this twenty fourth day of August, A.D. 1899, before me, a notary public in and for the said county, personally came the above named Francis W. Anthony, known to me to be the person who executed the above dedication and acknowledged the same to be his free act and deed.

J. T. Finnegan
Notary Public

OFFICE OF COUNTY TREASURER,
HOUGHTON COUNTY.
HOUGHTON, MICH. April 7, 1900

I HEREBY CERTIFY, That there are No tax liens or tax titles held by the State on the lands described within, and that there are No tax liens or titles held by individuals on the said lands, and that the taxes on said lands for the five years preceding the 7 day of April 1900, are all paid, as shown by the records of this office.

Joseph J. Haas
COUNTY TREASURER.

REGISTER'S OFFICE,
HOUGHTON COUNTY, MICH.
Received for record the 7th day of April A. D., 1900, at 9:30 o'clock P. M. and recorded in Vol. 1 of Plats page 115

William Walls
REGISTER.

Examined & Approved
Aug 31, 1899
John F. Nilkinson
Deputy Auditor General

STATE OF MICHIGAN,
HOUGHTON COUNTY. ss.
Houghton, Mich., April 7, 1900
And I further certify that the Certificate required by Sect. 135, of Act No. 206, of the Public Acts of 1893, was presented to me at the same time said deed was presented.

William Walls
Register.

STATE OF MICHIGAN
County of Houghton. ss.

We William Walls Register of Deeds, and W. W. Stockly Surveyor, hereby certify that we have each carefully compared the annexed copy with the plat of Anthony's Third Addition to Hancock now of record in the office of Register of Deeds and that it is a true transcript therefrom and of the whole of such record.

William Walls Register of Deeds.
W. W. Stockly Surveyor.

State of Michigan, ss.
County of Houghton. We William Walls, Register of Deeds, and W. W. Stockly, Surveyor, hereby certify that we have each carefully compared this copy with the original plat of Anthony's Third Addition to Hancock and that it is an exact copy thereof and of the whole of such original map or plat.

William Walls, Register of Deeds.
W. W. Stockly, Surveyor.

RECEIVED AND FILED
IN AUDITOR GENERAL'S OFFICE,
Apr 10 - 1900
John F. Nilkinson
Deputy Auditor General.

13725 - 1900

14033

1817

# ANTHONY'S THIRD ADDITION TO HANCOCK

Scale 1"=100'

Aug. 1899.

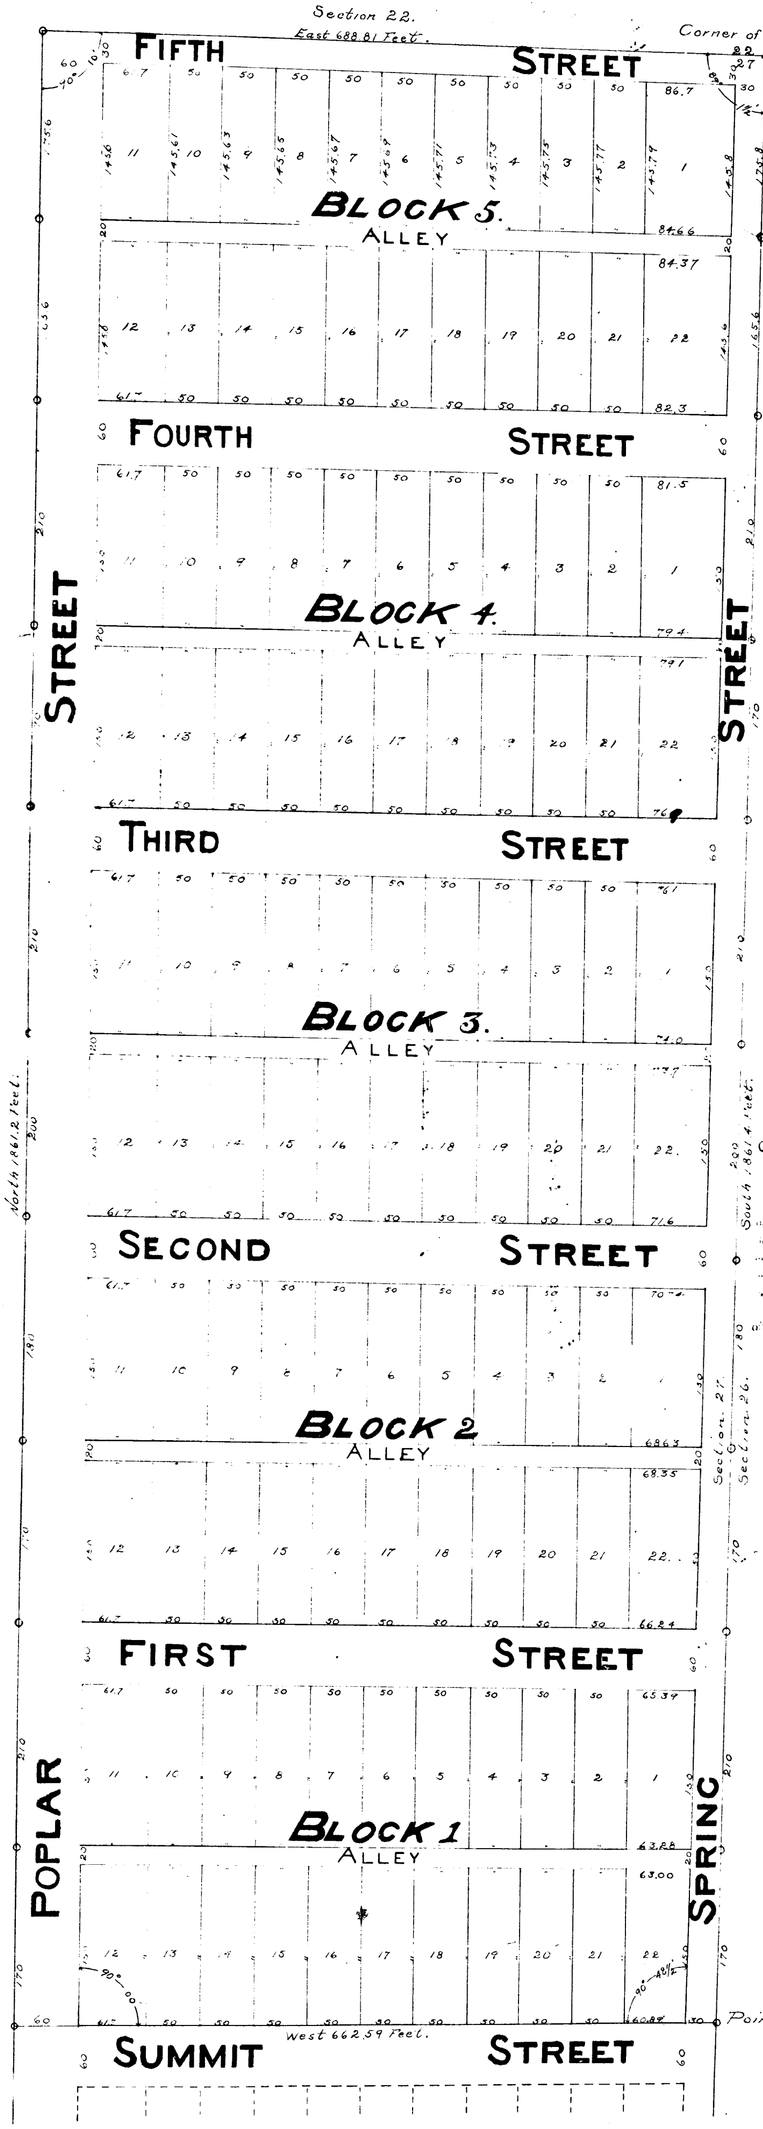


## Description

Commencing at the East quarter post of section twenty-seven (27) Township fifty-five (55) North of range thirty-four (34) West of the Principal meridian of Michigan. Run thence north on the line between sections twenty-six (26) and twenty-seven (27) seven hundred, eighty and seventy three hundredths (780.73) feet to the point of beginning. From said point of commencing run West parallel with the East and West center lines of said twenty-seven (27) six hundred sixty three and fifty nine hundredths (662.59/100) feet; thence North at right angles to said center lines one thousand eight hundred sixty one and three tenths (1,861.3/10) feet to the line between sections twenty-two (22) and twenty-seven (27) thence East on said line six hundred eighty eight and eighty one hundredths (688.81/100) feet to the North East corner of said Section twenty-seven (27) thence south on section line one thousand eight hundred sixty one and four tenths (1861.4/10) feet to point of beginning.

## Surveyor's Certificate

I hereby certify that the plat hereon drawn is a correct one, and that permanent monuments consisting of iron bars have been planted at points marked thus ○ as there are, at the angles in the boundaries of the land platted, and at the intersections of the streets and alleys.

W. W. Stockly, Surveyor.

## Dedication

Know all men by these presents that I Frances W. Anthony, widow of Hancock, Houghton County, Michigan, as proprietor, have caused the land embraced on the annexed plat to be surveyed, laid out and platted, to be known as Anthony's third addition to Hancock, and that the streets and alleys as shown on said plat, are hereby dedicated to the uses of the public.

Signed and sealed in the presence of, J. T. Finnegan, Frances W. Anthony (L.S.)
D. M. Tonkin

State of Michigan } ss.
County of Houghton }

On this twenty fourth day of August, A.D. 1899, before me, a notary public in and for the said county, personally came the above named Frances W. Anthony, known to me to be the person who executed the above dedication and acknowledged the same to be his free act and deed.

J. T. Finnegan
Notary Public

OFFICE OF COUNTY TREASURER,
HOUGHTON COUNTY,
HOUGHTON, MICH. October 7, 1900

I HEREBY CERTIFY, That there are No taxes or tax titles held by the State on the lands described within, and that there are No taxes or tax titles held by individuals on the said lands, and that the taxes on said lands for the five years preceding the 7 day of August 1900 are all paid, as shown by the records of this office.

Frederick J. Kneas
COUNTY TREASURER.

REGISTER'S OFFICE, } ss.
HOUGHTON COUNTY, MICH.

Received for record the 7th day of Oct. A. D., 1900, at 8:30 o'clock P. M. and recorded in Vol. 1 of Plats page 165

William Walls
REGISTER.

Examined & approved
Oct 9th 1900
F. Wilkinson
Deputy Auditor Gen.

STATE OF MICHIGAN, } ss.
HOUGHTON COUNTY,
Houghton, Mich., Oct. 7th, 1900
And I further certify that the Certificate required by Sect. 13b, of Act No. 206, of the Public Acts of 1899, was presented to me at the same time said deed was presented.

William Walls
Register

William Walls
W. W. Stockly

the plat of Anthony's Third Addition to Hancock

William Walls
W. W. Stockly

State of Michigan, } ss.
County of Houghton.

We William Walls, Register of Deeds, and W. W. Stockly, Surveyor, hereby certify that we have each carefully compared this copy with the original plat of Anthony's Third Addition to Hancock and that it is an exact copy thereof and of the whole of such original map or plat.

William Walls,
Register of Deeds.
W. W. Stockly,
Surveyor.

RECEIVED AND FILED
IN AUDITOR GENERAL'S OFFICE,
Apr 10 - 1900
John F. Nicholson
Deputy Auditor General.

13725 - 1900