

MAP OF First Addition to CENTENNIAL HEIGHTS.

SITUATED IN
West Half of Section 12, Town 56 North, Range 33 West.

DESCRIPTION.

The land embraced in the annexed plat of "First Addition to Centennial Heights," is as follows: Commencing at a point six hundred seven (607) feet North and seven hundred eighty-two and three-tenths (782.3) feet East of the SW corner-post of Section 12, Town 56 North, Range 33 West; thence running South 89° 41' East one hundred and fifty-one (151) feet, thence North 0° 19' East six hundred sixty (660) feet, thence South 89° 41' East four hundred fifty-three (453) feet, thence North 0° 19' East nineteen hundred eighty (1980) feet, thence North 89° 41' West thirteen hundred fifty-nine (1359) feet, thence South 0° 19' West six hundred sixty (660) feet, thence South 89° 41' East nine hundred six (906) feet, thence South 0° 19' West thirteen hundred twenty (1320) feet, thence North 89° 41' West one hundred fifty-one (151) feet, thence South 0° 19' West six hundred sixty (660) feet to point of beginning.

SURVEYOR'S CERTIFICATE.

I Hereby Certify, That the plat hereon delineated is a correct one and that permanent monuments consisting of iron pins have been planted at all points marked thus O as hereon shown, at all angles in the boundaries of the land platted and at all intersections of the streets or of the streets and alleys.

Charles Chynoweth
Surveyor.


DEDICATION.

Know all Men by these Presents, That the CENTENNIAL COPPER MINING COMPANY, a corporation duly organized and existing under the general mining laws of the State of Michigan, is the proprietor of the land embraced in the plat hereon drawn; that it has caused said land to be surveyed, laid out and platted by its Engineer, Charles Chynoweth, of Calumet Township, Houghton County, Michigan. That the plat shall be and is hereafter designated "First Addition to Centennial Heights," and that the streets and alleys as shown on said plat are hereby dedicated to the use of the Public; provided, in case the Public ceases to use said streets or any of them for the purpose for which they are herein dedicated, then and in that case they shall revert to the above named Centennial Copper Mining Company, its successors or assigns.

IN WITNESS WHEREOF, The said Centennial Copper Mining Company has caused these presents to be executed by its duly authorized Superintendent, the 16th day of May, A. D. 1900.

J. H. Spry
Alonso Makolas

NOTE. For correction of Lot numbers in Blocks J and K, see Voucher 1504-1926

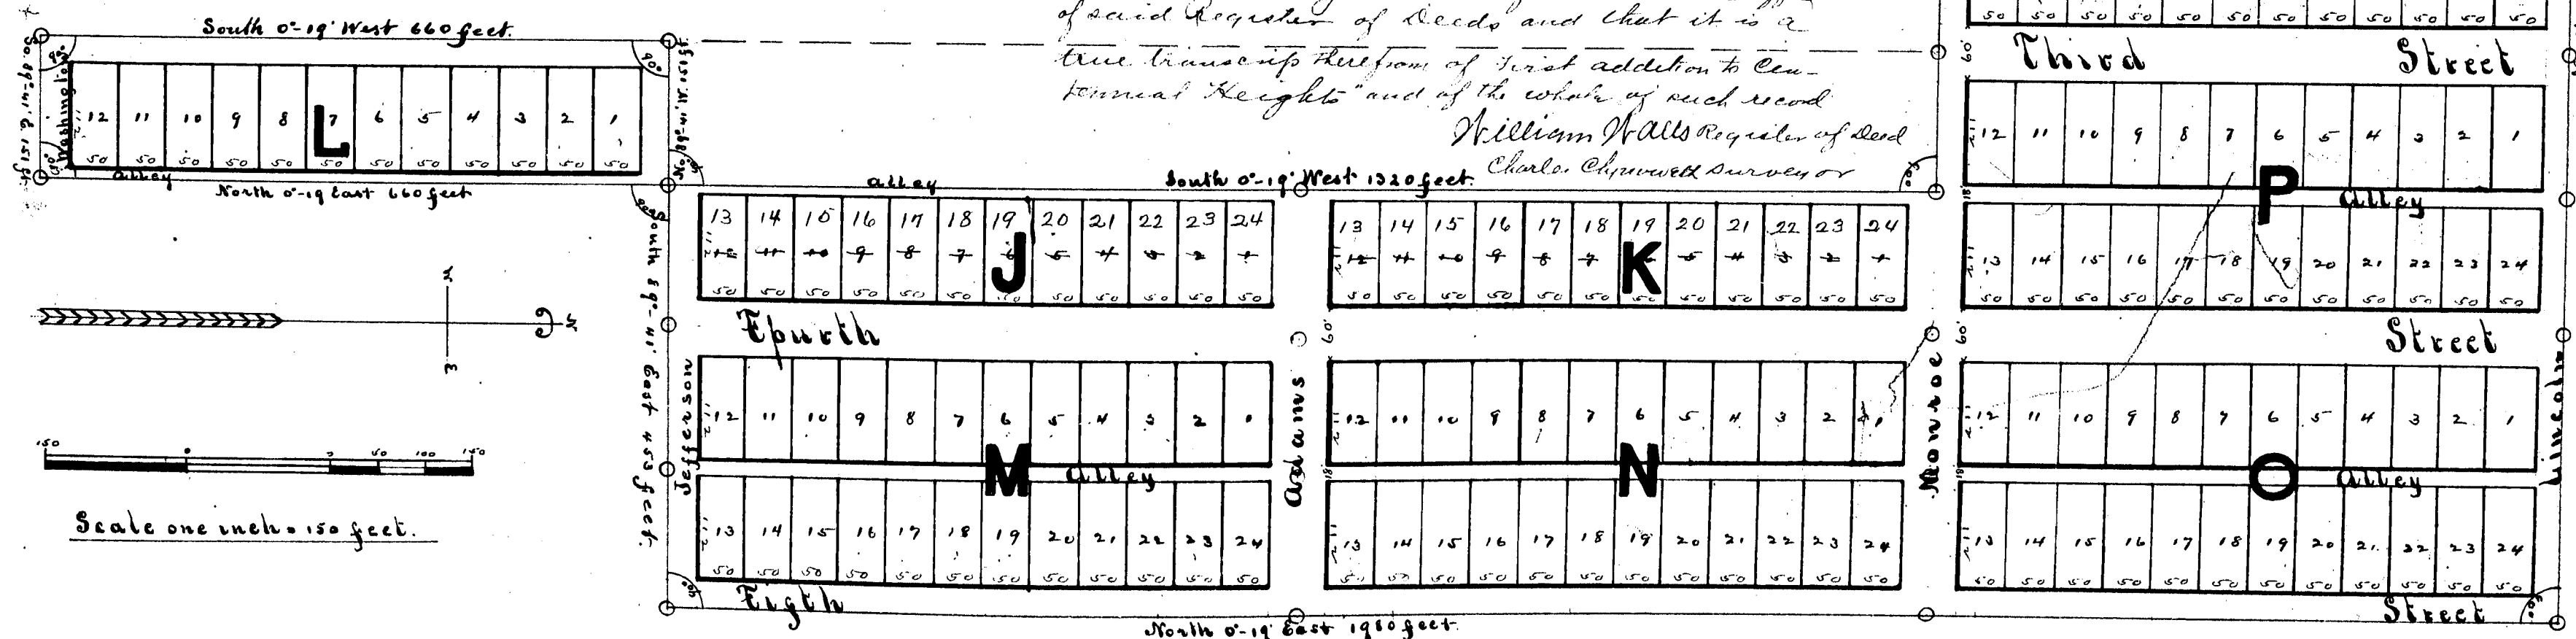

STATE OF MICHIGAN,

County of Houghton.

On this 16th day of May, A. D. 1900, before me, the undersigned, a Notary Public in and for said County, personally appeared James Chynoweth, known to me to be the Attorney-in-fact of the Centennial Copper Mining Company, the proprietor of the land hereby platted, and acknowledged the execution thereof by him to be the free act and deed of said Centennial Copper Mining Company, he having been duly authorized to execute this plat by the Board of Directors of said Company.

John W. Wagner
Notary Public, Houghton County, Michigan.

Examined and Approved May 26, 1900.

John F. Walckenaer
Deputy Auditor General.

I Hereby Certify, That I have examined the records in my office relating to the description of lands in the within instrument, and from such examination it appears that the State and County taxes have been fully paid for the five years preceding the date of said instrument.

Adolph J. Haas
County Treasurer.

STATE OF MICHIGAN,

County of Houghton,

And I further Certify, That the certificate required by Section 185, Article 306, of the Public Acts of 1894, was presented to me at the same time said deed was presented.

William Walls
Recorder.

STATE OF MICHIGAN,

County of Houghton,

We, *William Walls*, Register of Deeds, and *Charles Chynoweth*, Surveyor, hereby certify that we have each carefully compared this copy with the original plat of First Addition to Centennial Heights and that it is an exact copy thereof and of the whole of such original plat.

REGISTER'S OFFICE,
Houghton County, Michigan,
Received for record the 16th day of May, A. D. 1900, at 12 o'clock A. M., and recorded in Vol. 1 of Page 106.

State of Michigan,
County of Houghton,
I, *William Walls*, Register of Deeds, and *Charles Chynoweth*, Surveyor, hereby certify that we have each carefully compared the annexed copy with the plat of First Addition to Centennial Heights now of record in the office of said Register of Deeds and that it is a true transcript thereof of First Addition to Centennial Heights and of the whole of such record.

William Walls Register of Deeds
Charles Chynoweth Surveyor

RECEIVED AND FILED
IN AUDITOR GENERAL'S OFFICE,

John F. Walckenaer
Deputy Auditor General.

77981-1900

14034

MAP OF First Addition to CENTENNIAL HEIGHTS.

SITUATED IN
West Half of Section 12, Town 56 North, Range 33 West.

DESCRIPTION.

The land embraced in the annexed plat of "First Addition to Centennial Heights," is as follows: Commencing at a point six hundred seven (607) feet North and seven hundred eighty-two and three-tenths (782.3) feet East of the SW corner-post of Section 12, Town 56 North, Range 33 West; thence running South 89° 41' East one hundred and fifty-one (151) feet, thence North 0° 19' East six hundred sixty (660) feet, thence South 89° 41' East four hundred fifty-three (453) feet, thence North 0° 19' East nineteen hundred eighty (1980) feet, thence North 89° 41' West thirteen hundred fifty-nine (1359) feet, thence South 0° 19' West six hundred sixty (660) feet, thence North 89° 41' East nine hundred six (906) feet, thence South 0° 19' West thirteen hundred twenty (1320) feet, thence North 89° 41' West one hundred fifty-one (151) feet, thence South 0° 19' West six hundred sixty (660) feet to point of beginning.

SURVEYOR'S CERTIFICATE.

I Hereby Certify, That the plat hereon delineated is a correct one and that permanent monuments consisting of iron pins have been planted at all points marked thus O as hereon shown, at all angles in the boundaries of the land platted and at all intersections of the streets or of the streets and alleys.

Charles Chynoweth
Surveyor.



DEDICATION.

Know all Men by these Presents, That the CENTENNIAL COPPER MINING COMPANY, a corporation duly organized and existing under the general mining laws of the State of Michigan, is the proprietor of the land embraced in the plat hereon drawn; that it has caused said land to be surveyed, laid out and platted by its Engineer, Charles Chynoweth, of Calumet Township, Houghton County, Michigan. That the plat shall be and is hereafter designated "First Addition to Centennial Heights," and that the streets and alleys as shown on said plat are hereby dedicated to the use of the Public; provided, in case the Public ceases to use said streets or any of them for the purpose for which they are herein dedicated, then and in that case they shall revert to the above named Centennial Copper Mining Company, its successors or assigns.

IN WITNESS WHEREOF, The said Centennial Copper Mining Company has caused these presents to be executed by its duly authorized Superintendent, the 16th day of May, A. D. 1900.

J. H. Spry
Alonso Nicholas

NOTE. For correction of lot numbers in blocks J and K. See letter 1504-1900

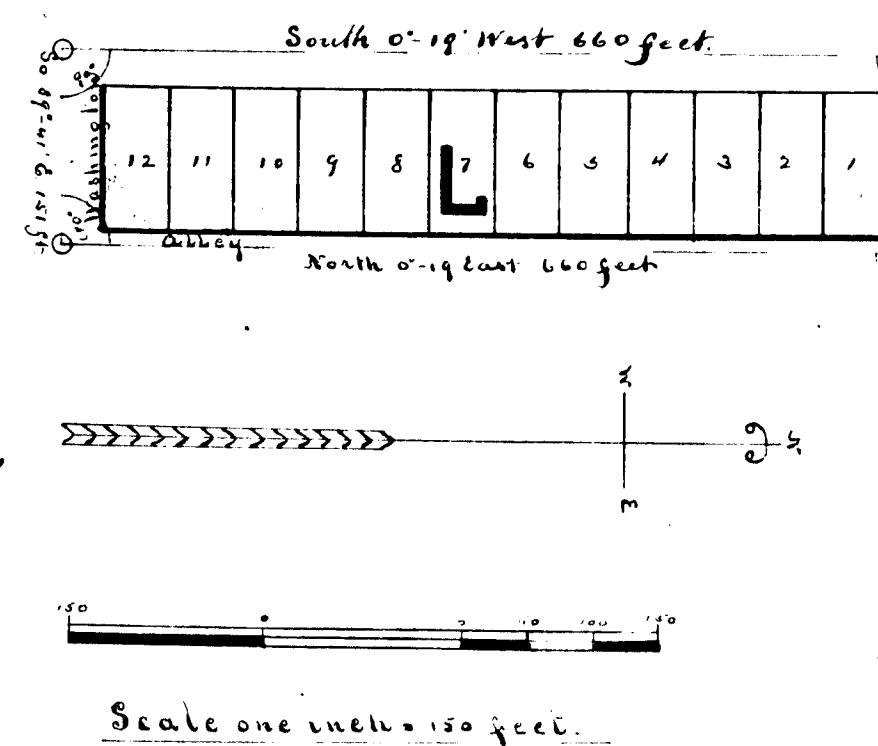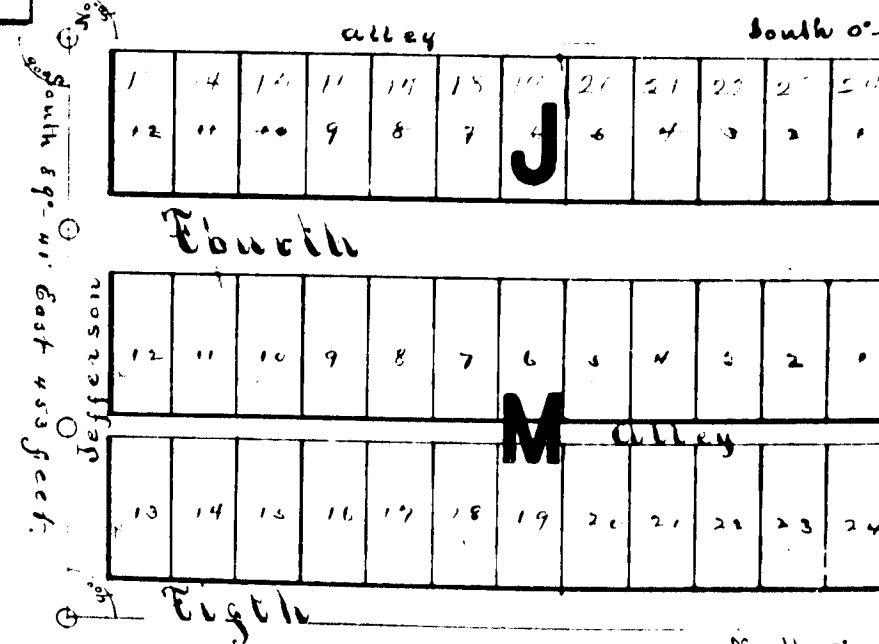

STATE OF MICHIGAN,

County of Houghton,

On this 16th day of May, A. D. 1900, before me, the undersigned, a Notary Public in and for said County, personally appeared James Chynoweth, known to me to be the Attorney-in-fact of the Centennial Copper Mining Company, the proprietor of the land hereby platted, and acknowledged the execution thereof by him to be the free act and deed of said Centennial Copper Mining Company, he having been duly authorized to execute this plat by the Board of Directors of said Company.

James M. Wagner
Notary Public, Houghton County, Michigan.

Examined and Approved May 26, 1900.

John P. Hall
Deputy Auditor General.

I Hereby Certify, That I have examined the records in my office relating to the description of lands in the within instrument, and from such examination it appears that the State and County taxes have been fully paid for the five years preceding the date of said instrument.

Robert J. Shaw
County Treasurer.

STATE OF MICHIGAN,

County of Houghton,

And I further Certify, That the certificate required by Section 185, Article 306, of the Public Acts of 1893, was presented to me at the same time said deed was presented.

William H. Wells
Recorder.

STATE OF MICHIGAN,

County of Houghton,

We, *William H. Wells*, Register of Deeds, and *Charles Chynoweth*, Surveyor, hereby certify that we have each carefully compared this copy with the original plat of First Addition to Centennial Heights and that it is an exact copy thereof and of the whole of such original plat.


REGISTER'S OFFICE,

Houghton County, Michigan,

Received for record the 16th day of May, A. D. 1900, at 10 o'clock A. M., and recorded in Vol. 1 of Page 111.

William H. Wells
County of Houghton

No William Wells, recorder of Deeds and Charles Chynoweth, surveyor hereby certify that we have each carefully compared this copy with the original plat of First Addition to Centennial Heights and that it is an exact copy thereof and of the whole of such original plat.

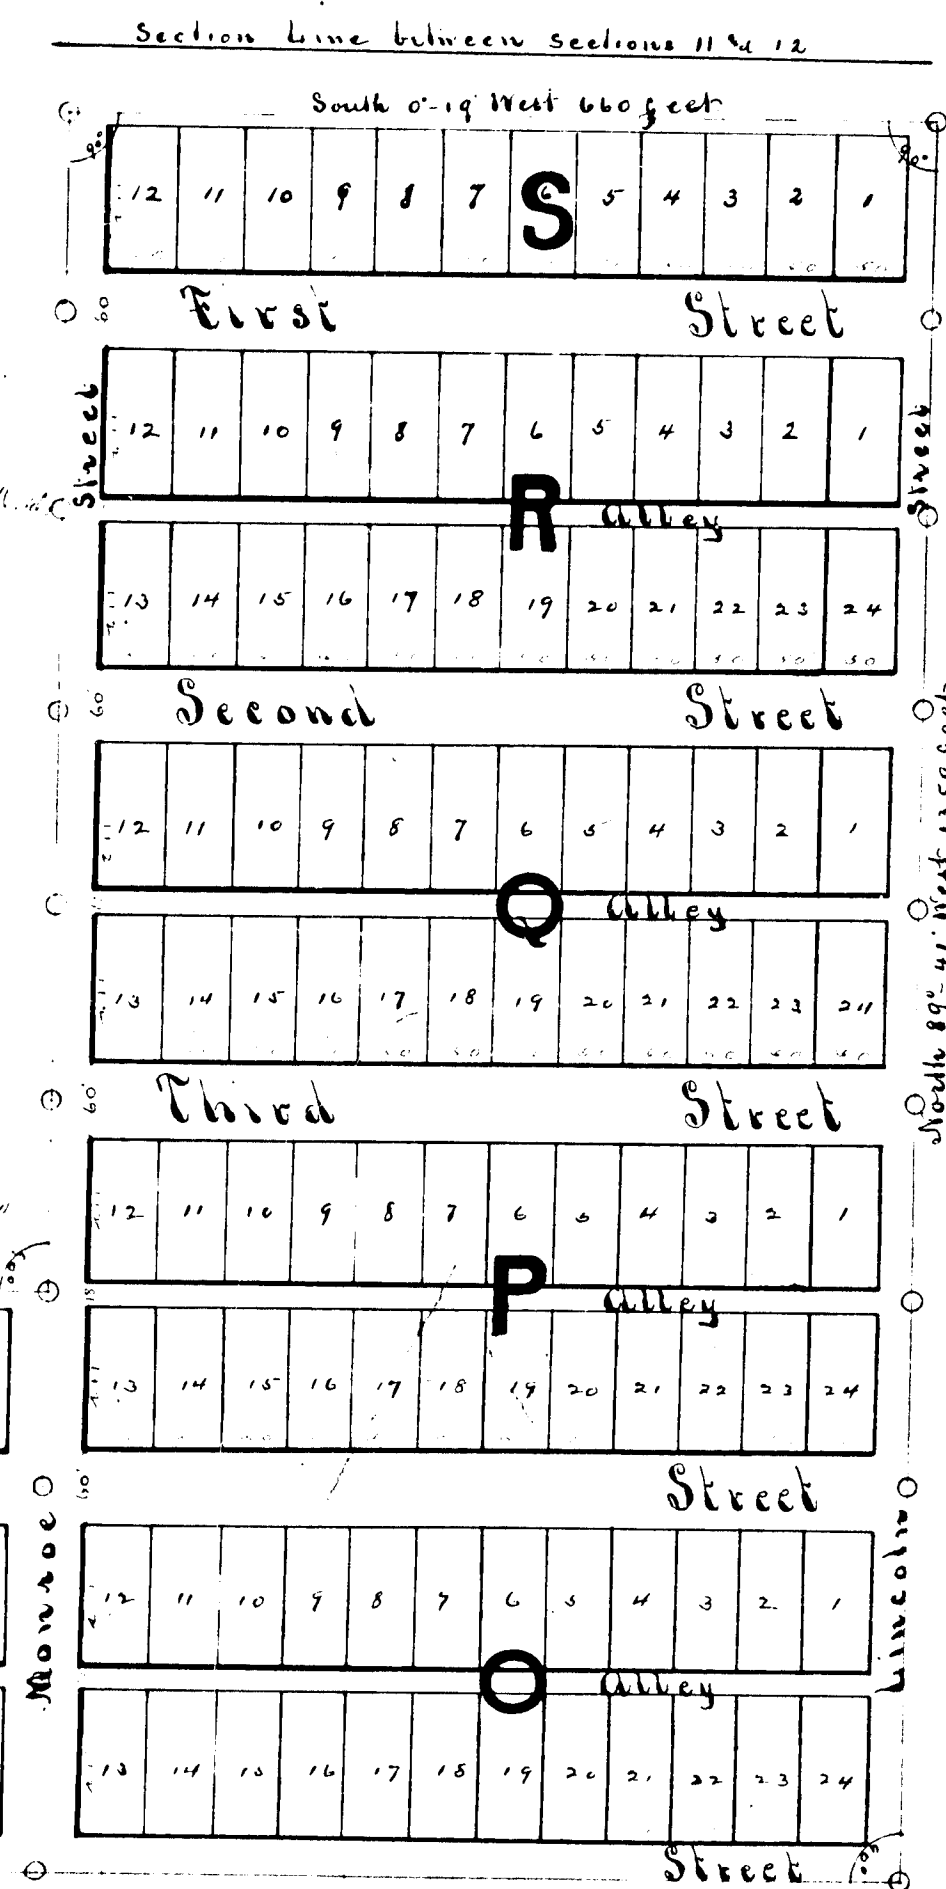

RECEIVED AND FILED,
IN AUDITOR GENERAL'S OFFICE,

John P. Hall
Deputy Auditor General.

77781-1900

14034