



PLAT OF THE VILLAGE OF WEST TAMARAC

REGISTER'S OFFICE,
HOUGHTON COUNTY, MICH.
Received for record the 19th day
of March, A. D., 1901, at 11
o'clock A. M. and recorded in Vol.
... of ... page ...
William Halls
REGISTER.

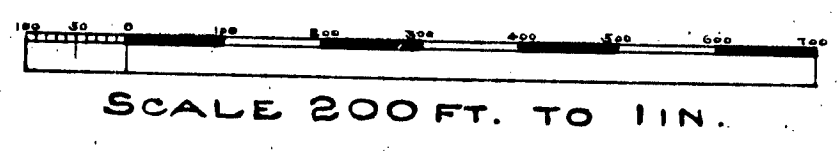

County of Houghton, State of Michigan.

STATE OF MICHIGAN,
HOUGHTON COUNTY.
Houghton, Mich.
And I further certify that the
required by Sect. 135, of Act
of the Public Acts of 1893
sent to me at the same time
was presented.
William Halls
REGISTER.

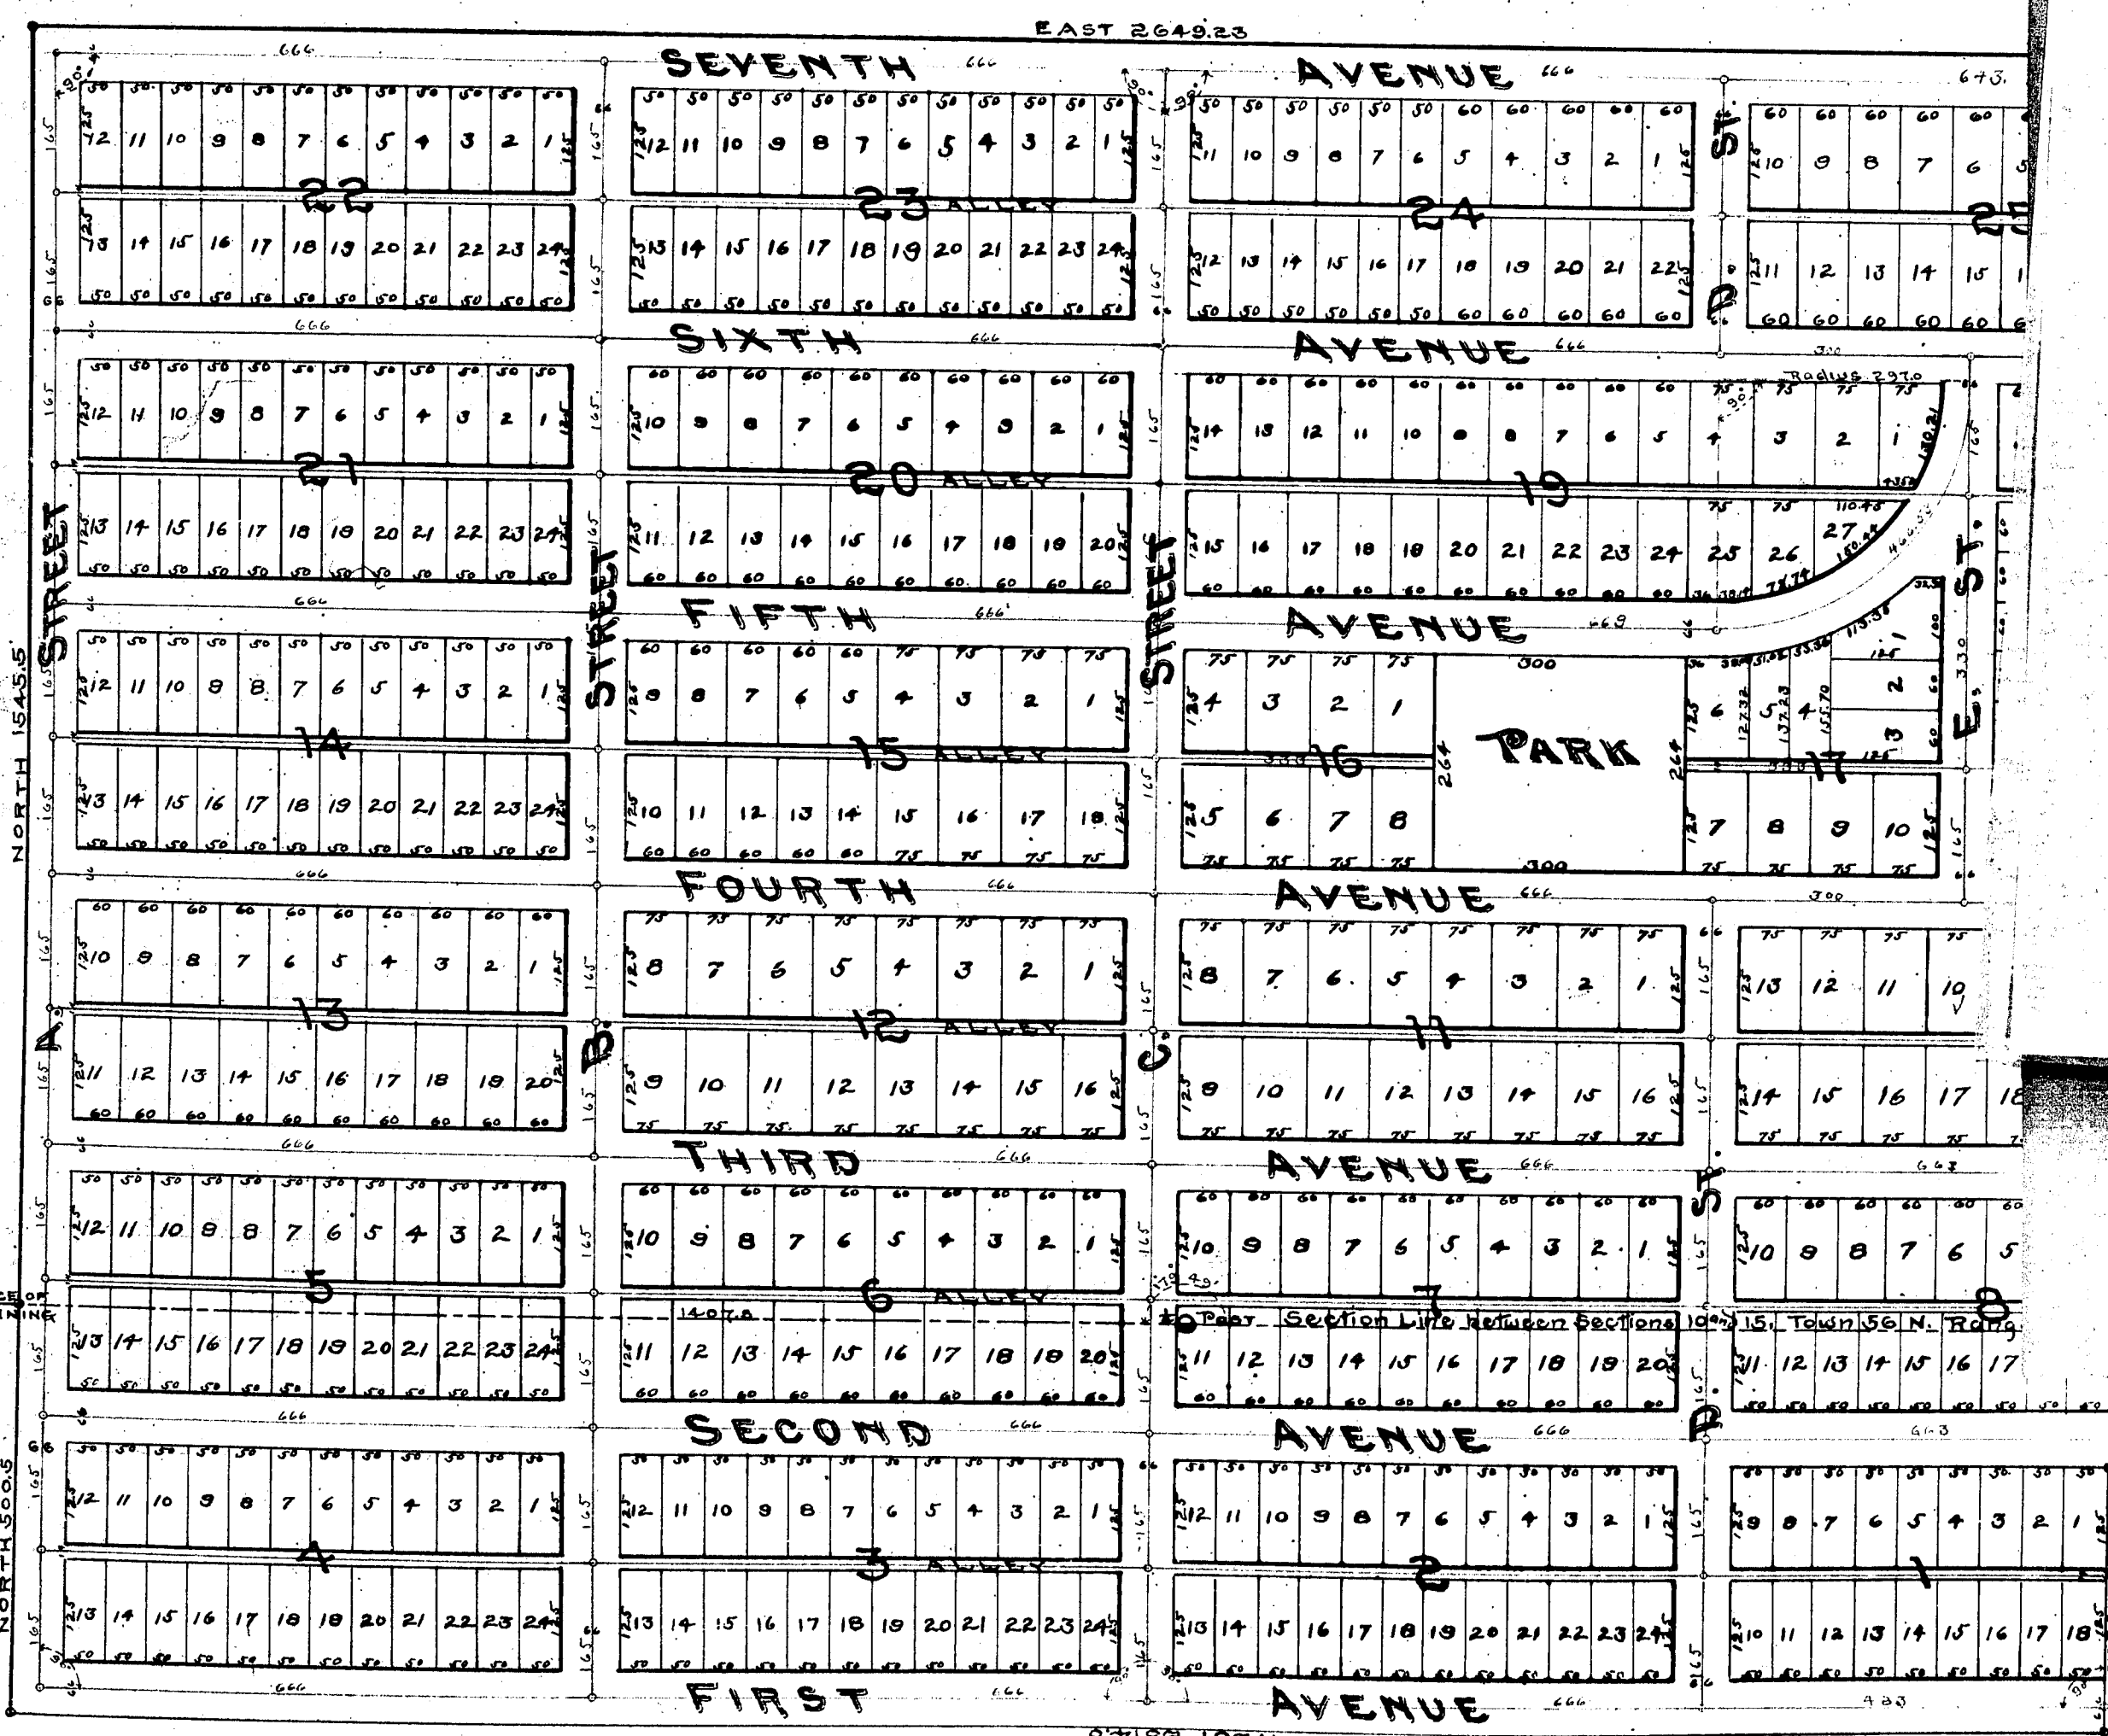

WHEREAS, the Tamarack Mining Company of Michigan is the proprietor of certain land in Sections numbers ten (10) and fifteen (15) of Township number fifty-six (56) North of Range number thirty-three (33) West situated in the County of Houghton in the State of Michigan and more particularly described in a certain plat made and certified by R. E. Taft, Surveyor, dated November 3, 1900, and

WHEREAS, it has seemed best to the Board of Directors of the Tamarack Mining Company to have said land laid out and platted to be known as the Village of West Tamarack,

NOW, THEREFORE, it is unanimously

That the President and Secretary "pro tempore" of the Tamarack Mining Company be and they are hereby empowered to lay out said land in accordance with said plat and to dedicate to the use of the public the streets, alleys and parks, as shown on said plat; and to let or lease from time to time for long or short terms and for improvement or otherwise any part or all of the lots as shown on said plat; and to sell at public or private sale from time to time any part or all of the said lots for such prices and on such terms and subject to such restrictions and agreements as they shall judge best; and to execute any and all instruments which may be necessary to convey the same accordingly.

Boston, November 12th, 1900.

Edward S. Grew, being duly sworn, deposes and says: That he is the Secretary "pro tempore" of the Tamarack Mining Company of Michigan, and as such has the custody and control of the records of said Company; that the above is a true and correct transcript of the vote passed at a special meeting of

RECEIVED AND FILED
IN AUDITOR GENERAL'S OFFICE
JAN 29 1901
John B. Watson
DEPUTY AUDITOR GENERAL

John B. Watson
Village of
West Tamarack
William Halls
John B. Watson

STATE OF MICHIGAN
COUNTY OF HOUGHTON
WE, William Halls
AND John B. Watson
REGISTER OF DEEDS
AND SURVEYOR, HEREBY
CERTIFY THAT WE HAVE EACH CAREFULLY COMPARED THIS COPY WITH THE ORIGINAL PLAT
OF THE Village of West Tamarack AND THAT IT IS AN EXACT COPY
THEREOF AND OF THE WHOLE OF SUCH ORIGINAL MAP OF PLAT
William Halls
John B. Watson
REGISTER OF DEEDS
SURVEYOR.

company
surveyed,
k, and
by dedi-
any
resident
cretary
Tamarack

Michigan.

rack is a
fifty-six
ty of
a point
eight
section,
thence
(2649³³)
undred
grees and
the hun-
eventy-
ety-one
with (S)
ve hun-
d five
ption, the
side of

correct
e half
ave been
on plat
at all
you

Register of
Surveyor.
I have approved the
Village of
West Tamarack
William Halls
John B. Watson

PLAT OF THE VILLAGE OF WEST TAMARAC

REGISTER'S OFFICE,
HOUGHTON COUNTY, MICH.

Received for record the 18th day
of March, A. D., 1901, at 11
o'clock A. M. and recorded in Vol.
1 of page 115.


William Halls
REGISTER.

SCALE 200 FT. TO 1 IN.

County of Houghton, State of Michigan.

STATE OF MICHIGAN,
HOUGHTON COUNTY.
Houghton, Mich.
And I further certify that the
required by Sec. 135, of Act
of the Public Act of 1893
sent to me at the same time
was presented.

William Halls
REGISTER.

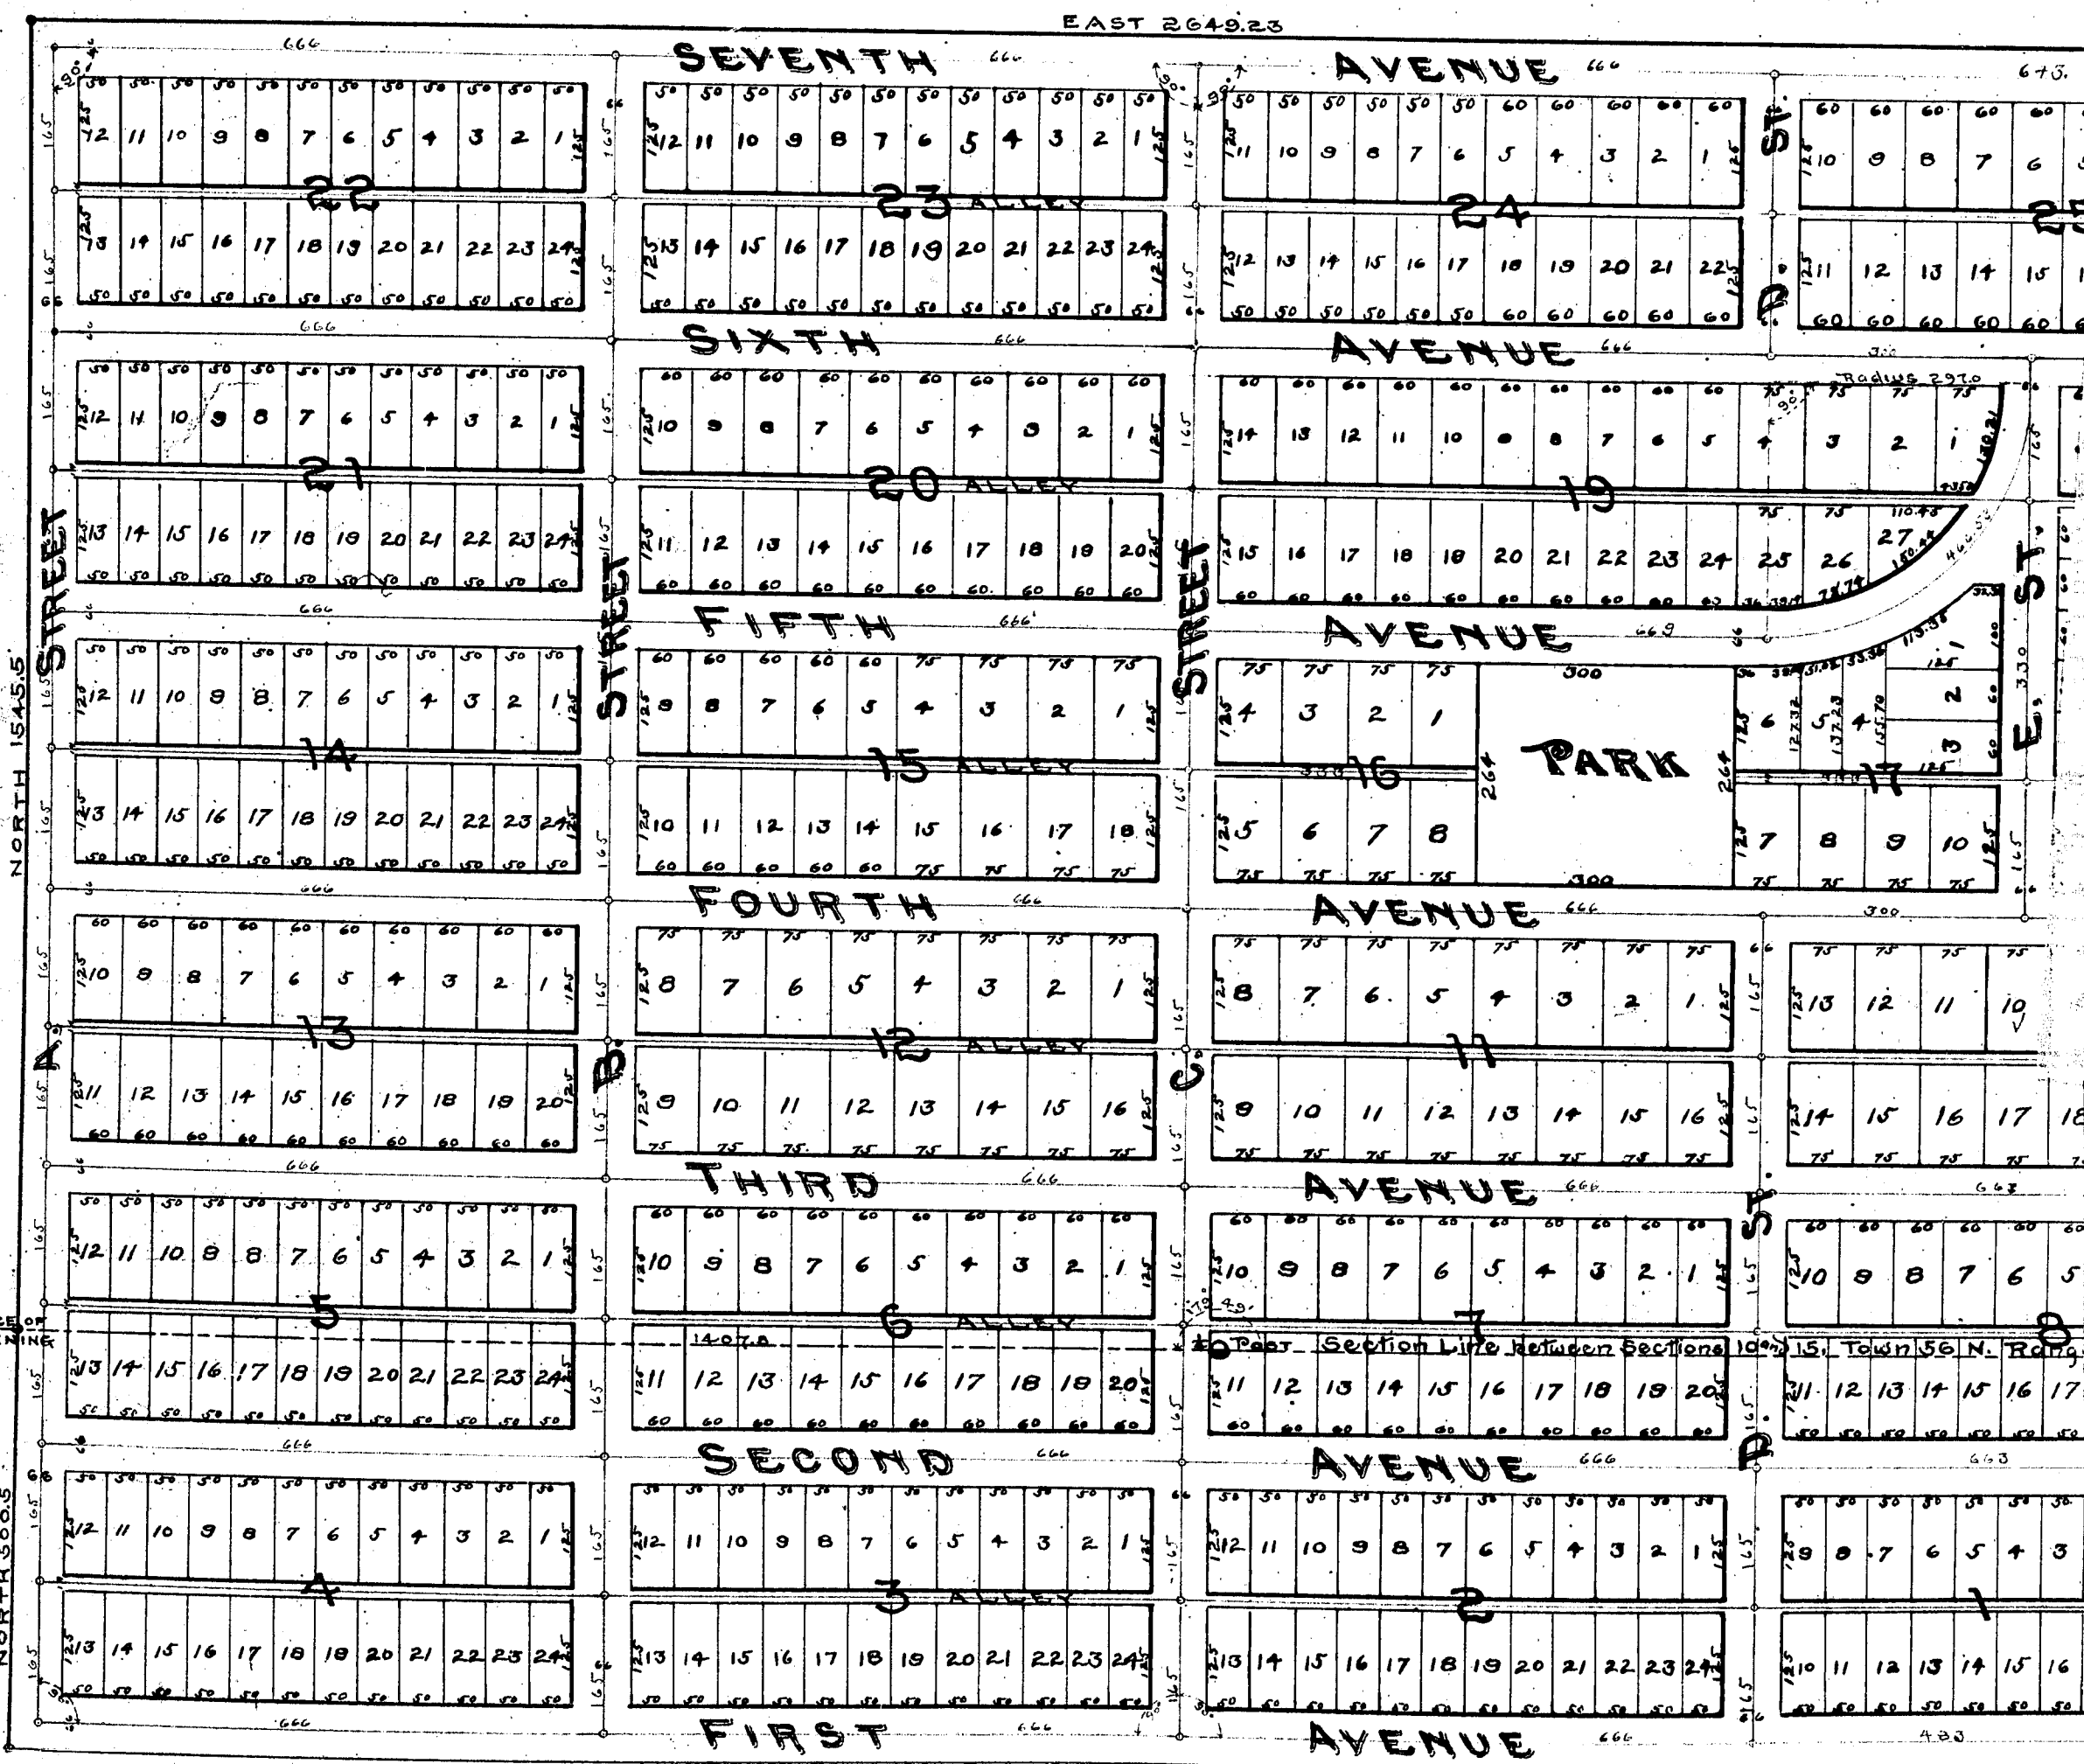

STATE OF MICHIGAN } ss.
COUNTY OF HOUGHTON }

WE, William Halls
AND John B. Watson
REGISTER OF DEEDS
AND SURVEYOR, HEREBY

CERTIFY THAT WE HAVE EACH CAREFULLY COMPARED THIS COPY WITH THE ORIGINAL PLAT
OF THE Village of West Tamarac, AND THAT IT IS AN EXACT COPY
THEREOF AND OF THE WHOLE OF SUCH ORIGINAL MAP OR PLAT.

William Halls
John B. Watson
REGISTER OF DEEDS,
SURVEYOR.

the Board of Directors of said Company held at the office of
the Company, Room 301 Board Building, No. 100 Washington
Street, in the City of Boston, in the County of Suffolk in
the Commonwealth of Massachusetts, on the 12th day of
November, A. D., 1900; that he has compared the same with
the original record thereof now in his possession and that the
same is a true and correct transcript of said original record
and of the whole thereof.



Edw. J. Grew
Secretary, pro tempore.

COMMONWEALTH OF MASSACHUSETTS, } ss.
COUNTY OF SUFFOLK }

On this 12th day of November, A. D., 1900, before
me the subscriber, a Commissioner of Deeds for the State of
Michigan, personally appeared Edward S. Grew, Secretary pro
tempore, known to me to be the person who signed the fore-
going affidavit and made oath that the above affidavit signed
by him is true.

IN TESTIMONY WHEREOF I have hereunto set my hand and af-
fixed my official seal the day and year above mentioned in
this certificate.

Clarence H. Bissell
Commissioner of Deeds for the
State of Michigan.

-2-

RECEIVED AND FILED.

EXAMINED AND APPROVED
JAN 26 1901
John F. Wilkinson
DEPUTY AUDITOR GENERAL

IN AUDITOR GENERAL'S OFFICE.

March 29, 1901

William Halls

John B. Watson

John B. Watson

Village of

West Tamarac

William Halls

John B. Watson

company
surveyed,
k, and
by dedi-
pany
resident
cretary
Tampa

before me,
in
to be
known
ed the
aid Com-

michigan.

rack is a
fifty-six
ty of
a point
and eight
section;
thence
(2649)
undred
grees and
ne hun-
eventy-
ety-one
with (S)
ve hun-
and five
ption, the
side of

correct
half
ave been
on plat
at all

you

register of

Surveyor

14038

PLAT OF THE VILLAGE OF WEST TAMARACK

REGISTER'S OFFICE,
HOUGHTON COUNTY, MICH.
Received for record the 18th day
of March, A. D., 1901, at 11
o'clock A. M. and recorded in Vol.
1 of Plate page 115
William Halls
REGISTER.

SCALE 200 FT. TO 1 IN.

County of Houghton, State of Michigan.

STATE OF MICHIGAN,
HOUGHTON COUNTY,
Houghton, Mich. 18. 19. 01
And I further certify that the Certificate
required by Sec. 135, of Act No. 206,
of the Public Acts of 1893, was pre-
sented to me at the same time said deed
was presented.
William Halls
Register.

Know all Men by these Presents, that the Tamarack Mining Company
as proprietor, has caused the land embraced in the annexed plat to be surveyed,
laid out and platted, to be known as the Village of West Tamarack, and
that the streets, alleys and parks as shown on said plat, are hereby dedi-
cated to the use of the public.

Signed and Sealed in presence of

Charles H. Alt Miller

Thomas C. Cummings

Tamarack Mining Company

A. S. Bigelow President

Edw. S. Brew Secretary

Pro. Temp.

State of Massachusetts } s.s.
County of Suffolk }

On this 18th day of November, A.D. 1900 before me,
a commissioner of Deeds for the State of Michigan, residing at Northrup in
said County and State, personally appeared A. S. Bigelow known to me to be
the President of the Tamarack Mining Company, and Edw. S. Brew known
to me to be the Secretary of said Company, and they severally acknowledged the
execution of the foregoing instrument of writing to be the free act and deed of said Com-
pany, for the uses and purposes intended by the laws of Michigan in that behalf made.

Glenn H. Bisell
Commissioner of Deeds for the State of Michigan.

The land embraced in the annexed plat of the Village of West Tamarack is a
portion of Sections numbers ten (10) and fifteen (15) of Township number fifty-six
(56) North of Range number thirty-three (33) West, situated in the County of
Houghton, State of Michigan and is described as follows: Beginning at a point
on the South line of said section ten (10) fourteen hundred and seven and eight
tenths (1407.8) feet West of the South Quarter section post of said section;
thence North (N.) fifteen hundred and forty-five and five tenths (1545.5) feet;
thence East (E.) twenty-six hundred and forty-nine and twenty-three one hundredths (2649.23)
feet; thence South no degrees and fifty-four minutes east (S. 0° 54' E.) six hundred
and thirty and ninety-six one hundredths (630.96) feet; thence South thirty degrees and
forty-four minutes east (S. 30° 44' E.) ten hundred and forty and twenty-two one hun-
dredths (1040.22) feet; thence West (W.) four hundred and sixty-six and seventy-
four one hundredths (466.74) feet; thence South (S.) one hundred and ninety-one
(191) feet; thence West (W.) two hundred and ten (210) feet; thence South (S.)
three hundred and thirty (330) feet; thence West (W.) twenty-five hun-
dred and fourteen (2514) feet; thence North (N.) five hundred and five
one tenths (500.5) feet to place of beginning. In above description, the
line running east (E.) from said Quarter section post on south side of
said section ten (10), is assumed to be East and West.

I hereby certify that the plat hereon drawn is a correct
one and that permanent monuments, consisting of one half
inch iron pipe, thirty inches long and set in concrete, have been
planted at all points marked thus and thus as shown on plat
at all angles in the boundaries of the land platted, and at all
intersections of streets, or streets and alleys.

Robert S. Swamyor

STATE OF MICHIGAN
County of Houghton.

William Halls

John B. Watson

Village of
West Tamarack

William Halls

John B. Watson

RECEIVED AND FILED
IN AUDITOR GENERAL'S OFFICE
JULY 26th 1901
John S. Wilkinson
DEPUTY AUDITOR GENERAL

STATE OF MICHIGAN } ss.
COUNTY OF HOUGHTON }
We William Halls
and John B. Watson
REGISTER OF DEEDS
AND SURVEYOR, HEREBY
CERTIFY THAT WE HAVE EACH CAREFULLY COMPARED THIS COPY WITH THE ORIGINAL PLAT
OF THE Village of West Tamarack AND THAT IT IS AN EXACT COPY
THEREOF AND OF THE WHOLE OF SUCH ORIGINAL MAP OR PLAT.
William Halls
John B. Watson
REGISTER OF DEEDS
AND SURVEYOR.

14038


PLAT OF THE VILLAGE OF WEST TAMARAC

REGISTER'S OFFICE,
HOUGHTON COUNTY, MICH.
Received for record the 22 day
of March A. D., 1901, at 11
o'clock A. M. and recorded in Vol.
1 of 1901 page 115.
William Hall
REGISTER

SCALE 200 FT. TO 1 IN.

County of Houghton, State of Michigan.

STATE OF MICHIGAN,
HOUGHTON COUNTY.
Houghton, Mich.
And I further certify that the
required by Sect. 135, of Act
of the Public Acts of 1893,
presented to me at the same time
was presented.
William Hall
REGISTER

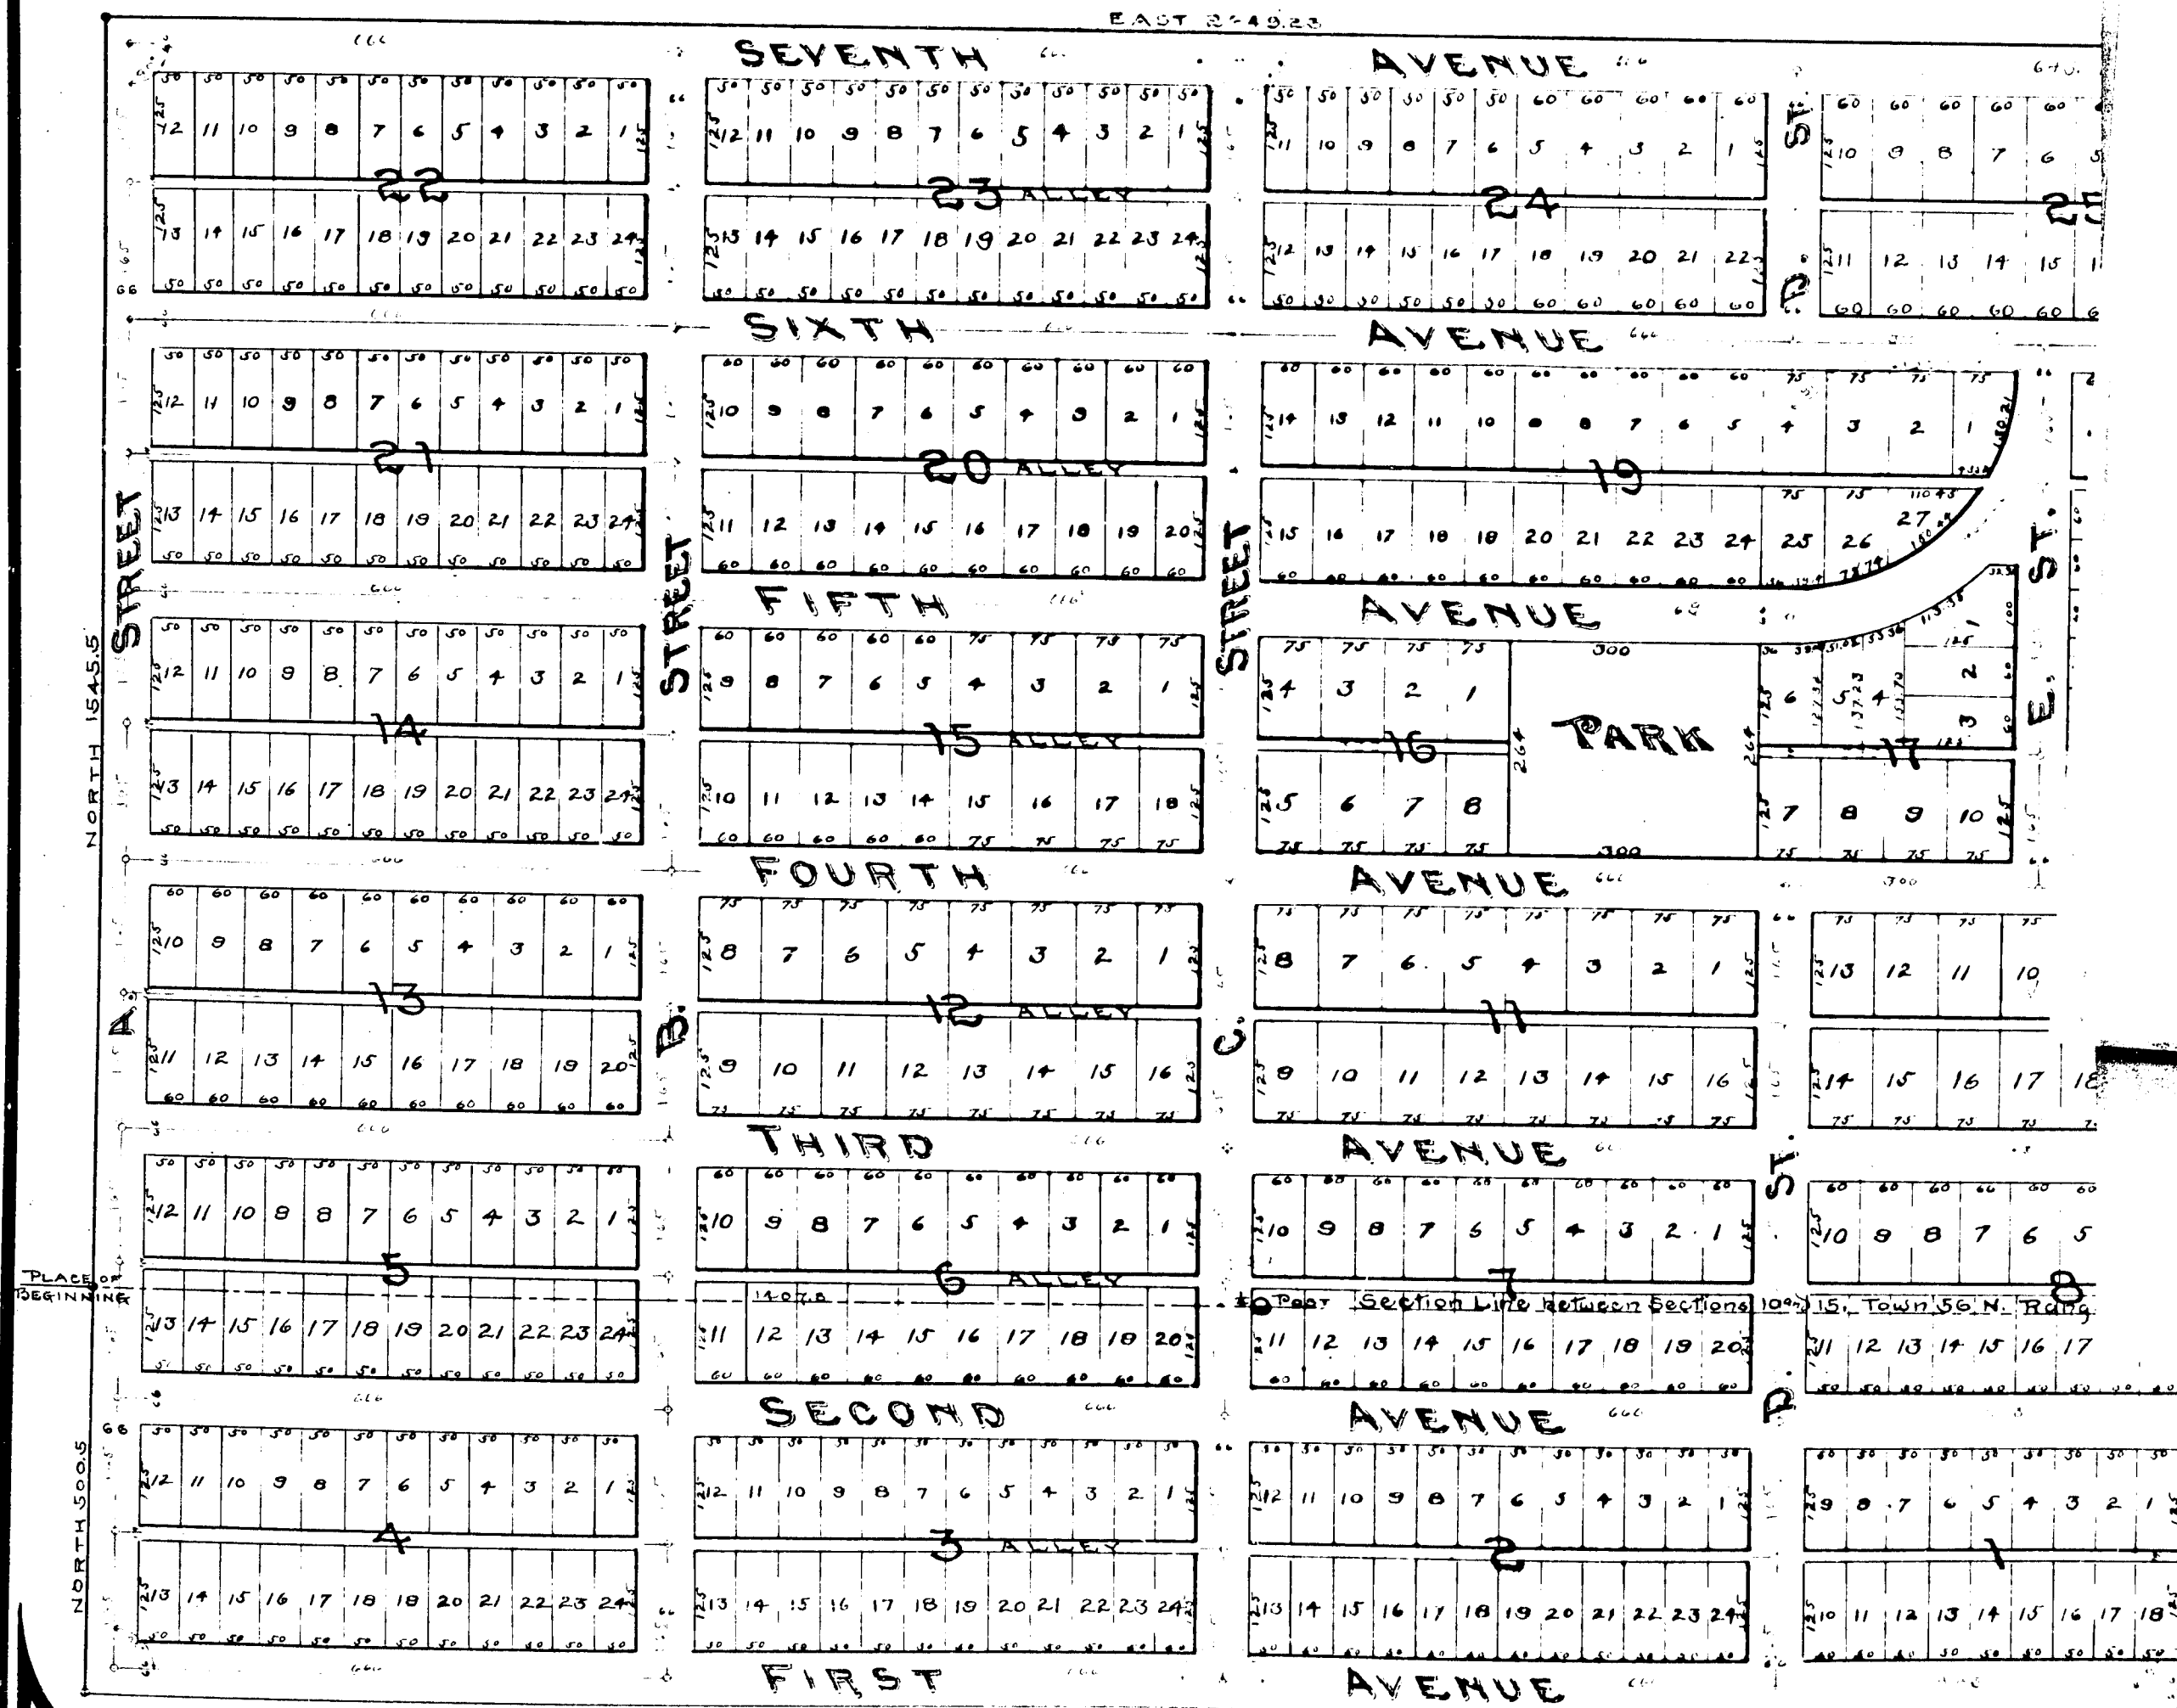

WHEREAS, the Tamarac Mining Company of Michigan is the proprietor of certain land in Sections numbers ten (10) and fifteen (15) of Township number fifty-six (56) North of Range number thirty-three (33) West situated in the County of Houghton in the State of Michigan and more particularly described in a certain plat made and certified by R. E. Taft, Surveyor, dated November 3, 1900, and

WHEREAS, it has seemed best to the Board of Directors of the Tamarac Mining Company to have said land laid out and platted to be known as the Village of West Tamarac,

NOW, THEREFORE, it is unanimously

That the President and Secretary or the President and Secretary "pro tempore" of the Tamarac Mining Company be and they are hereby empowered to lay out said land in accordance with said plat and to dedicate to the use of the public the streets, alleys and parks, as shown on said plat; and to let or lease from time to time for long or short terms and for improvement or otherwise any part or all of the lots as shown on said plat; and to sell at public or private sale from time to time any part or all of the said lots for such prices and on such terms and subject to such restrictions and agreements as they shall judge best; and to execute any and all instruments which may be necessary to convey the same accordingly."

Boston, November 12th, 1900.

Edward S. Grew, being duly sworn, deposes and says: That he is the Secretary "pro tempore" of the Tamarac Mining Company of Michigan, and as such has the custody and control of the records of said Company; that the above is a true and correct transcript of the vote passed at a special meeting of

John B. Watson

Near Tamarac

William Hall
John B. Watson

EXAMINED AND APPROVED
JAN 26 1901
John S. Wilkinson
DEPUTY AUDITOR GENERAL

RECEIVED AND FILED
JAN 29 1901
Houghton County, Mich.
William Hall
John B. Watson

STATE OF MICHIGAN }
COUNTY OF HOUGHTON }
WE, William Hall
and John B. Watson
REGISTER OF DEEDS
SURVEYOR, HEREBY
CERTIFY THAT WE HAVE EACH CAREFULLY COMPARED THIS COPY WITH THE ORIGINAL PLAT
OF THE Village of West Tamarac AND THAT IT IS AN EXACT COPY
THEREOF AND OF THE WHOLE OF SUCH ORIGINAL MAP OR PLAT.
William Hall
John B. Watson
REGISTER OF DEEDS
SURVEYOR.

company
surveyed,
k, and
by dedi-
any
resident
cretary
Tamarac
before me,
e in
e to be
known
ed the
aid Com-

Michigan.

rack is a
fifty-six
ty of
a point
and eight
section,
thence
(2649 1/2)
undred
grees and
ne hun-
eventy-
ety-one
with (S)
ve hun-
to five
option, the
side of

correct
e half
ave been
on plat
at all

you

PLAT OF THE VILLAGE OF WEST TAMARAC

REGISTER'S OFFICE,
HOUGHTON COUNTY, MICH.

Received for record the 18th day
of March, A. D., 1901, at 11
o'clock A. M. and recorded in Vol.
1 of Plate page 115.

William Halls
REGISTER.

SCALE 200 FT. TO 1 IN.

County of Houghton, State of Michigan.

STATE OF MICHIGAN,
HOUGHTON COUNTY,
Houghton, Mich.,
And I further certify that the
required by Sect. 135, of Act
of the Public Acts of 1893,
sent to me at the same time
was presented.

William Halls

the Board of Directors of said Company held at the office of
the Company, Room 301 State Building, No. 100 Washington
Street, in the City of Boston, in the County of Suffolk in
the Commonwealth of Massachusetts, on the 12th day of
November, A. D., 1900; that he has compared the same with
the original record thereof now in his possession and that the
same is a true and correct transcript of said original record
and of the whole thereof.



Secretary, pro tempore.

COMMONWEALTH OF MASSACHUSETTS,
COUNTY OF SUFFOLK.

On this 12th day of November, A. D., 1900, before
me the subscriber, a Commissioner of Deeds for the State of
Michigan, personally appeared Edward S. Grew, Secretary pro
tempore, known to me to be the person who signed the fore-
going affidavit and made oath that the above affidavit signed
by him is true.

IN TESTIMONY WHEREOF I have hereunto set my hand and af-
fixed my official seal the day and year above mentioned in
this certificate.

Clarence H. Bissell
Commissioner of Deeds for the
State of Michigan.

-2-

company
surveyed,
k, and
by dedi-
any

resident
cretary
Tampore

before me,
life in
to be
known
ed the
aid Com-

michigan.

track is a
fifty-six
ty of
a point
eight
section,
thence
(2649 ft.)
and red
grees and
ne hun-
eventy-
ety-one
with (S)
ne hun-
d five
ption, the
side of

correct
e half
have been
on plat
at all

you

of


Village of

West Tamarac

William Halls

John B. Watson

14038

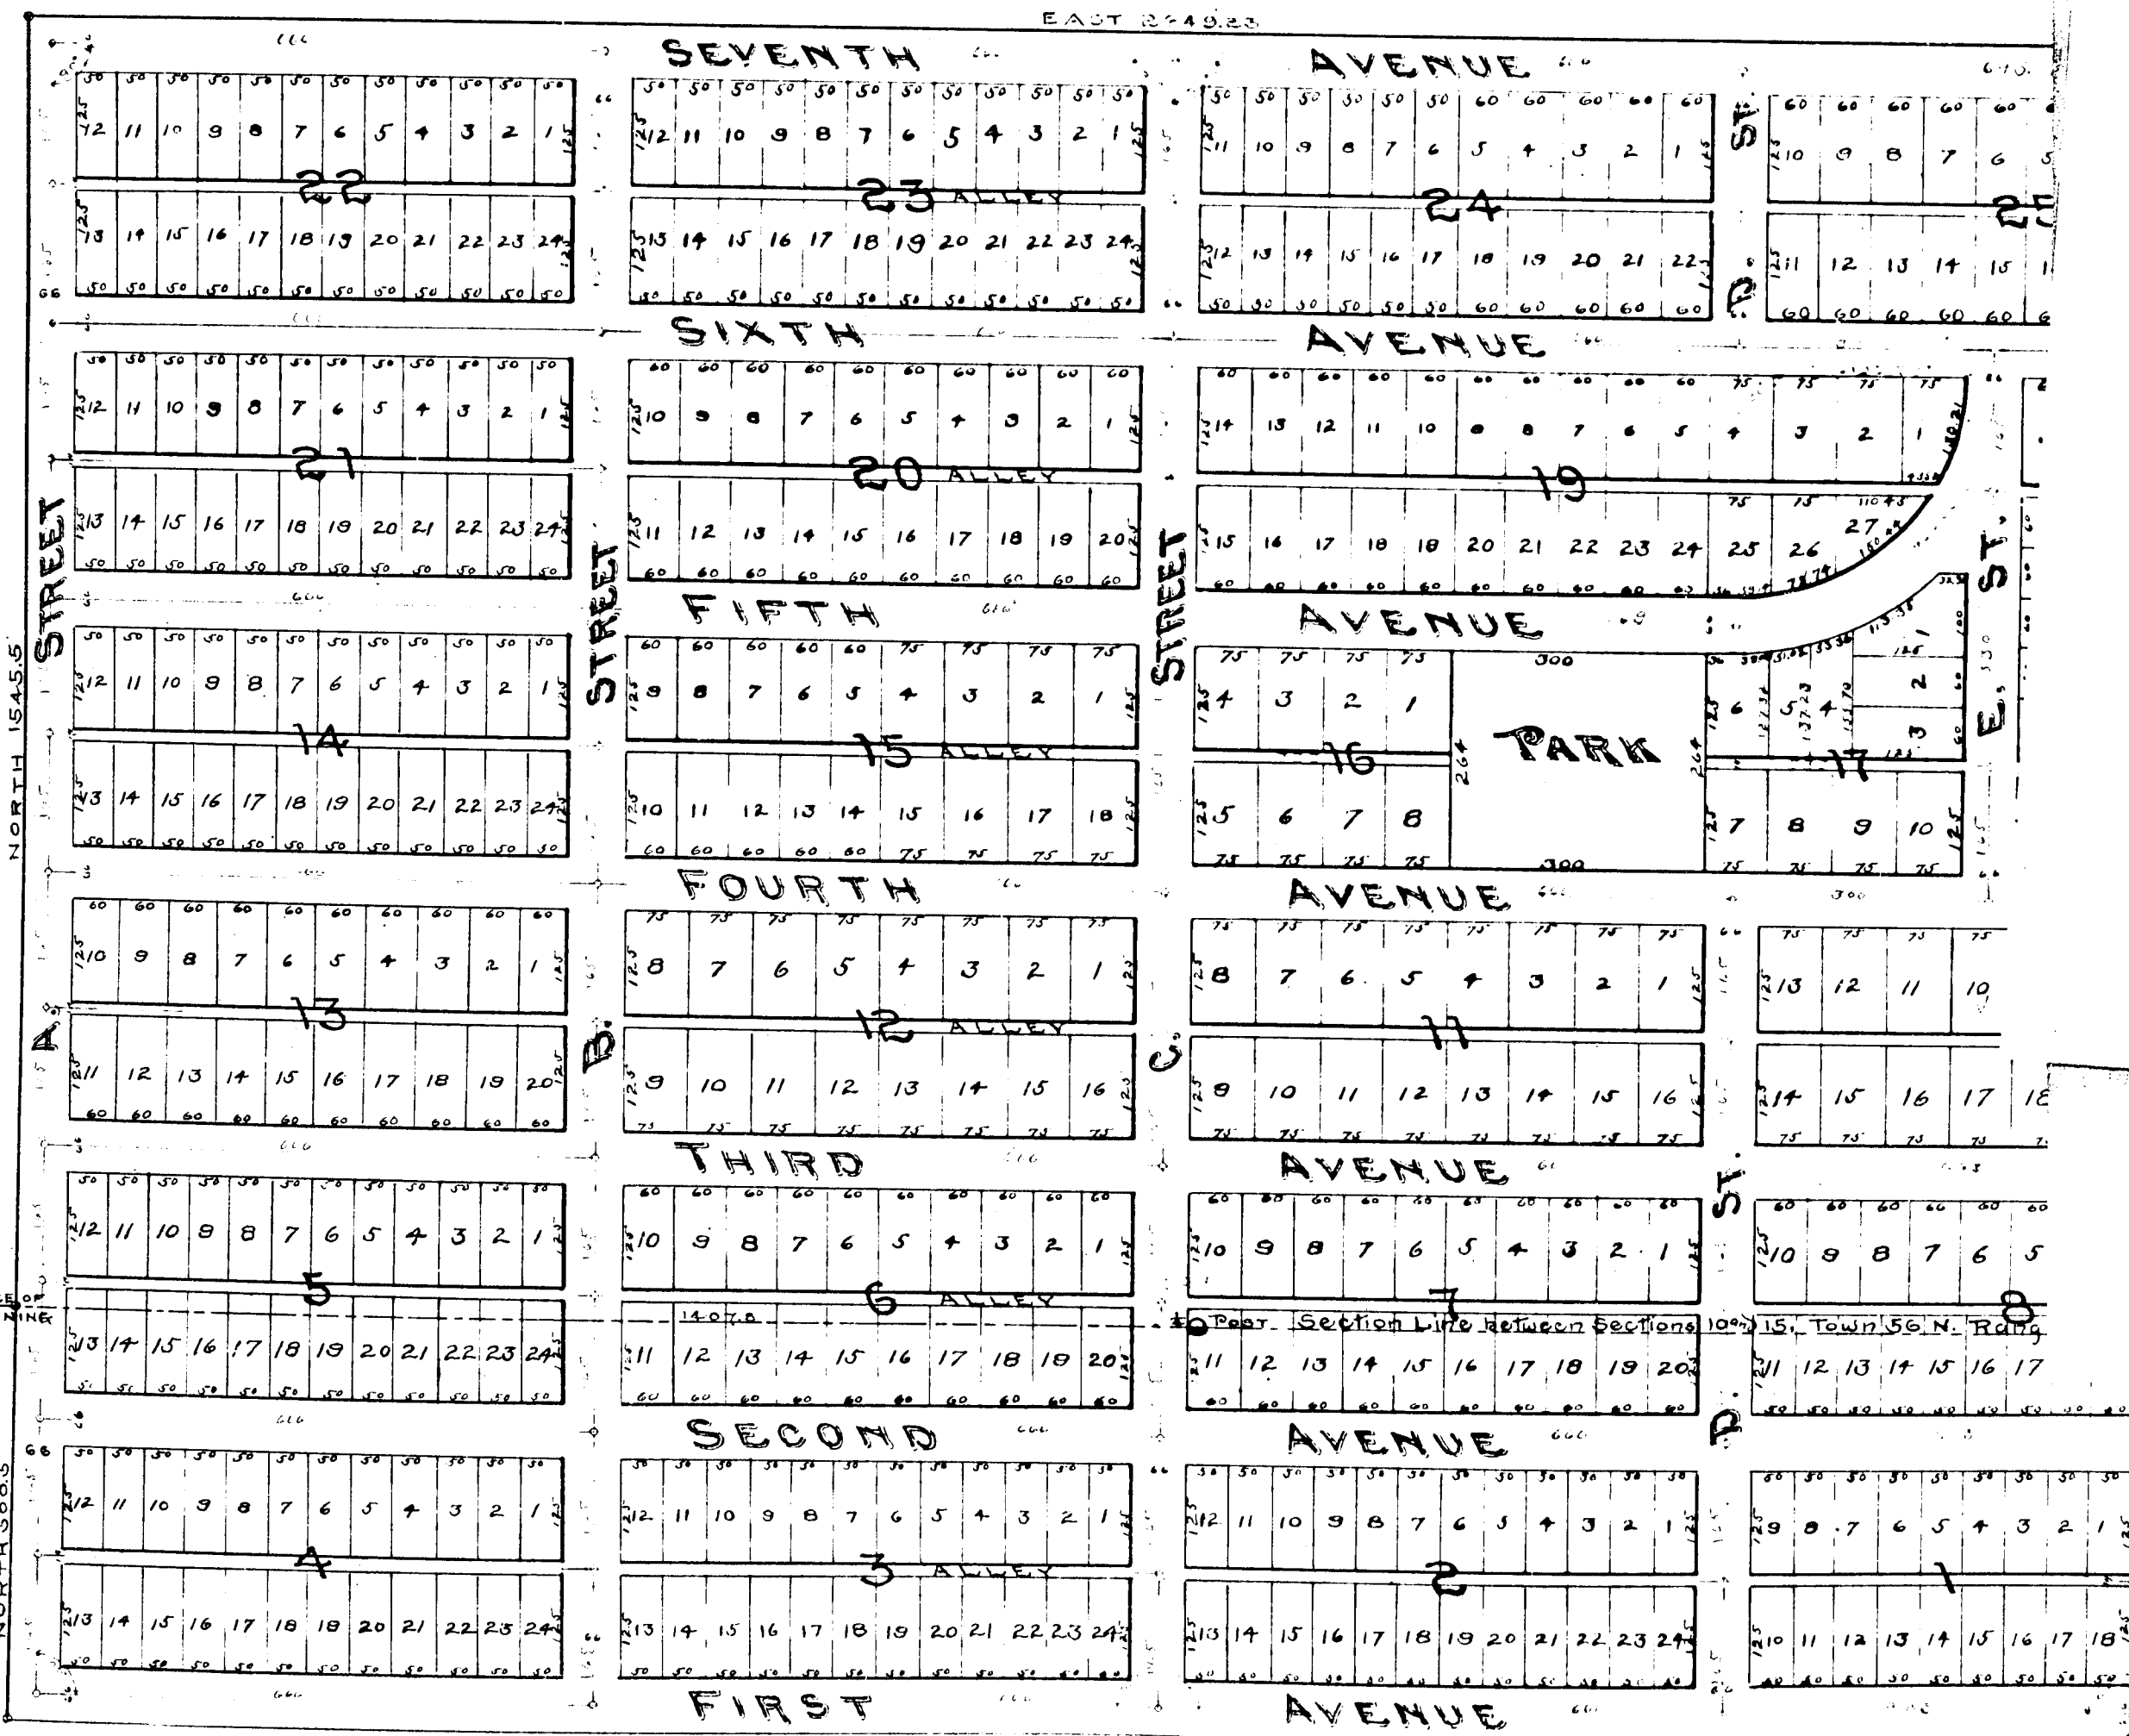

STATE OF MICHIGAN,
COUNTY OF HOUGHTON.

William Halls
John B. Watson

EXAMINED AND APPROVED
JAN 26 1901
John F. Wilkinson
DEPUTY AUDITOR GENERAL

RECEIVED AND FILED
JAN 26 1901
John F. Wilkinson
DEPUTY AUDITOR GENERAL

CERTIFY THAT WE HAVE EACH CAREFULLY COMPARED THIS COPY WITH THE ORIGINAL PLAT
OF THE Village of West Tamarac AND THAT IT IS AN EXACT COPY
THEREOF AND OF THE WHOLE OF SUCH ORIGINAL MAP OR PLAT.

William Halls
John B. Watson

REGISTER OF DEEDS,
SURVEYOR.

PLAT OF THE VILLAGE OF WEST TAMARACK

REGISTER'S OFFICE,
HOUGHTON COUNTY, MICH.
Received for record the 18th day
of March A. D. 1901, at 11
o'clock A. M. and recorded in Vol.
1 of Plate page 115.
William Halls
REGISTER

SCALE 200 FT. TO 1 IN.

County of Houghton, State of Michigan.

STATE OF MICHIGAN,
HOUGHTON COUNTY,
Houghton, Mich. Feb. 18, 1901
And I further certify that the Certificate
of the Public Acts of 1893, was pre-
sented to me at the same time said deed
was presented.
William Halls
Register.

Know all men by these Presents, that the Tamarack Mining Company
as proprietor, has caused the land embraced in the annexed plat to be surveyed,
laid out and platted, to be known as the Village of West Tamarack, and
that the streets, alleys and parks as shown on said plat, are hereby dedi-
cated to the use of the public.

Signed and Sealed in presence of

Charles H. Allmiller

Thomas G. Cummings

Tamarack Mining Company

A. S. Bigelow President

Edwin S. Brew Secretary

Pro. Temp.

State of Massachusetts } S.S.
County of Suffolk }

On this 12th day of March A.D. 1901 before me,
a commissioner of Deeds for the State of Michigan, residing at Marquette in
said County and State, personally appeared A. S. Bigelow known to me to be
the President of the Tamarack Mining Company, and Edwin S. Brew known
to me to be the Secretary of said Company, and they severally acknowledged the
execution of the foregoing instrument of writing to be the free act and deed of said Com-
pany, for the uses and purposes intended by the laws of Michigan in that behalf made.

Glenn H. Biswell

Commissioner of Deeds for the State of Michigan.

The land embraced in the annexed plat of the Village of West Tamarack is a
portion of Sections numbers ten (10) and fifteen (15) of Township number fifty-six
(56) North of Range number thirty-three (33) West, situated in the County of
Houghton, State of Michigan and is described as follows: Beginning at a point
on the South line of said section ten (10) fourteen hundred and seven and eight
tenths (1407 $\frac{8}{10}$) feet West of the South quarter section post of said section;
thence North (N.) fifteen hundred and forty-five and five tenths (1545 $\frac{5}{10}$) feet; thence
East (E.) twenty-six hundred and forty-nine and twenty-three one hundredths (2649 $\frac{23}{100}$)
feet; thence South no degrees and fifty-four minutes east (S. 0° 54' E.) six hundred
and thirty and ninety-six one hundredths (630 $\frac{96}{100}$) feet; thence South thirty degrees and
forty-four minutes east (S. 30° 44' E.) ten hundred and forty and twenty-two one hun-
dredths (1040 $\frac{22}{100}$) feet; thence West (W.) four hundred and sixty-six and seventy-one
four one hundredths (466 $\frac{71}{100}$) feet; thence South (S.) one hundred and ninety-one
(191) feet; thence West (W.) two hundred and ten (210) feet; thence South (S.)
three hundred and thirty (330) feet; thence West (W.) twenty-five hun-
dred and fourteen (2514) feet; thence North (N.) five hundred and five
one tenths (500 $\frac{5}{10}$) feet to place of beginning. In above description, the
line running east (E.) from said quarter section post on south side of
said section ten (10), is assumed to be East and West.

I hereby certify that the plat hereon drawn is a correct
one and that permanent monuments, consisting of one half
inch iron pipe, thirty inches long and set in concrete, have been
planted at all points marked thus: and thus: as shown on plat
at all angles in the boundaries of the land platted, and at all
intersections of streets, or streets and alleys.

Wm. Halls, Surveyor

STATE OF MICHIGAN

William Halls

John B. Watson

Village of

West Tamarack

William Halls

John B. Watson

EXAMINED AND APPROVED
JAN 26 1901
John F. Wilkinson
DEPUTY AUDITOR GENERAL

RECEIVED AND FILED
JAN 29 1901
William Halls
Surveyor

STATE OF MICHIGAN } S.S.
COUNTY OF HOUGHTON }

WE William Halls
AND John B. Watson

REGISTER OF DEEDS
SURVEYOR, HEREBY

CERTIFY THAT WE HAVE EACH CAREFULLY COMPARED THIS COPY WITH THE ORIGINAL PLAT
OF THE Village of West Tamarack AND THAT IT IS AN EXACT COPY
THEREOF AND OF THE WHOLE OF SUCH ORIGINAL MAP OR PLAT.

William Halls
John B. Watson

REGISTER OF DEEDS
SURVEYOR.