


GONDON'S
THIRD ADDITION
TO
HANCOCK,
HOUGHTON COUNTY,
MICHIGAN.
1901.

SCALE: 1 IN. TO 126 FT.

VACATED BY RESOLUTION
OF City Council
April 1, 1959
VOUCHER No. 24057

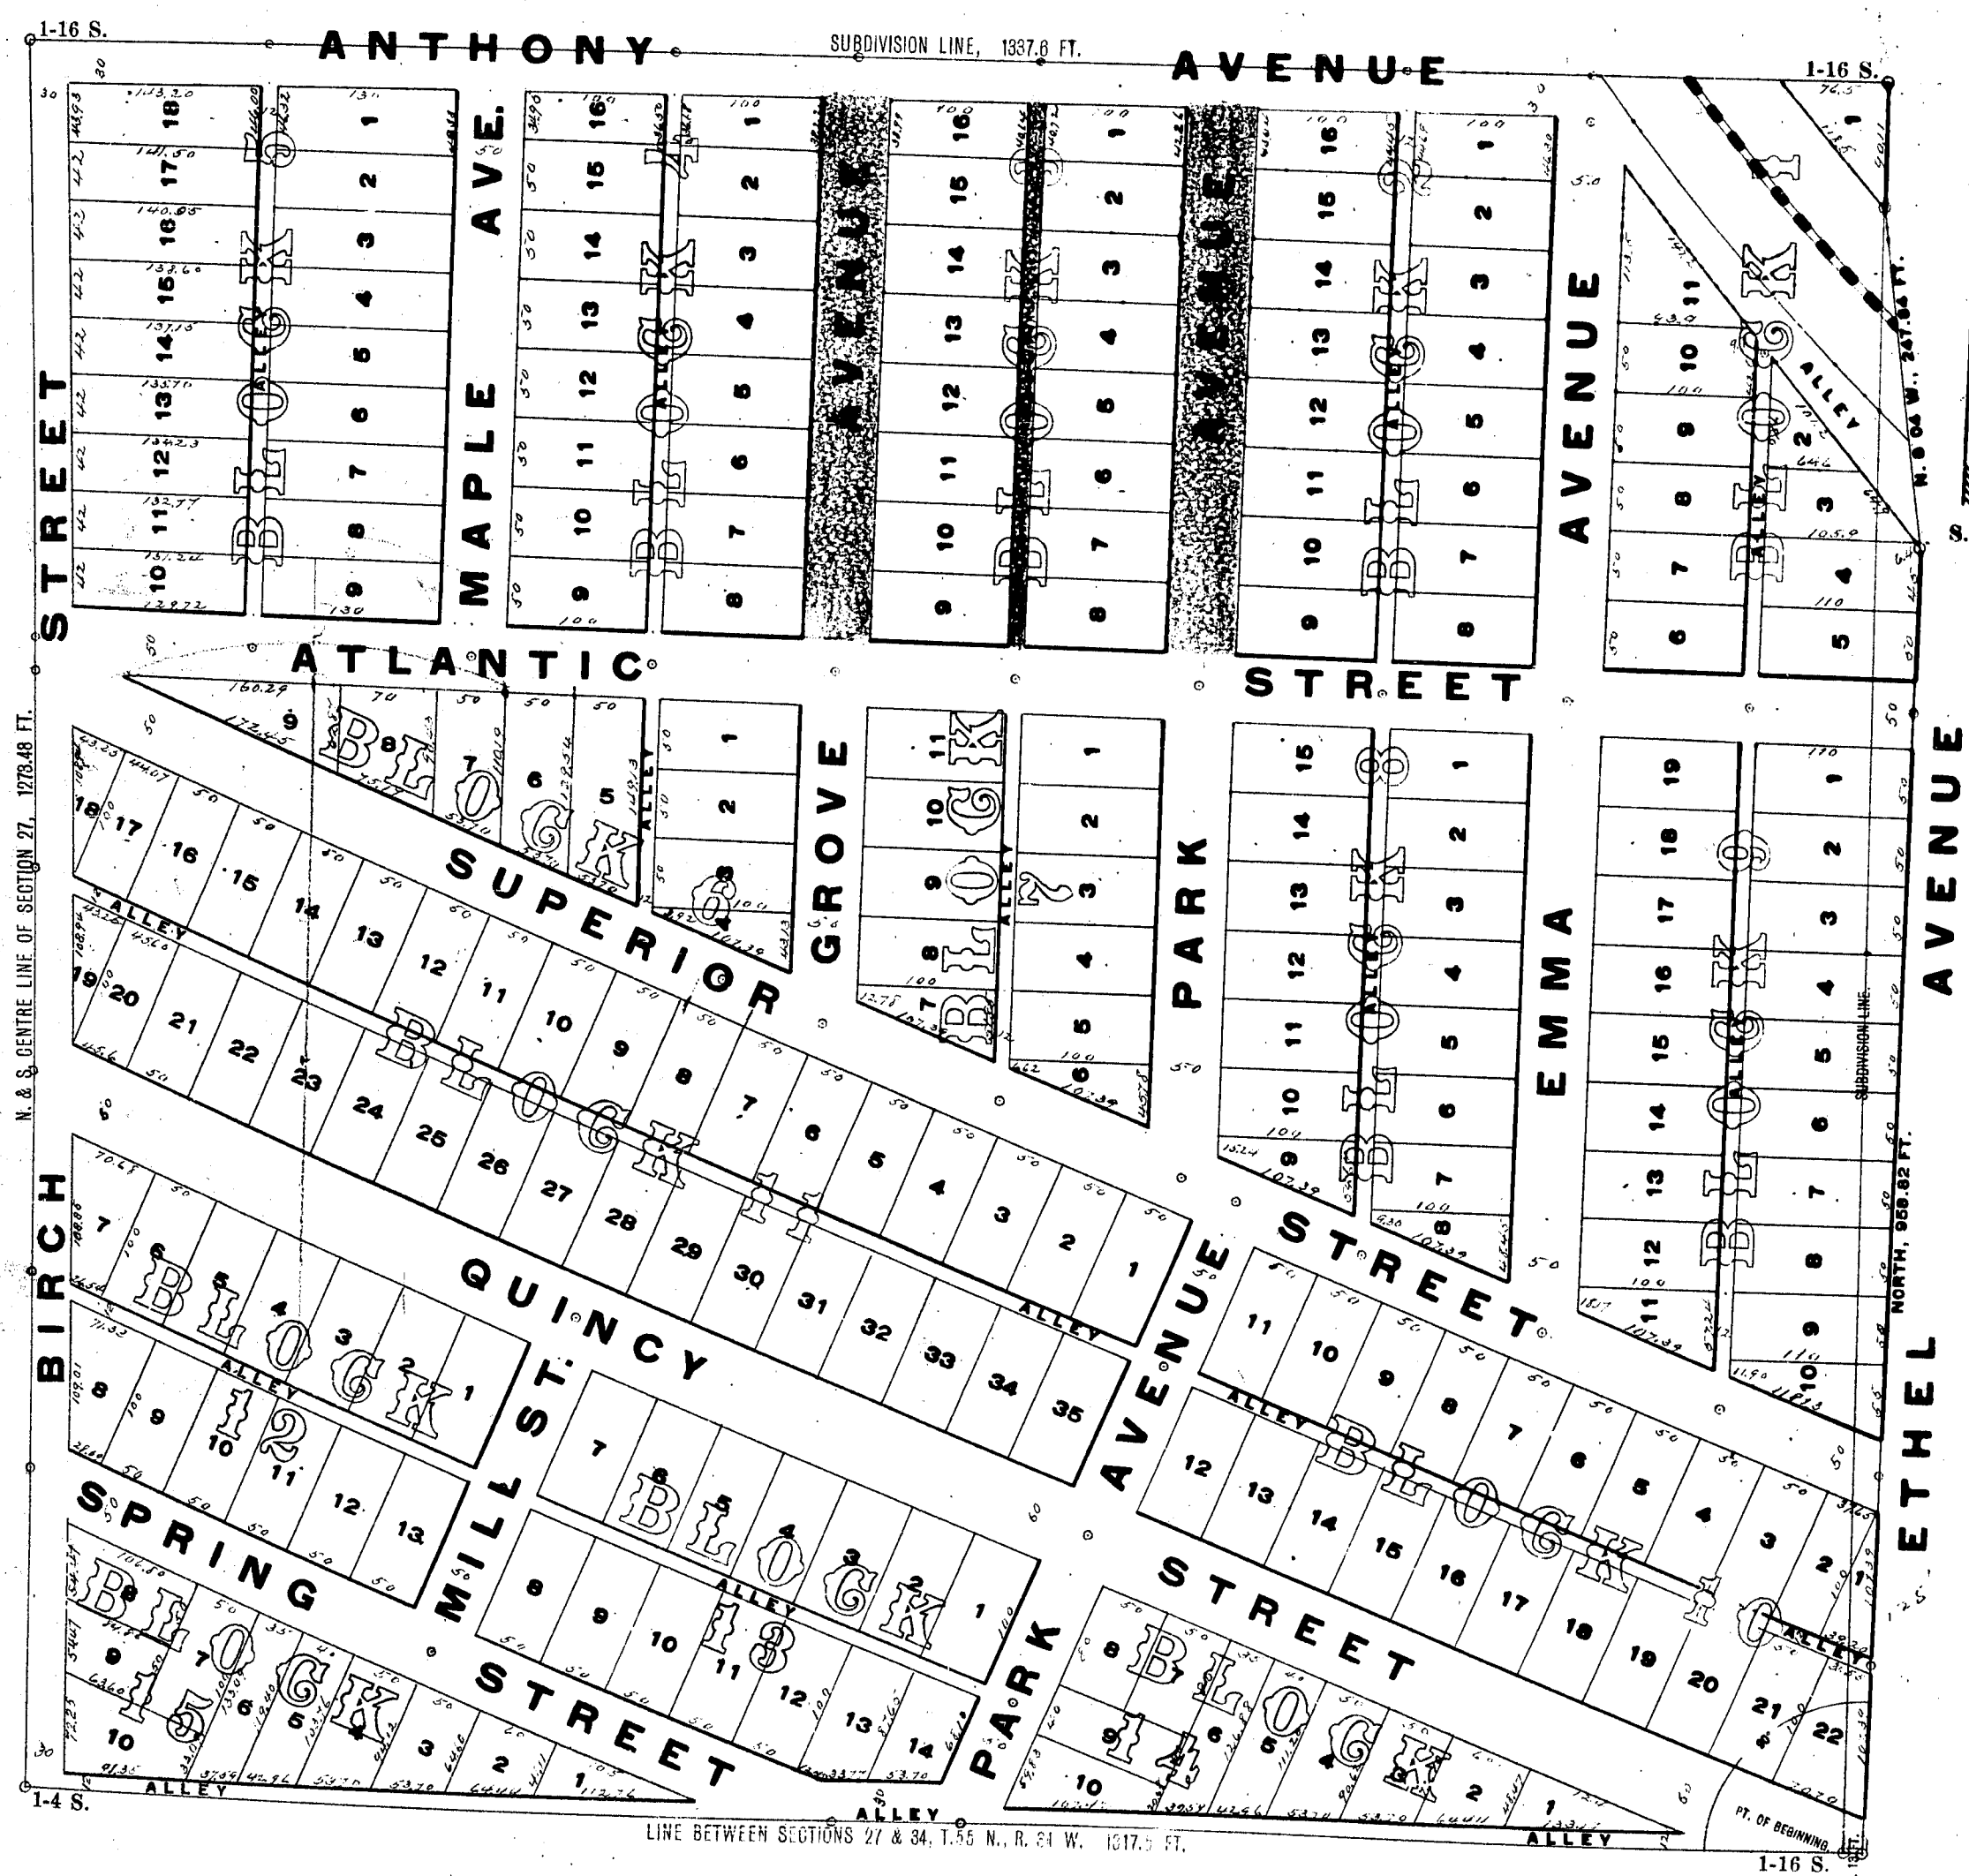

The land embraced in the annexed plat of Gondon's Third Addition to Hancock includes all of the S. E. 1-4 of the S. E. 1-4 of section 27, T. 55 N., R. 34 W. of the meridian of Michigan; also a part of the S. E. 1-4 of the S. E. 1-4 of the same section, town and range, described as follows: Beginning at the corner of the S. E. 1-4 of the S. E. 1-4 of the same section, town and range, and thence north eight degrees and four minutes west, two hundred and eighty-four feet to a point marked thus 0, as thereon shown at all angles in the boundaries of the land platted, and at all intersections of streets, or streets and alleys. William W. Stockly, Surveyor. Assisted by W. J. C. R. T. & C.C.S. Houghton, Michigan, Annie Condon, daughter of the said William Hancock and that the streets and alleys as shown on said plat are hereby dedicated to the use of the public. Jane C. Maclean. Annie Condon (Wife) by William Condon, her Atty. in fact. Ann Condon (Daughter) by William Condon, her Atty. in fact.

On this second day of April 1901 before me a Notary Public in and for said county personally came the above Jane C. Maclean and William Condon, his wife, and Annie Condon, his daughter, known to me to be the persons who executed the foregoing dedication, and the said Jane C. Maclean acknowledged the same to be her free act and deed, and the said William Condon acknowledged the same to be the free act and deed of said Annie Condon, his wife, and Annie Condon, his daughter.

Michael M. Shea, Notary Public, Houghton County, Michigan.

Examined and approved April 6, 1901. John F. Wilkinson, Deputy Auditor General.

State of Michigan, ss. We William W. Stockly, Register of Deeds, and William W. Stockly, Surveyor, hereby certify that we have each carefully compared this copy with the original plat of Gondon's Third Addition to Hancock and that it is an exact copy thereof and of the whole of such original map or plat.

State of Michigan, ss. We William W. Stockly, Register of Deeds, and William W. Stockly, Surveyor, hereby certify that we have each carefully compared the annexed copy with the original plat of Gondon's Third Addition to Hancock, now of record in the office of said Register of Deeds, and that it is a true transcript therefrom and of the whole of such record.

State of Michigan, ss. William W. Stockly, Register of Deeds, and William W. Stockly, Surveyor.

RECEIVED AND FILED
IN AUDITOR GENERAL'S
OFFICE
May 16, 1901
John F. Wilkinson
Deputy Auditor General

STATE OF MICHIGAN, ss.
HOUGHTON COUNTY, ss.
And I further certify that the Certificate required by Sect. 135, of Act No. 208, of the Public Acts of 1893, was presented to me at the same time said deed was presented.
William W. Stockly
Register

REGISTER'S OFFICE, ss.
HOUGHTON COUNTY, ss.
Received for record the 20th day of April, A. D. 1901, at 10 o'clock A. M. and recorded in Vol. 117 of Plats page 117.
William W. Stockly
REGISTER

