


5009

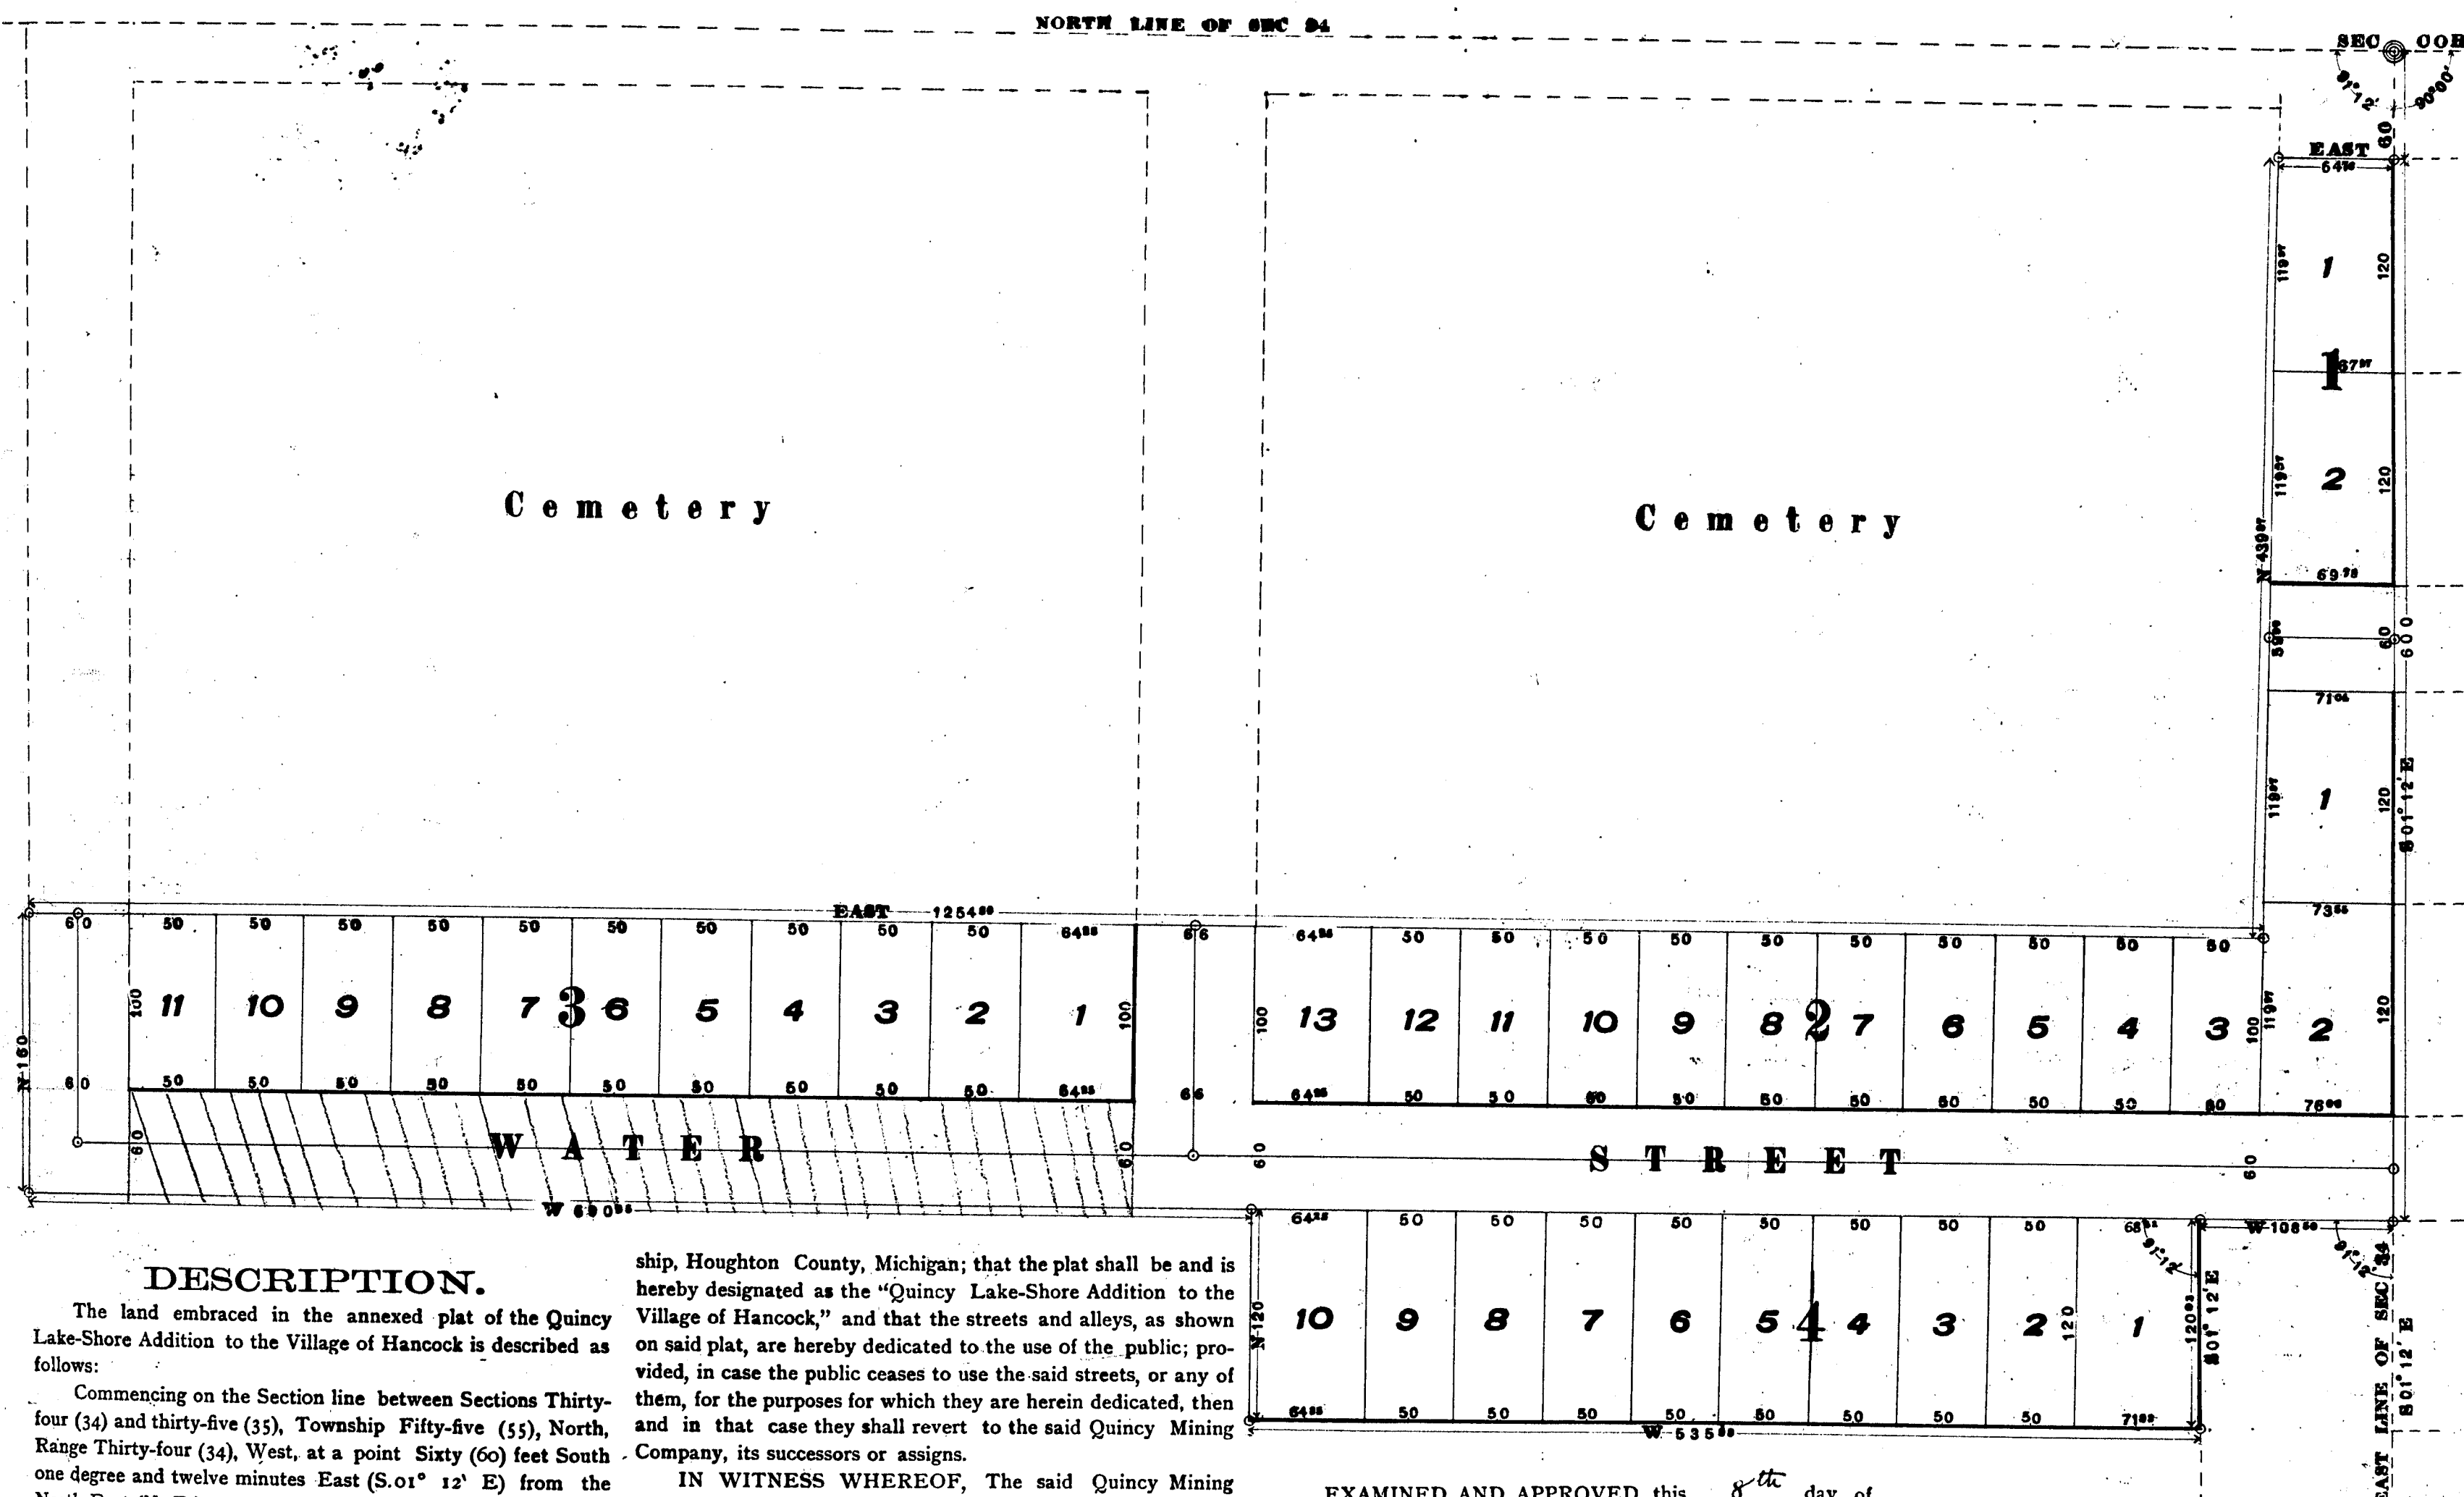

DESCRIPTION.

The land embraced in the annexed plat of the Quincy Lake-Shore Addition to the Village of Hancock is described as follows:

Commencing on the Section line between Sections Thirty-four (34) and thirty-five (35), Township Fifty-five (55), North, Range Thirty-four (34), West, at a point Sixty (60) feet South one degree and twelve minutes East (S.01° 12' E) from the North-East (N. E.) corner post of Section Thirty-four (34), assuming the North (N) boundary line of said Section Thirty-four (34) to be due East (E) and West (W).

Then run South one degree and twelve minutes East (S.01° 12' E) six hundred (600) feet; thence West one hundred and eight and five-tenths (108.5) feet, parallel with the North boundary line of Section Thirty-four (34); thence South one degree and twelve minutes East (S.01° 12' E) one hundred and twenty and three one-hundredths (120.03) feet; thence West (W) five hundred and thirty-five and fifty-eight one-hundredths (535.58) feet; thence North (N) one hundred and twenty (120) feet; thence West (W) six hundred and ninety and twenty-five one-hundredths (690.25) feet; thence North (N) one hundred and sixty (160) feet; thence East (E) twelve hundred and fifty-four and five-tenths (1254.5) feet; thence North (N) four hundred and thirty-nine and eighty-seven one-hundredths (439.87) feet; thence East (E) sixty-four and seventy-six one-hundredths (64.76) feet, to the point of beginning.

DEDICATION.

KNOW ALL MEN BY THESE PRESENTS, That the Quincy Mining Company, a corporation, duly organized and existing under the general mining laws of the State of Michigan, is the proprietor of the lands embraced on the plat hereon drawn; that it has caused said lands to be surveyed, laid out and platted by its Engineer, C. Brackenbury, of Quincy Town-

ship, Houghton County, Michigan; that the plat shall be and is hereby designated as the "Quincy Lake-Shore Addition to the Village of Hancock," and that the streets and alleys, as shown on said plat, are hereby dedicated to the use of the public; provided, in case the public ceases to use the said streets, or any of them, for the purposes for which they are herein dedicated, then and in that case they shall revert to the said Quincy Mining Company, its successors or assigns.

IN WITNESS WHEREOF, The said Quincy Mining Company has hereunto by its proper officers, caused it corporate seal to be affixed hereto this 13th day of July, A. D. 1901.

THE QUINCY MINING COMPANY,

By Thomas H. Mason President.
William R. Todd Secretary.

Signed, sealed and delivered in presence of,
Charles J. Turner
John F. Wilkinson

STATE OF NEW YORK, } ss.
COUNTY OF NEW YORK,

On this 13th day of July, A. D., 1901, before me, a Notary Public in and for said County, personally came the above named, Thomas H. Mason, President, and William R. Todd, Secretary, of the Quincy Mining Company, known to me to be the persons described in and who executed the above dedication, and acknowledged the same to be the free act and deed of said corporation, and that they were duly authorized by said corporation to plat and dedicate said lands.

Charles J. Turner
Notary Public in and for the
County and State of New York.

EXAMINED AND APPROVED this 8th day of July, A. D., 1901.

John F. Wilkinson
Dep. Auditor General.

I HEREBY CERTIFY, That the plat hereon delineated is a correct one, and that permanent monuments, consisting of iron posts have been planted at the points marked thus O as thereon shown, at all angles in the boundaries of the land platted, and at all intersections of the streets, or streets and alleys.

C. Brackenbury
Surveyor.

I hereby certify that there are 76 tax liens or tax titles held by the State on the lands described within, and that there are 16 tax liens or titles held by individuals on the said lands, and that the taxes on said lands for the five years preceding the 13th day of July, 1901, are all paid, as shown by the records of this office.

REGISTER'S OFFICE,
Houghton County Michigan.

Received for record the 13th day of July, A. D., 1901, at 9 o'clock P. M., and recorded in Vol. 2 of Plats, page 2.

William Halls
Register.

STATE OF MICHIGAN, } ss.
County of Houghton.

We, William Halls Register of Deeds and C. Brackenbury Surveyor, hereby certify that we have each carefully compared this copy with the original plat of "Quincy Lake-Shore Addition to the Village of Hancock," and that it is an exact copy thereof and of the whole of such original plat.

STATE OF MICHIGAN, } ss.
COUNTY OF HOUGHTON.


We, William Halls Register of Deeds, and C. Brackenbury Surveyor, hereby certify that we have each carefully compared the annexed copy with the plat of "Quincy Lake-Shore Addition to the Village of Hancock," now of record in the office of said Register of Deeds, and that it is a true transcript therefrom, and of the whole of such records.

STATE OF MICHIGAN, } ss.
HOUGHTON COUNTY,

William Halls Register of Deeds
C. Brackenbury Surveyor

QUINCY LAKE-SHORE ADDITION TO THE Village of Hancock.

Scale 80 Feet to one Inch.

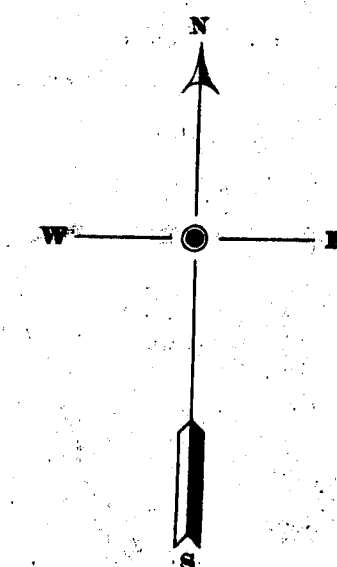

RECEIVED AND FILED.
IN AUDITOR GENERAL'S OFFICE,


October 21, 1901

John F. Wilkinson
Deputy Auditor General.

VACATED BY RESOLUTION
OF COMMON COUNCIL
MARCH 10, 1949
VOLUME NO. 272-49


14043

5000

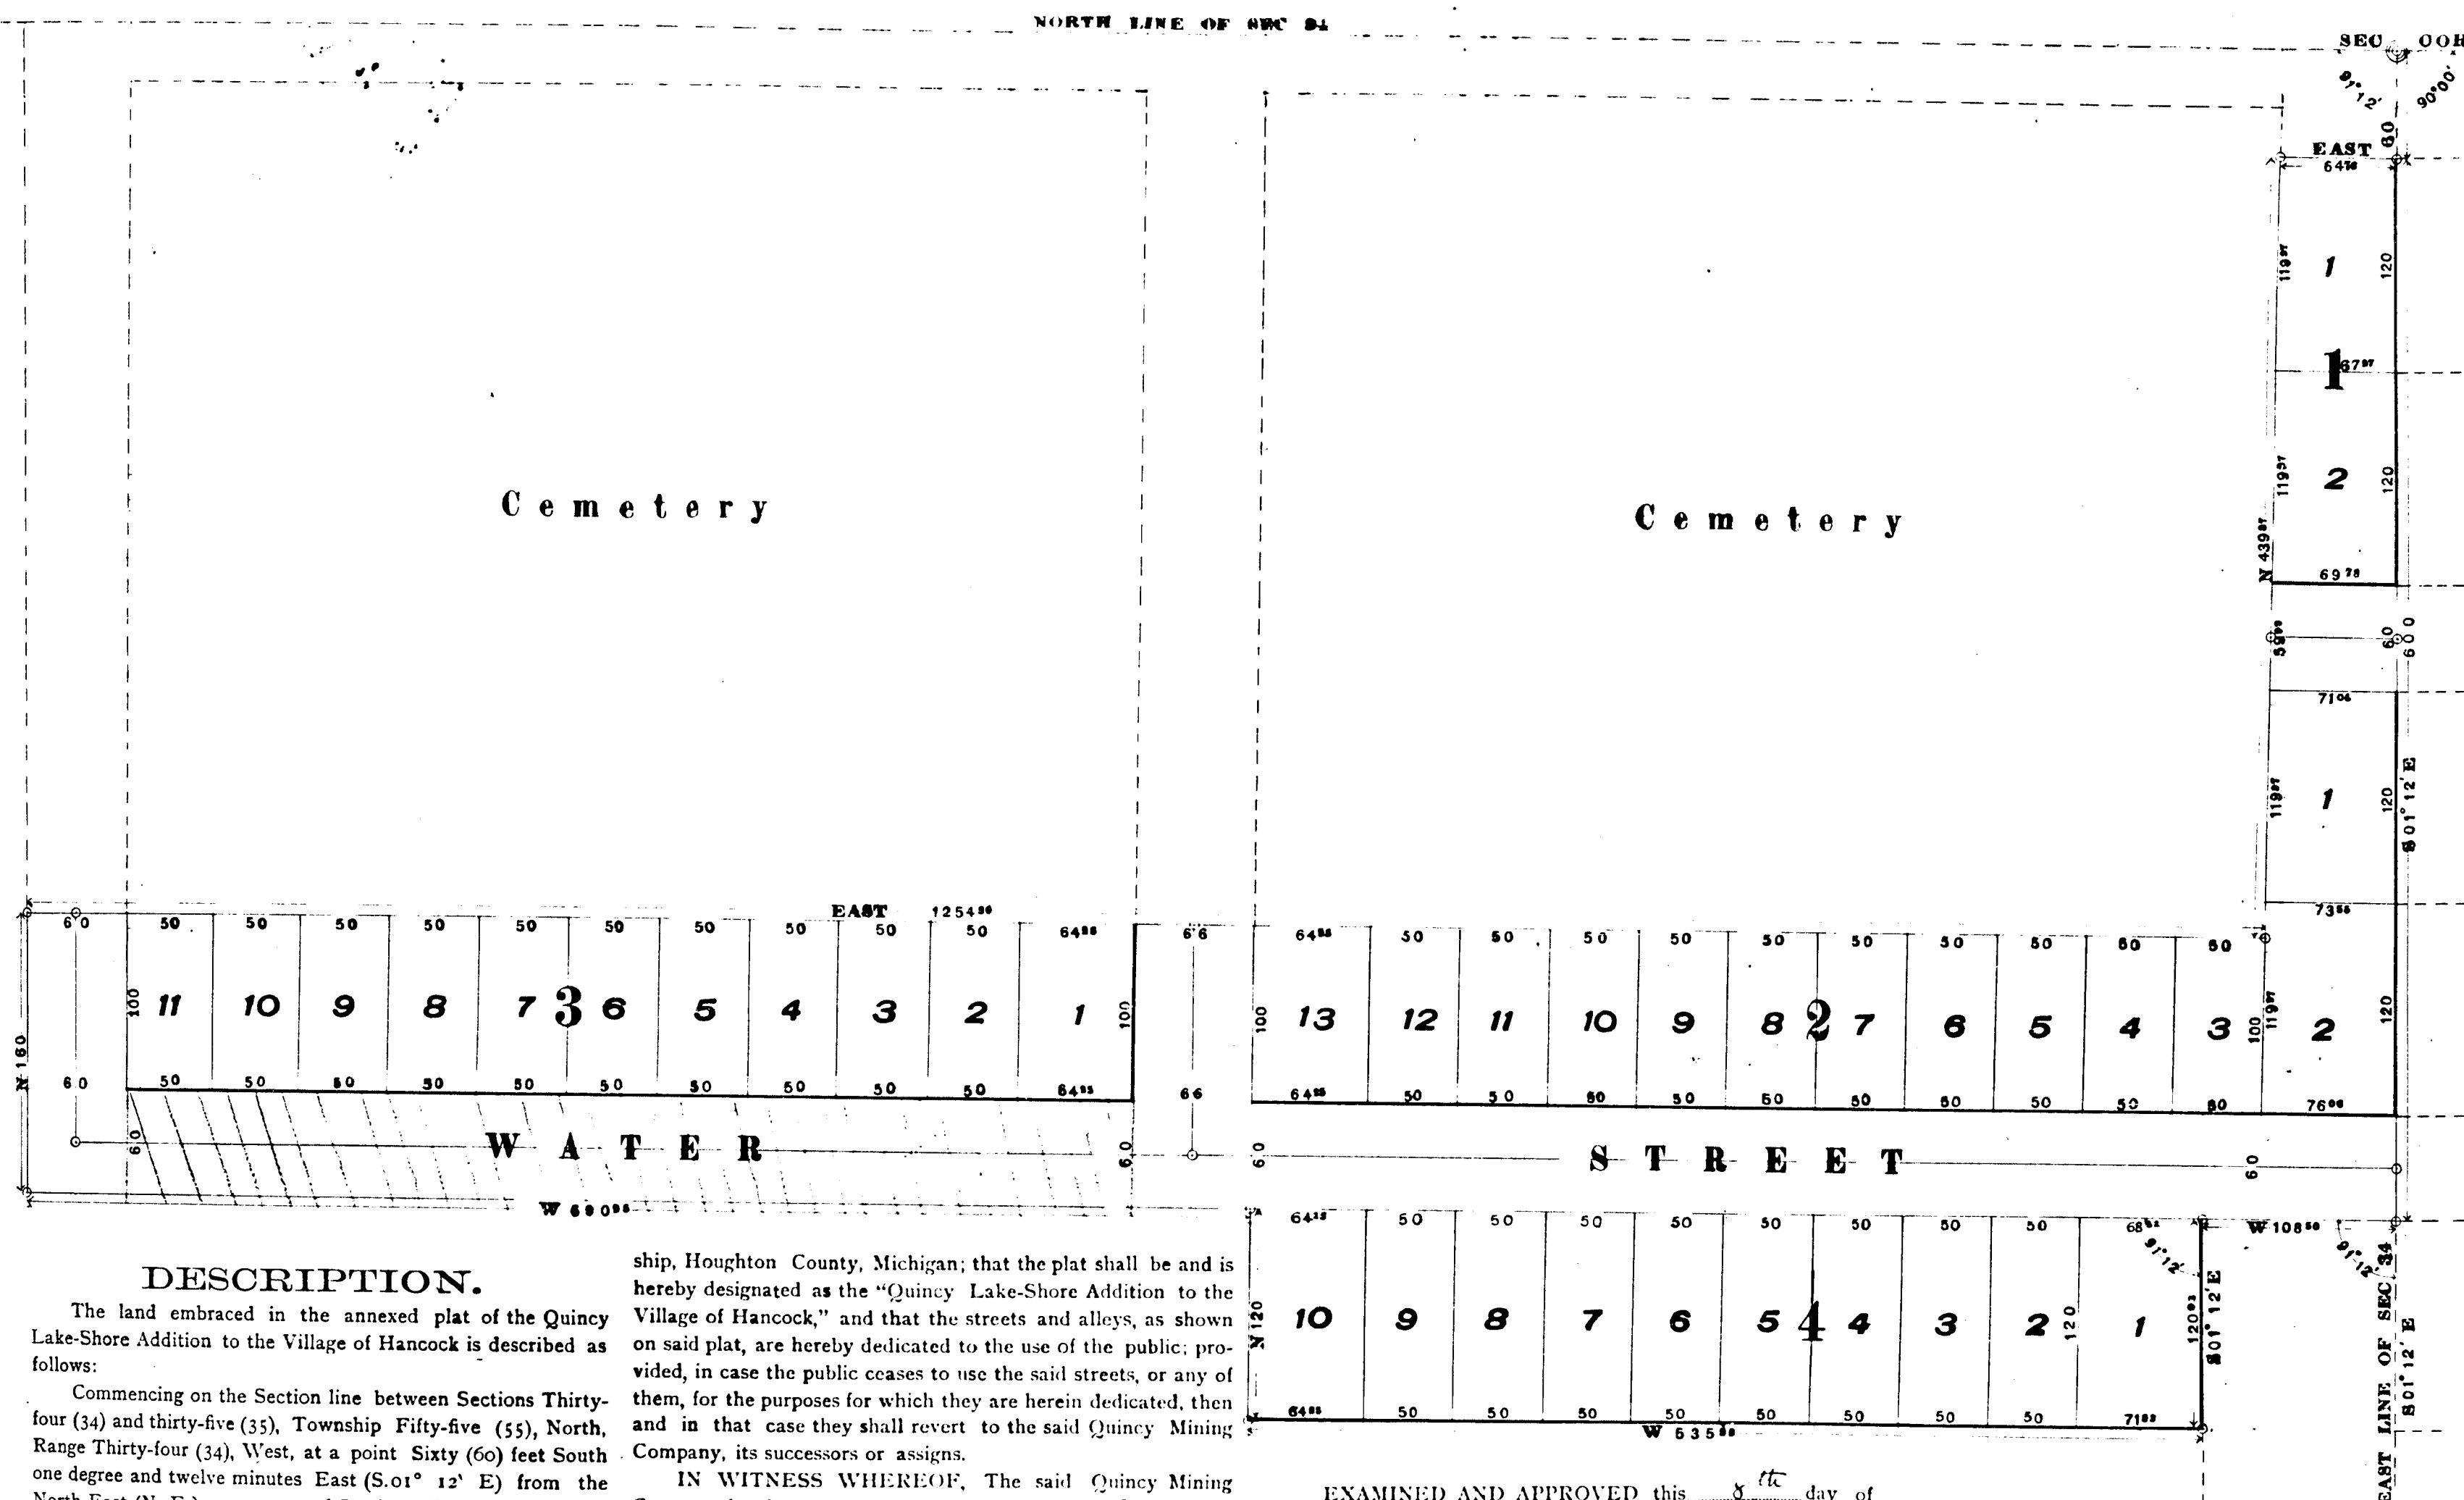

QUINCY LAKE-SHORE ADDITION
TO THE
Village of Hancock.

Scale 80 Feet to one Inch.

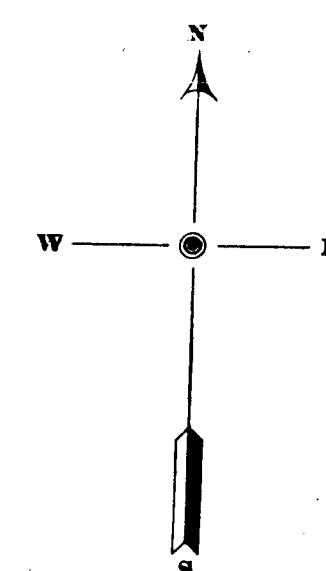

DESCRIPTION.

The land embraced in the annexed plat of the Quincy Lake-Shore Addition to the Village of Hancock is described as follows:

Commencing on the Section line between Sections Thirty-four (34) and thirty-five (35), Township Fifty-five (55), North, Range Thirty-four (34), West, at a point Sixty (60) feet South one degree and twelve minutes East (S.01° 12' E) from the North-East (N. E.) corner post of Section Thirty-four (34), assuming the North (N) boundary line of said Section Thirty-four (34) to be due East (E) and West (W).

Then run South one degree and twelve minutes East (S.01° 12' E) six hundred (600) feet; thence West one hundred and eight and five-tenths (108.5) feet, parallel with the North boundary line of Section Thirty-four (34); thence South one degree and twelve minutes East (S.01° 12' E) one hundred and twenty and three one-hundredths (120.03) feet; thence West (W) five hundred and thirty-five and fifty-eight one-hundredths (535.58) feet; thence North (N) one hundred and twenty (120) feet; thence West (W) six hundred and ninety and twenty-five one-hundredths (690.25) feet; thence North (N) one hundred and sixty (160) feet; thence East (E) twelve hundred and fifty-four and five-tenths (1254.5) feet; thence North (N) four hundred and thirty-nine and eighty-seven one-hundredths (439.87) feet; thence East (E) sixty-four and seventy-six one-hundredths (64.76) feet, to the point of beginning.

DEDICATION.

KNOW ALL MEN BY THESE PRESENTS, That the Quincy Mining Company, a corporation, duly organized and existing under the general mining laws of the State of Michigan, is the proprietor of the lands embraced on the plat hereon drawn; that it has caused said lands to be surveyed, laid out and platted by its Engineer, C. Brackenbury, of Quincy Town-

ship, Houghton County, Michigan; that the plat shall be and is hereby designated as the "Quincy Lake-Shore Addition to the Village of Hancock," and that the streets and alleys, as shown on said plat, are hereby dedicated to the use of the public; provided, in case the public ceases to use the said streets, or any of them, for the purposes for which they are herein dedicated, then and in that case they shall revert to the said Quincy Mining Company, its successors or assigns.

IN WITNESS WHEREOF, The said Quincy Mining Company has hereunto by its proper officers, caused its corporate seal to be affixed hereto this 13th day of July, A. D. 1901.

THE QUINCY MINING COMPANY,

By

Thomas H. Mason President.
William R. Todd Secretary.

Signed, sealed and delivered in presence of,

Edw. J. Mason
Wm. R. Todd

STATE OF NEW YORK, } ss.
COUNTY OF NEW YORK,

On this 13th day of July, A. D., 1901, before me, a Notary Public in and for said County, personally came the above named, Thomas H. Mason, President, and William R. Todd, Secretary, of the Quincy Mining Company, known to me to be the persons described in and who executed the above dedication, and acknowledged the same to be the free act and deed of said corporation, and that they were duly authorized by said corporation to plat and dedicate said lands.

Wm. R. Todd
Notary Public in and for the
County and State of New York.

EXAMINED AND APPROVED this 13th day of July, A. D., 1901.

John F. Dickinson
Auditor General.
I HEREBY CERTIFY, That the plat hereon delineated is a correct one, and that permanent monuments, consisting of iron posts have been planted at the points marked thus Q as thereon shown, at all angles in the boundaries of the land platted, and at all intersections of the streets, or streets and alleys.

C. Brackenbury
Surveyor.

I hereby certify that there are 120 tax liens or tax titles held by the State on the lands described within, and that there are 110 tax liens or titles held by individuals on the said lands, and that the taxes on said lands for the five years preceding the 13th day of July, 1901, are 100 paid, as shown by the records of this office.

REGISTER'S OFFICE,
Houghton County Michigan.

Received for record the 13th day of July, A. D., 1901, at 3 o'clock P. M., and recorded in Vol. 2 of Plats, page 2.

William R. Todd
Register.

STATE OF MICHIGAN, } ss.
County of Houghton.

We, William R. Todd, Register of Deeds and C. Brackenbury, Surveyor, hereby certify that we have each carefully compared this copy with the original plat of "Quincy Lake-Shore Addition to the Village of Hancock," and that it is an exact copy thereof and of the whole of such original plat.

STATE OF MICHIGAN, } ss.
COUNTY OF HOUGHTON.

We, William R. Todd, Register of Deeds, and C. Brackenbury, Surveyor, hereby certify that we have each carefully compared the annexed copy with the plat of "Quincy Lake-Shore Addition to the Village of Hancock," now of record in the office of said Register of Deeds, and that it is a true transcript therefrom, and of the whole of such records.

STATE OF MICHIGAN, } ss.
HOUGHTON COUNTY.

William R. Todd, Register of Deeds, and C. Brackenbury, Surveyor, hereby certify that the foregoing is a true and correct copy of the original plat of "Quincy Lake-Shore Addition to the Village of Hancock," now of record in the office of said Register of Deeds, and that it is a true transcript therefrom, and of the whole of such records.

RECEIVED AND FILED,
IN AUDITOR GENERAL'S OFFICE,

October 21, 1901

John F. Dickinson
Deputy Auditor General.

REGISTER OF DEEDS
C. BRACKENBURY
MAKCH 12, 1944

William R. Todd Register of Deeds
C. Brackenbury Surveyor

William R. Todd Register of Deeds
C. Brackenbury Surveyor

14043