


MAP OF THE TOWN OF SOUTH RANGE HOUGHTON, COUNTY, MICHIGAN


1902.

SCALE.

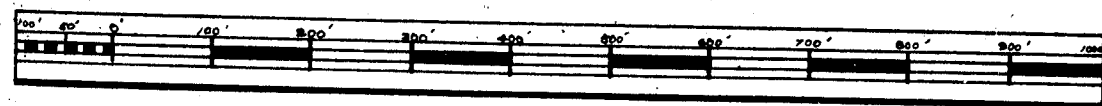

1 in. = 200 ft.

N.

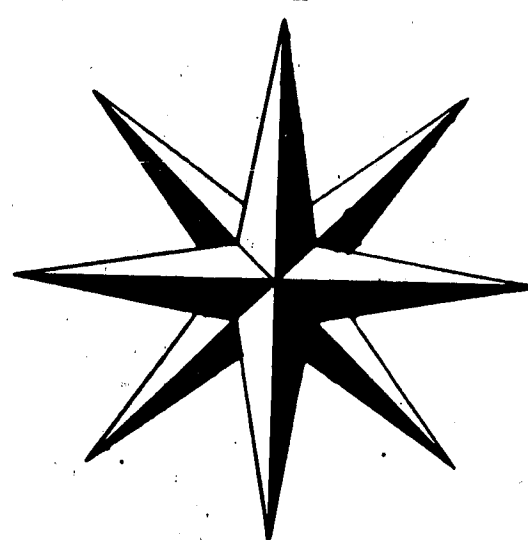

DEDICATION

Know all men by these Presents that we Reginald C. Pryor and Annie J. Pryor his wife of Houghton in the County of Houghton State of Michigan, as proprietors have caused the land embraced in the annexed plat to be surveyed, laid out and platted, to be known as the Town of South Range, and that all the streets and alleys, as shown on said plat, are hereby dedicated to the use of the public. In witness whereof, we have hereunto set our hands and seals this 29th day of November A. D. 1902.

State of Michigan,
County of Houghton.

Before me, a Notary Public in and for said County on this 29th day of November personally appeared the above named Reginald C. Pryor and Annie J. Pryor his wife, known to me to be such, and they severally acknowledged the foregoing instrument of writing to be their free act and deed.

Reginald C. Pryor
Annie J. Pryor

Ellsworth M. Ingram
Notary Public, Houghton, Michigan

DESCRIPTION

Beginning at the South East Corner of Section seventeen [17] Town fifty-four [54] North, of Range thirty-four [34] West, thence North four [4] degrees and forty-six [46] minutes west along section line eleven hundred thirty one and thirty three one hundredths [1131.33] feet; thence North eighty nine [89] degrees, and forty five [45] minutes west, twenty six hundred and seventy four and forty four one hundredth [2674.44] ft. thence South four [4] degrees and forty two [42] minutes east, eleven hundred thirty one and twenty two one hundredths [1131.22] feet, thence south eighty nine [89] degrees and forty five [45] minutes east along section line twenty six hundred seventy five and seventy six one hundredth [2675.76] feet to place of beginning.

SURVEYOR'S CERTIFICATE

I hereby certify that the plat hereon drawn is a correct one, and that permanent monuments have been placed at points marked thus o as thereon shown, at the angles in the boundaries of the land platted and at the intersections of the streets and alleys

Examined and Approved

Dec. 6th 1902
John F. Wilkinson, Deputy Auditor General

I hereby certify that I have examined the records in my office relating to the description of lands in the within instrument and from such examination it appears that the State and County taxes have been fully paid for the five years preceding the date of said instrument.

Houghton, Michigan, Dec. 10 1902

Michael Moran
County Treasurer.

State of Michigan,
County of Houghton, } S.S.

Houghton, Michigan, Dec. 10th 1902

I hereby certify that the Certificate required by Sect. 135, of Act No. 206 of the Public Acts of 1893, was presented to me at the same time said deed was presented.

Register's Office,
Houghton County, Michigan, } S.S.

Received for record the 10th day of December A. D. 1902 at 3-30 o'clock P. M. and recorded in Vol. 2 of Plats, page 4

William Walls Register.

William Walls Register.

We, William Walls Register of Deeds and W. R. Heyde, Surveyor, hereby certify that we have each carefully compared this copy with the original plat of the Town of South Range and that it is an exact copy thereof and of the whole of such original plat.

William Walls Register of Deeds.

W. R. Heyde Surveyor.

We, William Walls Register of Deeds and W. R. Heyde, Surveyor hereby certify that we have each carefully compared this copy with the copy of the original plat of the Town of South Range now on file in the Registers office and that it is an exact copy thereof and of the whole of such plat.


William Walls Register of Deeds.

W. R. Heyde Surveyor.

RECEIVED AND FILED
IN AUDITOR GENERAL'S OFFICE
Dec 22 - 1902
John F. Wilkinson
Deputy Auditor General

S. E. COR. SEC. 17
T. 54 N. R. 34 W.

Place of beginning

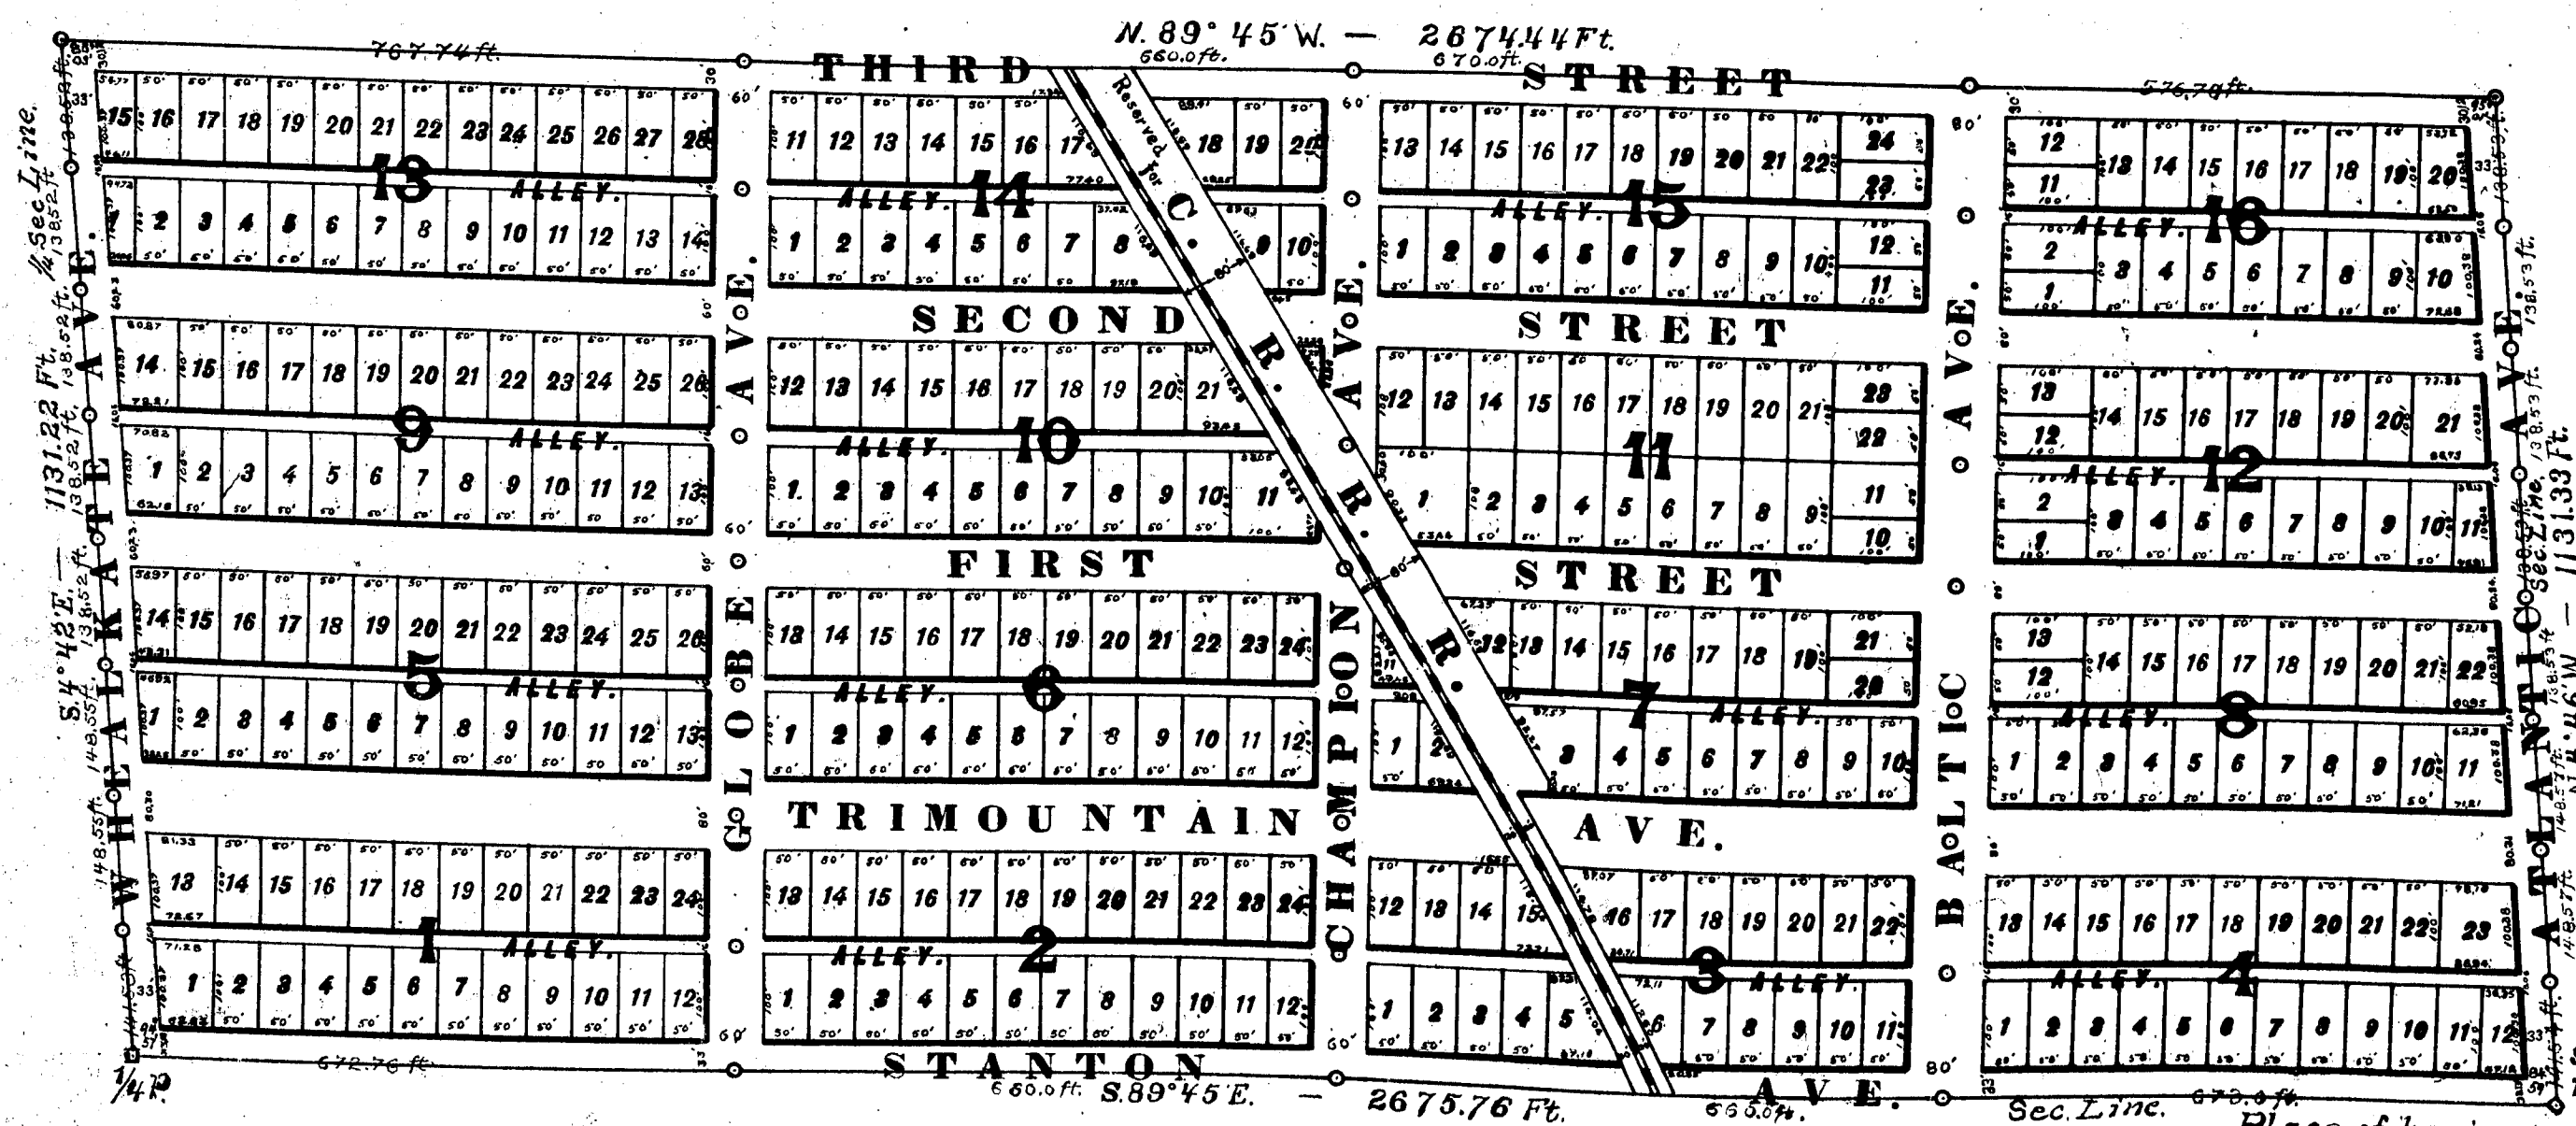

MAP OF THE TOWN OF SOUTH RANGE HOUGHTON, COUNTY, MICHIGAN


1902.

SCALE.



1 in. = 200 ft.

N.

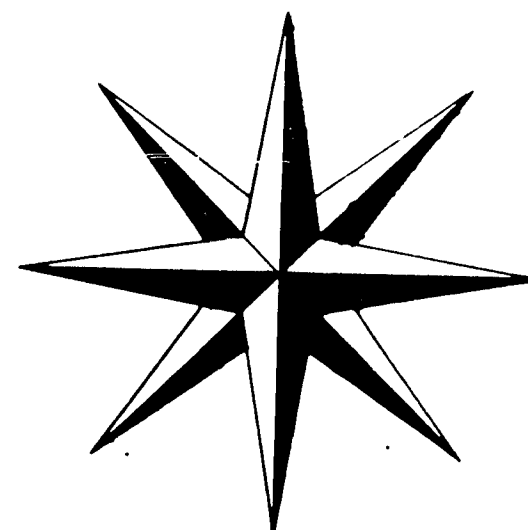

DEDICATION

Know all men by these Presents that we Reginald C. Pryor and Annie J. Pryor his wife of Houghton in the County of Houghton State of Michigan, as proprietors have caused the land embraced in the annexed plat to be surveyed, laid out and platted, to be known as the Town of South Range, and that all the streets and alleys, as shown on said plat, are hereby dedicated to the use of the public. In witness whereof, we have hereunto set our hands and seals this 29th day of November A. D. 1902.

State of Michigan, }
County of Houghton, }

Before me, a Notary Public in and for said County on this 29th day of November personally appeared the above named Reginald C. Pryor and Annie J. Pryor his wife, known to me to be such, and they severally acknowledged the foregoing instrument of writing to be their free act and deed.

Reginald C. Pryor
Annie J. Pryor

William J. Ingram
Notary Public, Houghton County, Michigan

DESCRIPTION

Beginning at the South East Corner of Section seventeen [17] Town fifty-four [54] North, of Range thirty-four [34] West, thence North four [4] degrees and forty-six [46] minutes west along section line eleven hundred thirty one and thirty three one hundred [1131.33] feet; thence North eighty nine [89] degrees and forty five [45] minutes west, twenty six hundred and seventy four and forty four one hundredth [2674.44] ft. thence South four [4] degrees and forty two [42] minutes east, eleven hundred thirty one and twenty two one hundredths [1131.22] feet, thence south eighty nine [89] degrees and forty five [45] minutes east along section line twenty six hundred seventy five and seventy six one hundredth [2675.76] feet to place of beginning.

SURVEYOR'S CERTIFICATE

I hereby certify that the plat hereon drawn is a correct one, and that permanent monuments have been placed at points marked thus o as thereon shown, at the angles in the boundaries of the land platted and at the intersections of the streets and alleys

Examined and Approved Dec. 6th 1902

John F. Wilkinson, Deputy Auditor General

I hereby certify that I have examined the records in my office relating to the description of lands in the within instrument and from such examination it appears that the State and County taxes have been fully paid for the five years preceding the date of said instrument.

Houghton, Michigan, Dec 10 1902
Michael J. Nolan
County Treasurer.

State of Michigan, } S.S.
County of Houghton, } S.S.
I hereby certify that the Certificate required by Sect. 135, of Act No. 206 of the Public Acts of 1893, was presented to me at the same time said deed was presented.

Register's Office,
Houghton County, Michigan, } S.S.

Received for record the 10th day of December A. D. 1902 at 3-30 o'clock P. M. and recorded in Vol. 2 of Plats, page 4

We, William Walls Register of Deeds and W. R. Heyde, Surveyor, hereby certify that we have each carefully compared this copy with the original plat of the Town of South Range and that it is an exact copy thereof and of the whole of such original plat.


We, William Walls Register of Deeds and W. R. Heyde, Surveyor hereby certify that we have each carefully compared this copy with the copy of the original plat of the Town of South Range now on file in the Register's office and that it is an exact copy thereof and of the whole of such plat.

William Walls Register of Deeds
W. R. Heyde Surveyor.

RECEIVED AND FILED
IN AUDITOR GENERAL'S OFFICE
Dec 11 1902
John F. Wilkinson
Deputy Auditor General

S. E. COR. SEC. 17
T. 54 N. R. 34 W.

Place of beginning

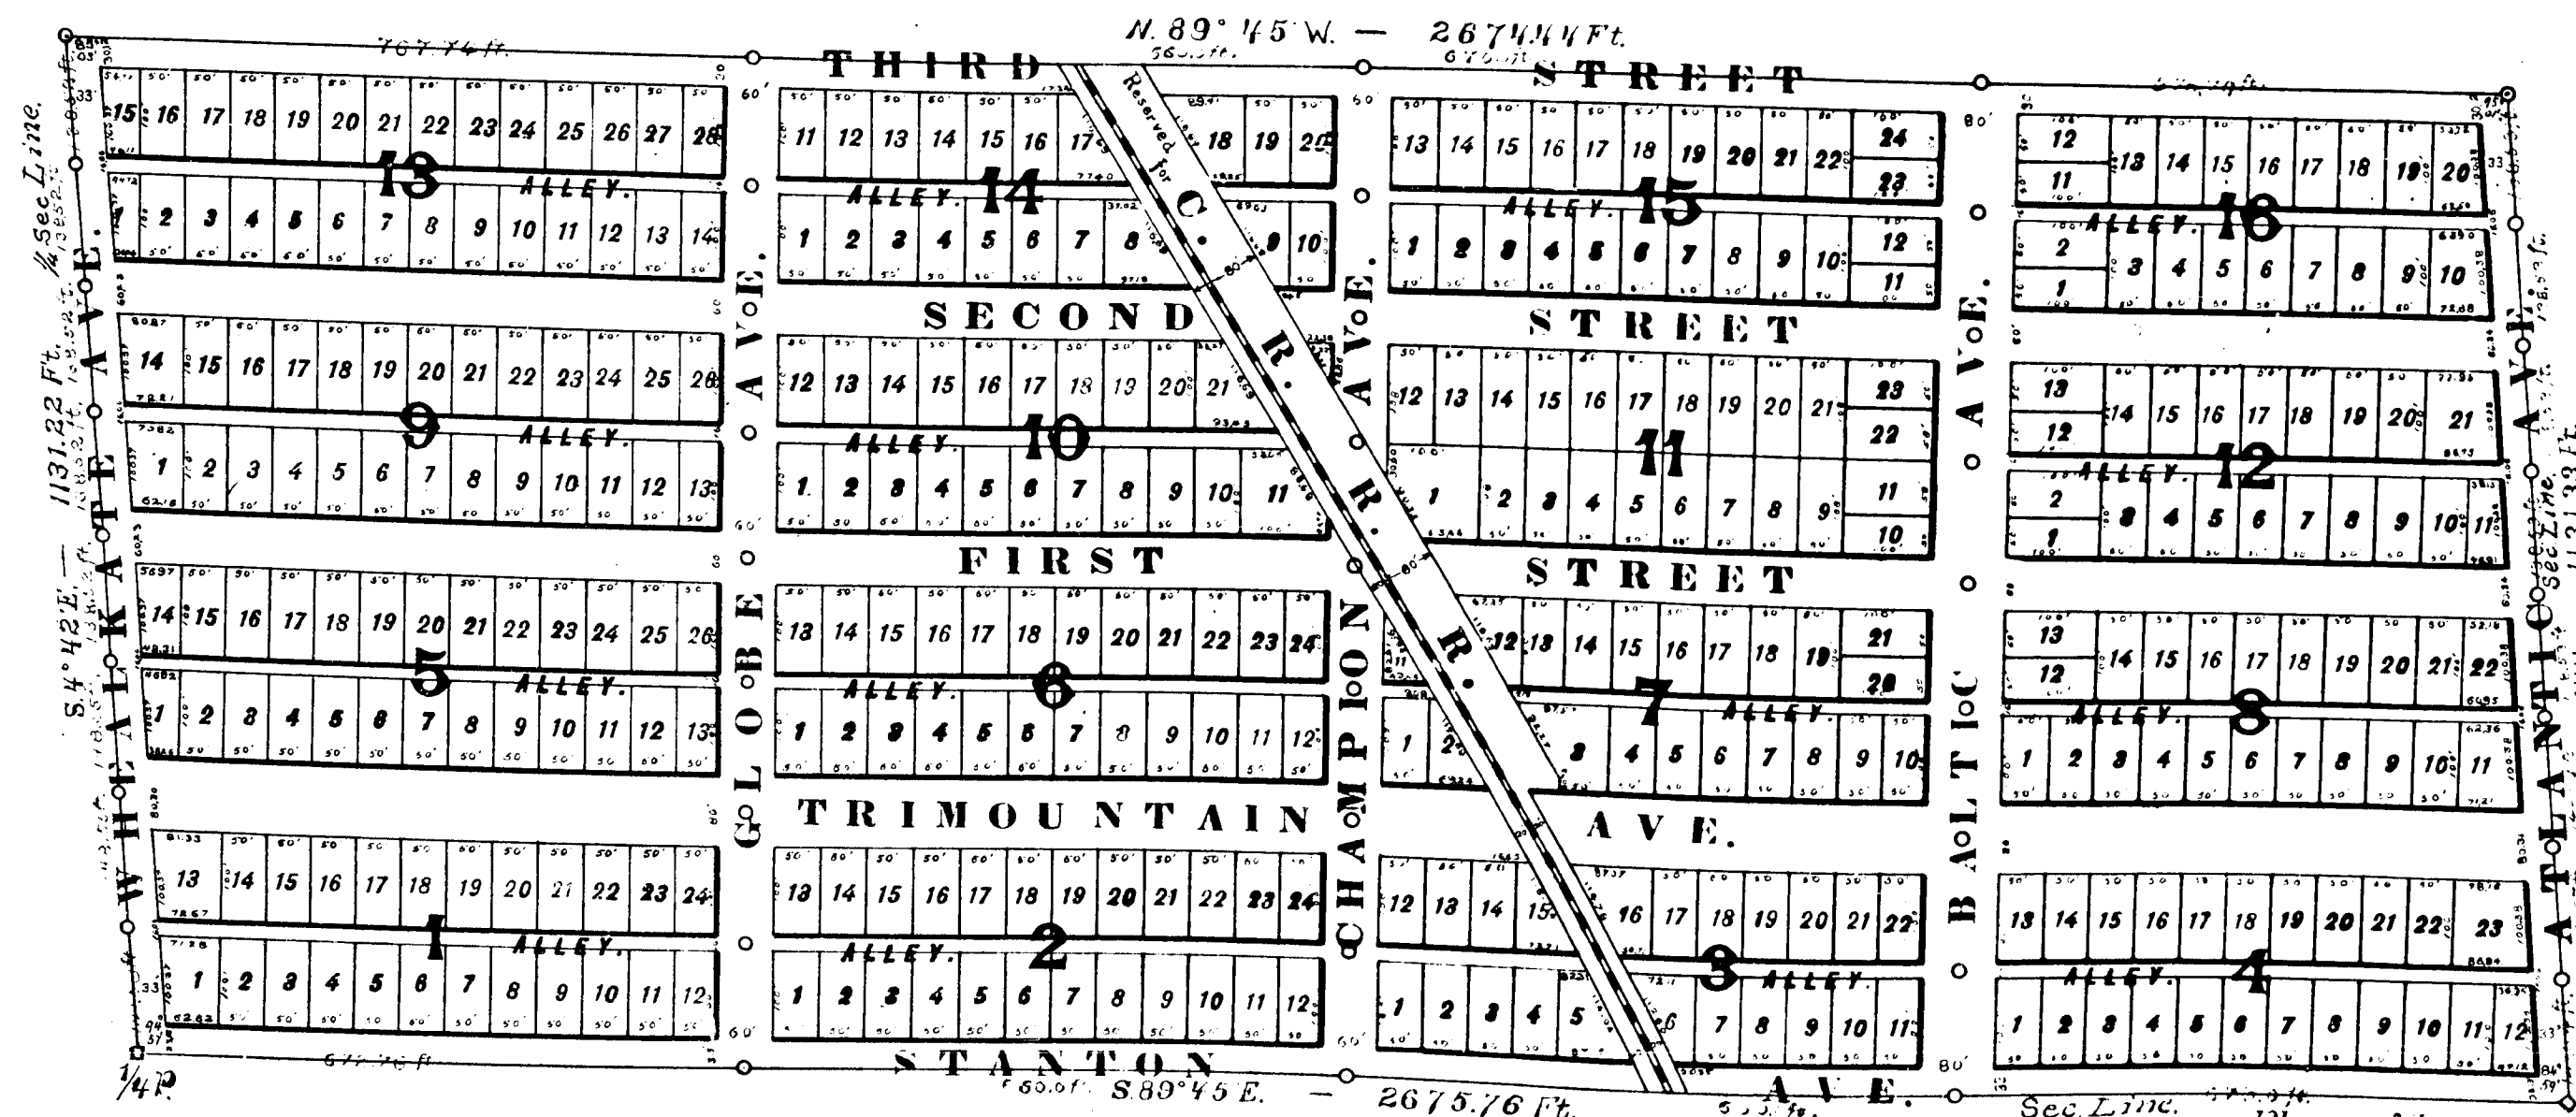

14045

528