

MAP of the VILLAGE OF CRAIG ROY, Houghton County. MICHIGAN.

DESCRIPTION.

Commencing at the quarter section corner between sections (28) twenty-eight and (29) twenty-nine. Town (56 N) fifty-six North, Range (34 W) thirty-four West, Meridian of Michigan. Thence (N 1° 15' W) north one degree and fifteen minutes west (1320) thirteen hundred and twenty feet to a sandstone monument set by the United States Harbor Survey as the one-sixteenth subdivision corner between section twenty-eight northwest quarter and section twenty-nine northeast quarter, Thence N. 1° 15' W, north one degree and fifteen minutes west (75.7) seventy-five and seven-tenths feet to an iron pin set as the place of beginning of the plat of the village of Craig Roy. Thence (N 1° 15' W) North one degree and fifteen minutes west (393.16) three hundred and ninety-three and sixteen one-hundredths feet to a sandstone monument set by the United States Harbor Survey as a meander corner between sections twenty-eight and twenty-nine. Thence (S 79° W) South seventy-nine degrees west (1452.7) fourteen hundred and fifty-two and seven-tenths feet to an iron pin. Thence (S 74° 20' W) south seventy-four degrees and twenty minutes west, (301) three hundred and one feet. Thence (S 11° E) south eleven degrees east (28) twenty-eight feet. Thence (S 79° W) south seventy-nine degrees west, (160) one hundred and sixty feet. Thence (S 11° E) south eleven degrees east (335) three hundred and thirty five feet. Thence (N 79° E) north seventy nine degrees east (1846.2) one thousand eight hundred forty-six and two-tenths feet to the place of beginning. Said plat of the village of Craig Roy being in the N. E. ¼ of Sec. 29.

SURVEYOR'S CERTIFICATE.

I hereby certify that the plat hereon delineated is a correct one and that permanent monuments consisting of one inch iron pins three feet long have been planted at all points marked (o) as thereon shown at all angles in the boundaries of the land platted and at all intersections of the street or of streets and alleys.

A. W. Bates Surveyor.

DEDICATION.

Know All Men by These Presents.

That we, W. J. Uren and wife, Emma L. Uren, W. G. Rice and wife Belle P. Rice, J. A. Sherman and wife Julia Sherman, as owners, have caused the land embraced in the annexed plat to be surveyed, laid out and platted, to be known as the village of **CRAIG ROY**, and that the streets, alleys and parks A B C and D are hereby dedicated to the use of the public.

Signed and Sealed
in Presence of

W. J. Uren [L. S.]
Emma L. Uren [L. S.]
W. G. Rice [L. S.]
Belle P. Rice [L. S.]
J. A. Sherman [L. S.]
Julia Sherman [L. S.]

STATE OF MICHIGAN, } ss.
COUNTY OF HOUGHTON, } On this *17th* day of *January* 190*3*, before me a Notary Public in and for said County personally came the above named W. J. Uren, W. G. Rice, J. A. Sherman and their wives Emma L. Uren, Belle P. Rice and Julia Sherman. Known to me to be the persons who executed the above dedication, and acknowledged the same to be their free act and deed.

James D. Hoover
Notary Public, Houghton County, Mich.

EXAMINED AND APPROVED, This *10th* day of *January* 190*3*.

John F. Wilkinson

Deputy Auditor General.

STATE OF MICHIGAN, } ss.
COUNTY OF HOUGHTON, } We, William Walls, Register of Deeds, and A. W. Bates, Surveyor, hereby certify that we have each carefully compared this copy with the original plat of the village of Craig Roy, and that it is an exact copy thereof and of the whole of such original plat.

William Walls Register of Deeds.

A. W. Bates Surveyor.

OFFICE OF COUNTY TREASURER, }
HOUGHTON COUNTY, } Houghton, Michigan,

January 17 190*3*. I hereby certify that there are no tax liens or tax titles held by the State on the lands described within, and that there are no tax liens or tax titles held by individuals on the said lands, and that the taxes on the said lands for the five years preceding the *17th* day of *January* are all paid, as shown by the records of this office.

William Walls County Treasurer.

STATE OF MICHIGAN, } ss.
COUNTY OF HOUGHTON, } Houghton, Michigan,
January 19th 190*3*. I hereby certify that the certificate required by Sec. 135 of Act No. 206 of the Public Acts of 1893, was presented to me at the same time said deed was presented.

William Walls Register.

REGISTER'S OFFICE, } ss.
Houghton County, Michigan, } Houghton, Michigan,

Received for record the *19th* day of *January* A. D. 190*3* at *2* o'clock *P.* M. and recorded in volume *2* of *Plats* page *5*


William Walls Register.

STATE OF MICHIGAN, } ss.
County of Houghton, } We, William Walls, Register of Deeds, and A. W. Bates, Surveyor, hereby certify that we have each carefully compared this copy of the copy now on file in the office of the Register of Deeds of the original plat of the Village of Craig Roy, and that it is an exact copy thereof and of the whole of such Copy.

William Walls Register of Deeds.

A. W. Bates Surveyor.

SCALE 1 IN. 150 FT.


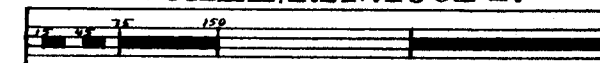


RECEIVED AND FILED.

IN AUDITOR GENERAL'S OFFICE,

July 17, 1903

John F. Wilkinson
Deputy Auditor General.

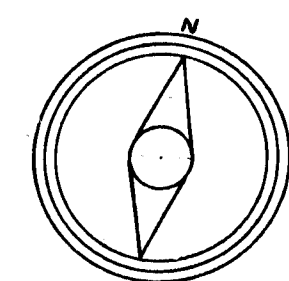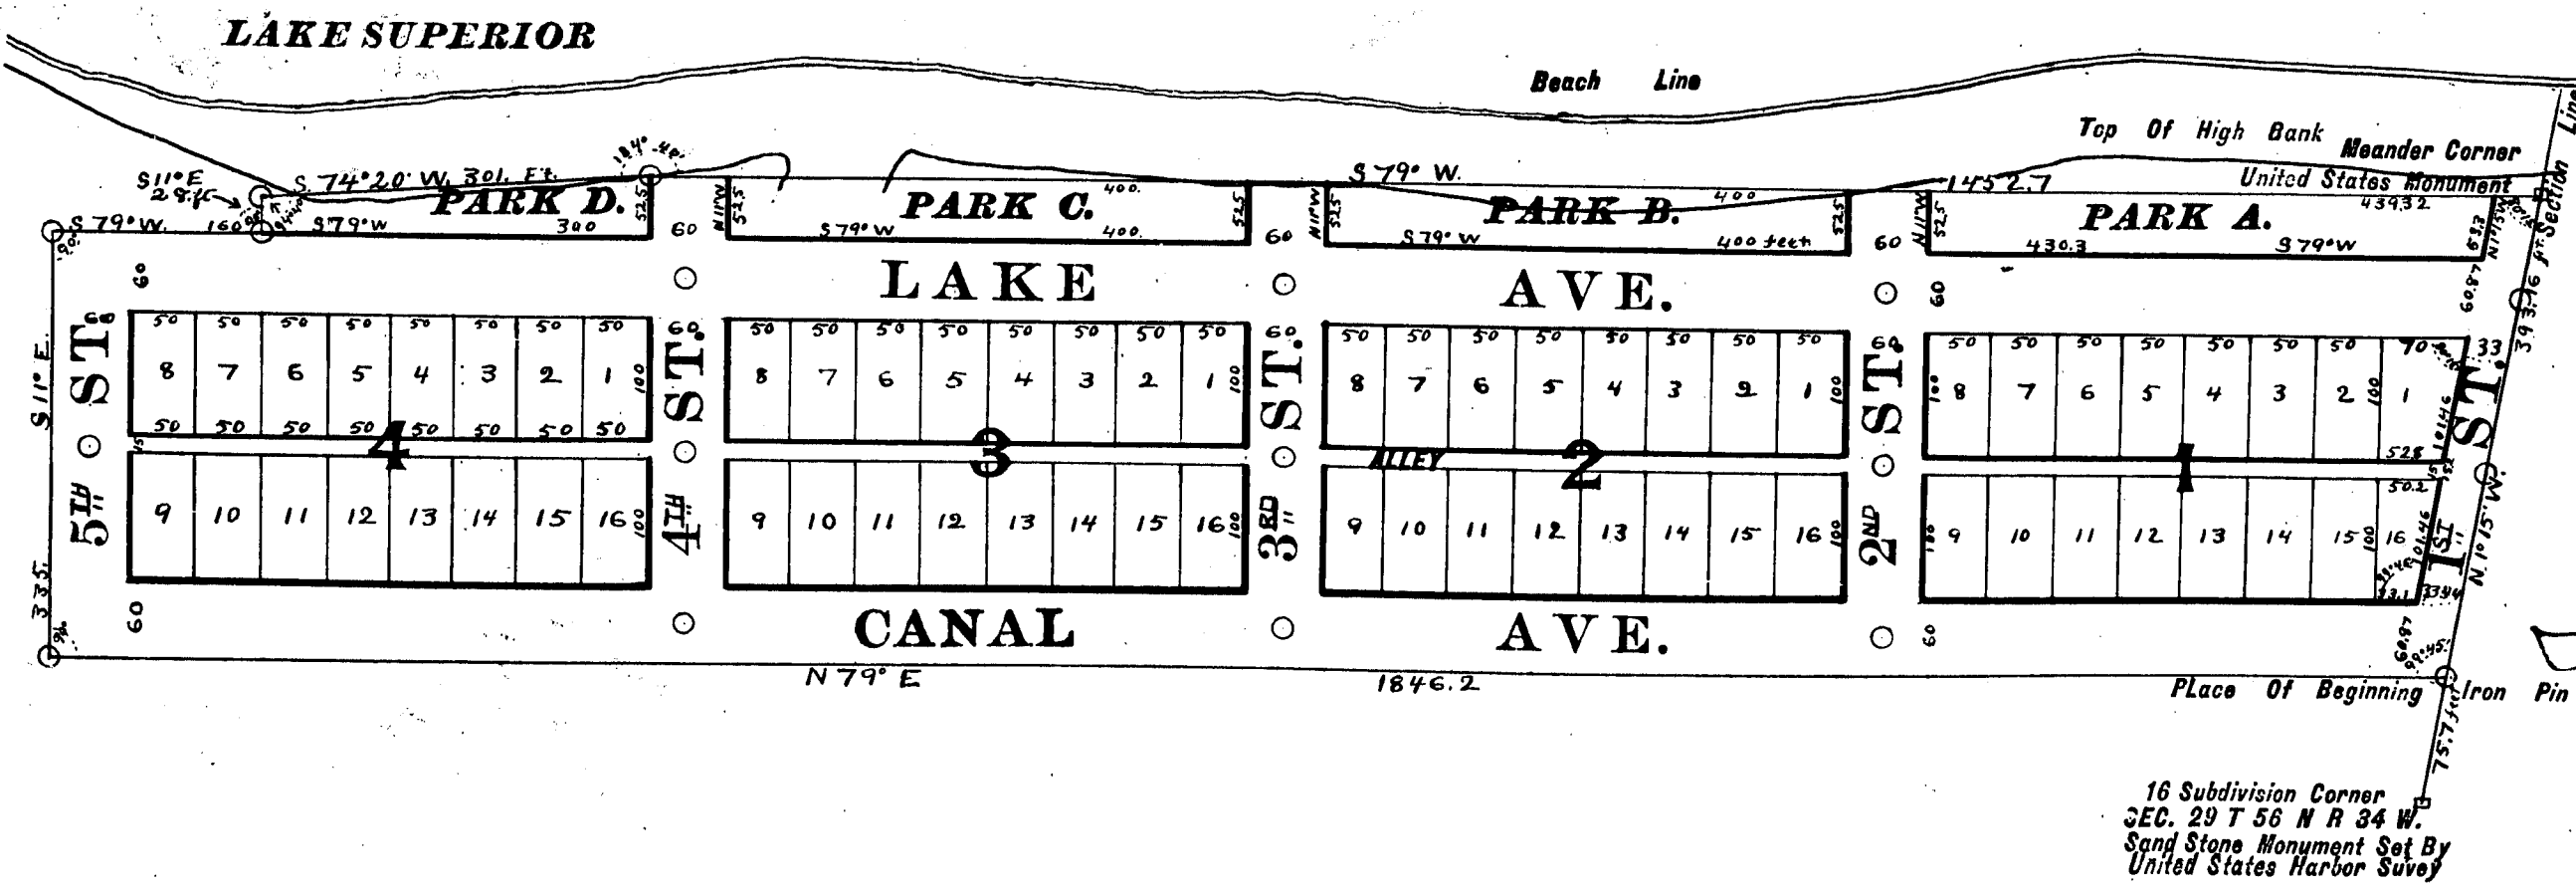

MAP of the VILLAGE OF CRAIG ROY, Houghton County. MICHIGAN.

DESCRIPTION.

Commencing at the quarter section corner between sections (28) twenty-eight and (29) twenty-nine. Town (56 N) fifty-six North, Range (34 W) thirty-four West, Meridian of Michigan. Thence (N 1° 15' W) north one degree and fifteen minutes west (1320) thirteen hundred and twenty feet to a sandstone monument set by the United States Harbor Survey as the one-sixteenth subdivision corner between section twenty-eight northwest quarter and section twenty-nine northeast quarter, Thence N. 1° 15' W. north one degree and fifteen minutes west (75.7) seventy-five and seven-tenths feet to an iron pin set as the place of beginning of the plat of the village of Craig Roy. Thence (N 1° 15' W) North one degree and fifteen minutes west (393.16) three hundred and ninety-three and sixteen one-hundredths feet to a sandstone monument set by the United States Harbor Survey as a meander corner between sections twenty-eight and twenty-nine. Thence (S 79° W) South seventy-nine degrees west (1452.7) fourteen hundred and fifty-two and seven-tenths feet to an iron pin. Thence (S 74° 20' W) south seventy-four degrees and twenty minutes west, (301) three hundred and one feet. Thence (S 11° E) south eleven degrees east (28) twenty-eight feet. Thence (S 79° W) south seventy-nine degrees west (160) one hundred and sixty feet. Thence (S 11° E) south eleven degrees east (335) three hundred and thirty five feet. Thence (N 79° E) north seventy nine degrees east (1846.2) one thousand eight hundred forty-six and two-tenths feet to the place of beginning. Said plat of the village of Craig Roy being in the N. E. ¼ of Sec. 29.

SURVEYOR'S CERTIFICATE.

I hereby certify that the plat hereon delineated is a correct one and that permanent monuments consisting of one inch iron pins three feet long have been planted at all points marked (o) as thereon shown at all angles in the boundaries of the land platted and at all intersections of the street or of streets and alleys.

A. W. Bates Surveyor.

DEDICATION.

Know All Men by These Presents.

That we, W. J. Uren and wife, Emma L. Uren, W. G. Rice and wife Belle P. Rice, J. A. Sherman and wife Julia Sherman, as owners, have caused the land embraced in the annexed plat to be surveyed, laid out and platted, to be known as the village of **CRAIG ROY**, and that the streets, alleys and parks A B C and D are hereby dedicated to the use of the public.

Signed and Sealed
in Presence of

W. J. Uren [L. S.]
Emma L. Uren [L. S.]
W. G. Rice [L. S.]
Belle P. Rice [L. S.]
J. A. Sherman [L. S.]
Julia Sherman [L. S.]

STATE OF MICHIGAN, } ss. On this 17th day of
COUNTY OF HOUGHTON, }
William Halls before me a Notary Public in and for said
County personally came the above named W. J. Uren, W. G. Rice, J. A. Sherman and their wives Emma L. Uren, Belle P. Rice and Julia Sherman.
Known to me to be the persons who executed the above dedication, and acknowledged the same to be their free act and deed.

William Halls
Notary Public, Houghton County, Mich.

EXAMINED AND APPROVED, This 10th day of Jan'y 1903.

John P. Wilkinson

Deputy Auditor General.

STATE OF MICHIGAN, } ss.

COUNTY OF HOUGHTON, } We, William Walls, Register of Deeds, and A. W. Bates, Surveyor, hereby certify that we have each carefully compared this copy with the original plat of the village of Craig Roy, and that it is an exact copy thereof and of the whole of such original plat.

William Walls

Register of Deeds.

A. W. Bates

Surveyor.

OFFICE OF COUNTY TREASURER, }

HOUGHTON COUNTY,

Houghton, Michigan,

January 17 1903 I hereby certify that there are no tax liens or tax held by the State on the lands described within, and that there are no tax liens or tax held by individuals on the said lands, and that the taxes on the said lands for the five years preceding the 17th day of January are all paid, as shown by the records of this office.

Michael McFoley County Treasurer.

STATE OF MICHIGAN, } ss.

COUNTY OF HOUGHTON, } Houghton, Michigan,

January 19th 1903 I hereby certify that the certificate required by Sec. 135 of Act No. 206 of the Public Acts of 1893, was presented to me at the same time said deed was presented.

William Halls

Register.

REGISTER'S OFFICE, }

Houghton County, Michigan, }

Houghton, Michigan,

Received for record the 19th

day of January A. D. 1903 at 2 o'clock P. M.

and recorded in volume 2 of Plats

page 5

William Halls

Register.

STATE OF MICHIGAN, } ss.

COUNTY OF HOUGHTON, } We, William Walls, Register of Deeds,

and A. W. Bates, Surveyor, hereby certify that we have each carefully compared this copy of the copy now on file in the office of the Register of Deeds of the original plat of the Village of Craig Roy, and that it is an exact copy thereof and of the whole of such Copy.



William Halls

Register of Deeds.

A. W. Bates

Surveyor.

SCALE 1 IN. 150 FT.

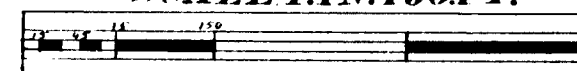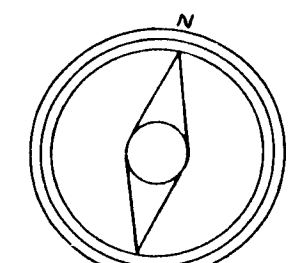

RECEIVED AND FILED.
IN AUDITOR GENERAL'S OFFICE,
Feb'y 17 1903

John P. Wilkinson
Deputy Auditor General.

