5301

MAP OF

SOUTH QUINCY

HOUGHTON COUNTY, MICHIGAN

SCALE 50 FEET TO ONE INCH

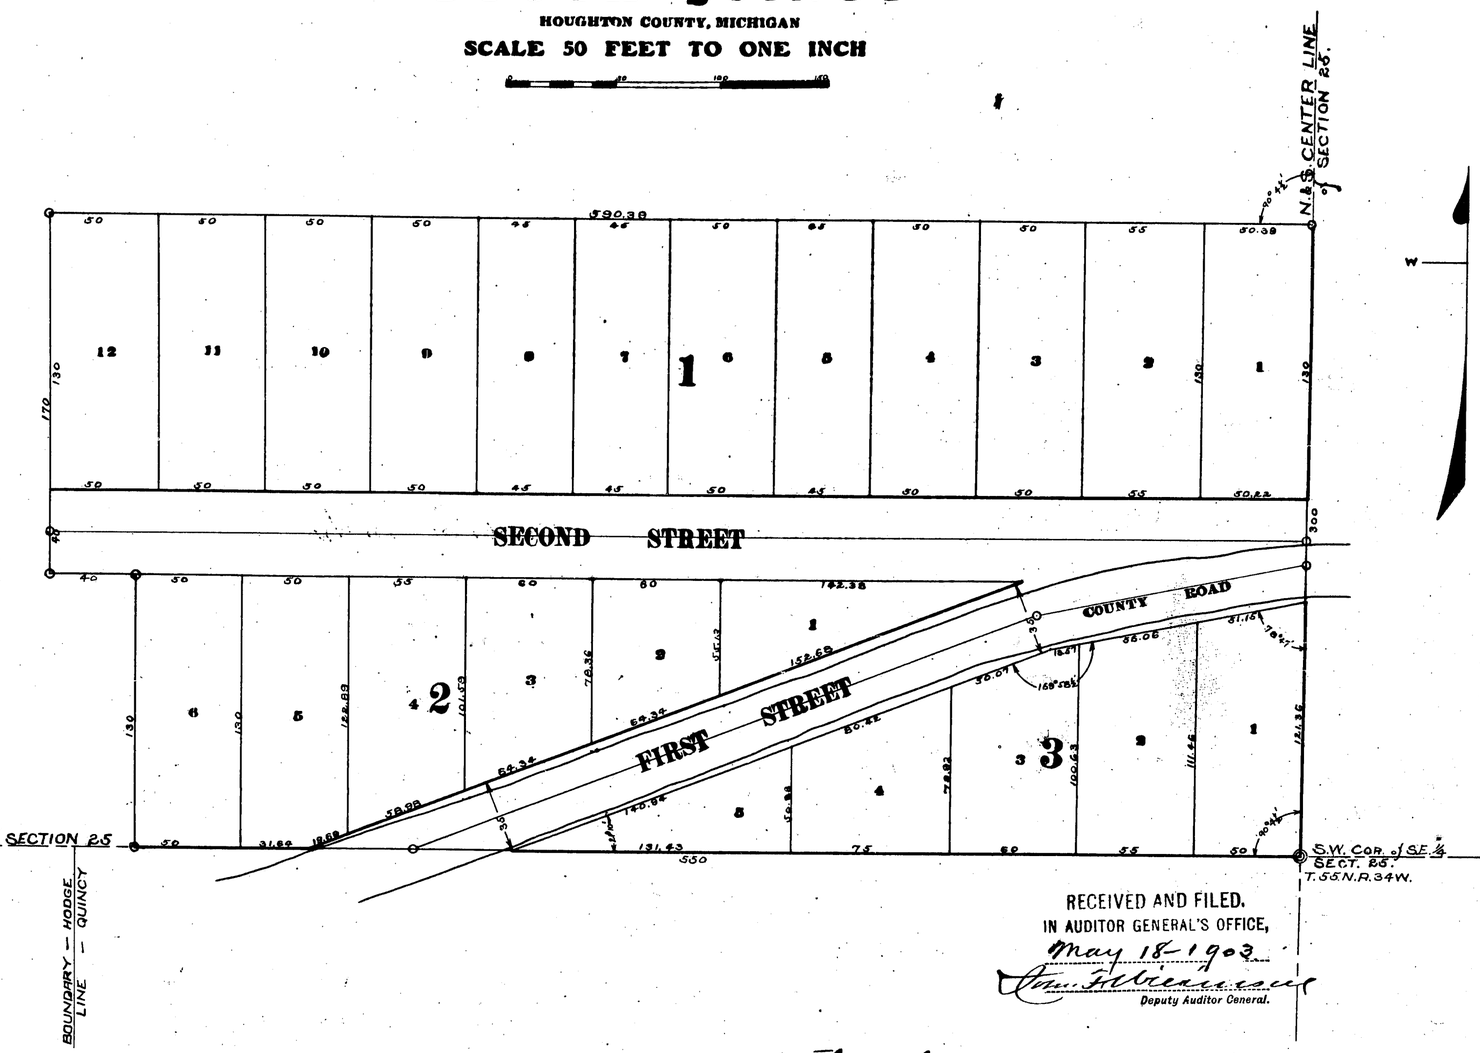

RECEIVED AND FILED.
IN AUDITOR GENERAL'S OFFICE,
May 18 1903.
Jno. F. Wilkinson
Deputy Auditor General.

DESCRIPTION.

The land embraced in the plat of South Quincy is described as follows:

Commencing at the South-west corner of the South-east quarter of Section Twenty-five (25), Township Fifty-five (55) North, Range Thirty-four (34) West of the principal meridan of Michigan, said point being marked by a perforated iron pipe driven in the sand run north along the north and south centre line of said section three hundred (300) feet; thence deflecting westerly ninety degrees four and one-half minutes (90°—4½'), five hundred ninety and thirty-nine hundredths (590.39) feet; thence deflecting southerly ninety degrees (90°—0') one hundred and seventy (170) feet; thence deflecting easterly ninety degrees (90°—0') forty (40) feet; thence deflecting southerly ninety degrees (90°—0') one hundred and thirty (130) feet to the south line of Section Twenty-five (25), Township Fifty-five (55) North, Range Thirty four (34) West; thence along said southern line of said Section to the point of beginning.

SURVEYOR'S CERTIFICATE.

I hereby certify that the plat hereon delineated is a correct one, and that permanent monuments consisting of iron posts have been planted at all points marked thus: ⊙ as thereon shown, at all angles in the boundaries of the land platted and at all intersections of streets.

C. K. Hitchcock, Jr.
Surveyor.

DEDICATION.

KNOW ALL MEN BY THESE PRESENTS, That the Quincy Mining Company, a corporation, duly organized and existing under the general Mining laws of the State of Michigan, is the proprietor of the lands embraced on the plat hereon drawn; that it has caused said lands to be surveyed, laid out, and platted by its Engineer, C. K. Hitchcock, Jr., of Hancock, Houghton County, Michigan; that the plat shall be and is hereby designated as "SOUTH QUINCY"; and that the streets as shown on said plat are hereby dedicated to the use of the public; provided, in case the public ceases to use the said streets, or any of them for the purposes for which they are herein dedicated, then and in that case they shall revert to the said Quincy Mining Company, its successors or assigns.

IN WITNESS WHEREOF, the said Quincy Mining Company has caused its corporate seal to be hereto affixed, and these presents to be executed by its president and secretary on the 20th day of January A. D. 1903

In Presence of
C. A. Hastings
Phineas B. Mojus

THE QUINCY MINING CO,
by Wm R Todd
President.
W. A. O. Paul
Secretary.

STATE OF NEW YORK, County of New York. | ss

On this 20th day of January A. D. 1903 before me a Notary Public in and for said County, personally came the above named William R. Todd, President, and W. A. O. Paul, Secretary, respectively, of the Quincy Mining Company, known to me to be the persons described in and who executed the above dedication, and acknowledged the same to be the free act and deed of said Corporation, and that they were duly authorized by a vote of the Board of Directors of said Corporation to plat and dedicate said lands.

M. Turner (45)
Notary Public in and for the County and State of New York.

Examined and Approved, April 4, 1903
John F. Wilkinson
Deputy Auditor General.

Houghton Mich
April 8th 1903

I hereby certify that I have examined the records in my office relating to the description of lands in the within instrument, and from such examination it appears that the state and county taxes have been fully paid for the five years preceding the date of said instrument.

Michael McTobe
Deputy County Treasurer.

STATE OF MICIGAN, County of Houghton, | ss

We William Halls Register of Deeds, and C. K. Hitchcock Jr. Surveyor, hereby certify that we have each carefully compared this copy with the original plat of South Quincy and that it is an exact copy thereof and of the whole of such original plat.

REGISTER'S OFFICE. Houghton County, Michigan. | ss (William Halls Register) (C. K. Hitchcock Jr. Surveyor)

Received for record the 8 day of April A. D. 1903 at 2 o'clock P M and recorded in Vol. 2 of Plats Page 6

STATE OF MICHIGAN, County of | ss

We William Halls Register of Deeds and C. K. Hitchcock, Jr. Surveyor, hereby certify that we have each carefully compared the annexed copy with the plat now on record in the office of said Register of Deeds, and that it is a true transcript therefrom and of the whole of such record.

William Halls Register of Deeds
C. K. Hitchcock, Jr. Surveyor.

14047

Paid 2.00 1903

5301

MAP OF

SOUTH QUINCY

HOUGHTON COUNTY, MICHIGAN

SCALE 50 FEET TO ONE INCH

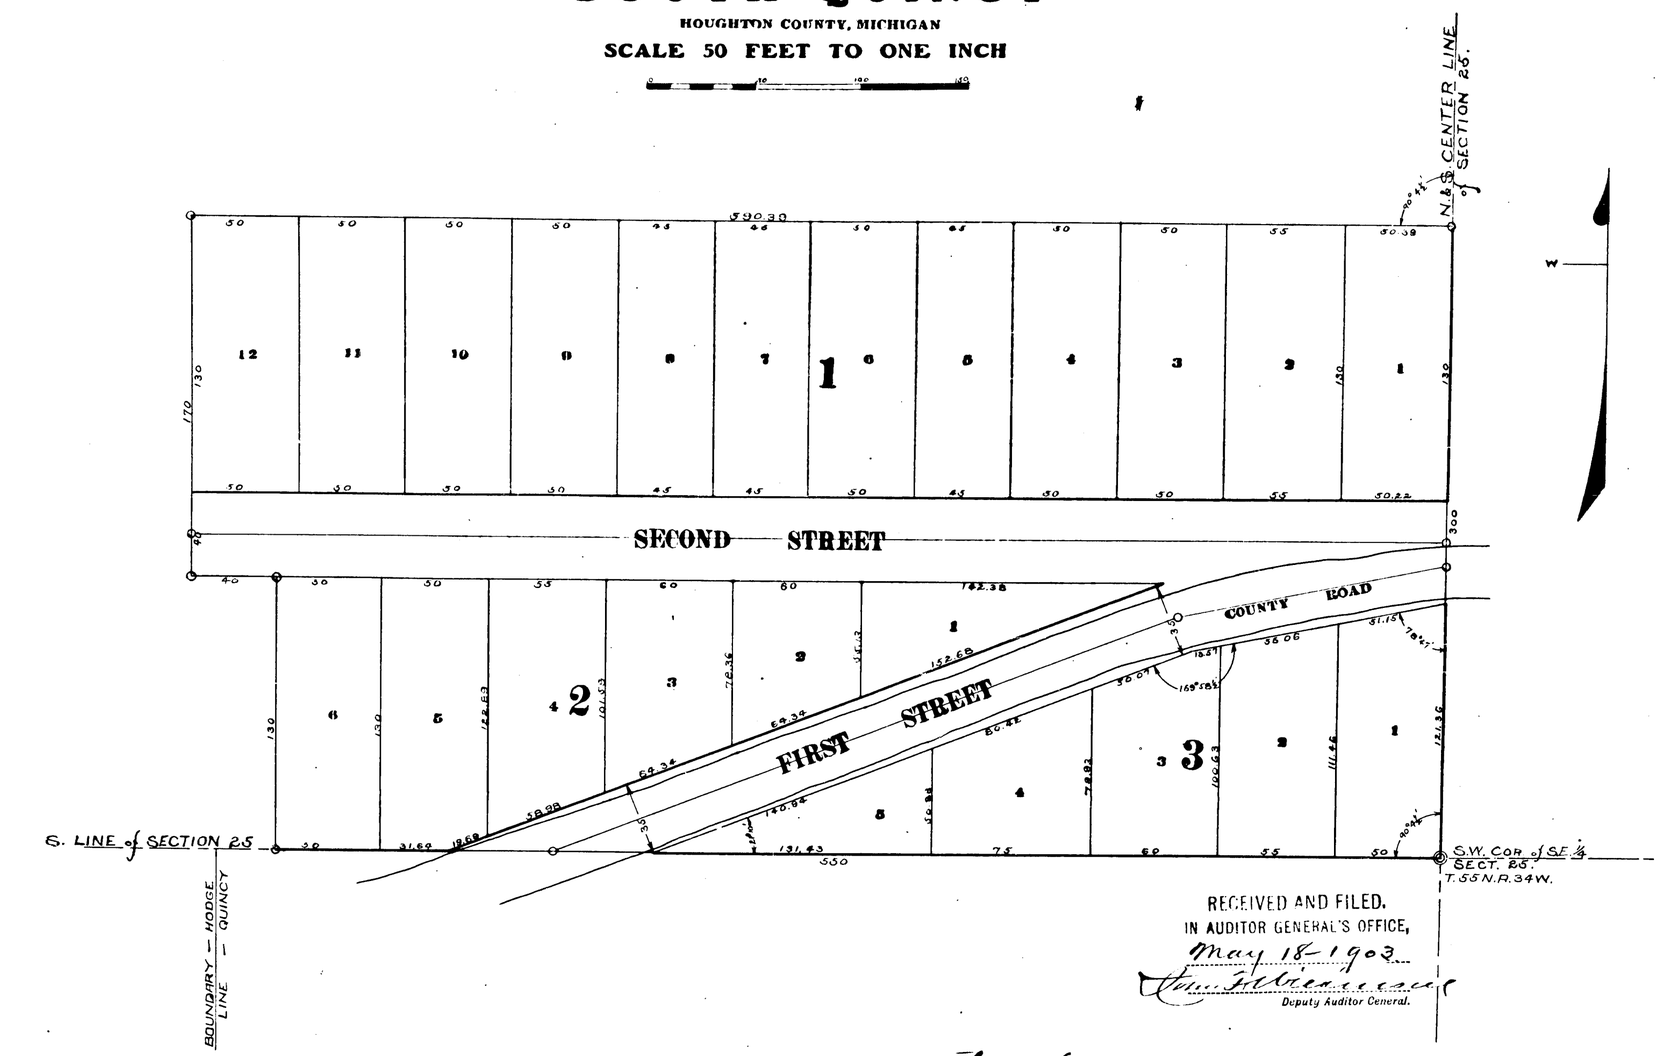

RECEIVED AND FILED.
IN AUDITOR GENERAL'S OFFICE,
May 18 1903
Tom Fehrenbacher
Deputy Auditor General.

DESCRIPTION.

The land embraced in the plat of South Quincy is described as follows:

Commencing at the South-west corner of the South-east quarter of Section Twenty-five (25), Township Fifty-five (55) North, Range Thirty-four (34) West of the principal meridan of Michigan, said point being marked by a perforated iron pipe driven in the sand run north along the north and south centre line of said section three hundred (300) feet; thence deflecting westerly ninety degrees four and one-half minutes (90°—4½'), five hundred ninety and thirty-nine hundredths (590.39) feet; thence deflecting southerly ninety degrees (90°—0') one hundred and seventy (170) feet; thence deflecting easterly ninety degrees (90°— 0') forty (40) feet; thence deflecting southerly ninety degrees (90°— 0') one hundred and thirty (130) feet to the south line of Section Twenty-five (25), Township Fifty-five (55) North, Range Thirty four (34) West, thence along said southern line of said Section to the point of beginning.

SURVEYOR'S CERTIFICATE.

I hereby certify that the plat hereon delineated is a correct one, and that permanent monuments consisting of iron posts have been planted at all points marked thus: O as thereon shown, at all angles in the boundaries of the land platted and at all intersections of streets.

C K Hitchcock, Jr.
Surveyor.

DEDICATION.

KNOW ALL MEN BY THESE PRESENTS, That the Quincy Mining Company, a corporation, duly organized and existing under the general Mining laws of the State of Michigan, is the proprietor of the lands embraced on the plat hereon drawn; that it has caused said lands to be surveyed, laid out, and platted by its Engineer, C. K. Hitchcock, Jr., of Hancock, Houghton County, Michigan; that the plat shall be and is hereby designated as "SOUTH QUINCY"; and that the streets as shown on said plat are hereby dedicated to the use of the public; provided, in case the public ceases to use the said streets, or any of them for the purposes for which they are hereia dedicated, then and in that case they shall revert to the said Quincy Mining Company, its successors or assigns.

IN WITNESS WHEREOF, the said Quincy Mining Company has caused its corporate seal to be hereto affixed, and these presents to be executed by its president and secretary on the 20th day of January A. D. 1903

In Presence of
C. A. Hastings
Phineas L. B. Mayers

THE QUINCY MINING CO.
by Wm. R. Todd
President.
W. A. O. Paul
Secretary.

STATE OF NEW YORK, County of New York. | ss

On this 20th day of January A. D. 1903 before me a Notary Public in and for said County, personally came the above named William R. Todd, President, and W. A. O. Paul, Secretary, respectively, of the Quincy Mining Company, known to me to be the persons described in and who executed the above dedication, and acknowledged the same to be the free act and deed of said Corporation, and that they were duly authorized by a vote of the Board of Directors of said Corporation to plat and dedicate said lands.

M. Turner (46)
Notary Public in and for the County and State of New York.

Examined and Approved, April 4, 1903
John F. Wilkinson
Deputy Auditor General.
Houghton Mich
April 8th 1903

I hereby certify that I have examined the records in my office relating to the description of lands in the within instrument, and from such examination it appears that the state and county taxes have been fully paid for the five years preceding the date of said instrument.

Michael M Foley
Deputy County Treasurer.

STATE OF MICHIGAN, County of Houghton, | ss

We William Halls Register of Deeds, and C K Hitchcock Jr. Surveyor, hereby certify that we have each carefully compared this copy with the original plat of South Quincy and that it is an exact copy thereof and of the whole of such original plat.

REGISTER'S OFFICE. Houghton County, Michigan. | ss

(William Halls Register)
(C K Hitchcock Jr Surveyor)

Received for record the 8 day of April A. D. 1903 at 9 o'clock A M and recorded in Vol. 2 of Plats Page 6

STATE OF MICHIGAN, County of | ss

We William Halls Register of Deeds and C K Hitchcock, Jr Surveyor, hereby certify that we have each carefully compared the annexed copy with the plat now on record in the office of said Register of Deeds, and that it is a true transcript therefrom and of the whole of such record.

William Halls Register of Deeds
C K Hitchcock, Jr Surveyor.

14047

14547
1390 L