



5418

MAP OF THE THIRD WEST HOUGHTON ADDITION HOUGHTON COUNTY MICHIGAN.

SCALE.

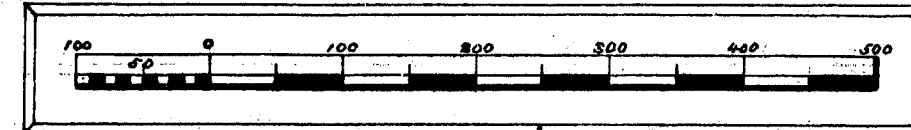

1 In. = 150 Ft.

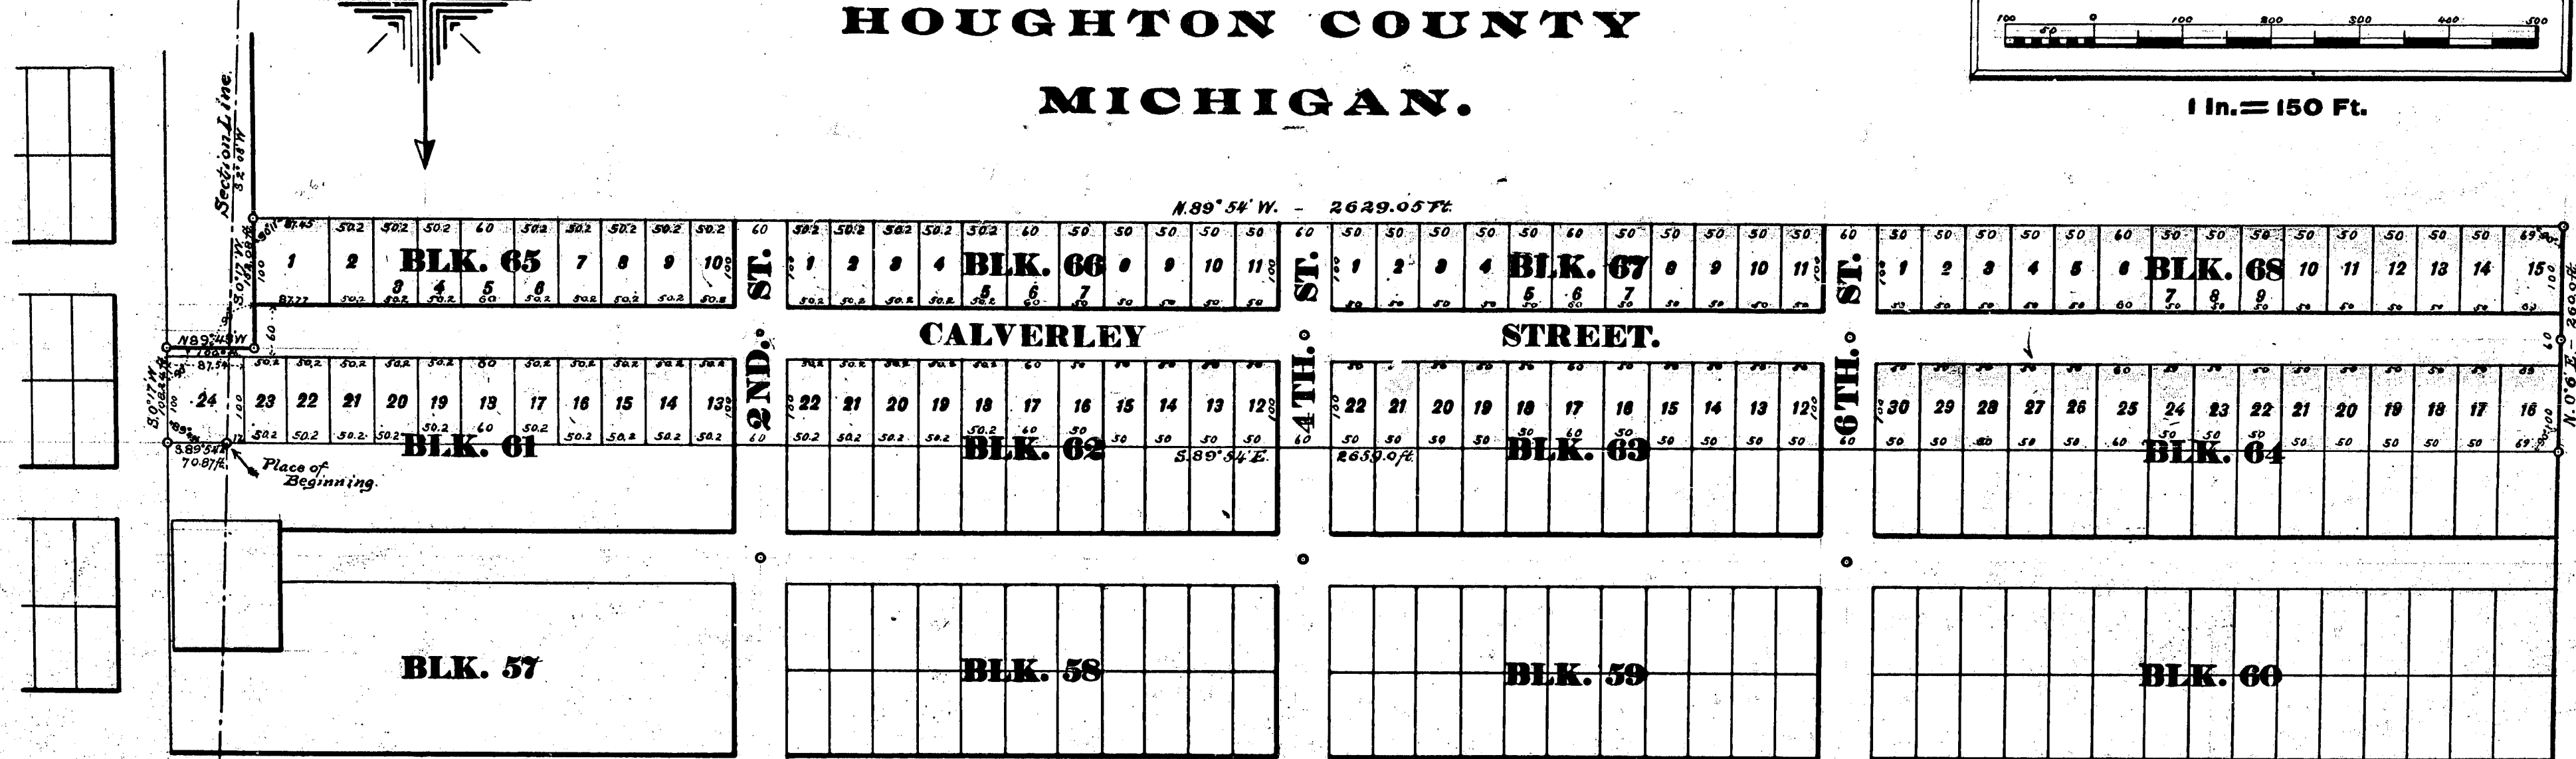

DEDICATION

Know all men by these presents, that we, Carlos D. Sheldon, sole executor of the estate of Ransom Sheldon, deceased, and Courtney C. Douglass, Nellie B. Douglass, his wife, and Katharine D. Worrall, owners, have caused the land embraced in the annexed plat to be surveyed, laid out and platted, to be known as the Third West Houghton Addition, and that all the streets and alleys, as shown on said plat, are hereby dedicated to the use of the public. In witness whereof we have hereunto set our hands and seals this 19th day of September, A. D. 1903.

RECEIVED AND FILED.
IN AUDITOR GENERAL'S OFFICE,

Dec 5-1903
John F. Wilkinson
Deputy Auditor General.

Carlos D. Sheldon [Sd.]
Sole Executor of the Estate of Ransom Sheldon
Courtney C. Douglass [Sd.]
Nellie B. Douglass [Sd.]
Katharine D. Worrall [Sd.]
[Sd.]
[Sd.]

DESCRIPTION

Beginning at the south east corner of the Second West Houghton Addition, as per plat on record in the Register of Deeds' office in the County of Houghton, Michigan, which point is on the section line between sections thirty-five [35] and thirty-six [36], town fifty-five [55] north, range thirty-four [34] west, and five hundred ninety and nine-tenths [590.9] feet south of the quarter post, thence south eighty-nine degrees and fifty-four minutes [89° 54'] east seventy and eighty-seven hundredths [70.87] feet, thence south no degrees and seventeen minutes [0° 17'] west, one hundred eight and twenty-four hundredths [108.24] feet to the northeast corner of the subdivision of portion of Block A, of Ruppel's Addition to the Village of Houghton, plat of which is on record in the Register of Deeds office Houghton County, Michigan, thence north eighty-nine degrees and forty-three minutes [89° 43'] west one hundred [100] feet along the north boundary of last named Addition to the northwest corner of same, thence south no degrees seventeen minutes [0° 17'] west one hundred fifty-two and eight-hundredths [152.08] feet along the west boundary of said Addition, thence north eighty-nine degrees and fifty-four minutes [89° 54'] west twenty-six hundred twenty-nine and five-hundredths [2629.05] feet, thence north no degrees six minutes [0° 6'] east two hundred and sixty [260] feet to the southwest corner of the Second West Houghton Addition, thence south eighty-nine degrees and fifty-four minutes [89° 54'] east twenty-six hundred and fifty-nine [2659] feet along south boundary line of Second West Houghton Addition, to the place of beginning.

SURVEYOR'S CERTIFICATE

I hereby certify that the plat hereon drawn is a correct one, and that permanent monuments have been placed at points marked thus O as thereon shown, at the angles in the boundaries of the land platted, and at the intersections of the streets.

Examined and approved: R. C. Pryor
John F. Wilkinson
Deputy Auditor General.

I hereby certify that I have examined the records in my office relating to description of lands in the within instrument and from such examination it appears that the State and County taxes have been fully paid for the five years preceding the date of said instrument. Houghton, Michigan, September 30th 1903.

Michael M. Joly
County Treasurer.

State of Michigan, } ss.
County of Houghton, }

I hereby certify that the Certificate required by Sect. 135, of Act No. 206 of the Public Acts of 1893, was presented to me at the same time said deed was presented.

William Walls
Register.

Register's Office,
Houghton County, Michigan, }

Received for record the 30th day of September, A. D. 1903, at 2 o'clock P. M. and recorded in Vol. 2 of Plats, page 7.

William Walls
Register.

State of Michigan, } ss.
County of Houghton, }

We, William Walls, Register of Deeds, and R. C. Pryor, Surveyor, hereby certify that we have each carefully compared this copy with the original plat of the Third West Houghton Addition and that it is an exact copy thereof and of the whole of such original map or plat.

William Walls
Register of Deeds.

R. C. Pryor
Surveyor.

State of Michigan, } ss.
County of Houghton, }

We, William Walls, Register of Deeds, and R. C. Pryor, Surveyor, hereby certify that we have each carefully compared the annexed copy with the plat of the Third West Houghton Addition, now of record in the office of said Register of Deeds, and that it is a true transcript therefrom and of the whole of such record.

William Walls
Register of Deeds.

R. C. Pryor
Surveyor.

STATE OF MICHIGAN, } ss.
COUNTY OF HOUGHTON, }

Before me, a Notary public, in and for said County, on this 19th day of September, A. D. 1903, personally appeared the above named Carlos D. Sheldon, sole executor of the estate of Ransom Sheldon, deceased, and Courtney C. Douglass and Nellie B. Douglass his wife, represented by Courtney C. Douglass her attorney in fact, and Katharine D. Worrall, represented by Courtney C. Douglass her attorney in fact, known to me to be such, and they severally acknowledged the foregoing instrument to be their free act and deed.


William A. Lusk
Notary Public, Houghton County, Michigan.

Commission Expires Oct 20, 1904.


3418

MAP OF THE
THIRD WEST HOUGHTON ADDITION
HOUGHTON COUNTY
MICHIGAN.

SCALE.

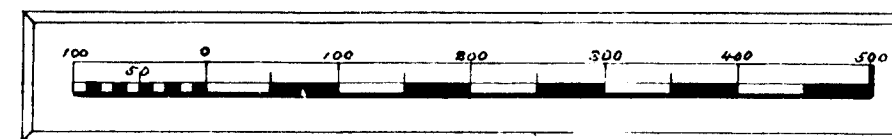

1 In. = 150 Ft.

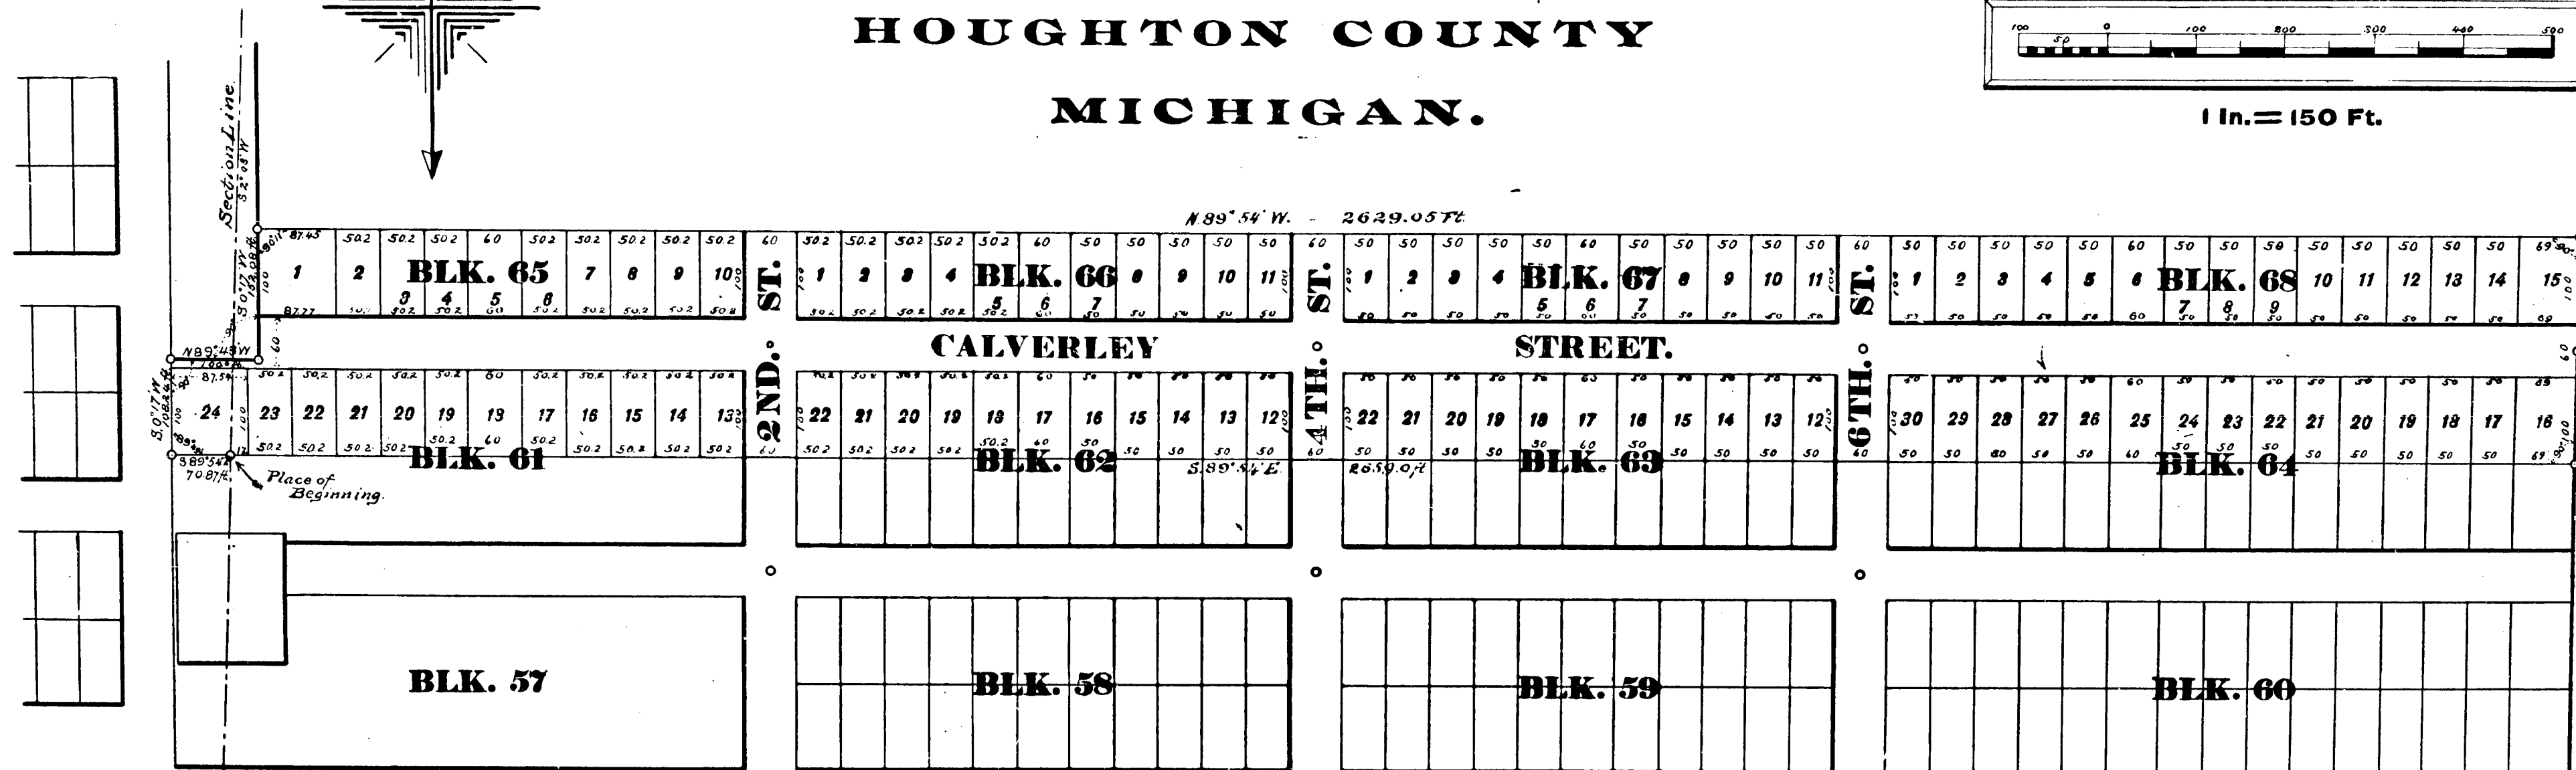

DEDICATION

Know all men by these presents, that we, Carlos D. Sheldon, sole executor of the estate of Ransom Sheldon, deceased, and Courtney C. Douglass, Nellie B. Douglass, his wife, and Katharine D. Worrall, owners, have caused the land embraced in the annexed plat to be surveyed, laid out and platted, to be known as the Third West Houghton Addition, and that all the streets and alleys, as shown on said plat, are hereby dedicated to the use of the public. In witness whereof we have hereunto set our hands and seals this 19th day of September, A. D. 1903.

RECEIVED AND FILED.
IN AUDITOR GENERAL'S OFFICE,

Dec 5-1903

John F. Wilkinson
Deputy Auditor General.

STATE OF MICHIGAN, } ss.
COUNTY OF HOUGHTON, }

Before me, a Notary public, in and for said County, on this 19th day of September, A. D. 1903, personally appeared the above named Carlos D. Sheldon, sole executor of the estate of Ransom Sheldon, deceased, and Courtney C. Douglass and Nellie B. Douglass his wife, represented by Courtney C. Douglass her attorney in fact, and Katharine D. Worrall, represented by Courtney C. Douglass her attorney in fact, known to me to be such, and they severally acknowledged the foregoing instrument to be their free act and deed.

William A. Sheldon
Notary Public, Houghton County, Michigan.

Commission Expires Oct 20, 1904.

DESCRIPTION

Beginning at the south east corner of the Second West Houghton Addition, as per plat on record in the Register of Deeds' office in the County of Houghton, Michigan, which point is on the section line between sections thirty-five [35] and thirty-six [36], town fifty-five [55] north, range thirty-four [34] west, and five hundred ninety and nine-tenths [590.9] feet south of the quarter post, thence south eighty-nine degrees and fifty-four minutes [89°54'] east seventy and eighty-seven hundredths [70.87] feet, thence south no degrees and seventeen minutes [0°17'] west, one hundred eight and twenty-four hundredths [108.24] feet to the northeast corner of the subdivision of portion of Block A, of Ruppe's Addition to the Village of Houghton, plat of which is on record in the Register of Deeds office Houghton County, Michigan, thence north eighty-nine degrees and forty-three minutes [89°43'] west one hundred [100] feet along the north boundary of last named Addition to the northwest corner of same, thence south no degrees seventeen minutes [0°17'] west one hundred fifty-two and eight-hundredths [152.08] feet along the west boundary of said Addition, thence north eighty-nine degrees and fifty-four minutes [89°54'] west twenty-six hundred twenty-nine and five-hundredths [2629.05] feet, thence north no degrees six minutes [0°6'] east two hundred and sixty [260] feet to the southwest corner of the Second West Houghton Addition, thence south eighty-nine degrees and fifty-four minutes [89°54'] east twenty-six hundred and fifty-nine [2659] feet along south boundary line of Second West Houghton Addition, to the place of beginning.

SURVEYOR'S CERTIFICATE

I hereby certify that the plat hereon drawn is a correct one, and that permanent monuments have been placed at points marked thus O as thereon shown, at the angles in the boundaries of the land platted, and at the intersections of the streets.

Examined and approved: R. C. Pryor
John F. Wilkinson
Deputy Auditor General.

I hereby certify that I have examined the records in my office relating to description of lands in the within instrument and from such examination it appears that the State and County taxes have been fully paid for the five years preceeding the date of said instrument. Houghton, Michigan, September 30, 1903.

Michael M. Jolley
County Treasurer.

State of Michigan, } ss.
County of Houghton, }

I hereby certify that the Certificate required by Sect. 135, of Act No. 206 of the Public Acts of 1893, was presented to me the same time said deed was presented.

William Walls
Register.

Register's Office,
Houghton County, Michigan, } ss.

Received for record the 30th day of September, A. D. 1903, at 2 o'clock P. M. and recorded in Vol. 2 of Plats, page 7

William Walls
Register.

State of Michigan, } ss.
County of Houghton, }

We, William Walls, Register of Deeds, and R. C. Pryor, Surveyor, hereby certify that we have each carefully compared this copy with the original plat of the Third West Houghton Addition and that it is an exact copy thereof and of the whole of such original map or plat.

William Walls
Register of Deeds.

R. C. Pryor
Surveyor.

State of Michigan, } ss.
County of Houghton, }

We, William Walls, Register of Deeds, and R. C. Pryor, Surveyor, hereby certify that we have each carefully compared the annexed copy with the plat of the Third West Houghton Addition, now of record in the office of said Register of Deeds, and that it is a true transcript therefrom and of and of the whole of such record.

William Walls
Register of Deeds.

R. C. Pryor
Surveyor.