

Description
Beginning at the $\frac{1}{4}$ corner located west 1301.5 feet from the corner between sections 21-22-23-24 T56N R34W of the Principal Meridian of Michigan. Run thence N 277 feet to the initial point on base line - Thence N 5° 34' E 5580.8 feet - Thence N 34° 34' E 1475 feet - Thence N 85° 17' E 1318 feet - Thence north on $\frac{1}{4}$ section line 524.6 feet - Thence S 85° 17' E 1492 feet - Thence S 45° 34' E 693.2 feet - Thence N 45° 26' W 100 feet to the top of lake bank - Thence westerly along lake bank about 1300 feet to a point where line projected south from point of beginning intersects lake bank - Thence south on this projected line 800 feet to initial point on base line which base line forms south line of south tier of blocks.

Dedication
Know all Men by these Presents: That we, Daniel N. Washburn and Julia N. Washburn his wife, have caused the land embraced in the annexed plat to be surveyed, laid out and platted, to be known as "Superior Beach" and that the streets and lanes as shown on said plat are hereby dedicated to the use of the public.

Signed and sealed in presence of
 Charles O. Oliver, Daniel N. Washburn (L.S.)
 Charles O. Oliver, Julia N. Washburn (L.S.)

State of Michigan.
 County of Houghton ss. On this 27th day of March 1904, before me, a Notary Public in and for said county, personally came the above named Daniel N. Washburn and Julia N. Washburn his wife, known to me to be the persons who executed the above dedication, and acknowledged the same to be their free act and deed.

Charles O. Oliver
 Notary Public, Houghton Co., Mich.
 My Commission expires Dec. 27th 1905

RECEIVED AND FILED
 IN AUDITOR GENERAL'S OFFICE,
 J. F. Wilkinson, Auditor General.

Surveyor's Certificate
 I hereby certify that the plat herein delineated is a correct one, and that permanent monuments, consisting of iron pipes set in cement incased in sewer pipe have been planted at points marked thereon as thereon shown at all angles in the boundaries of the land platted, and at all intersections of streets or streets and lanes.
 John D. Colton, Surveyor.

Examined & Approved
 March 26-1904.
 John F. Wilkinson
 Deputy Auditor General.

State of Mich. ss. We, William Halls, Register of Deeds and John D. Colton, Surveyor, hereby certify that we have each carefully compared the annexed copy with the plat of "Superior Beach" now of record in the office of said Register of Deeds, and that it is a true transcript thereof and of the whole of such original map or plat.
 William Halls, Register of Deeds.
 John D. Colton, Surveyor.

State of Mich. ss. We, William Halls, Register of Deeds and John D. Colton, Surveyor, hereby certify that we have each carefully compared the annexed copy with the plat of "Superior Beach" now of record in the office of said Register of Deeds, and that it is a true transcript thereof and of the whole of such original map or plat.
 William Halls, Register of Deeds.
 John D. Colton, Surveyor.

REGISTER'S OFFICE, ss.
 HOUGHTON COUNTY, MICH.
 Received for record the 27th day of March, A. D., 1904, at 10 o'clock, A. M. and recorded in Vol. 2 of page 6.
 William Halls, REGISTER.

MAP OF SUPERIOR BEACH HOUGHTON CO. MICH

1 INCH = 200 FEET

14050

T 56 N: R 34 W.

Description
Beginning at the S. 1/4 point located west 800 feet from the corner between sections 21-22, 23-24, T 56 N, R 34 W of the Principal Meridian of Michigan. Run thence N 27° 15' E 127 feet to the initial point on base line - Thence N 34° 15' E 5580.8 feet - Thence N 34° 34' E 1475 feet - Thence N 85° 17' E 1318 feet - Thence north on 1/4 section line 524.6 feet - Thence S 85° 17' E 1492 feet - Thence S 85° 17' E 1475 feet - Thence S 43° 34' E 693.2 feet - Thence N 43° 34' E 100 feet to the top of lake bank - Thence westerly along lake bank about 1300 feet to a point where line projected north from point of beginning intersects lake bank - Thence south on this projected line 800 feet to initial point on base line which base line forms south line of section of blocks.


Dedication
Know all Men by these Presents, That we Daniel N. Washburn as proprietor and Julia W. Washburn his wife, have caused the land embraced in the annexed plat to be surveyed, laid out and platted, to be known as "Superior Beach" and that the streets and lanes as shown on said plat are hereby dedicated to the use of the public.

Signed and stated in presence of
 Charles O. Oliver
 Daniel N. Washburn (LS)
 Julia W. Washburn (LS)

State of Michigan.
 County of Houghton ss. On this 27th day of March 1904. before me, a Notary Public in and for said county, personally came the above named Daniel N. Washburn and Julia W. Washburn his wife, known to me to be the persons who executed the above dedication, and acknowledged the same to be their free act and deed.

Notary Public, Houghton Co., Mich.
 My Commission expires Dec. 27th 1905

5496

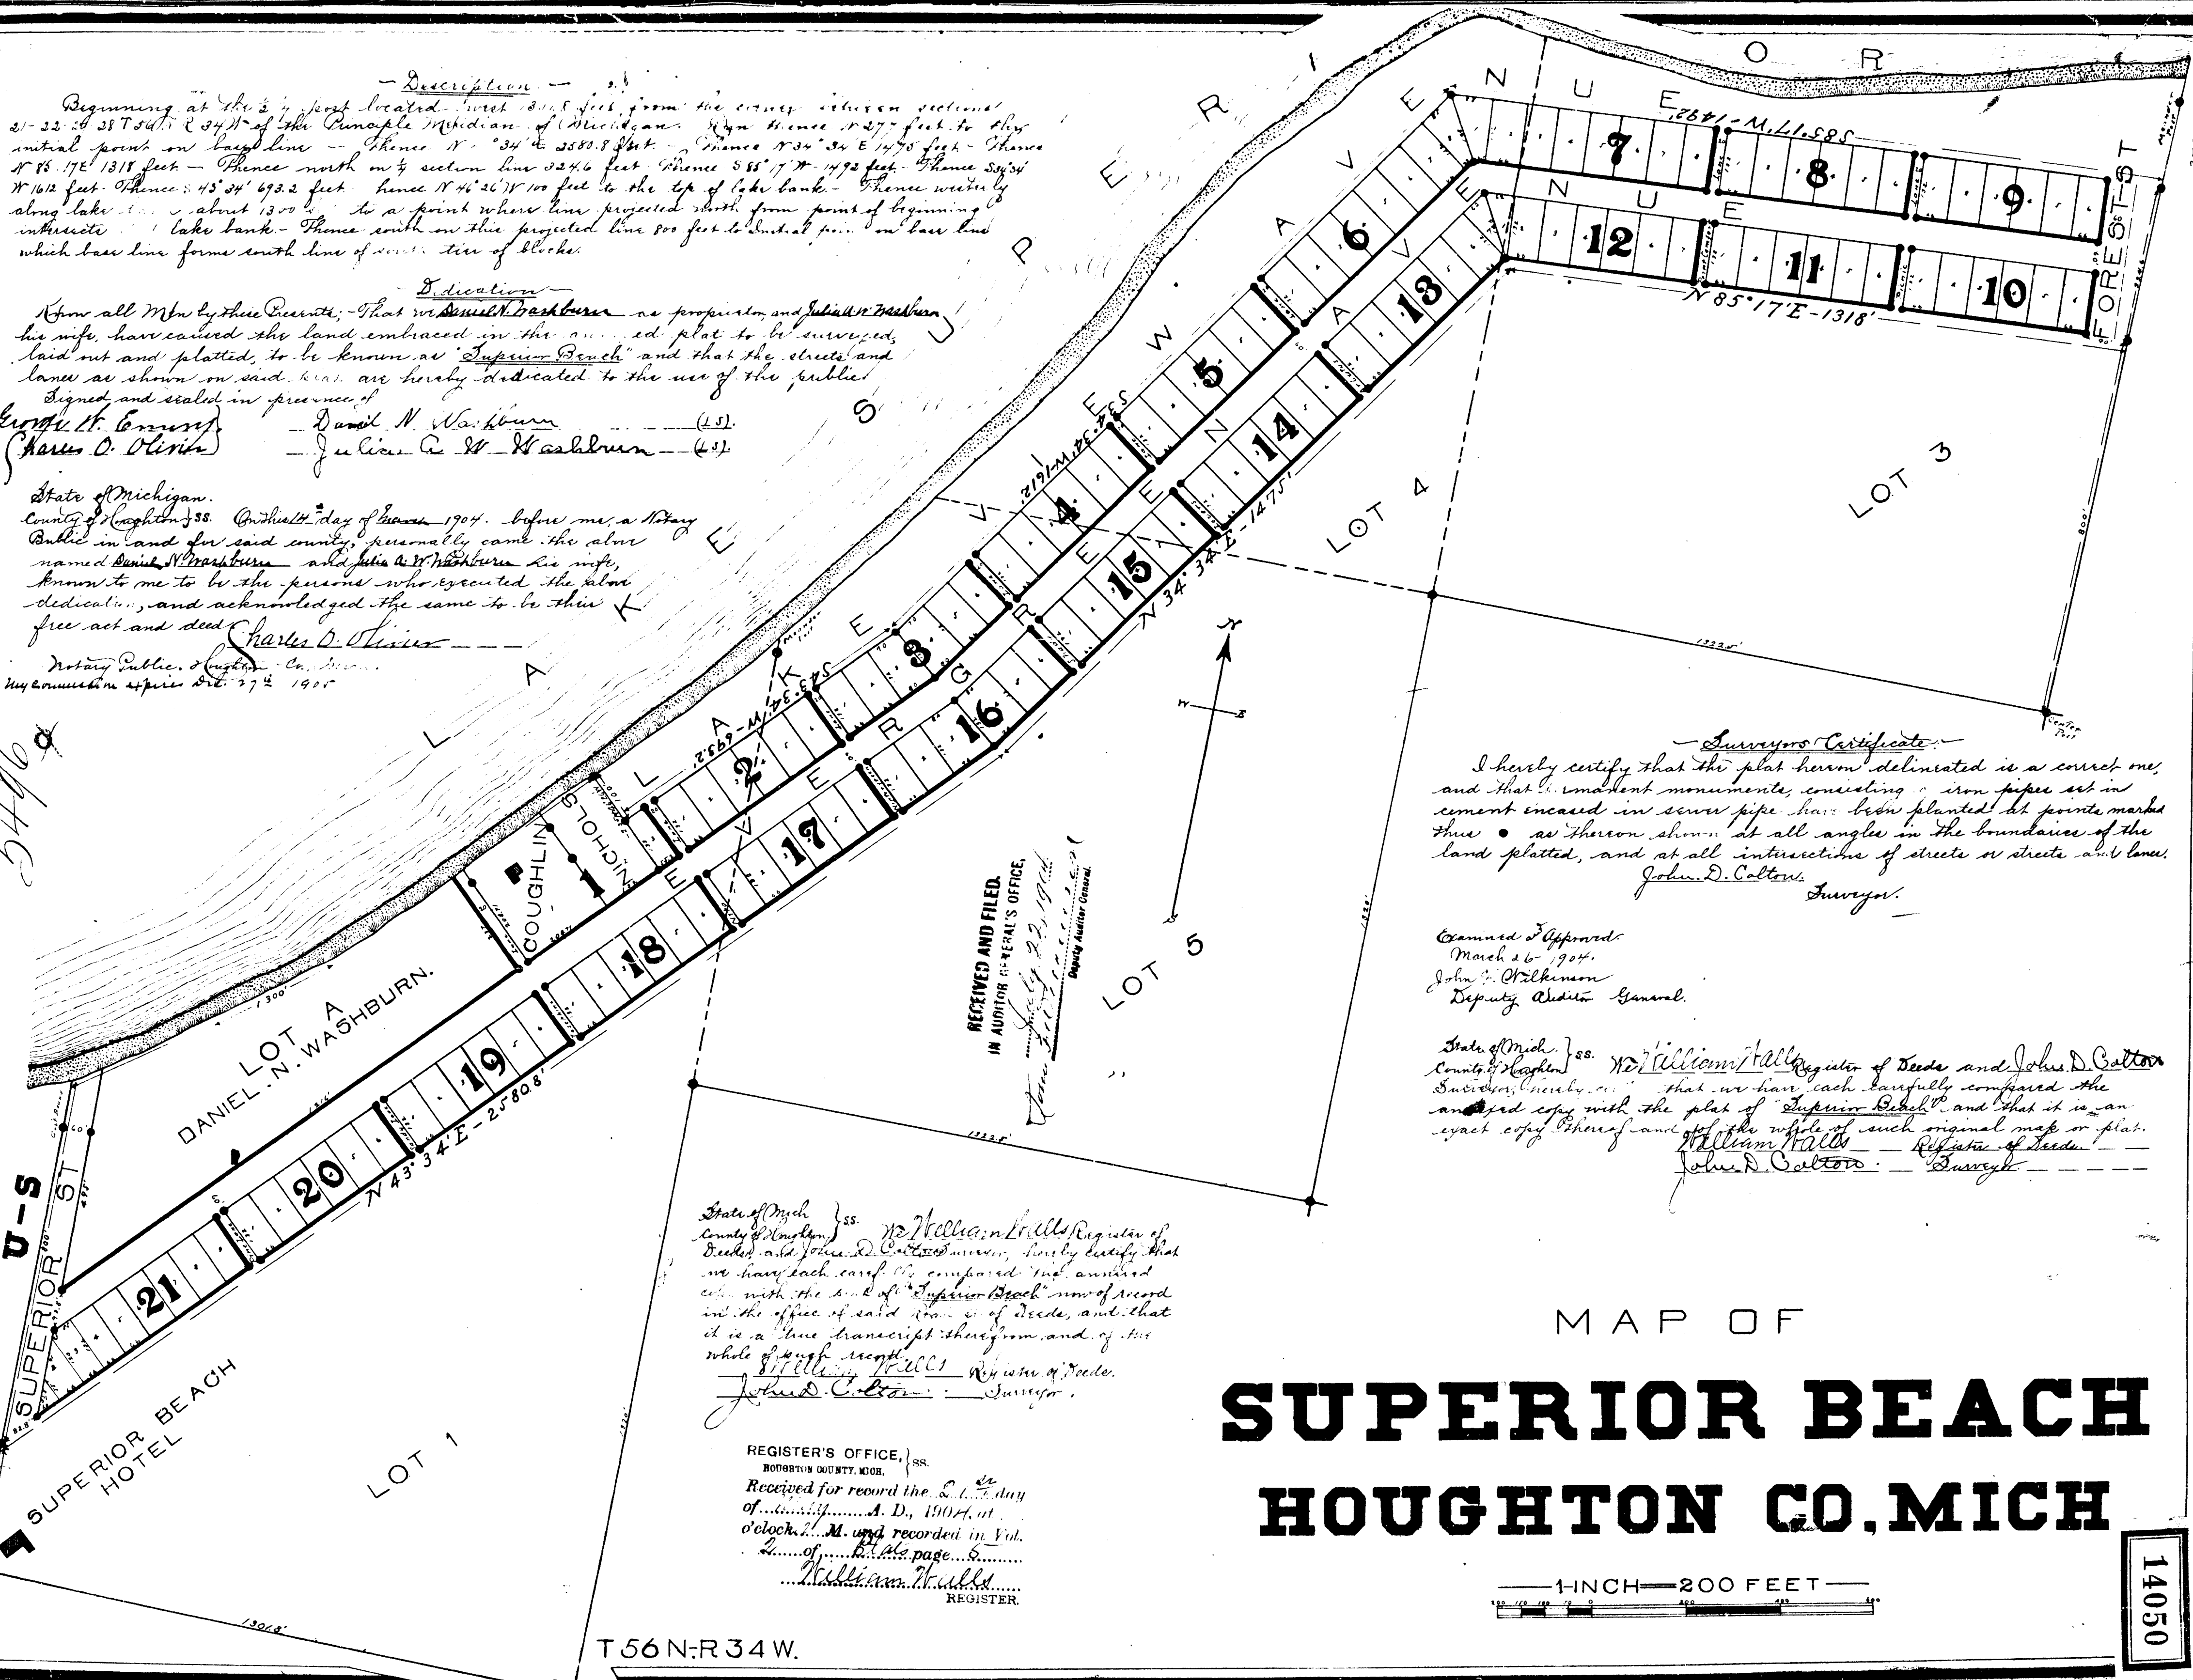

Surveyors Certificate
 I hereby certify that the plat herein delineated is a correct one, and that the monument monuments consisting of iron pipes set in cement incased in sewer pipe have been planted at points marked there as thereon shown at all angles in the boundaries of the land platted, and at all intersections of streets or streets and lanes.
 John D. Colton, Surveyor.

Examined & Approved
 March 26, 1904.
 John G. Pilkington
 Deputy Auditor General.

State of Mich. ss. William Halls, Register of Deeds and John D. Colton, Surveyor, hereby certify that we have each carefully compared the annexed copy with the plat of "Superior Beach" and that it is an exact copy thereof and of the whole of such original map or plat.
 William Halls, Register of Deeds.
 John D. Colton, Surveyor.

State of Mich. ss. William Halls, Register of Deeds and John D. Colton, Surveyor, hereby certify that we have each carefully compared the annexed copy with the plat of "Superior Beach" and that it is an exact copy thereof and of the whole of such original map or plat.
 William Halls, Register of Deeds.
 John D. Colton, Surveyor.

REGISTER'S OFFICE, ss.
 HOUGHTON COUNTY, MICH.
 Received for record the 27th day of March, A. D., 1904, at 2 o'clock P. M. and recorded in Vol. 2 of the page 14050.
 William Halls, REGISTER.

MAP OF SUPERIOR BEACH HOUGHTON CO. MICH

1 INCH = 200 FEET

14050

T 56 N: R 34 W.