Plat of
—FIRST ADDITION—
—TO THE TOWN OF—
South Range.
—HOUGHTON-CO.-MICH.—

SCALE.

150 FT. TO 1 IN.

N

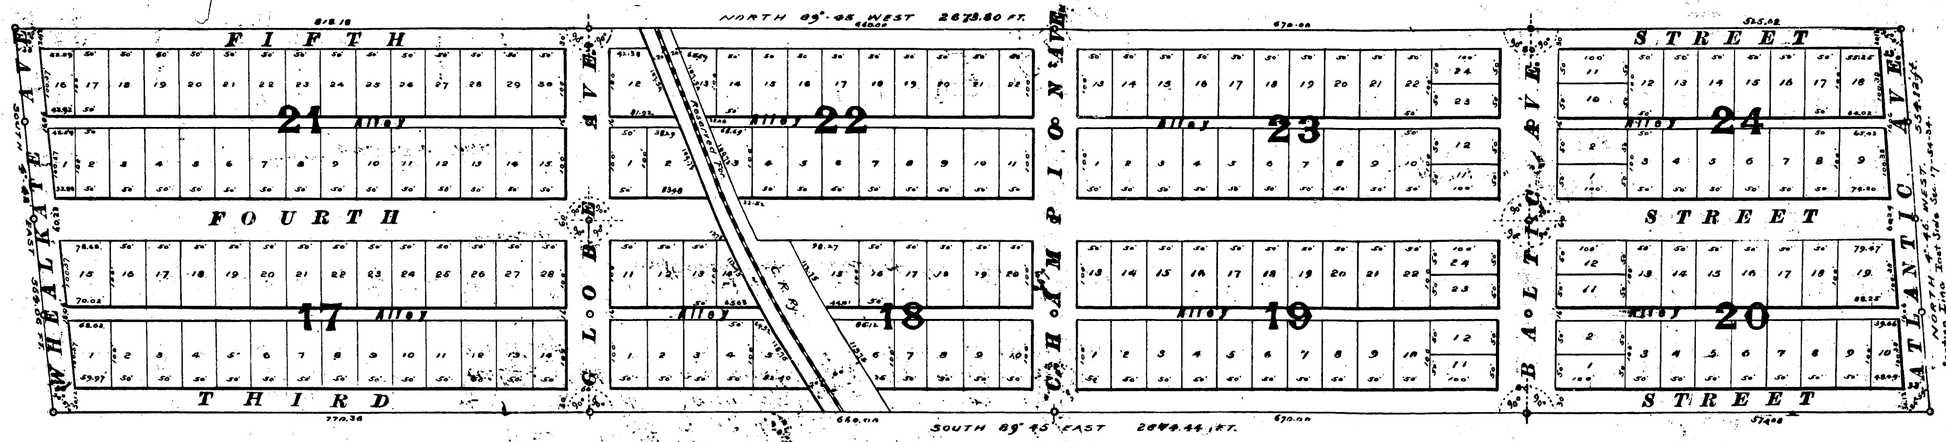

WHEALKATE MINING COMPANY INCORPORATED 1902

DEDICATION.

KNOW ALL MEN BY THESE PRESENTS, that the Whealkate Mining Company, a corporation organized under the laws of the State of Michigan, as proprietors, have caused the land embraced in the annexed plat to be surveyed, laid out and plated, to be known as the First Addition to the Town of South Range, Houghton County, Michigan, and that all the streets and alleys, as shown on said plat, are hereby dedicated to the use of the public.

IN WITNESS WHEREOF said Whealkate Mining Company, has by its President and Secretary set its hand and seal this 24th day of September A. D. 1904.

WHEALKATE MINING CO.
By

Witness: Allen Free & Co. to Em Ingram, N. F. Leopold — N. F. Leopold *President.* [L. S.]
Wm Fesing & Co. to R C Pryor — R. C. Pryor *Secretary.* [L. S.]

NOTARY SEAL

STATE OF MICHIGAN, }
COUNTY OF HOUGHTON. }

Before me, a Notary Public in and for said County on this 24th day of September 1904 personally appeared before me the above N. F. LEOPOLD, President of the above named company and known to me to be such, and he acknowledges the foregoing instrument in writing to be his free act and deed, and the free act and deed of said company.

E M Ingram
Notary Public, Houghton County, Mich.
My Commission Expires Jan 19-1908

STATE OF MICHIGAN, }
COUNTY OF HOUGHTON. }

Before me, a Notary Public in and for said County on this 17th day of October 1904 personally appeared before me the above R. C. PRYOR, Secretary of the above named company, and known to me to be such, and he acknowledges the foregoing instrument in writing to be his free act and deed, and the free act and deed of said company.

W. F. Fesing
Notary Public, Houghton County, Mich.
My Commission Expires June 18th 1907

NOTARY SEAL

DESCRIPTION OF LANDS PLATTED.

Being a parcel of land situated in the S. E. ¼ of Sec. 17, T. 54 N. R. 34 West.

Beginning at the North East corner of the recorded plat of the Town of South Range, Houghton County, Michigan, as recorded the 10th day of December, A. D. 1902 in Vol. 2 of plats, page 4; thence North four (4) degrees and forty-six (46) minutes West, Five hundred fifty-four and twelve one hundredths feet (554.12) feet; thence North eighty-nine (89) degrees and forty-five(45) West, twenty six hundred seventy-three and eight tenths (2673.80 feet); thence South four degrees (4) and forty two (42) minutes East, five hundred fifty-four and six one hundredths (554.06) feet; thence South eighty-nine (89) degrees and forty-five (45) minutes East. Twenty-six hundred seventy-four and forty-four one hundredths (2674.44) feet to place of beginning.

SURVEYOR'S CERTIFICATE.

I hereby certify that the plat hereon delineated is a correct one, and that permanent monuments consisting of inch round iron, two feet in length, have been placed at points marked thus o as thereon shown, at the angles in the boundaries of the land platted and at all the intersections of the streets and alleys.

W. F. Fesing *Surveyor.*

Examined and Approved October 27th 1904.

Jos. T. Wilkinson Dep. *Auditor General,*

RECEIVED AND FILED IN AUDITOR GENERAL'S OFFICE JAN 11 1905
Peter Hughes
Deputy Auditor General

I hereby certify that I have examined the records in my office relating to the description of deeds in the within instrument and from such examination it appears that the state and county taxes have been fully paid for the five years preceeding the date of said instrument.

Houghton, Mich., Nov 5th 1904.

William Jones *County Treasurer.*

STATE OF MICHIGAN, } SS.
COUNTY OF HOUGHTON. }

Houghton, Mich., 1902.

I hereby certify that the certificate required by Sect. 135, of Act No. 206 of the Public Act of 1893, was presented to me at the same time said deed was presented.

Julia Walls Deputy *Register.*

REGISTER'S OFFICE, }
HOUGHTON COUNTY, MICHIGAN. } SS.

Received for record the 25th day of October A. D. 1904, at 3:20 o'clock P. M. and received in Vol. 2. of plats, page 9

Julia Walls Deputy *Register.*

STATE OF MICHIGAN, }
COUNTY OF HOUGHTON. } SS.

We, Wm. Walls, Register and H. W. Fesing, Surveyor, hereby certify that we have each carefully compared the annexed copy with the plat of First Addition to The Town of South Range now on record in the office of said Register of Deeds and that it is a true transcript therefrom and of the whole of such record.

Julia Walls Deputy *Register of Deeds.*
W. F. Fesing *Surveyor.*

STATE OF MICHIGAN, }
COUNTY OF HOUGHTON. } SS.

We Wm. Walls, Register of Deeds, and H. W. Fesing, Surveyor, hereby certify that we have each carefully compared this copy with the original plat of First Addition to the Town of South Range and that it is an exact copy thereof and of the whole of such original plat.

Julia Walls Deputy *Register of Deeds.*
W. F. Fesing *Surveyor.*

14051

ClibPDF - www.fastio.com

Plat of

FIRST ADDITION

TO THE TOWN OF

South Range.

HOUGHTON-CO-MICH

SCALE.

150 FT. TO 1 IN.

N

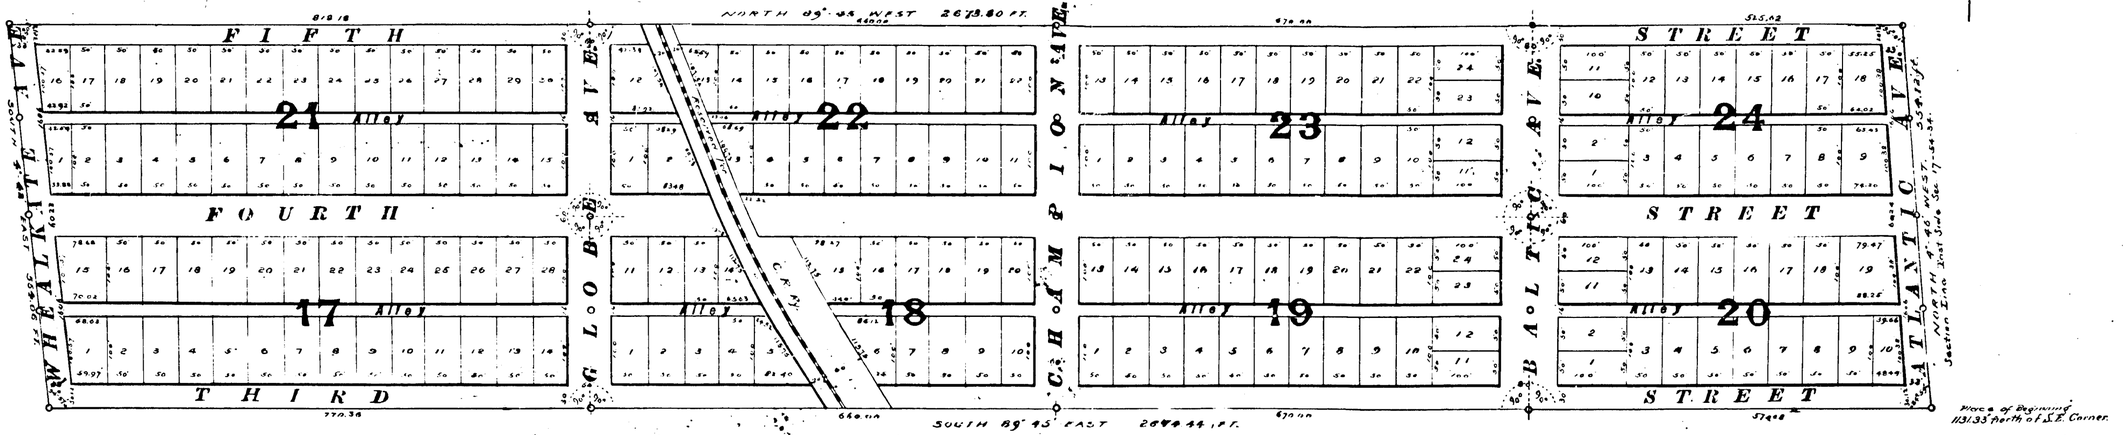

WHEALKATE MINING COMPANY INCORPORATED 1902

DEDICATION.

KNOW ALL MEN BY THESE PRESENTS, that the Wheatkate Mining Company, a corporation organized under the laws of the State of Michigan, as proprietors, have caused the land embraced in the annexed plat to be surveyed, laid out and plated, to be known as the First Addition to the Town of South Range, Houghton County, Michigan, and that all the streets and alleys, as shown on said plat, are hereby dedicated to the use of the public.

IN WITNESS WHEREOF said Wheatkate Mining Company, has by its President and Secretary set its hand and seal this 24th day of September A. D. 1904.

WHEALKATE MINING CO.
By

Witness: Ellen Free, E. M. Ingram — N. F. Leopold, President. [L. S.]

Witness: H. W. Fesing, H. C. Pryor — R. C. Pryor, Secretary. [L. S.]

NOTARY SEAL

STATE OF MICHIGAN, COUNTY OF HOUGHTON. } SS.

Before me, a Notary Public in and for said County on this 24th day of September 1904 personally appeared before me the above N. F. LEOPOLD, President of the above named company and known to me to be such, and he acknowledges the foregoing instrument in writing to be his free act and deed, and the free act and deed of said company.

E. M. Ingram
Notary Public, Houghton County, Mich.
My Commission Expires Jan 19 1908

STATE OF MICHIGAN, COUNTY OF HOUGHTON. } SS.

Before me, a Notary Public in and for said County on this 17th day of October 1904 personally appeared before me the above R. C. PRYOR, Secretary of the above named company, and known to me to be such, and he acknowledges the foregoing instrument in writing to be his free act and deed, and the free act and deed of said company.

H. W. Fesing
Notary Public, Houghton County, Mich.
My Commission Expires June 18th 1907

NOTARY SEAL

DESCRIPTION OF LANDS PLATTED.

Being a parcel of land situated in the S. E. ¼ of Sec. 17, T. 54 N. R. 34 West.

Beginning at the North East corner of the recorded plat of the Town of South Range, Houghton County, Michigan, as recorded the 10th day of December, A. D. 1902 in Vol. 2 of plats, page 4, thence North four (4) degrees and forty-six (46) minutes West, Five hundred fifty-four and twelve one hundredths feet (554.12) feet; thence North eighty-nine (89) degrees and forty-five(45) West, twenty six hundred seventy-three and eight tenths (2673.80 feet); thence South four degrees (4) and forty two (42) minutes East, five hundred fifty-four and six one hundredths (554.06) feet; thence South eighty-nine (89) degrees and forty-five (45) minutes East. Twenty-six hundred seventy-four and forty-four one hundredths (2674.44) feet to place of beginning.

SURVEYOR'S CERTIFICATE.

I hereby certify that the plat hereon delineated is a correct one, and that permanent monuments consisting of inch round iron, two feet in length, have been placed at points marked thus o as thereon shown, at the angles in the boundaries of the land platted and at all the intersections of the streets and alleys.

H. W. Fesing, Surveyor.

Examined and Approved October 22nd 1904.

Jno. T. Watkinson & Co. Auditor General,

RECEIVED AND FILED. IN AUDITOR GENERAL'S OFFICE. JAN 11 1905

Peter Stark Deputy Auditor General

I hereby certify that I have examined the records in my office relating to the description of deeds in the within instrument and from such examination it appears that the state and county taxes have been fully paid for the five years preceeding the date of said instrument.

Houghton, Mich., Oct 25th 1904.

Wm. Walls, County Treasurer.

STATE OF MICHIGAN, COUNTY OF HOUGHTON. } SS.

Houghton, Mich., 1902.

I hereby certify that the certificate required by Sect. 135, of Act No. 206 of the Public Act of 1893, was presented to me at the same time said deed was presented.

Julia Walls, Deputy Register.

REGISTER'S OFFICE. HOUGHTON COUNTY, MICHIGAN. } SS.

Received for record the 25th day of October A. D. 1904, at 3:20 o'clock P. M. and received in Vol. 2. of plats, page 9

Julia Walls, Deputy Register.

STATE OF MICHIGAN, COUNTY OF HOUGHTON. } SS.

We, Wm. Walls, Register and H. W. Fesing, Surveyor, hereby certify that we have each carefully compared the annexed copy with the plat of First Addition to The Town of South Range now on record in the office of said Register of Deeds and that it is a true transcript therefrom and of the whole of such record.

Julia Walls, Deputy Register of Deeds.

H. W. Fesing, Surveyor.

STATE OF MICHIGAN, COUNTY OF HOUGHTON. } SS.

We Wm. Walls, Register of Deeds, and H. W. Fesing, Surveyor, hereby certify that we have each carefully compared this copy with the original plat of First Addition to the Town of South Range and that it is an exact copy thereof and of the whole of such original plat.

Julia Walls, Deputy Register of Deeds.

H. W. Fesing, Surveyor.

14051

ClibPDF - www.fastio.com