
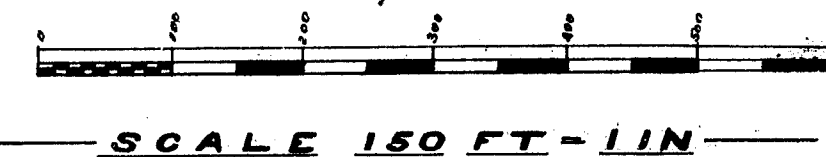
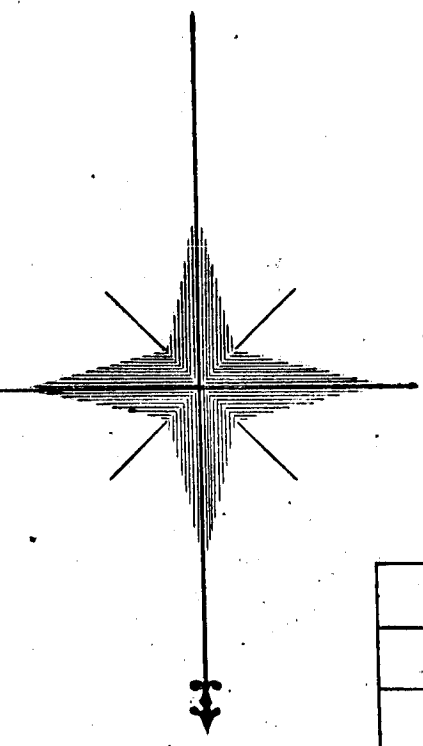


5863 d

FOURTH WEST HOUGHTON ADDITION.

HOUGHTON CO. MICH.

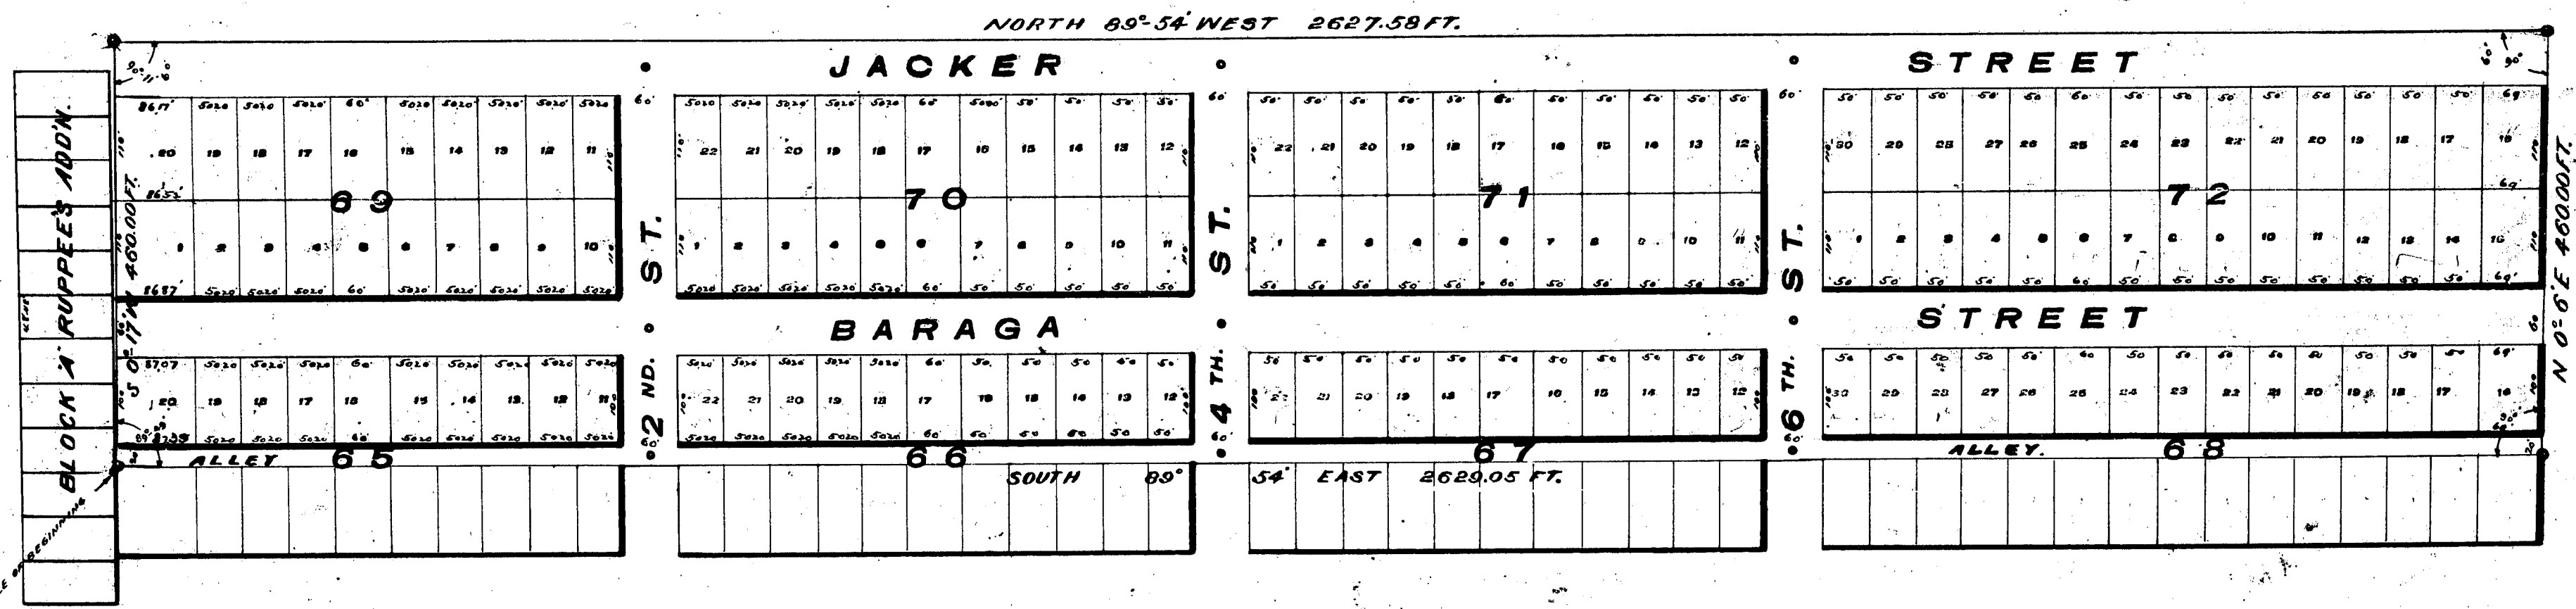

DEDICATION

KNOW ALL MEN BY THESE PRESENTS that the Sheldon-Estate Co., by R. Shiff, its Secretary, and the C.C. Douglass Co., by C.C. Douglass, its President as proprietors, have caused the land embraced in the annexed plat to be surveyed laid out and platted, to be known as the Fourth West Houghton Addition, and that all the streets and alleys as shown on said plat are hereby dedicated to the uses of the public.

In witness whereof, we have hereunto set our hands and seals this Fifth day of June, A.D. 1906.

Witness:

M. A. Anderson As to *The Sheldon Estate Company*
Josephine M. Caldwell As to *R. Shiff* Secretary
M. A. Anderson As to *C. C. Douglass Company*
Josephine M. Caldwell As to *C. C. Douglass* President

ACKNOWLEDGMENT

STATE OF MICHIGAN)
COUNTY OF HOUGHTON)
Before me a Notary Public in and for said County, on this Fifth day of June, A.D. 1906, personally appeared the above named R. Shiff, Secy of the Sheldon-Estate Co., and C. C. Douglass, Pres. of the C. C. Douglass Co., and personally known to me to be such, and they severally acknowledged the foregoing instrument to be their free act and deed, and the free act and deed of the said Corporations respectively.

William R. Anderson Notary Public, Houghton Co., Michigan
Commission Expires *Sept 28, 1908*

DESCRIPTION

Beginning at the South-East Corner of the Third West Houghton Addition as per record; Plat of same in the Register's Office in the County of Houghton, State of Michigan, Thence South No. Degrees and Seventeen Minutes West 80° 17' W, Four Hundred Sixty Feet [460.00], thence North Eighty-nine Degrees and Fifty-four Minutes West, [N 89° 54' W], Twenty-six Hundred Twenty-seven and Fifty-eight one-hundredths Feet [2627.58], thence North No. Degrees and Six Minutes East [N 0° 06' E] Four Hundred Sixty Feet [460.00], thence South Eighty-nine Degrees and Fifty-four Minutes East [S 89° 54' E] Twenty-six Hundred and Twenty-nine and Five One Hundredths Feet [2629.05] to place of beginning.

SURVEYOR'S CERTIFICATE

I hereby certify that the plat hereon delineated is a correct one, and that permanent monuments, consisting of one inch round iron, set in boulders or concrete have been placed at all points marked thus "O" as thereon shown, at the angles in boundaries of the land platted and the intersections of all streets and streets and alleys.

H. F. Fesing Surveyor

Examined and approved *June 16, A.D. 1906.*

RECEIVED AND FILED
IN AUDITOR GENERAL'S OFFICE,

July 23, 1906
John F. Williams
Deputy Auditor General

I hereby certify that I have examined the records in my office relating to description of lands in the within instrument, and from such examination it appears that the State and County Taxes have been fully paid for the five years preceeding the date of said instrument.

Houghton, Michigan *June 20, A.D. 1906.*
Michael A. Foley County Treasurer.

STATE OF MICHIGAN)
COUNTY OF HOUGHTON)

I hereby certify that the Certificate required by Sect No 135 of Act No 206 of the Public Acts of 1893, was presented to me at the same time said deed was presented.

Clyde S. Mackenzie Register

REGISTER'S OFFICE
HOUGHTON CO. MICH.

Received for record this *20th* day of *June*, A.D. 1906 at *1:30 O'Clock P.M.* and recorded in Vol. *2* of Plats, Page *10*.

Clyde S. Mackenzie Register

STATE OF MICHIGAN)
COUNTY OF HOUGHTON)

We Clyde S. Mackenzie, Register of Deeds, and H.W. Fesing, Surveyor, do hereby certify that we have each carefully compared this copy with the original plat of Fourth West Houghton Addition, and that it is an exact copy thereof and of the whole of such original plat.

Clyde S. Mackenzie Register
H. F. Fesing Surveyor

STATE OF MICHIGAN)
COUNTY OF HOUGHTON)

We Clyde S. Mackenzie, Register of Deeds, and H.W. Fesing, Surveyor, hereby certify that we have each carefully compared the annexed copy with the plat of Fourth West Houghton Addition now of record in the office of said Register of Deeds, and that it is a true transcript therefrom and of the whole of such record.



Clyde S. Mackenzie Register
H. F. Fesing Surveyor

3863

FOURTH WEST HOUGHTON ADDITION.

HOUGHTON CO. MICH.

SCALE 150 FT = 1 IN

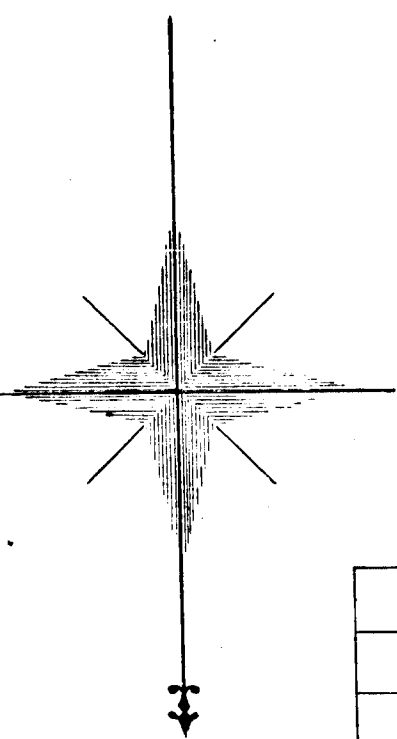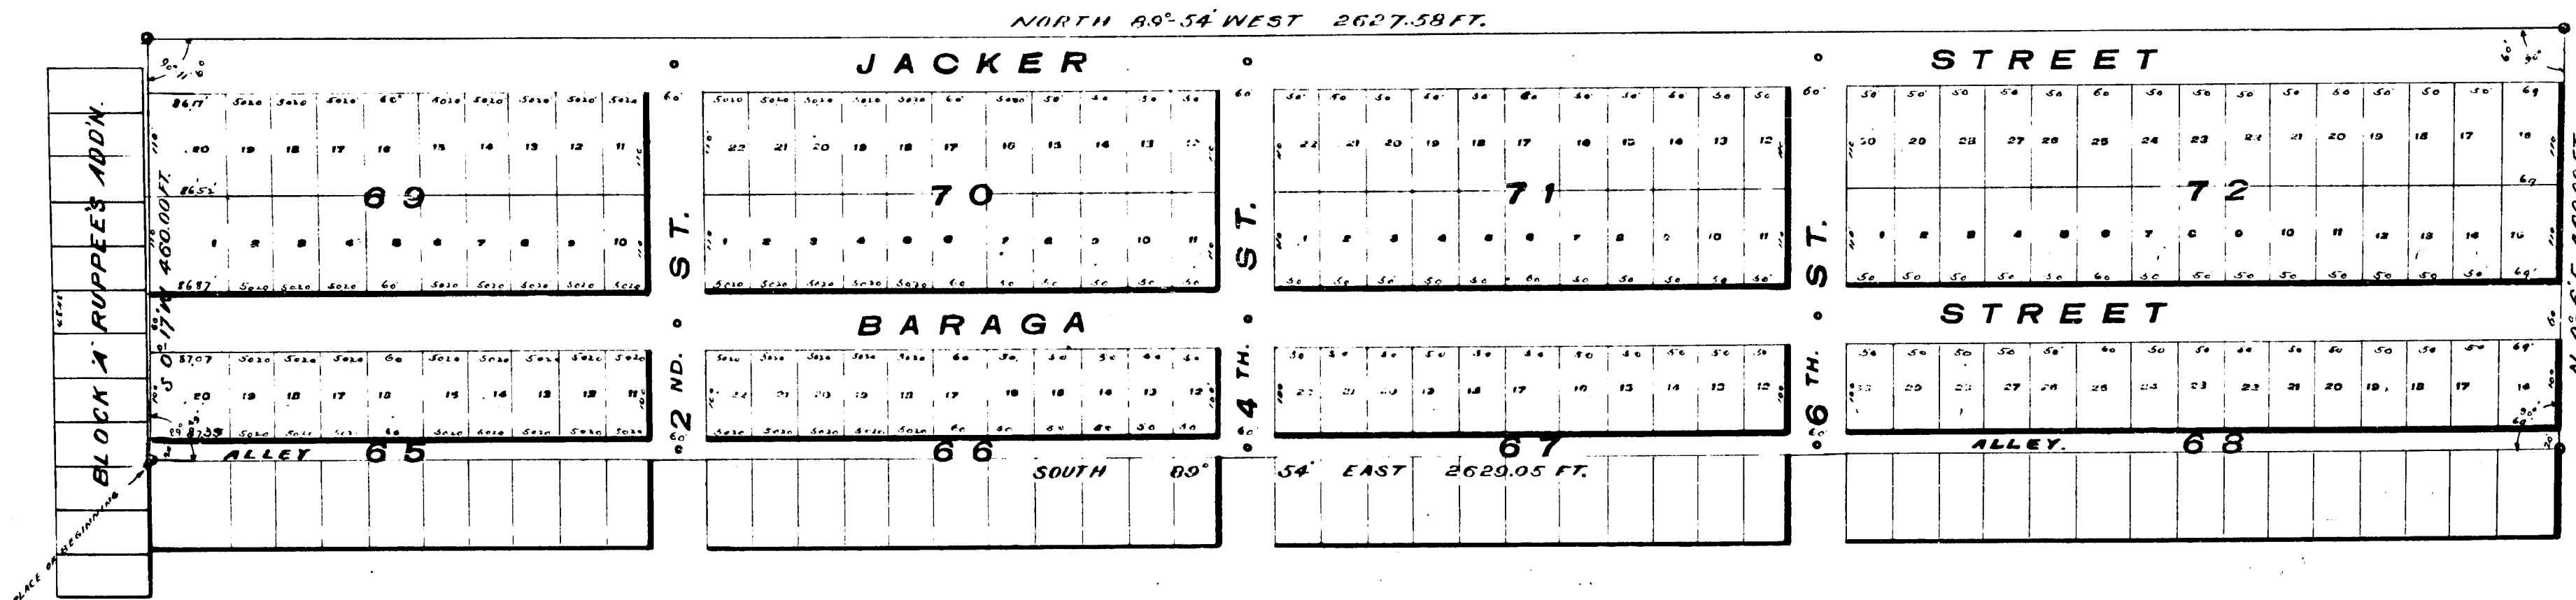

DEDICATION

KNOW ALL MEN BY THESE PRESENTS that the Sheldon-Estate Co., by R. Skiff, Secretary, and the C. C. Douglass Co., by C. C. Douglass, its President as proprietors, have caused the land embraced in the annexed plat to be surveyed laid out and platted, to be known as the Fourth West Houghton Addition, and that all the streets and alleys as shown on said plat are hereby dedicated to the uses of the public.

In witness whereof, we have hereunto set our hands and seals this Fifth day of June, A.D. 1906.

Witness:-

M. R. Lusk
John H. M. Lusk
M. R. Lusk
John H. M. Lusk
The Sheldon-Estate Co., by R. Skiff, Secretary
C. C. Douglass Co., by C. C. Douglass, President

ACKNOWLEDGMENT.

STATE OF MICHIGAN } ss.
COUNTY OF HOUGHTON }
Before me a Notary Public in and for said County, on this Fifth day of June, A.D. 1906, personally appeared the above named R. Skiff, Secy of the Sheldon-Estate Co., and C. C. Douglass, Pres. of the C. C. Douglass Co., and personally known to me to be such, and they severally acknowledged the foregoing instrument to be their free act and deed, and the free act and deed of the said Corporations respectively.

Notary Public, Houghton Co., Michigan
Commission Expires *Sept. 28, 1908*

DESCRIPTION.

Beginn. at the South-East Corner of the Third West Houghton Addition as per record. ed. Plat of same in the Register's Office in the County of Houghton, State of Michigan, Thence South No. Degrees and Seventeen Minutes West (S 89° 54' W), Four Hundred Sixty Feet [460.00], thence North Eighty-nine Degrees and Fifty-four Minutes West, [N 89° 54' W], Twenty-six Hundred Twenty-seven and Fifty-eight one-hundredths feet [2627.58], thence North No. Degrees and Six Minutes East [N 0° 6' E] Four Hundred Sixty Feet [460.00], thence South Eighty-nine Degrees and Fifty-four Minutes East [S 89° 54' E] Twenty-six Hundred and Twenty-nine and Five One Hundredths feet [2629.05] to place of beginning.

SURVEYOR'S CERTIFICATE.

I hereby certify that the plat hereon delineated is a correct one, and that permanent monuments, consisting of one inch round iron set in Boulders or Concrete have been placed at all points marked thus *o* as shown on the plat, at the angles, in boundaries of the land platted and the intersections of all streets and streets and alleys.

H. W. Fesing Surveyor

Examined and approved *June 16, A.D. 1906.*

RECEIVED AND FILED,
IN AUDITOR GENERAL'S OFFICE,

June 23, 1906

John H. M. Lusk
Auditor General

I hereby certify that I have examined the records in my office relating to description of lands in the within instrument and from such examination it appears that the State and County Taxes have been fully paid for the Five Years preceeding the date of said instrument.

Houghton, Michigan - *June 23, 1906*

Michael A. Foley County Treasurer.

STATE OF MICHIGAN } ss.
COUNTY OF HOUGHTON }

I hereby certify that the Certificate required by Sect. No 135 of Act No 206 of the Public Acts of 1893, was presented to me at the same time said deed was presented.

Clyde S. Mackenzie Register.

REGISTER'S OFFICE,
HOUGHTON CO. MICH.

Received for record this *20th* day of *June*, A.D. 1906 at *1:30* O'Clock *P.M.*, and recorded in Vol. *2* of Plats, Page *18*.

Clyde S. Mackenzie Register.

STATE OF MICHIGAN } ss.
COUNTY OF HOUGHTON }

We Clyde S. Mackenzie, Register of Deeds, and H. W. Fesing, Surveyor, do hereby certify that we have each carefully compared this copy with the original Plat of Fourth West Houghton Addition, and that it is an exact copy thereof and of the whole of such original plat.

Clyde S. Mackenzie Register.
H. W. Fesing Surveyor.

STATE OF MICHIGAN } ss.
COUNTY OF HOUGHTON }

We Clyde S. Mackenzie, Register of Deeds, and H. W. Fesing, Surveyor, hereby certify that we have each carefully compared the annexed copy with the Plat of Fourth West Houghton Addition now of record in the office of said Register of Deeds, and that it is a true transcript therefrom and of the whole of such record.

Clyde S. Mackenzie Register.
H. W. Fesing Surveyor.