



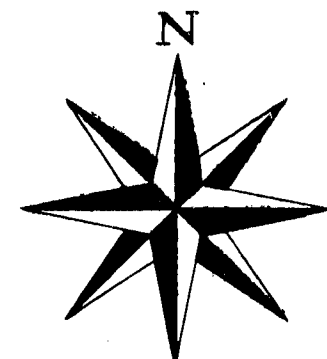

5999
**PLAT OF
SECOND ADDITION
TO THE TOWN OF
SOUTH RANGE
HOUGHTON COUNTY, MICHIGAN**

SCALE

1 in. = 100 ft.

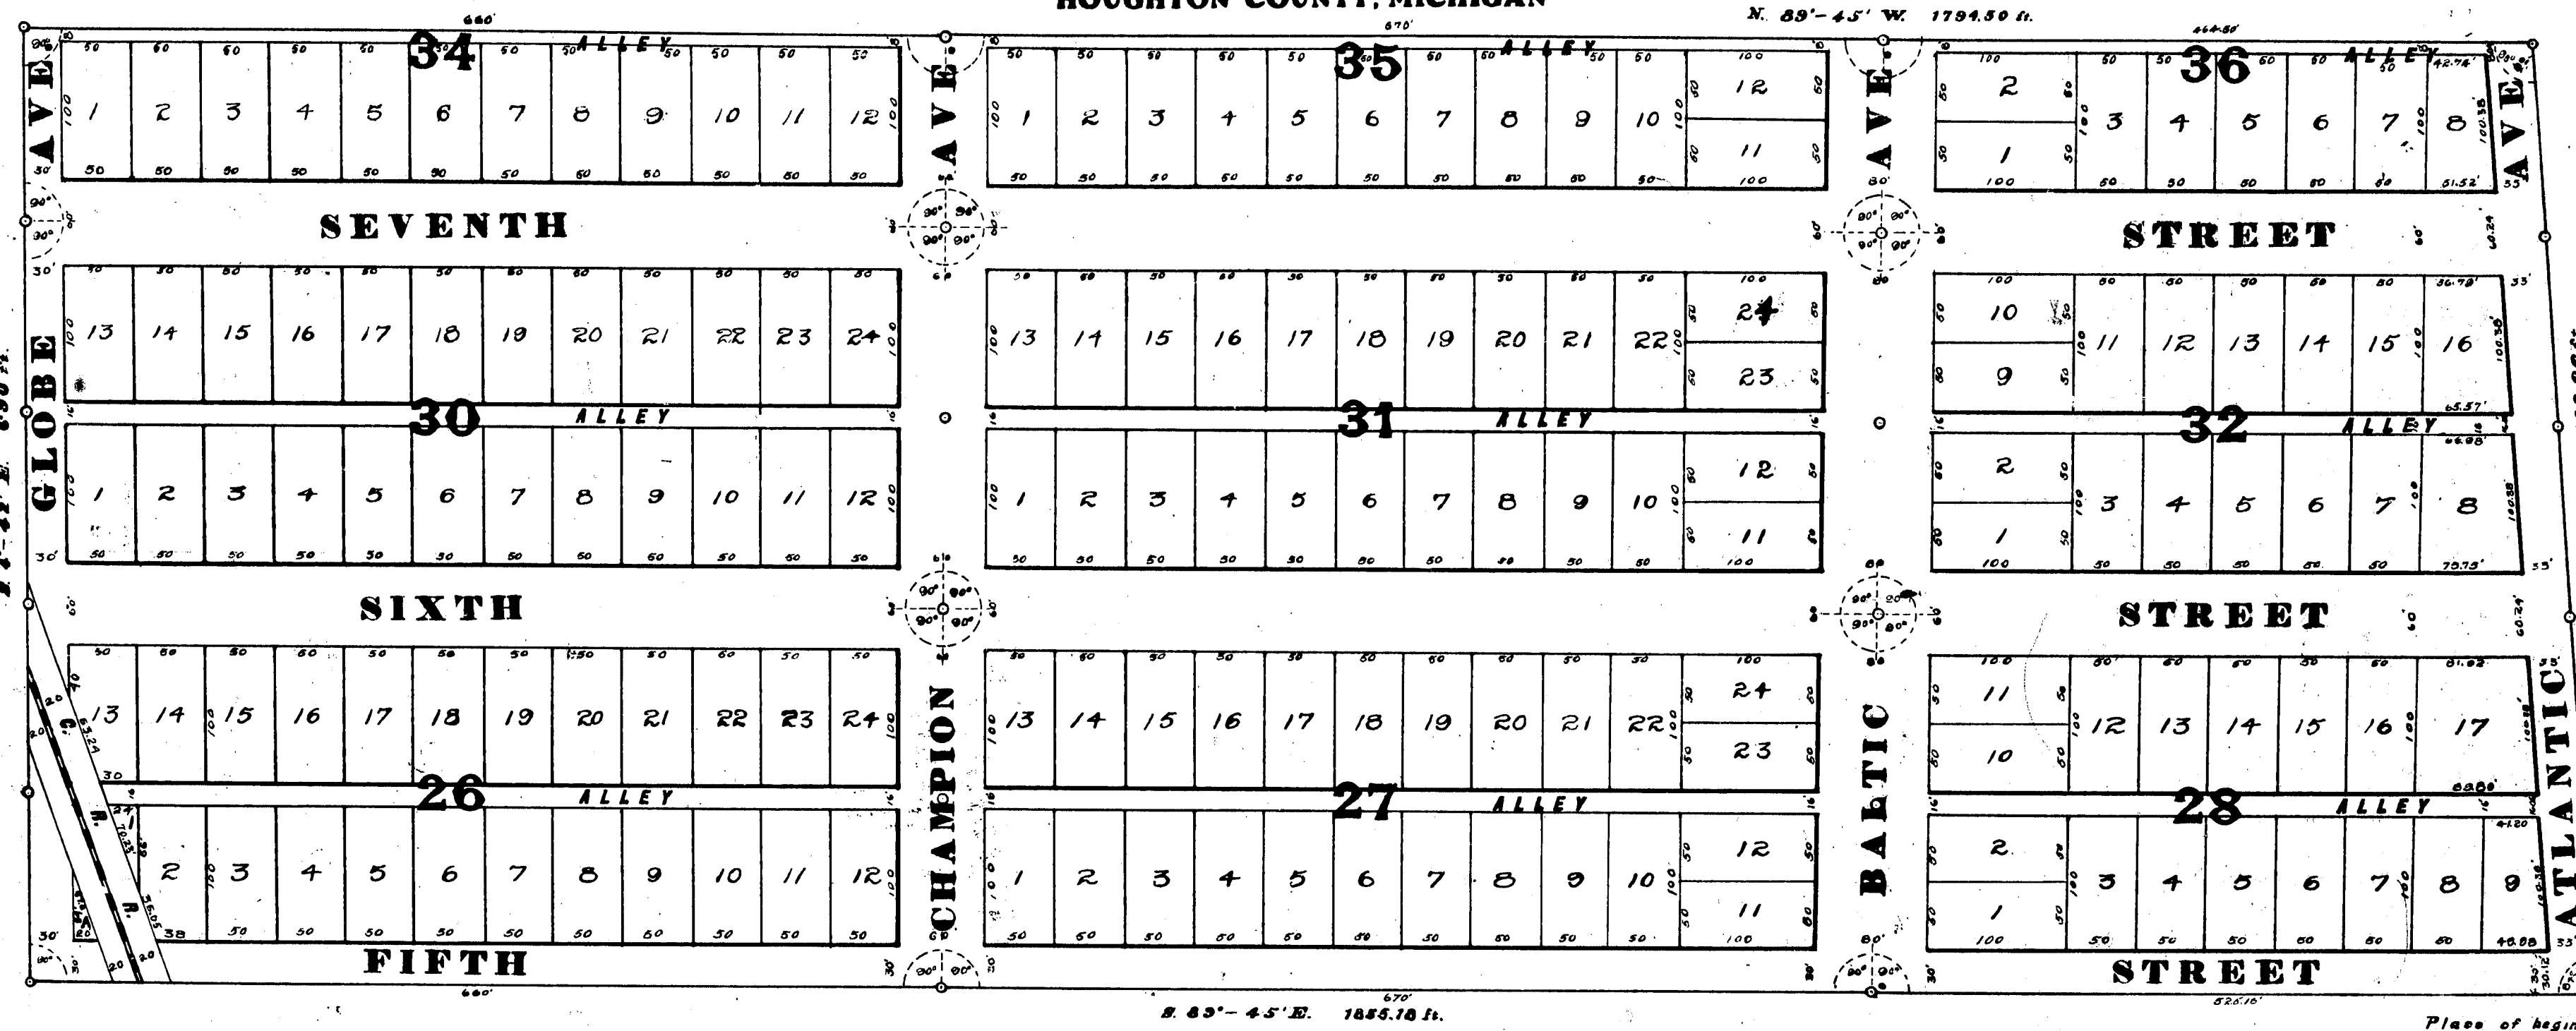

DEDICATION

Know all Men by these Presents, that the Whealkate Mining Company, a corporation under the laws of the State of Michigan, as proprietors, have caused the land embraced in the annexed plat to be surveyed, laid out and platted, to be known as the Second Addition to the Town of South Range, Houghton County, Michigan, and that all the streets and alleys, as shown on said plat, are hereby dedicated to the use of the public.

In Witness Whereof said Whealkate Mining Company, has by its President and Secretary set its hand and seal this 4th day of December, A. D. 1906
WHEALKATE MINING CO.

Witness Aug. H. Morgan H. F. Leopold President (L. S.)
D. L. Robinson P. C. Guyer Secretary (L. S.)

STATE OF MICHIGAN,
COUNTY OF HOUGHTON,

Before me, a Notary Public in and for said County on this 4th day of December, 1906 personally appeared before me the above N. F. LEOPOLD, President of the above named company and known to me to be such, and he acknowledges the foregoing instrument in writing to be his free act and deed, and the free act and deed of said Company.

D. L. Robinson
Notary Public, Houghton County, Mich.
My Commission Expires Sept. 17, 1908

STATE OF MICHIGAN,
COUNTY OF HOUGHTON,

Before me, a Notary Public in and for said County on this 4th day of December, 1906 personally appeared before me the above R. C. PRYOR, Secretary of the above named company, and known to me to be such, and he acknowledges the foregoing instrument in writing to be his free act and deed, and the free act and deed of said Company.

D. L. Robinson
Notary Public, Houghton County, Mich.
My Commission Expires Sept. 17, 1908

DESCRIPTION OF LANDS PLATTED.

Being a parcel of land situated in the S. E. 1/4 of Section 17 T. 54. N. R. 34 West. Beginning at N. E. corner of the recorded plat of the first addition to the town of South Range, Houghton County, Michigan, as recorded on the 25th day of October, A. D. 1904, in volume 2 of plats, page 9, thence north four (4) degrees and forty-six (46) minutes West, six hundred and ninety-two and sixty-six one-hundredths (692.66) feet; thence North eighty-nine (89) degrees and forty-five (45) minutes West, seventeen hundred ninety-four and fifty one hundredths (1794.50) feet; thence South four (4) degrees and forty-two (42) minutes east, six hundred and ninety and no one hundredths (690.00) feet; thence South eighty-nine (89) degrees and forty-five (45) minutes east, eighteen hundred and fifty-five and eighteen one hundredths (1855.18) feet to place of beginning.

SURVEYOR'S CERTIFICATE.

I hereby certify that the plat hereon delineated is a correct one, and that permanent monuments consisting of inch round iron, two feet in length, have been placed at points marked thus O as thereon shown, at the angles in the boundaries of the land platted and at all the intersections of the streets and alleys.

C. A. Barabé Surveyor.
Examined and Approved, Dec. 11, 1906
John T. Wilkinson Deputy Auditor General.

I hereby certify that I have examined the records in my office relating to the description of deeds in the within instrument and from such examination it appears that the state and county taxes have been fully paid for the five years preceding the date of said instrument.

Jennie J. Foley County Treasurer.
Houghton, Mich., Dec. 11, 1906.

State of Michigan,
County of Houghton, } ss.

Houghton, Mich., 21st Dec. 1906

I hereby certify that the certificate required by Sect. 135 of Act No. 206 of the Public Act of 1893, was presented to me at the same time said deed was presented.

Clayton MacKenzie Register.

Register's Office
Houghton County, Michigan. } ss.

Received for record the 21st day of December, A. D. 1906 at 11:00 o'clock A. M. and received in Vol. 2 of plats, page 17.1

Clayton MacKenzie Register.

State of Michigan,
County of Houghton, } ss.

We, Clayton MacKenzie Register

of Deeds, and C. A. Barabé Surveyor, hereby certify that we have each carefully compared this copy with the original plat of Second Addition to the Town of South Range and that it is an exact copy thereof and of the whole of such original map or plat.

Clayton MacKenzie Register of Deeds.
C. A. Barabé Surveyor.

State of Michigan,
County of Houghton, } ss.

We, Clayton MacKenzie Register


of Deeds, and C. A. Barabé Surveyor, hereby certify that we have each carefully compared the annexed copy with the plat of Second Addition to the Town of South Range now of record in the office of said Register of Deeds, and that it is a true transcript

therefrom and of the whole of such record.
Clayton MacKenzie Register of Deeds.
C. A. Barabé Surveyor.



RECEIVED AND FILED
IN AUDITOR GENERAL'S OFFICE,

Jan. 8, 1907
John T. Wilkinson Deputy Auditor General.

14054

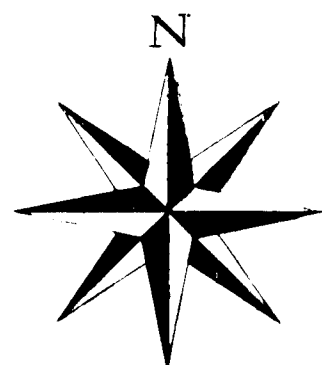

5771
**PLAT OF
SECOND ADDITION
TO THE TOWN OF
SOUTH RANGE**
HOUGHTON COUNTY, MICHIGAN

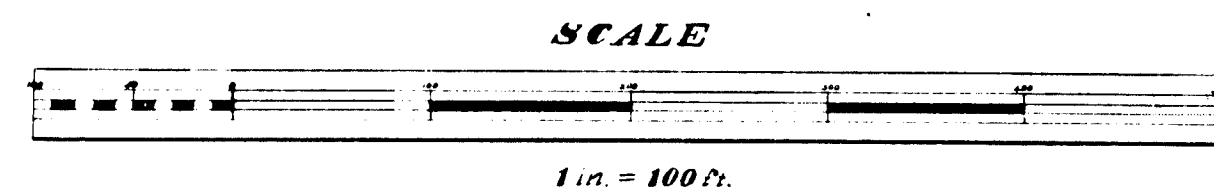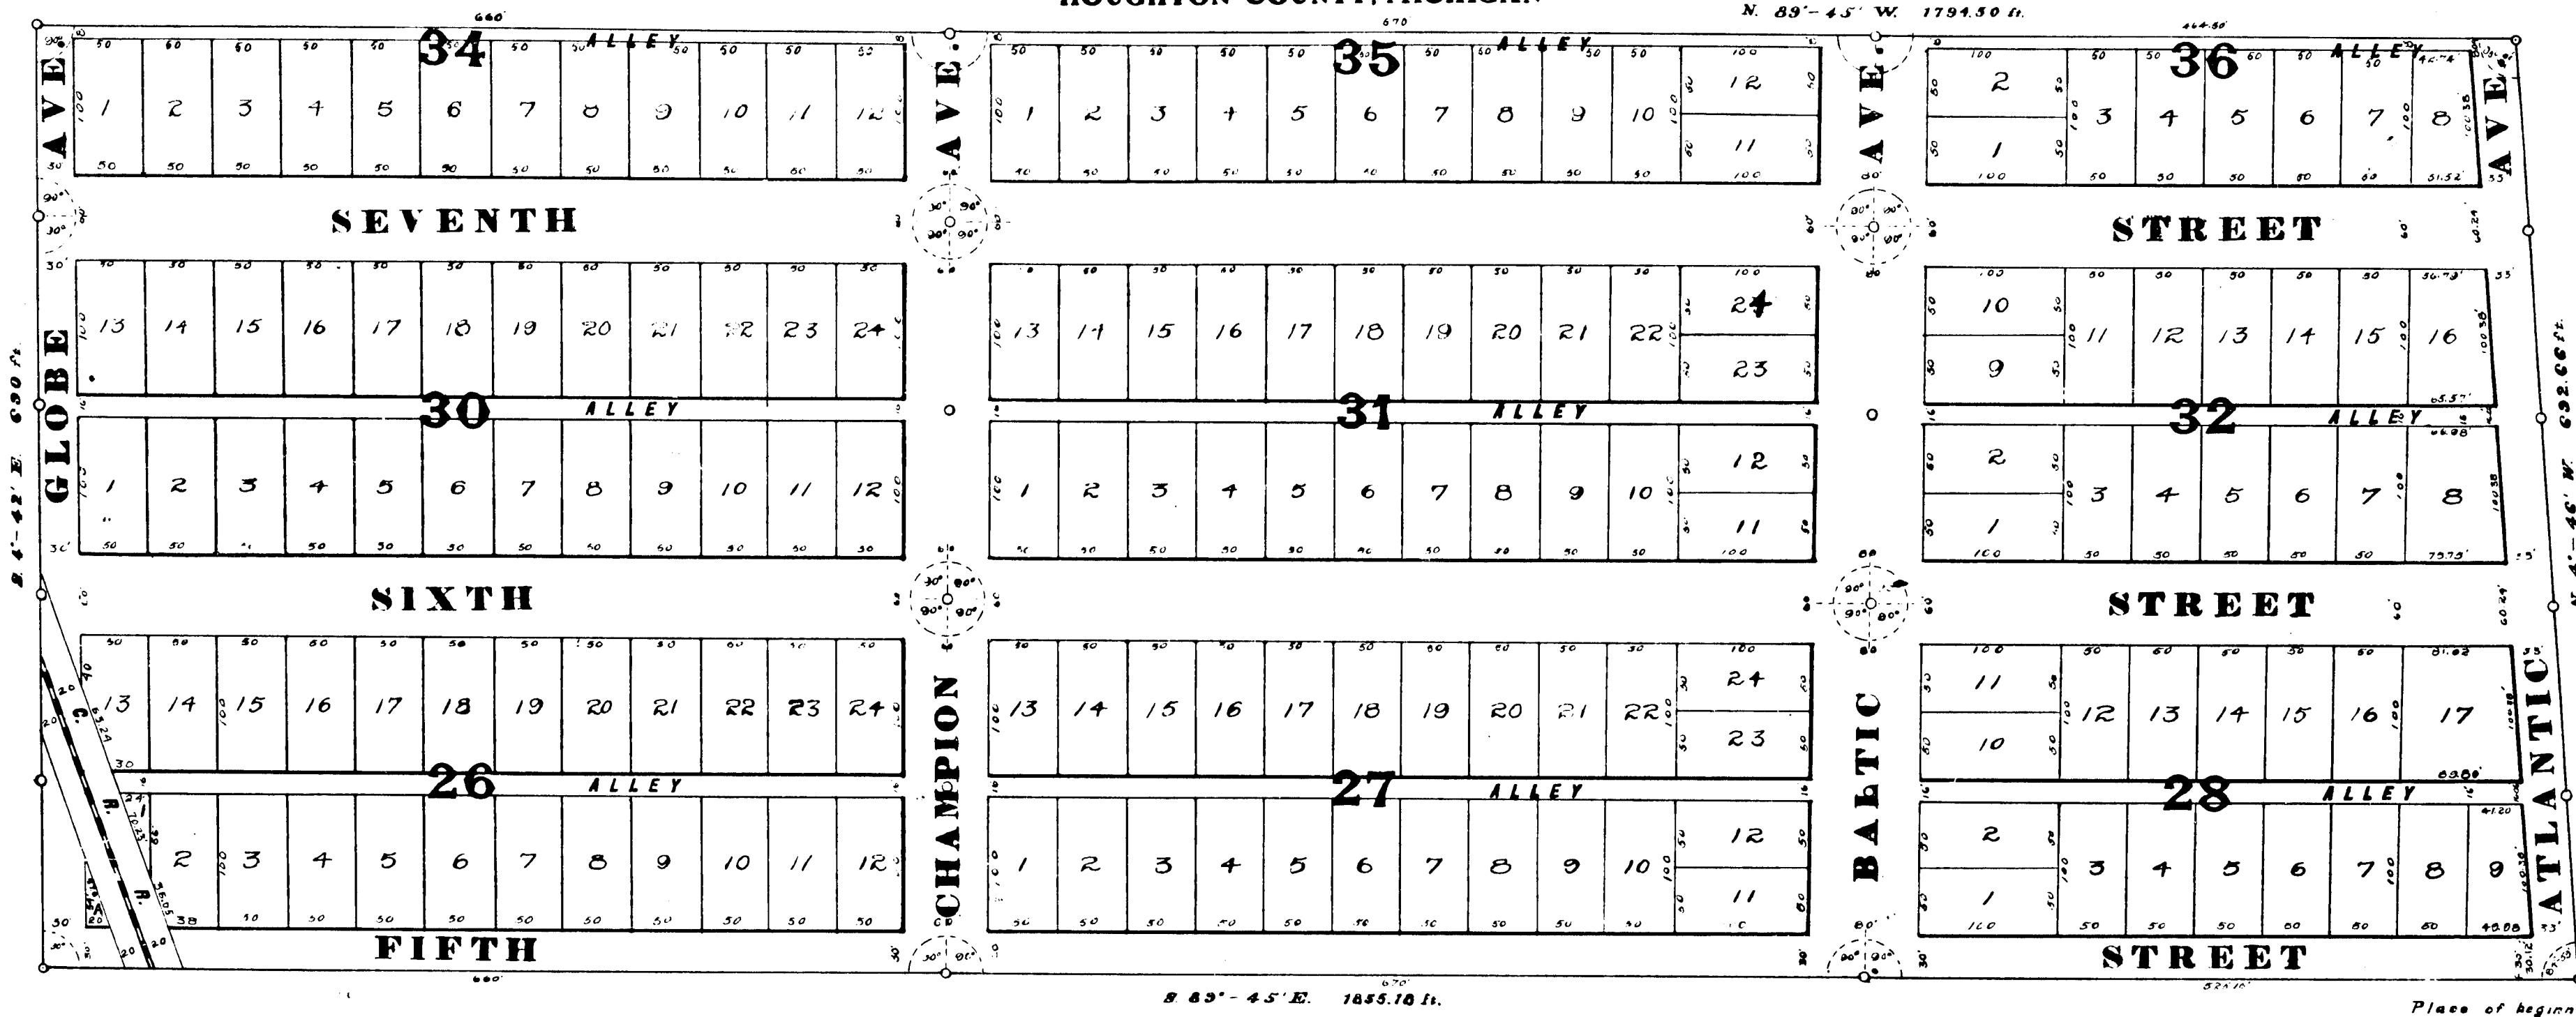

DEDICATION

Know all Men by these Presents, that the Whealkate Mining Company, a corporation under the laws of the State of Michigan, as proprietors, have caused the land embraced in the annexed plat to be surveyed, laid out and platted, to be known as the Second Addition to the Town of South Range, Houghton County, Michigan, and that all the streets and alleys, as shown on said plat, are hereby dedicated to the use of the public.

In Witness Whereof said Whealkate Mining Company, has by its President and Secretary set its hand and seal this 4th day of December, A. D. 1906
WHEALKATE MINING CO.

By
Witness Aug. V. Morgan W. F. Leopold President (L. S.)
D. L. Robinson W. C. Pryor Secretary (L. S.)

STATE OF MICHIGAN,
COUNTY OF HOUGHTON,

Before me, a Notary Public in and for said County on this 4th day of December, 1906, personally appeared before me the above N. F. LEOPOLD, President of the above named company and known to me to be such, and he acknowledges the foregoing instrument in writing to be his free act and deed, and the free act and deed of said Company.

STATE OF MICHIGAN,
COUNTY OF HOUGHTON,

Before me, a Notary Public in and for said County on this 4th day of December, 1906, personally appeared before me the above R. C. PRYOR, Secretary of the above named company, and known to me to be such, and he acknowledges the foregoing instrument in writing to be his free act and deed, and the free act and deed of said Company.

DESCRIPTION OF LANDS PLATTED.

Being a parcel of land situated in the S. E. 1/4 of Section 17 T. 54. N. R. 34 West. Beginning at N. E. corner of the recorded plat of the first addition to the town of South Range, Houghton County, Michigan, as recorded on the 25th day of October, A. D. 1903, in volume 2 of plats, page 9, thence north four (4) degrees and forty-six (46) minutes West, six hundred and ninety-two and sixty-six one hundredths (692.66) feet; thence North eighty-nine (89) degrees and forty-five (45) minutes West, seventeen hundred ninety-four and fifty one hundredths (1794.50) feet; thence South four (4) degrees and forty-two (42) minutes east, six hundred and ninety and no one hundredths (690.00) feet; thence South eighty-nine (89) degrees and forty-five (45) minutes east, eighteen hundred and fifty-five and eighteen one hundredths (1855.18) feet to place of beginning.

SURVEYOR'S CERTIFICATE.

I hereby certify that the plat hereon delineated is a correct one, and that permanent monuments consisting of inch round iron, two feet in length, have been placed at points marked thus O as thereon shown, at the angles in the boundaries of the land platted and at all the intersections of the streets and alleys.

Examined and Approved, Chas. Barabé Surveyor.
John F. Wilkinson Auditor General.

I hereby certify that I have examined the records in my office relating to the description of deeds in the within instrument and from such examination it appears that the state and county taxes have been fully paid for the five years preceding the date of said instrument.

Jennie E. Foley Deputy County Treasurer.
John F. Wilkinson Auditor General.

State of Michigan, } ss.
County of Houghton, }

I hereby certify that the certificate required by Sect. 135 of Act No. 206 of the Public Act of 1893, was presented to me at the same time said deed was presented.

Clayton MacKenzie Register.
Register's Office
Houghton County, Michigan.

Received for record the 4th day of December, A. D. 1906 at 11:00 o'clock P. M. and received in Vol. 2 of plats, page 174

State of Michigan, } ss.
County of Houghton, } We, Clayton MacKenzie Register
of Deeds, and Chas. Barabé Surveyor, hereby certify that we have each carefully compared this copy with the original plat of said addition to the town of South Range and that it is an exact copy thereof and of the whole of such original map or plat.

Clayton MacKenzie Register of Deeds.
Chas. Barabé Surveyor.

State of Michigan, } ss.
County of Houghton, } We, Clayton MacKenzie Register
of Deeds, and Chas. Barabé Surveyor, hereby certify that we have each carefully compared the annexed copy with the plat of said addition to the town of South Range now of record in the office of said Register of Deeds, and that it is a true transcript thereof and of the whole of such record.

Clayton MacKenzie Register of Deeds.
Chas. Barabé Surveyor.

RECEIVED AND FILED
IN AUDITOR GENERAL'S OFFICE,
Jana 8 1907
John F. Wilkinson
Deputy Auditor General