6181

HIGHLAND SUBDIVISION
OF
LOTS—1—2—3
SUPERVISORS ADDITION
TO
WEST HANCOCK
IN SECTION 27-T55N-R34W
NW¼ OF SE¼
HOUGHTON CO. MICHIGAN.

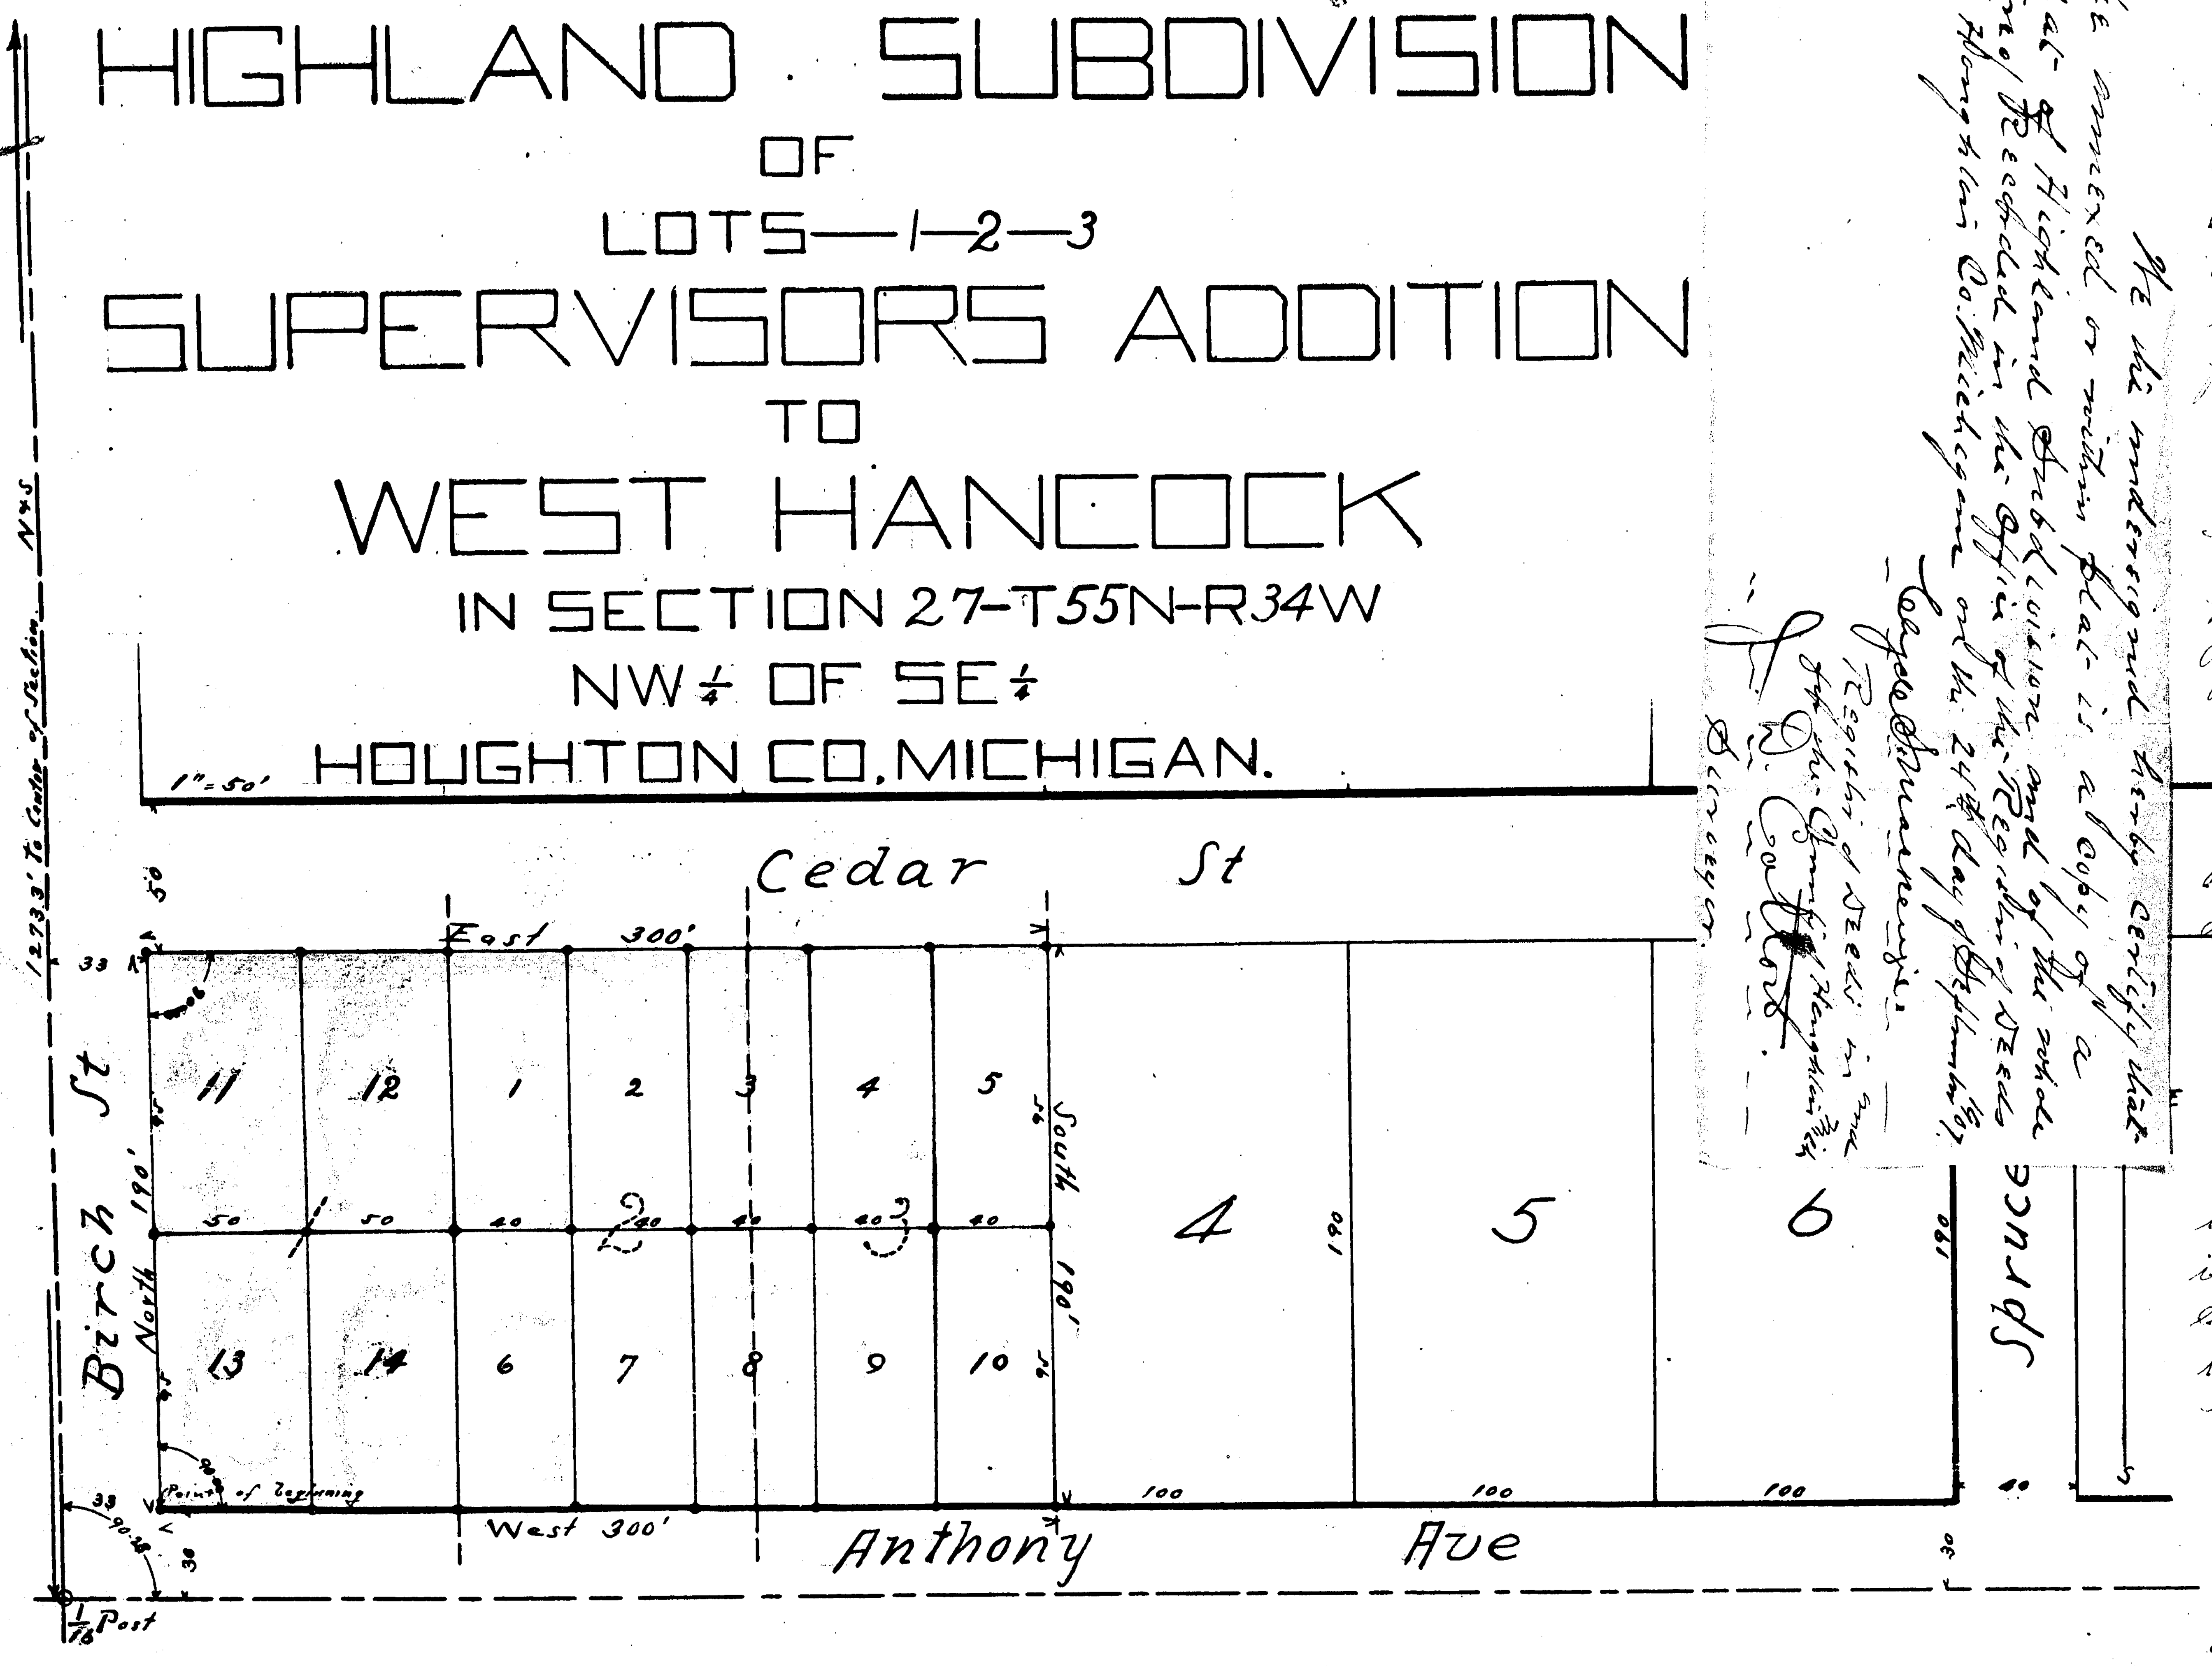

We the undersigned hereby certify that the annexed or within plat is a copy of a plat of Highland Subdivision made of the whole thereof recorded in the Office of the Register of Deeds of Houghton Co. Michigan on the 24th day of September 1907.

Clyde S. Mackenzie
Register of Deeds in and for the County of Houghton Mich.

J. D. Colton
Surveyor

Description.

Commencing Thirty (30) feet North and Thirty three (33) feet East of the Sixteenth post, which post is Twelve Hundred and Seventy Three and Three tenths (1273.3) feet South of the center of Section Twenty Seven (27) in Township Fifty Five (55) North of Range Thirty four (34) West in Houghton County, Michigan, also being known as the Southwest corner of Supervisors Addition to West Hancock, and from this point as a place of beginning, running North One Hundred & Ninety feet to the Northwest corner of Lot One (1) of said Supervisors Addition to West Hancock, thence East Three Hundred (300) ft to the Northeast corner of Lot Three (3) of said Supervisors Addition to West Hancock, thence South One Hundred and Ninety (190) ft. to the Southeast corner of Lot Three (3) of said Supervisors Addition to West Hancock thence West Three Hundred (300) ft. to the place of beginning.

Surveyor's Certificate.

I hereby certify that the plat hereon delineated is a correct one, and that permanent iron monuments have been placed at all points marked thus • as thereon shown.

J. D. Colton
Surveyor

Treasurer's Certificate.

I hereby certify that I have examined the records in my office relating to descriptions of lands in the within instrument and from such examination it appears that the State and County taxes have been fully paid for five years preceding the date of said instrument.

Houghton, Michigan. August 23rd A.D. 1907.

Michael M. Foley
County Treasurer

Register's Certificate.

State of Michigan }
County of Houghton } S.S.

I hereby certify that the Certificate required by Sec. No. 135 of acts 209 of the Public acts of 1893 was presented to me at the same time said deed was presented

Clyde S. Mackenzie
Register

State of Michigan }
County of Houghton } S.S.

We, Clyde S. McKenzie and J. D. Colton, Surveyor, hereby certify that we have each carefully compared this copy with the original plat of Highland Subdivision of Lots One (1) Two (2) & Three (3) of Supervisors addition to West Hancock and that it is an exact copy thereof, and of the whole of such original plat.

Clyde S. Mackenzie
Register

J. D. Colton
Surveyor

Register's Office,
Houghton County, Michigan.

Received for record this 24th day of September A.D. 1907 at o'clock M. and recorded in Vol. 2 of Plats, Page 14.

Clyde S. Mackenzie
Register

Examined and approved September 21st A.D. 1907.

John F. Wilkenson, Deputy Auditor General

14056

Dedication.

Know all men by these presents that Ira E. Randall and Alice E. Randall, his wife as proprietors have caused the land embraced in the annexed plat to be surveyed, laid out, and platted to be known as Highland Subdivision of Lots One (1) Two (2) and Three (3) of Supervisors Addition to West Hancock, and that there are no streets and alleys to be dedicated as shown on said Plat.

Witnesses } Anna Brodie
J. D. Colton

Ira E. Randall
Alice E. Randall

L.S.
L.S.

RECEIVED AND FILED
IN AUDITOR GENERAL'S OFFICE
Jan 2, 1908
Deputy Auditor General

Acknowledgement.

State of Michigan }
County of Houghton } S.S.

Before me, a Notary Public, in and for the said County on this 22nd day of August 1907 appeared the above named Ira E. Randall and Alice E. Randall his wife, to me personally known, acknowledged the foregoing instrument to be their free act and deed.

Anna Brodie
Notary Public, Houghton County, Michigan
My Commission Expires January 7-1911

6/31

HIGHLAND SUBDIVISION
OF
LOTS—1—2—3
SUPERVISORS ADDITION
TO
WEST HANCOCK
IN SECTION 27-T55N-R34W
NW¼ OF SE¼
HOUGHTON CO. MICHIGAN.

1" = 50'

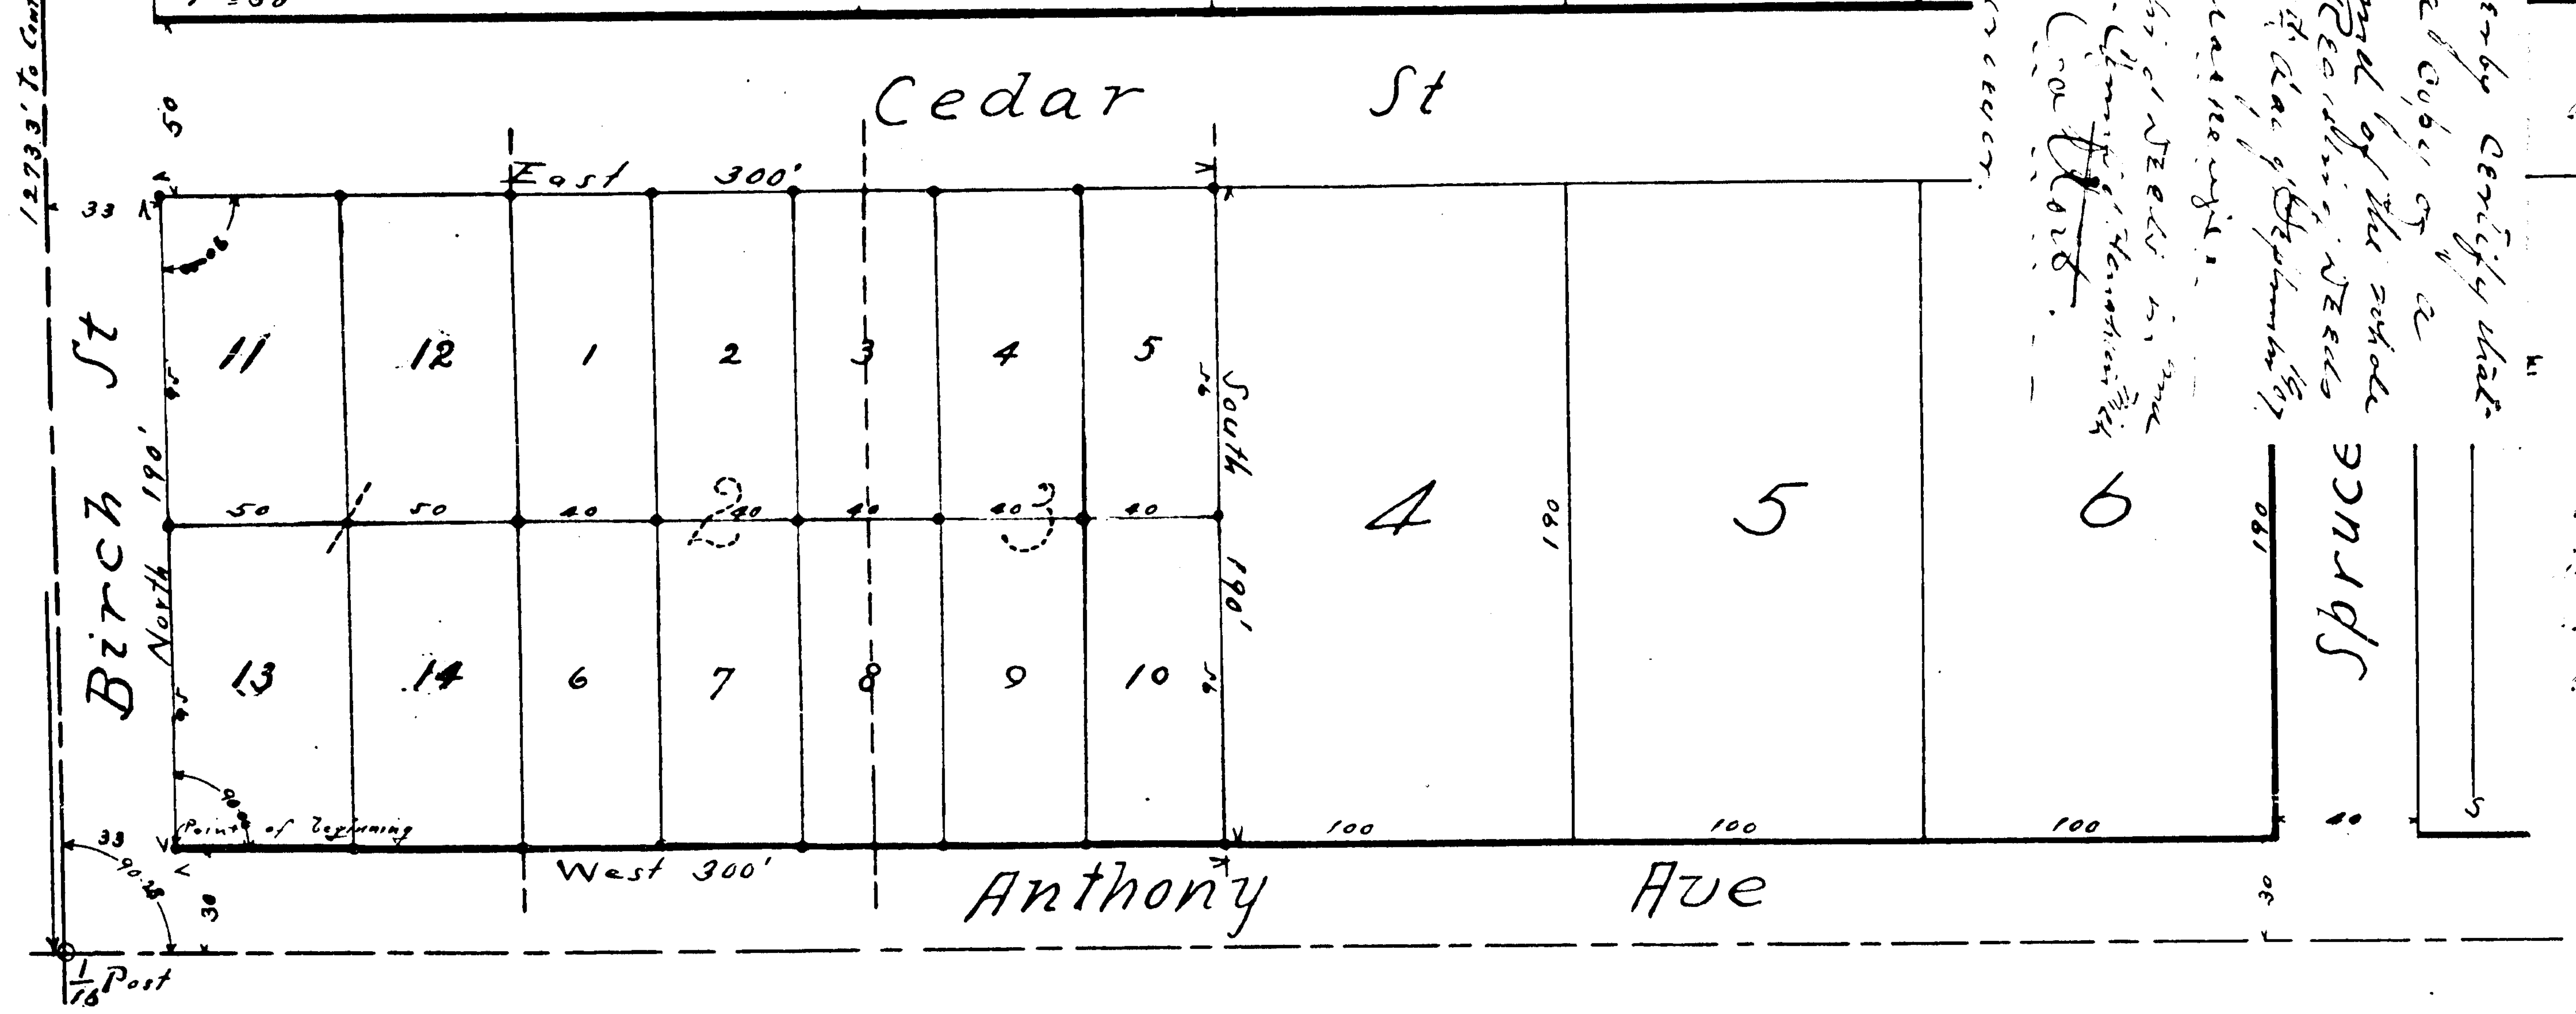

We the undersigned hereby certify that the [illegible] is a true copy of a plat of Highland Subdivision made of the whole [illegible] Recorded in the Register of Deeds office in Houghton Co. Michigan on the 24th day of September 1907.

Clyde Mackenzie
Register of Deeds in and for Houghton County
J. D. Cotton
Surveyor.

Description.

Commencing [illegible] feet North and Thirty three (33) feet East of [illegible] Twelve Hundred and Seventy Nine [illegible] feet South of the center of Section Twenty Seven [illegible] of Range Thirty four [illegible] West in Houghton County Michigan, also being known as the Southwest corner of Supervisors Addition to West Hancock and from this point as a place of beginning, running North One hundred [illegible] feet to the Northwest corner of Lot One (1) of said Supervisors Addition to West Hancock, thence East Three hundred [illegible] to the Northeast corner of Lot Three (3) of said Supervisors Addition to West Hancock, thence South One Hundred and Ninety [illegible] to the Southeast corner of Lot Three (3) of said Supervisors Addition to West Hancock thence West Three hundred (300) ft. to the place of beginning.

Surveyor's Certificate.

I hereby certify that the plat hereon delineated is a correct one and that permanent iron monuments have been placed at all points marked thus • as thereon shown.

J. D. Cotton
Surveyor

Treasurer's Certificate.

I hereby certify that I have examined the records in my office relating to descriptions of lands in the within instrument and from such examination it appears that the State and County taxes have been fully paid for five years preceding the date of said instrument.

[illegible] 23rd A.D. 1907
Houghton, Michigan.

[illegible]
County Treasurer

Register's Certificate.

State of Michigan
County of Houghton } S.S.

I hereby certify that the certificate required by Sec. No. 135 of Act 207 of the Public Acts of 1893 was presented to me at the same time said deed was presented.

Clyde Mackenzie
Register

State of Michigan
County of Houghton } S.S.

We Clyde Mackenzie Register and J. D. Cotton, Surveyor, hereby certify that we have each carefully compared this copy with the original plat of Highland Subdivision of Lots One (1) Two (2) & Three (3) of Supervisors Addition to West Hancock, and that it is a correct copy thereof and of the whole of such original plat.

Clyde Mackenzie
Register
J. D. Cotton
Surveyor

Register's Office
Houghton County, Michigan
[illegible] for record this 24th day of September A.D. 1907 at [illegible] and recorded in Vol. 3 of Plats Page 14.

Clyde Mackenzie
Register

[illegible] and approved [illegible] A.D. 1907

[illegible] Auditor General

Dedication.

Know all men by these presents that [illegible] and [illegible] proprietors have caused the land embraced in the annexed plat to be surveyed laid out and platted to be known as Highland Subdivision of Lots One Two and Three of Supervisors Addition to West Hancock and that [illegible]

Witnesses } [illegible]
J. D. Cotton

[illegible] E. R[illegible]

Acknowledgement.

State of Michigan
County of Houghton

[illegible]

[illegible] Houghton County [illegible]

RECEIVED AND FILED.
IN AUDITOR GENERAL'S OFFICE
Jan 2 1908
[illegible]
Deputy Auditor General

14056