

COPPER CITY

HOUGHTON COUNTY MICHIGAN

SEC. 5, T. 56 N. R. 32 W.

Scale, 100 feet = 1 in.

State of Michigan
County of Houghton S.S.
We Clyde S. Mackenzie, Register of
Deeds, and Frank E. Simar, Surveyor, hereby certify that we
have each carefully compared this copy with the record of
the plat of Copper City, and that it is a true transcript
therefrom and of the whole of such record.
Clyde S. Mackenzie, Register of Deeds
Frank E. Simar, Surveyor

RECEIVED AND FILED
IN AUDITOR GENERAL'S OFFICE
JUN 24 1908

NORTH EAST CORNER OF
SECTION 5, T. 56 N. R. 32 W.

DEDICATION-

Know All Men by These Presents, that the
COPPER CITY LAND COMPANY, by Jeremiah T. Finnegan and
John G. Stone, its President and Secretary respectively
as proprietor, has caused the land embraced in the
annexed plat to be surveyed, laid out and platted,
to be known as COPPER CITY, HOUGHTON COUNTY, MICHIGAN,
and that all the streets and alleys as shown on said
plat are hereby dedicated to the uses of the public.

In Witness Whereof, we have hereunto set
our hands and seal this Sixth (6th) day of
June 1908.

Signed and sealed
in the presence of

James D. Looney
Herman A. Meider

As to
By Jeremiah T. Finnegan President

James D. Looney
Herman A. Meider

As to
By John G. Stone Secretary

ACKNOWLEDGEMENT-

State of Michigan } ss.
County of Houghton }

On this Sixth (6th) day of June
1908, before me appeared the above named Jeremiah
T. Finnegan and John G. Stone, to me personally known,
who being by me duly sworn, do say that they are the
President and Secretary respectively of the COPPER
CITY LAND COMPANY, a corporation organized and existing
under the laws of the State of Michigan, and that the
seal affixed to said instrument is the Corporate
seal of said corporation and that said instrument
was signed and sealed in behalf of said corporation
by Authority of its Board of Directors, and the said
Jeremiah T. Finnegan and John G. Stone acknowledged
said instrument to be the free act and deed of
said corporation.

Sworn and subscribed to before me
this Sixth (6th) day of June 1908.

Notary Public Houghton Co. Mich.

My commission expires June 21st 1911.

DESCRIPTION-

The annexed plat of COPPER CITY contains
that portion of the North $\frac{1}{2}$ of the N.E. $\frac{1}{4}$ of Section 5,
T. 56 N. R. 32 W. described as follows. Beginning at a
point on the North boundary of Sec. 5, T. 56 N. R. 32 W.
distant one thousand forty and five tenths (1040.5)
feet West of the North East corner of Section 5,
T. 56 N. R. 32 W. Thence (S. 89° 47' 30" W.) along the North
boundary of Sec. 5, T. 56 N. R. 32 W. eight hundred ten
(810) feet. Thence (S. 0° 12' 30" E.) one thousand three
hundred thirty four and sixty seven hundredths
(1334.67) feet to the South boundary of the N. $\frac{1}{2}$ of the
N.E. $\frac{1}{4}$ of Sec. 5, T. 56 N. R. 32 W. Thence (N. 69° 55' 30" E.)
along the South boundary of the N. $\frac{1}{2}$ of the N.E. $\frac{1}{4}$
of Sec. 5, T. 56 N. R. 32 W. eight hundred ten (810) feet.
Thence (N. 0° 12' 30" W.) one thousand three hundred
thirty six and sixty five hundredths (1336.65) feet
to the place of beginning; excepting herefrom
right of way heretofore conveyed to Keweenaw
Central Railroad Company, as shown on plat.

SURVEYORS CERTIFICATE-

I hereby certify that the plat
herein delineated is a correct one and that permanent
iron monuments have been placed at all points
marked thus * as thereon shown at the angles
in the boundaries of the land platted and the
intersection of all streets and alleys,
consisting of three foot lengths of two inch iron pipe.

Frank E. Simar, Surveyor

Examined and approved June 24th A.D. 1908

John T. Wilkinson, Auditor General

TREASURERS CERTIFICATE-

I hereby certify that I have exam-
ined the records in my office relating to des-
criptions of lands in the within instrument and
from such examination it appears that the State
and County taxes have been fully paid for the
five years preceding the date of said instrument.

Houghton, Michigan. July 1st A.D. 1908

Michael M. Foley, County Treasurer

REGISTERS CERTIFICATE-

State of Michigan } ss.
County of Houghton }

Houghton, Michigan. July 1st A.D. 1908.

I hereby certify that the certi-
cate required by Sec. No. 135 of Act No. 206 of the Public
Acts of 1893 was presented to me at the same time
said deed was presented.

Clyde S. Mackenzie, Register

Registers Office
Houghton County, Michigan.

Received for record this 24th
day of July A.D. 1908. at 10:00
o'clock A.M. and recorded in Vol. 2,
of plat, page 15.


Clyde S. Mackenzie, Register

State of Michigan } ss.
County of Houghton }

We, Clyde S. McKenzie, Register
of Deeds and Frank E. Simar, Surveyor, hereby certify
that we have each carefully compared this copy
with the original plat of COPPER CITY and that
it is an exact copy thereof, and of the whole of
such original plat.

Clyde S. Mackenzie, Register of Deeds

Frank E. Simar, Surveyor

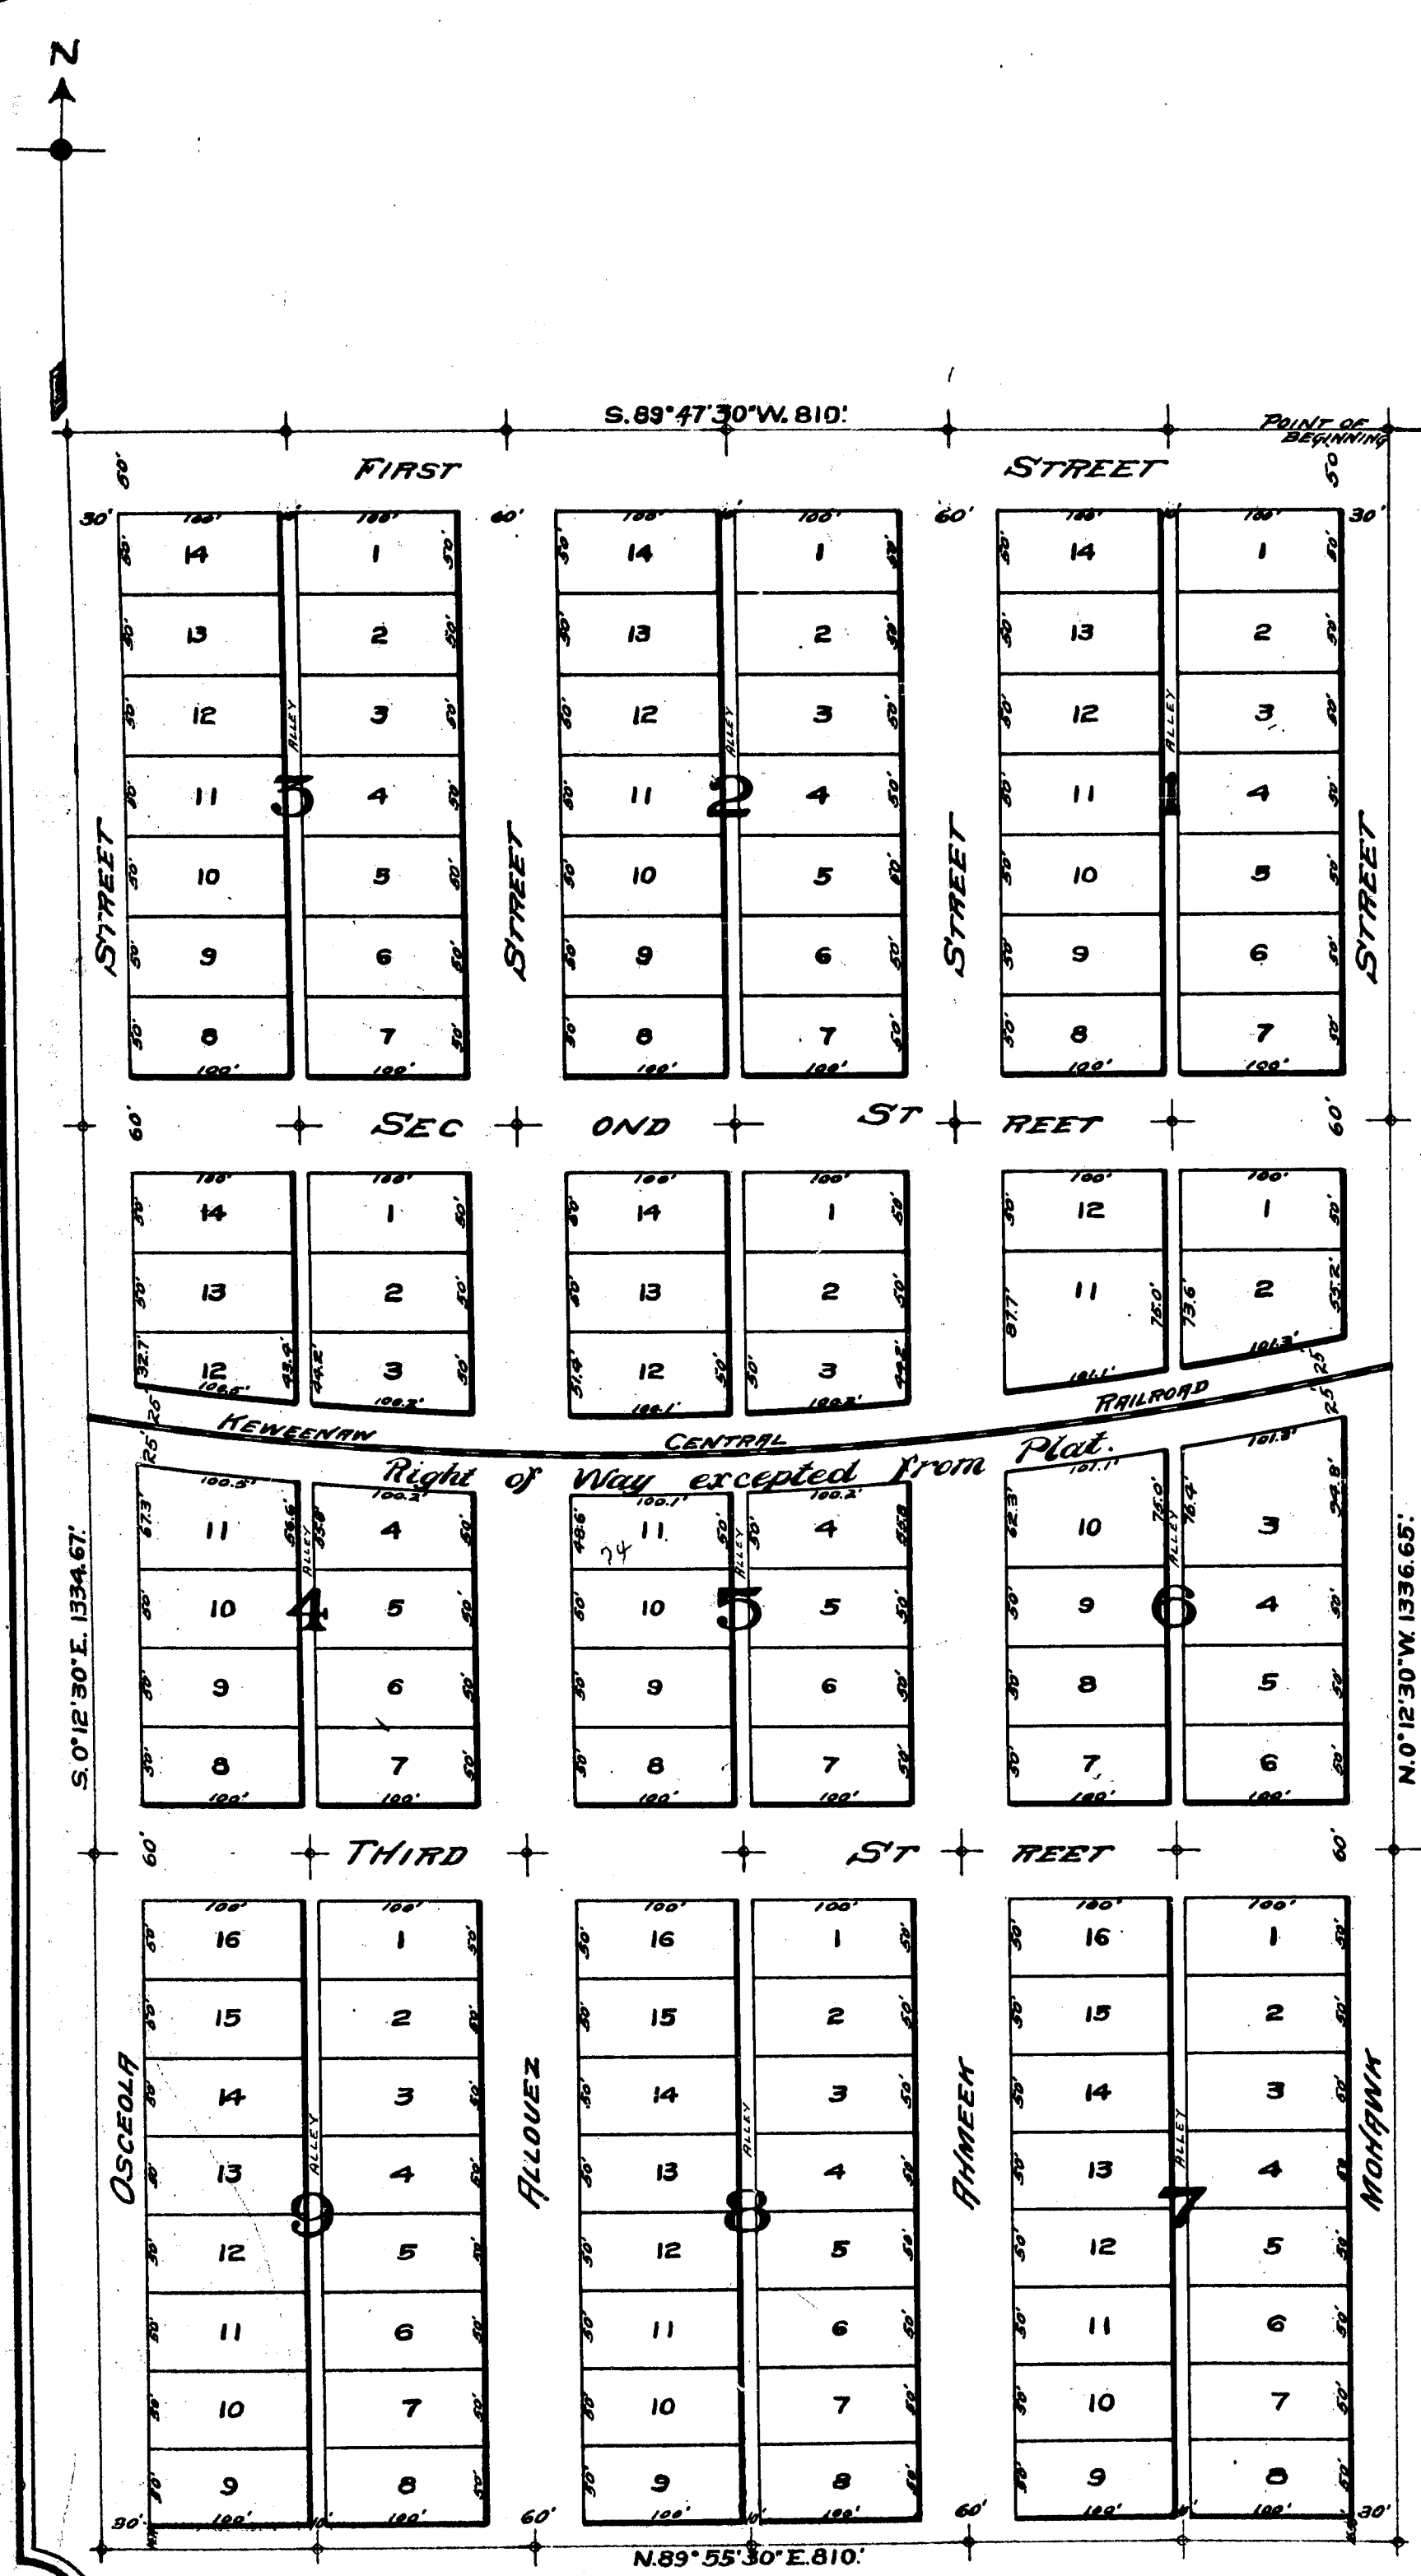

COPPER CITY

HOUGHTON COUNTY MICHIGAN

SEC. 5, T. 56 N. R. 32 W.

Scale, 100 feet = 1 in.

State of Michigan
County of Houghton S.S.
We Clyde S. Mackenzie, Register of
Deeds, and Frank E. Simar, Surveyor, hereby certify that we
have each carefully compared this copy with the record of
the plat of Copper City, and that it is a true transcript
therefrom and of the whole of such record.
Clyde S. Mackenzie, Register of Deeds
Frank E. Simar, Surveyor

RECEIVED AND FILED
IN AUDITOR GENERAL'S OFFICE
JUL 1 1908

NORTH EAST CORNER OF
SECTION 5 T. 56 N. R. 32 W.

DEDICATION-

Know All Men by These Presents, that the
COPPER CITY LAND COMPANY, by Jeremiah T. Finnegan and
John G. Stone, its President and Secretary respectively
as proprietor, has caused the land embraced in the
annexed plat to be surveyed, laid out and platted,
to be known as COPPER CITY, HOUGHTON COUNTY, MICHIGAN,
and that all the streets and alleys as shown on said
plat are hereby dedicated to the uses of the public.

In Witness Whereof, we have hereunto set
our hands and seal this 6th day of
June 1908.

Signed and sealed
in the presence of

James D. Looney

Herbert A. Meider

Copper City Land Company (L.S.)

By Jeremiah T. Finnegan, President

By John G. Stone, Secretary

James D. Looney

Herbert A. Meider

ACKNOWLEDGEMENT-
State of Michigan s.s.
County of Houghton

On this 6th day of June
1908, before me appeared the above named Jeremiah
T. Finnegan and John G. Stone, to me personally known,
who being by me duly sworn, do say that they are the
President and Secretary respectively of the COPPER
CITY LAND COMPANY, a corporation organized and existing
under the laws of the state of Michigan, and that the
seal affixed to said instrument is the Corporate
seal of said corporation and that said instrument
was signed and sealed in behalf of said corporation
by Authority of its Board of Directors, and the said
Jeremiah T. Finnegan and John G. Stone acknowledged
said instrument to be the free act and deed of
said corporation.

Sworn and subscribed to before me
this 6th day of June 1908.

James D. Looney

Notary Public Houghton Co. Mich.

My commission expires June 21st 1911.

DESCRIPTION-

The annexed plat of COPPER CITY contains
that portion of the North 1/2 of the N.E. 1/4 of Section 5,
T. 56 N. R. 32 W. described as follows. Beginning at a
point on the North boundary of Sec. 5, T. 56 N. R. 32 W.
distant one thousand forty and five tenths (1040.5)
feet West of the North East corner of Section 5,
T. 56 N. R. 32 W. Thence (S. 89° 47' 30" W.) along the North
boundary of Sec. 5, T. 56 N. R. 32 W. eight hundred ten
(810) feet. Thence (S. 0° 12' 30" E.) one thousand three
hundred thirty four and sixty seven hundredths
(1334.67) feet to the South boundary of the N.E. 1/4 of the
N.E. 1/4 of Sec. 5, T. 56 N. R. 32 W. Thence (N. 89° 55' 30" E.)
along the South boundary of the N.E. 1/4 of the N.E. 1/4
of Sec. 5, T. 56 N. R. 32 W. eight hundred ten (810) feet.
Thence (N. 0° 12' 30" W.) one thousand three hundred
thirty six and sixty five hundredths (1336.65) feet
to the place of beginning; excepting herefrom
right of way heretofore conveyed to Keweenaw
Central Railroad Company, as shown on plat.

SURVEYORS CERTIFICATE-

I hereby certify that the plat
herein delineated is a correct one and that permanent
iron monuments have been placed at all points
marked thus * as thereon shown at the angles
in the boundaries of the land platted and the
intersection of all streets and streets and alleys,
consisting of three foot lengths of two inch iron pipe.

Frank E. Simar, Surveyor

Examined and approved June 24th A.D. 1908

John T. McKimsey, Auditor General

TREASURERS CERTIFICATE-

I hereby certify that I have exam-
ined the records in my office relating to des-
criptions of lands in the within instrument and
from such examination it appears that the State
and County taxes have been fully paid for the
five years preceding the date of said instrument.

Houghton, Michigan, July 1st A.D. 1908

Michael M. Foley, County Treasurer

REGISTERS CERTIFICATE-
State of Michigan s.s.
County of Houghton

Houghton, Michigan, July 1st A.D. 1908.

I hereby certify that the certi-
cate required by Sec. No. 135 of Act No. 206 of the Public
Acts of 1893 was presented to me at the same time
said deed was presented.

Clyde S. Mackenzie, Register

Registers Office
Houghton County, Michigan.

Received for record this 21st
day of July A.D. 1908, at 10:00
o'clock A.M. and recorded in Vol. 2,
of plat, page 15.

Clyde S. Mackenzie, Register

State of Michigan s.s.
County of Houghton

We Clyde S. Mackenzie, Register
of Deeds and Frank E. Simar, Surveyor, hereby certify
that we have each carefully compared this copy
with the original plat of COPPER CITY and that
it is an exact copy thereof, and of the whole of
such original plat.

Clyde S. Mackenzie, Register of Deeds
Frank E. Simar, Surveyor

