
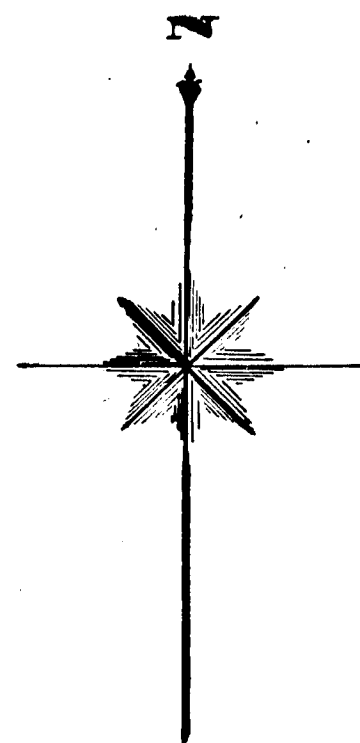


# TOWN OF DODGEVILLE, HOUGHTON CO., MICH.

PORTION OF S. W. ¼ OF N. E. ¼ OF SEC. 11, T 54 N. R. 34 W.

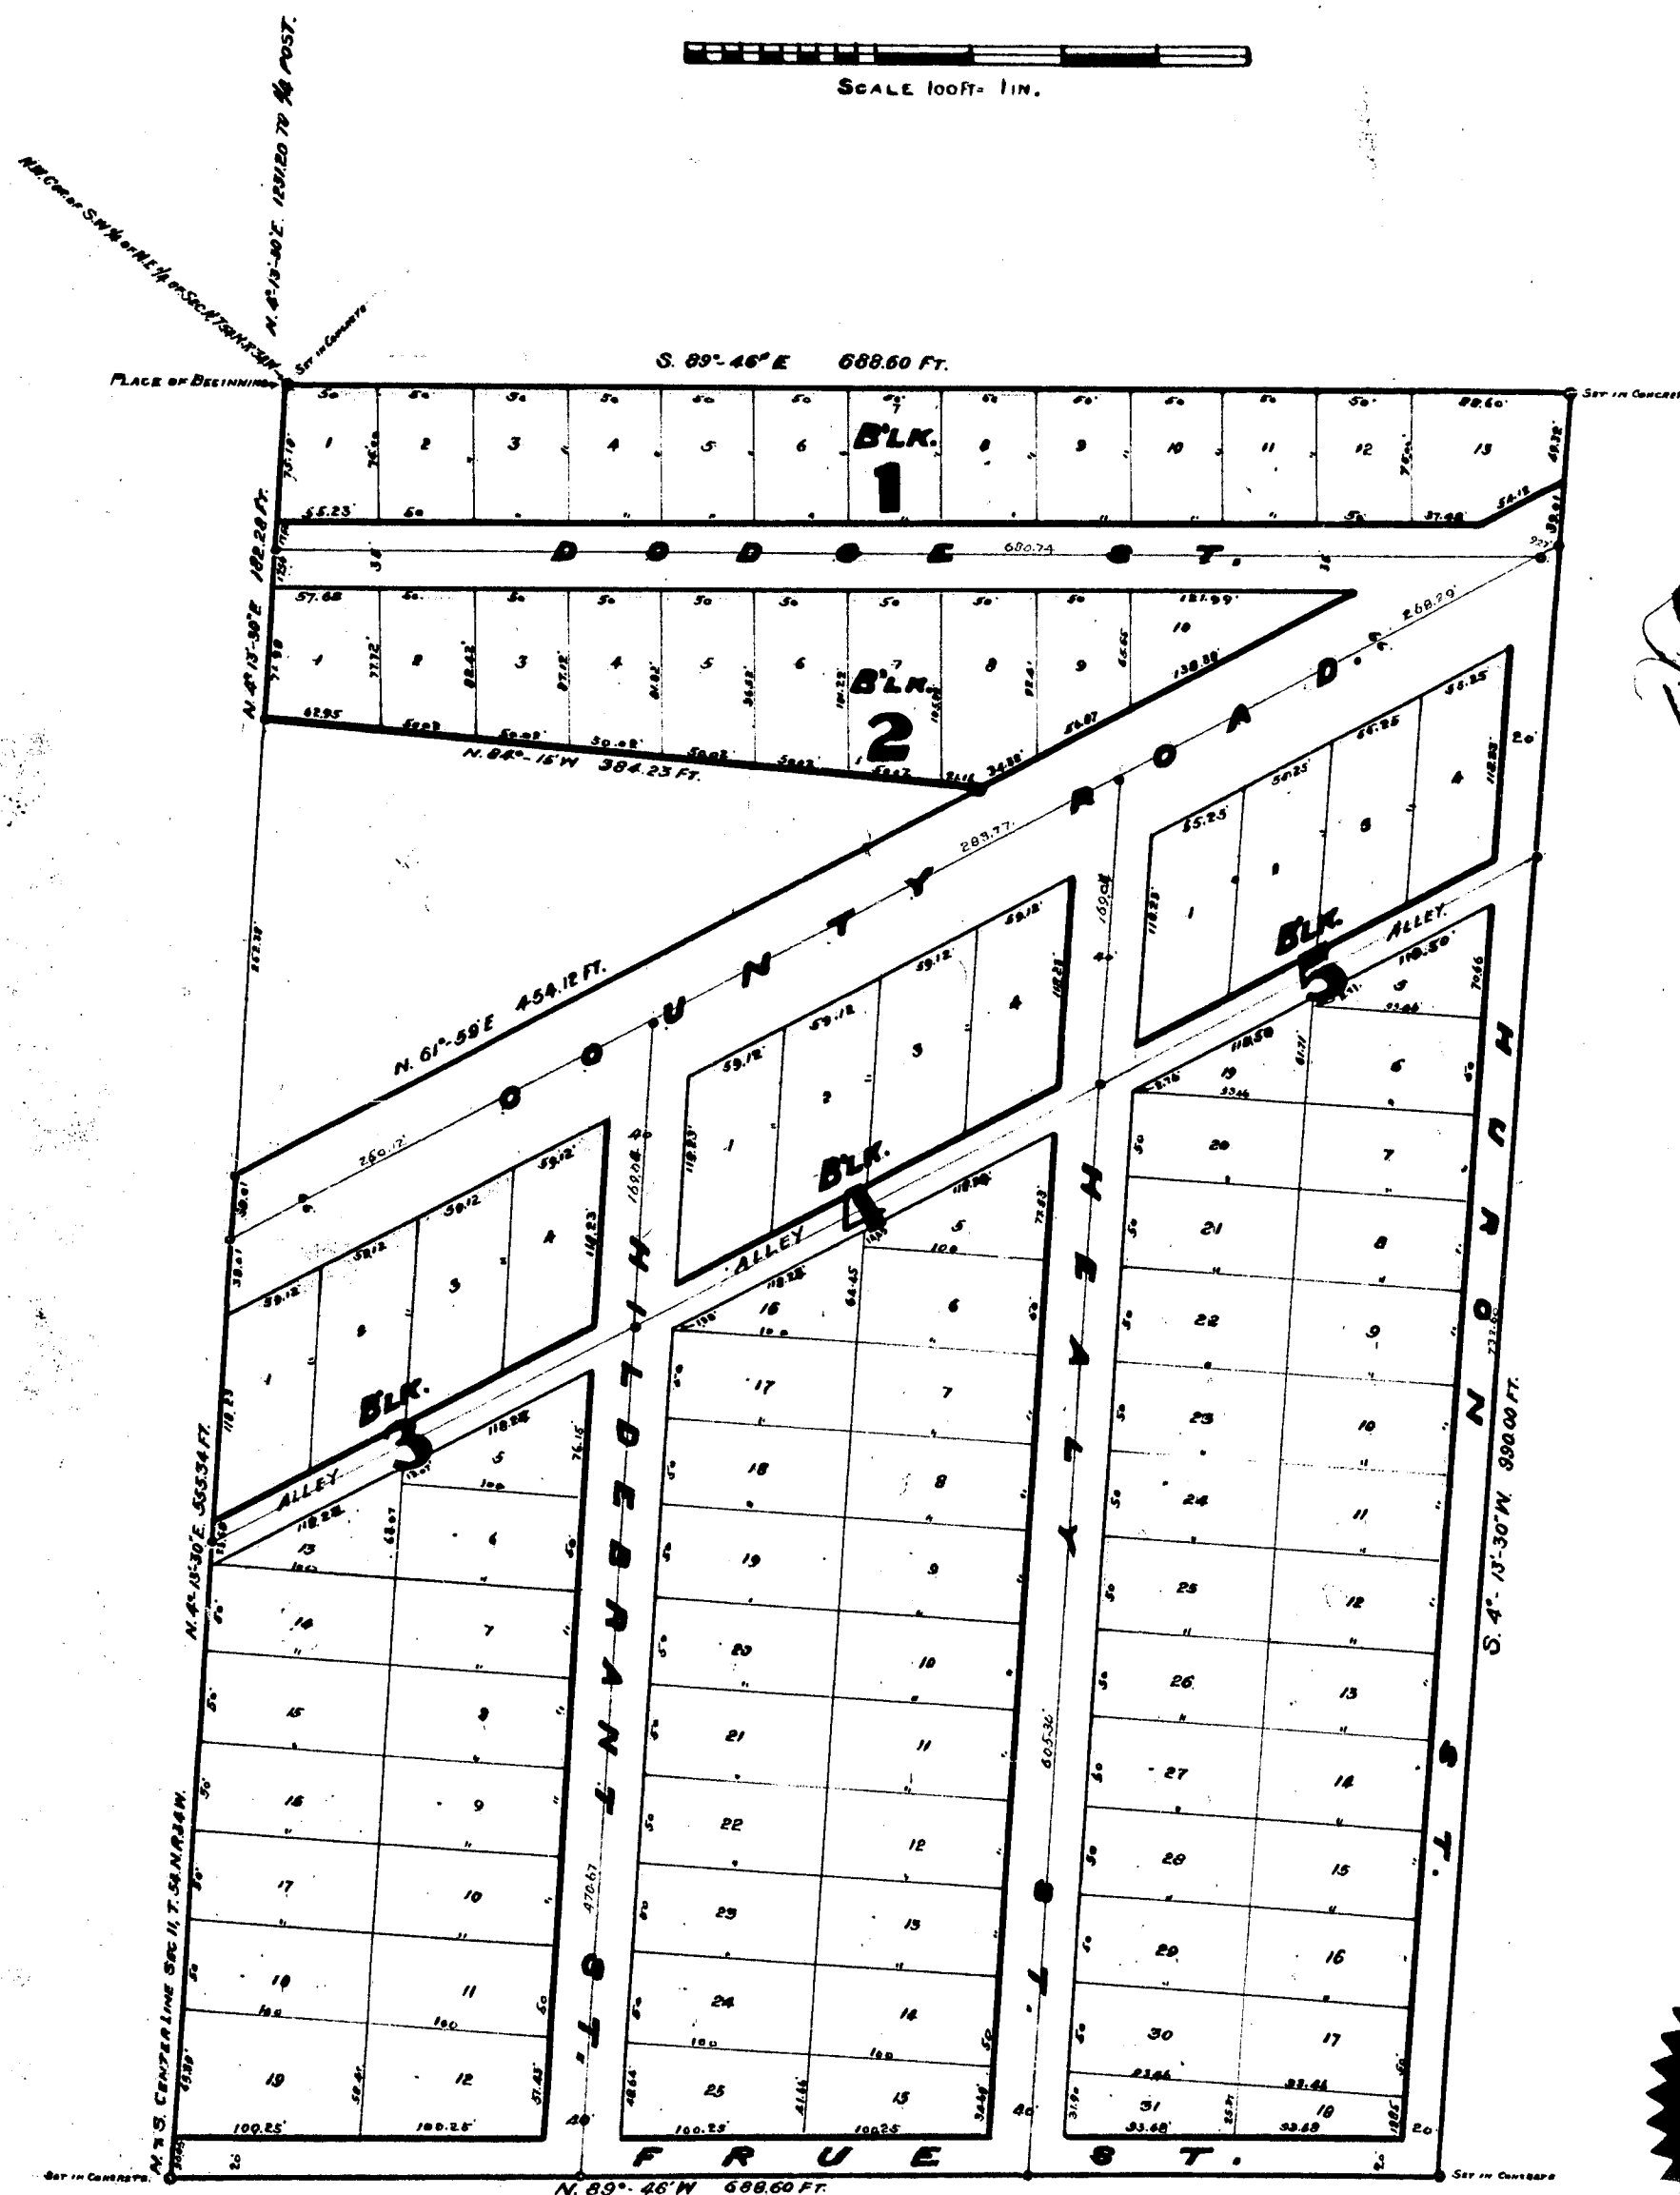

RECEIVED AND FILED  
IN AUDITOR GENERAL'S OFFICE  
August 10, 1908  
Auditor General

## DEDICATION

Know all Men by these Presents, THAT we, JAMES T. HEALY and MAUDE B. HEALY, his wife, and FRANK HILDEBRANT and JULIA HILDEBRANT, his wife, as proprietors, have caused the land embraced in the annexed plat to be surveyed, laid out and platted, to be known as the TOWN OF DODGEVILLE, HOUGHTON COUNTY, MICHIGAN, and that the streets and alleys as shown on said plat are hereby dedicated to the use of the public.

In Witness Whereof, We have hereunto set our hands this 3<sup>rd</sup> day of August A. D. 1908

WITNESS:  
Mary M. Donald } AS TO { James T. Healy } L. S.  
Amelia Richards } AS TO { Maude B. Healy } L. S.  
James B. Der } AS TO { Frank Hildebrant } L. S.  
Frank L. Healy } AS TO { Julia Hildebrant } L. S.

## ACKNOWLEDGMENT.

STATE OF MICHIGAN, }  
COUNTY OF HOUGHTON. }

On this 3<sup>rd</sup> day of August A. D. 1908, before me a Notary Public in and for said County, personally came the above named James T. Healy and Maude B. Healy, his wife; and Frank Hildebrant and Julia Hildebrant his wife, known to me to be the persons who executed the above dedication, and acknowledged the same to be their free act and deed.

Frank L. Healy  
Notary Public, Houghton County, Michigan.

My Commission expires August 9 A. D. 1909

## DESCRIPTION.

From the North One-Quarter Part (¼) of Sec. 11, T. 54 N. R. 34 W., Go S. 4° 13' 30" W. Twelve hundred thirty-one and Two-tenths (1231.20) Feet to place of Beginning at an Iron Pin marking the Northwest corner of the S. W. ¼ of the N. E. ¼ of Section 11, T. 54 N. R. 34 W. of the principal meridian, State of Michigan, thence South Eighty Nine Degrees and Forty Six Minutes East [S 89° 46' E] Six Hundred Eighty-eight and Six-tenths [688.60] Ft. thence South Four Degrees, Thirteen Minutes and Thirty Seconds West S 4° 13' 30" W. Nine Hundred Ninety [990.00] Ft., thence North Eighty Nine Degrees and Forty Six Minutes West [N 89° 46' W.] Six Hundred Eighty-eight and Six-tenths [688.60] Ft. thence North Four Degrees, Thirteen Minutes and Thirty Seconds East [N 4° 13' 30" E.] along the North and South Center Line of said Section, Five Hundred Fifty-five and Thirty-four Hundredths [555.34] Ft., thence North Sixty-one Degrees and Fifty-nine Minutes East [N 61° 59' E.] Four Hundred Fifty-four and Twelve-hundredths [454.12] Ft., thence North Eighty-four Degrees and Fifteen Minutes West [N 84° 15' W.] Three Hundred Eighty-four and Twenty-three [384.23] Ft., thence North Four Degrees Thirteen Minutes and Thirty Seconds East [N 4° 13' 30" E.] along the North and South Center Line of said Section, One Hundred Eighty-two and Twenty-eight hundredths [182.28] Ft. to the place of beginning.

## SURVEYOR'S CERTIFICATE.

I hereby certify that the plat hereon delineated is a correct one and that permanent monuments consisting of 1" round iron pins two feet long have been placed at all points marked thus O, as thereon shown at all angles in the boundaries of the land platted, and at all intersections of streets or streets and alleys.

Healy  
Surveyor.

## AUDITOR GENERAL

Examined and Approved Aug 8th A. D. 1908. Auditor General.

## TREASURER'S CERTIFICATE.

I hereby certify that I have examined the records in my office relating to description of lands in the within dedication and from such examination it appears that the State and County taxes have been fully paid for the five years preceding the date of the said dedication.

Michael M. Foley  
County Treasurer.

## REGISTER'S CERTIFICATE.

STATE OF MICHIGAN, }  
COUNTY OF HOUGHTON }

Houghton, Mich., August 10 A. D. 1908.  
I hereby certify that the Certificate required by Sec. No. 135 of Act No. 206 of the Public Acts of 1893 was presented to me at the same time said dedication was presented.

Clyde S. Mackenzie,  
Register.

REGISTER'S OFFICE, }  
HOUGHTON CO., MICH. }

Received for record this 10th day of August A. D. 1908, at 4:00 o'clock P. M., and recorded in Vol. 2, of Plats Page 16.  
Clyde S. Mackenzie,  
Register.

STATE OF MICHIGAN, }  
COUNTY OF HOUGHTON, }

We, Clyde S. Mackenzie, Register, and H. W. Fesing, Surveyor, hereby certify that we have each carefully compared this copy with the original plat of the Town of Dodgeville and that it is an exact copy thereof and of the whole of such original plat.

Clyde S. Mackenzie, Register.  
H. W. Fesing, Surveyor.



STATE OF MICHIGAN, }  
COUNTY OF HOUGHTON, }

We, Clyde S. Mackenzie, Register, and H. W. Fesing, Surveyor, hereby certify that we have each carefully compared the annexed copy with the plat of the Town of Dodgeville, now of record in the office of said Register and that it is a true transcript therefrom and of the whole of such record.

Clyde S. Mackenzie, Register.  
H. W. Fesing, Surveyor.

# TOWN OF DODGEVILLE, HOUGHTON CO., MICH.

PORTION OF S. W. 1/4 OF N. E. 1/4 OF SEC. 11, T. 54 N. R. 34 W.

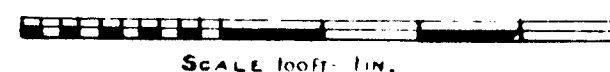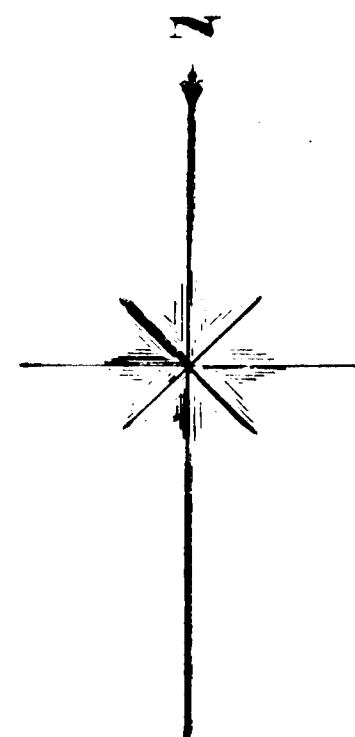

## DEDICATION

Know all Men by these Presents, THAT we, JAMES T. HEALY and MAUDE B. HEALY, his wife, and FRANK HILDEBRANT and JULIA HILDEBRANT, his wife, as proprietors, have caused the land embraced in the annexed plat to be surveyed, laid out and platted, to be known as the TOWN OF DODGEVILLE, HOUGHTON COUNTY, MICHIGAN, and that the streets and alleys as shown on said plat are hereby dedicated to the use of the public.

In Witness Whereof, We have hereunto set our hands this 3<sup>rd</sup> day of August A. D. 1908

WITNESSES:  
*James T. Healy* AS TO *James T. Healy* L. S.  
*Maude B. Healy* AS TO *Maude B. Healy* L. S.  
*Frank Hildebrant* AS TO *Frank Hildebrant* L. S.  
*Julia Hildebrant* AS TO *Julia Hildebrant* L. S.

## ACKNOWLEDGMENT.

STATE OF MICHIGAN, } SS.  
 COUNTY OF HOUGHTON, }

On this 3<sup>rd</sup> day of August A. D. 1908, before me a Notary Public in and for said County, personally came the above named James T. Healy and Maude B. Healy, his wife, and Frank Hildebrant and Julia Hildebrant his wife, known to me to be the persons who executed the above dedication, and acknowledged the same to be their free act and deed.

*Frank L. Healy*  
 Notary Public, Houghton County, Michigan.

My Commission expires August 9 A. D., 1909

## DESCRIPTION.

From the North One Quarter Part (1/4) of Sec. 11, T. 54 N. R. 34 W., Go S. 4° 13' 30" W., Twelve hundred thirty one and Two tenths (1231.20) Feet to place of Beginning at an Iron Pin marking the Northwest corner of the S. W. 1/4 of the N. E. 1/4 of Section 11, T. 54 N. R. 34 W. of the principal meridian, State of Michigan, thence South Eighty Nine Degrees and Forty Six Minutes East [S 89° 46' E] Six Hundred Eighty-eight and Six-tenths [688.60] Ft. thence South Four Degrees, Thirteen Minutes and Thirty Seconds West S 4° 13' 30" W. Nine Hundred Ninety [990.00] Ft. thence North Eighty Nine Degrees and Forty Six Minutes West [N 89° 46' W.] Six Hundred Eighty-eight and Six-tenths [688.60] Ft. thence North Four Degrees, Thirteen Minutes and Thirty Seconds East [N 4° 13' 30" E.] along the North and South Center Line of said Section, Five Hundred Fifty-five and Thirty-four Hundredths [555.34] Ft. thence North Sixty-one Degrees and Fifty-nine Minutes East [N 61° 59' E.] Four Hundred Fifty-four and Twelve-hundredths [454.12] Ft., thence North Eighty-four Degrees and Fifteen Minutes West [N 84° 15' W.] Three Hundred Eighty-four and Twenty-three [384.23] Ft., thence North Four Degrees Thirteen Minutes and Thirty Seconds East [N 4° 13' 30" E.] along the North and South Center Line of said Section, One Hundred Eighty-two and Twenty-eight hundredths [182.28] Ft. to the place of beginning.

## SURVEYOR'S CERTIFICATE.

I hereby certify that the plat hereon delineated is a correct one and that permanent monuments consisting of 1" round iron pins two feet long have been placed at all points marked thus O, as thereon shown at all angles in the boundaries of the land platted, and at all intersections of streets or streets and alleys.

*Henry Fesing*  
 Surveyor.

## AUDITOR GENERAL

Examined and Approved *Aug 8th* A. D., 1908. *Henry Fesing* Auditor General.

## TREASURER'S CERTIFICATE.

I hereby certify that I have examined the records in my office relating to description of lands in the within dedication and from such examination it appears that the State and County taxes have been fully paid for the five years preceding the date of the said dedication.

*Michael M. Foley*  
 County Treasurer.

## REGISTER'S CERTIFICATE.

STATE OF MICHIGAN, }  
 COUNTY OF HOUGHTON, }

Houghton, Mich., August 10, A. D. 1908.  
 I hereby certify that the Certificate required by Sec. No. 135 of Act No. 206 of the Public Acts of 1893 was presented to me at the same time said dedication was presented.

*Clyde S. Mackenzie*  
 Register.

REGISTER'S OFFICE, } SS.  
 HOUGHTON CO., MICH. }

Received for record this 10<sup>th</sup> day of August A. D. 1908, at 2:00 o'clock P. M., and recorded in Vol. 2, of Plats Page 16.

*Clyde S. Mackenzie*  
 Register.

STATE OF MICHIGAN, } SS.  
 COUNTY OF HOUGHTON, }

We, Clyde S. Mackenzie, Register, and H. W. Fesing, Surveyor, hereby certify that we have each carefully compared this copy with the original plat of the Town of Dodgeville and that it is an exact copy thereof and of the whole of such original plat.

*Clyde S. Mackenzie* Register.  
*Henry Fesing* Surveyor.

STATE OF MICHIGAN, } SS.  
 COUNTY OF HOUGHTON, }

We, Clyde S. Mackenzie, Register, and H. W. Fesing, Surveyor, hereby certify that we have each carefully compared the annexed copy with the plat of the Town of Dodgeville, now of record in the office of said Register and that it is a true transcript therefrom and of the whole of such record.

*Clyde S. Mackenzie* Register.  
*Henry Fesing* Surveyor.

