


6330

FIRST ADDITION
TO THE
TOWN OF DODGEVILLE,
HOUGHTON CO., MICH.

PORTION OF THE S. W. ¼ OF N. E. ¼ OF SEC. 11, T. 54, N. R. 34 W.

SCALE 1 IN. = 150 FT.

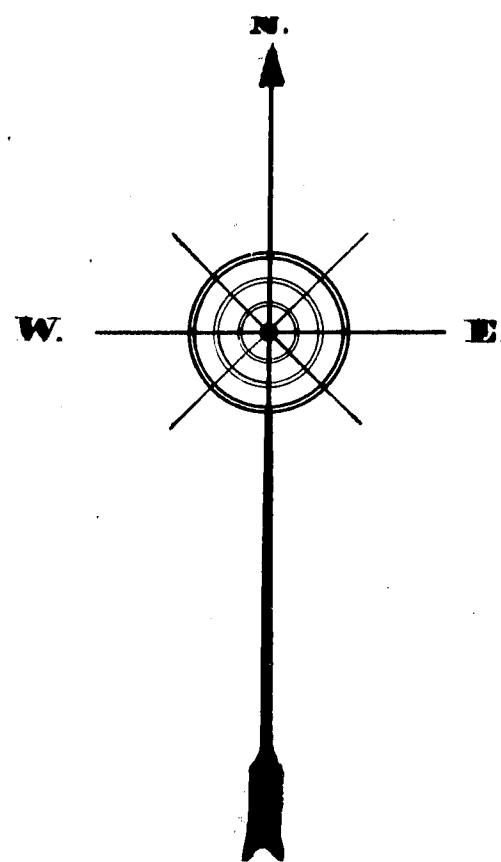

DEDICATION.

KNOW ALL MEN BY THESE PRESENTS, That we, JAMES T. HEALY and MAUDE B. HEALY his wife and FRANK HILDEBRANT and JULIA HILDEBRANT his wife, as proprietors, have caused the land embraced in the annexed plat to be surveyed, laid out and platted, to be known as the FIRST ADDITION TO THE TOWN OF DODGEVILLE, HOUGHTON COUNTY, MICHIGAN, and that the streets and alleys as shown on said plat are hereby dedicated to the use of the public.

IN WITNESS WHEREOF, We have hereunto set our hands this 7th day of November, A. D., 1908.

WITNESS:
Frank L. Healy } As to James T. Healy [L.S.]
Amelia Richards } Maude B. Healy [L.S.]
Mary M. Donald } As to Frank Hildebrant [L.S.]
W. R. Woods } Julia Hildebrant [L.S.]

ACKNOWLEDGEMENT.

State of Michigan, } ss.
County of Houghton, }

On this 27th day of November, A. D., 1908, before me a Notary Public in and for said County, personally came the above named James T. Healy and Maude B. Healy, his wife, and Frank Hildebrant and Julia Hildebrant, his wife, known to me to be the persons who executed the above dedication, and acknowledged the same to be their free act and deed.

Frank L. Healy
Notary Public, Houghton Co., Mich.
My Commission expires August 9, A. D., 1909

DESCRIPTION.

Beginning at an Iron Pin Marking the North-east Corner of the TOWN OF DODGEVILLE, HOUGHTON CO., MICHIGAN, as recorded in the Registers office of above named County, thence South, Eighty-nine Degrees and Forty-six Minutes East, S. [89° 46'] E., Five Hundred fourteen and Eight-tenths [514.80] Ft., thence South, No Degrees and Forty Minutes East S. [° 40'] E., Twelve Hundred, Seventy-nine [1279.00] Ft., thence North, Eighty-seven Degrees, Thirty-two Minutes West, N. [87° 32'] W., Thirteen Hundred, Ten, [1310.00] Ft., thence North Four Degrees, Thirteen Minutes and Thirty Seconds East N. [4° 13' 30"] E., Two Hundred Forty-one and Two-tenths [241.20] Ft., along the North and South Center line of Sec. 11, T. 54, N. R., 34 W., to the Southwest Corner of the Town of Dodgeville, thence South, Eighty-nine Degrees and Forty-six Minutes East, S. [89° 46'] E., along the South boundary of said town, Six hundred Eighty-eight and Six-tenths [688.60] Ft., to the South-east Corner thereof, thence North, Four Degrees, Thirteen Minutes and Thirty Seconds East N. [4° 13' 30"] E., along the eastern boundary thereof, Nine hundred Ninety [990.00] Ft. to the place of beginning and being a part of the S. W. ¼ of the N. E. ¼ of Sec. 11, T. 54, N. R. 34 W.

SURVEYOR'S CERTIFICATE.

I hereby certify, that the plat hereon delineated is a correct one and that permanent monuments consisting of 1" round iron pins two feet long have been placed at all points marked thus O, as thereon shown at the angles in the boundaries of the land platted, and at all intersections of streets or streets and alleys.

Newton
Surveyor.

AUDITOR GENERAL

Examined and approved Dec. 5, A. D., 1908.

John F. Wickman
Deputy Auditor General.

TREASURER'S CERTIFICATE

I hereby certify, that I have examined the records in my office relating to description of lands in the within dedication, and from such examination it appears that the State and County taxes have been fully paid for the five years preceding the date of said dedication.

Michael M. Foley
County Treasurer.

REGISTER'S CERTIFICATE.

State of Michigan, } ss.
County of Houghton, }

Houghton, Mich., 7th day of Dec. A. D., 1908.

I hereby certify that the certificate required by Sec. No. 135 of Act No. 206 of the Public Acts of 1893 was presented to me at the same time said dedication was presented.

Clyde S. Mackenzie
Register.

Register's Office,
Houghton Co., Mich. } ss.

Received for record this 7th day of December, A. D., 1908, at 4:00 O'clock P.M. and recorded in Vol. 2, of Plats, page 17.

Clyde S. Mackenzie
Register.

State of Michigan, } ss.
County of Houghton, }


We, Clyde S. Mackenzie, Register, and H. W. Fesing, Surveyor, hereby certify that we have each carefully compared this copy with the original Plat of the FIRST ADDITION TO THE TOWN OF DODGEVILLE, HOUGHTON CO., MICH., and that it is an exact copy thereof and of the whole of such original plat.

Clyde S. Mackenzie
Register.
H. W. Fesing
Surveyor.

County of Houghton, } ss.
State of Michigan, }

We, Clyde S. Mackenzie, Register, and H. W. Fesing, Surveyor, hereby certify that we have each carefully compared the annexed copy with the plat of the FIRST ADDITION TO THE TOWN OF DODGEVILLE, HOUGHTON CO., MICH., now of record in the office of said Register, and that it is a true transcript therefrom and of the whole of such record.

Clyde S. Mackenzie
Register.
H. W. Fesing
Surveyor.

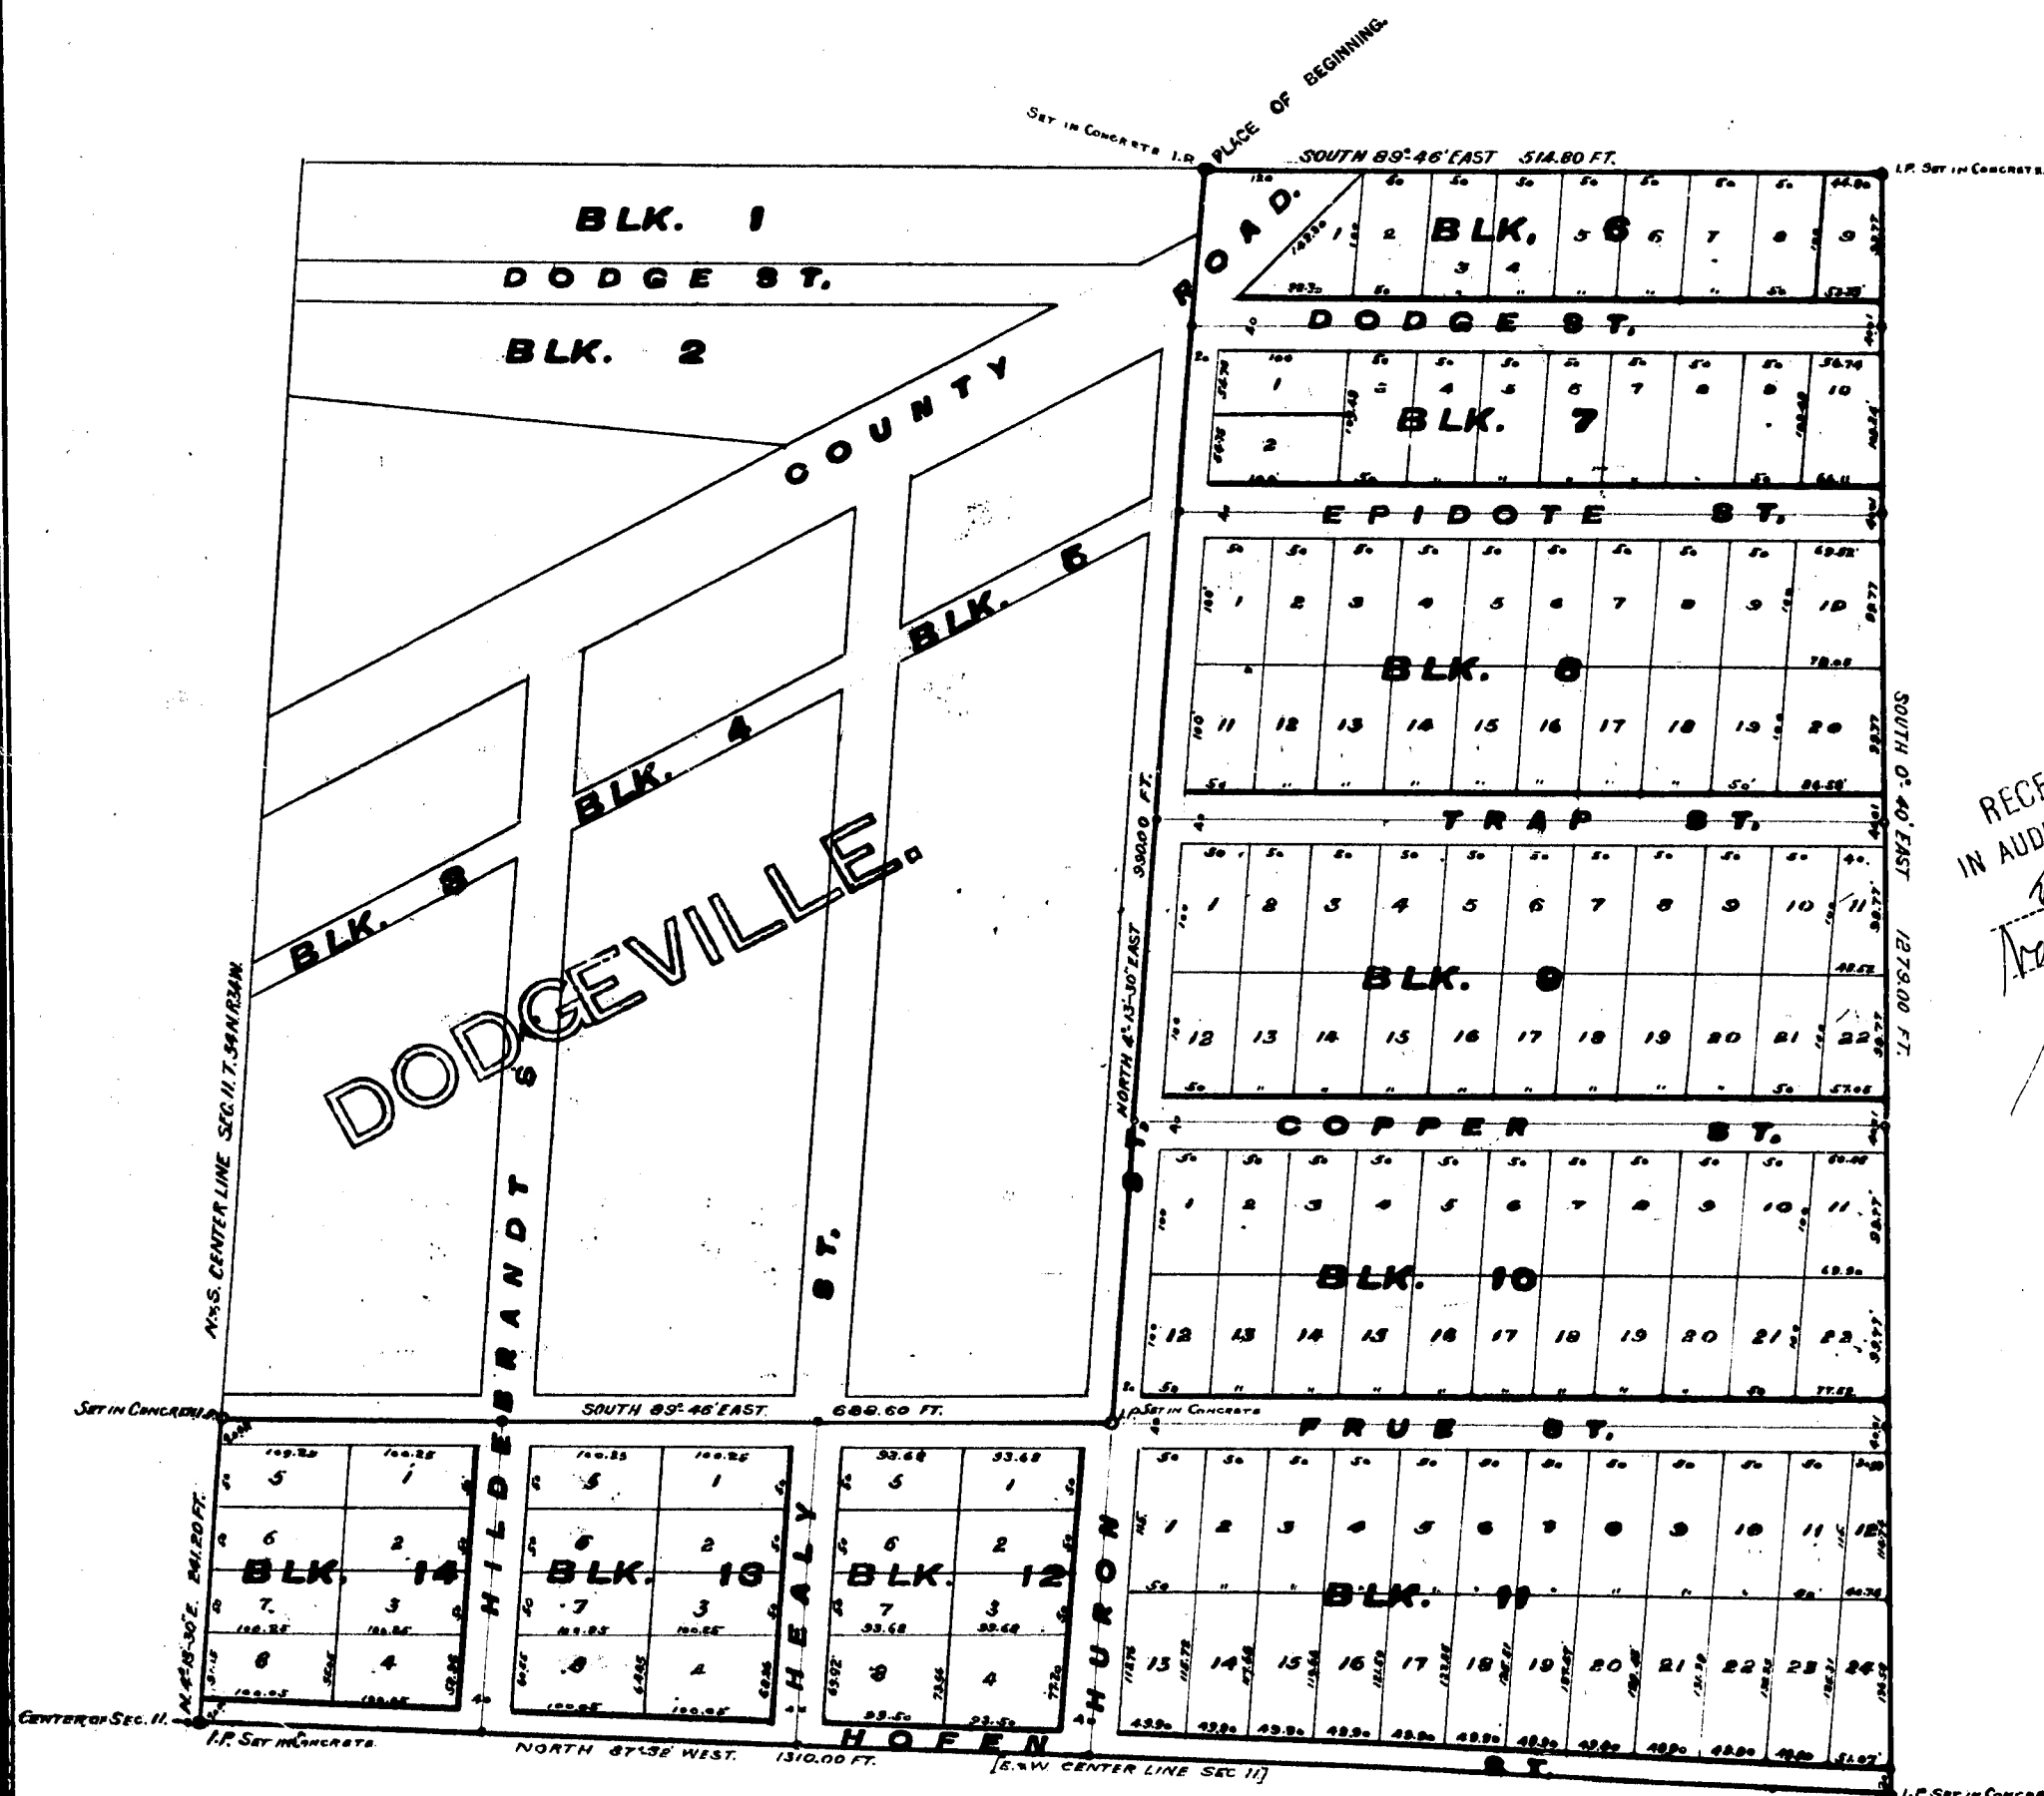


RECEIVED AND FILED
IN AUDITOR GENERAL'S OFFICE
Dec. 13-08
Auditor General
Signed
MAR 12 1909

6-35-07

FIRST ADDITION
TO THE
TOWN OF DODGEVILLE,
HOUGHTON CO., MICH.

PORTION OF THE S. W. 1/4 OF N. E. 1/4 OF SEC. 11, T. 54, N. R. 34 W.

SCALE 1 IN. = 150 FT.

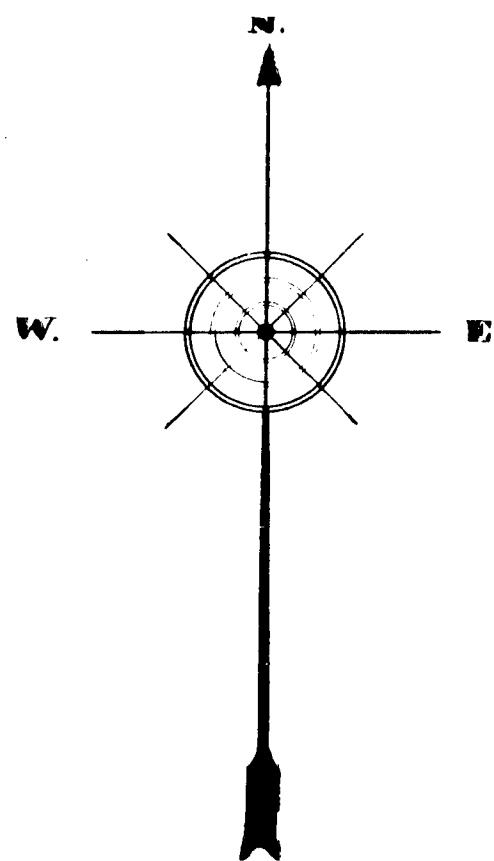

DEDICATION.

KNOW ALL MEN BY THESE PRESENTS, That we, JAMES T. HEALY and MAUDE B. HEALY his wife and FRANK HILDEBRANT and JULIA HILDEBRANT his wife, as proprietors, have caused the land embraced in the annexed plat to be surveyed, laid out and platted, to be known as the FIRST ADDITION TO THE TOWN OF DODGEVILLE, HOUGHTON COUNTY, MICHIGAN, and that the streets and alleys as shown on said plat are hereby dedicated to the use of the public.

IN WITNESS WHEREOF, We have hereunto set our hands this 27th day of November, A. D., 1908.

WITNESSES:
James T. Healy } As to
Maude B. Healy }
Frank Hildebrant } As to
Julia Hildebrant }

ACKNOWLEDGEMENT.

State of Michigan, }
County of Houghton, } ss.

On this 27th day of November, A. D., 1908, before me a Notary Public in and for said County, personally came the above named James T. Healy and Maude B. Healy, his wife, and Frank Hildebrant and Julia Hildebrant, his wife, known to me to be the persons who executed the above dedication, and acknowledged the same to be their free act and deed.

Notary Public, Houghton Co., Mich.
My Commission expires August 9, A. D., 1909.

DESCRIPTION.

Beginning at an Iron Pin Marking the North-east Corner of the TOWN OF DODGEVILLE, HOUGHTON CO., MICHIGAN, as recorded in the Registers office of above named County, thence South, Eighty-nine Degrees and Forty-six Minutes East, S. [89° 46'] E., Five Hundred fourteen and Eight-tenths [514.80] Ft., thence South, No Degrees and Forty Minutes East S. [0° 40'] E., Twelve Hundred, Seventy-nine [1279.00] Ft., thence North, Eighty-seven Degrees, Thirty-two Minutes West, N. [87° 32'] W., Thirteen Hundred, Ten, [1310.00] Ft., thence North Four Degrees, Thirteen Minutes and Thirty Seconds East N. [4° 13' 30"] E., Two Hundred Forty-one and Two-tenths [241.20] Ft., along the North and South Center line of Sec. 11, T. 54, N. R., 34 W., to the Southwest Corner of the Town of Dodgeville, thence South, Eighty-nine Degrees and Forty-six Minutes East, S. [89° 46'] E., along the South boundary of said town, Six hundred Eighty-eight and Six-tenths [688.60] Ft., to the South-east Corner thereof, thence North, Four Degrees, Thirteen Minutes and Thirty Seconds East N. [4° 13' 30"] E., along the eastern boundary thereof, Nine hundred Ninety [990.00] Ft. to the place of beginning and being a part of the S. W. 1/4 of the N. E. 1/4 of Sec. 11, T. 54, N. R. 34 W.

SURVEYOR'S CERTIFICATE.

I hereby certify, that the plat hereon delineated is a correct one and that permanent monuments consisting of 1" round iron pins two feet long have been placed at all points marked thus O, as thereon shown at the angles in the boundaries of the land platted, and at all intersections of streets or streets and alleys.

AUDITOR GENERAL

Examined and approved Dec. 5, A. D., 1908.

TREASURER'S CERTIFICATE.

I hereby certify, that I have examined the records in my office relating to description of lands in the within dedication, and from such examination it appears that the State and County taxes have been fully paid for the five years preceding the date of said dedication.

REGISTER'S CERTIFICATE.

State of Michigan, }
County of Houghton, } ss.

Houghton, Mich., 7th day of Dec., A. D., 1908.

I hereby certify that the certificate required by Sec. No. 135 of Act No. 206 of the Public Acts of 1893 was presented to me at the same time said dedication was presented.

Register's Office,
Houghton Co., Mich. } ss.

Received for record this 17th day of December, A. D., 1908, at 4:00 o'clock P. M. and recorded in Vol. 2, of Plats, page 17.

State of Michigan, }
County of Houghton, } ss.


We, Clyde S. Mackenzie, Register, and H. W. Fesing, Surveyor, hereby certify that we have each carefully compared this copy with the original Plat of the FIRST ADDITION TO THE TOWN OF DODGEVILLE, HOUGHTON CO., MICH., and that it is an exact copy thereof and of the whole of such original plat.

Clyde S. Mackenzie, Register.
H. W. Fesing, Surveyor.

County of Houghton, }
State of Michigan, } ss.

We, Clyde S. Mackenzie, Register, and H. W. Fesing, Surveyor, hereby certify that we have each carefully compared the annexed copy with the plat of the FIRST ADDITION TO THE TOWN OF DODGEVILLE, HOUGHTON CO., MICH., now of record in the office of said Register, and that it is a true transcript therefrom and of the whole of such record.

Clyde S. Mackenzie, Register.
H. W. Fesing, Surveyor.

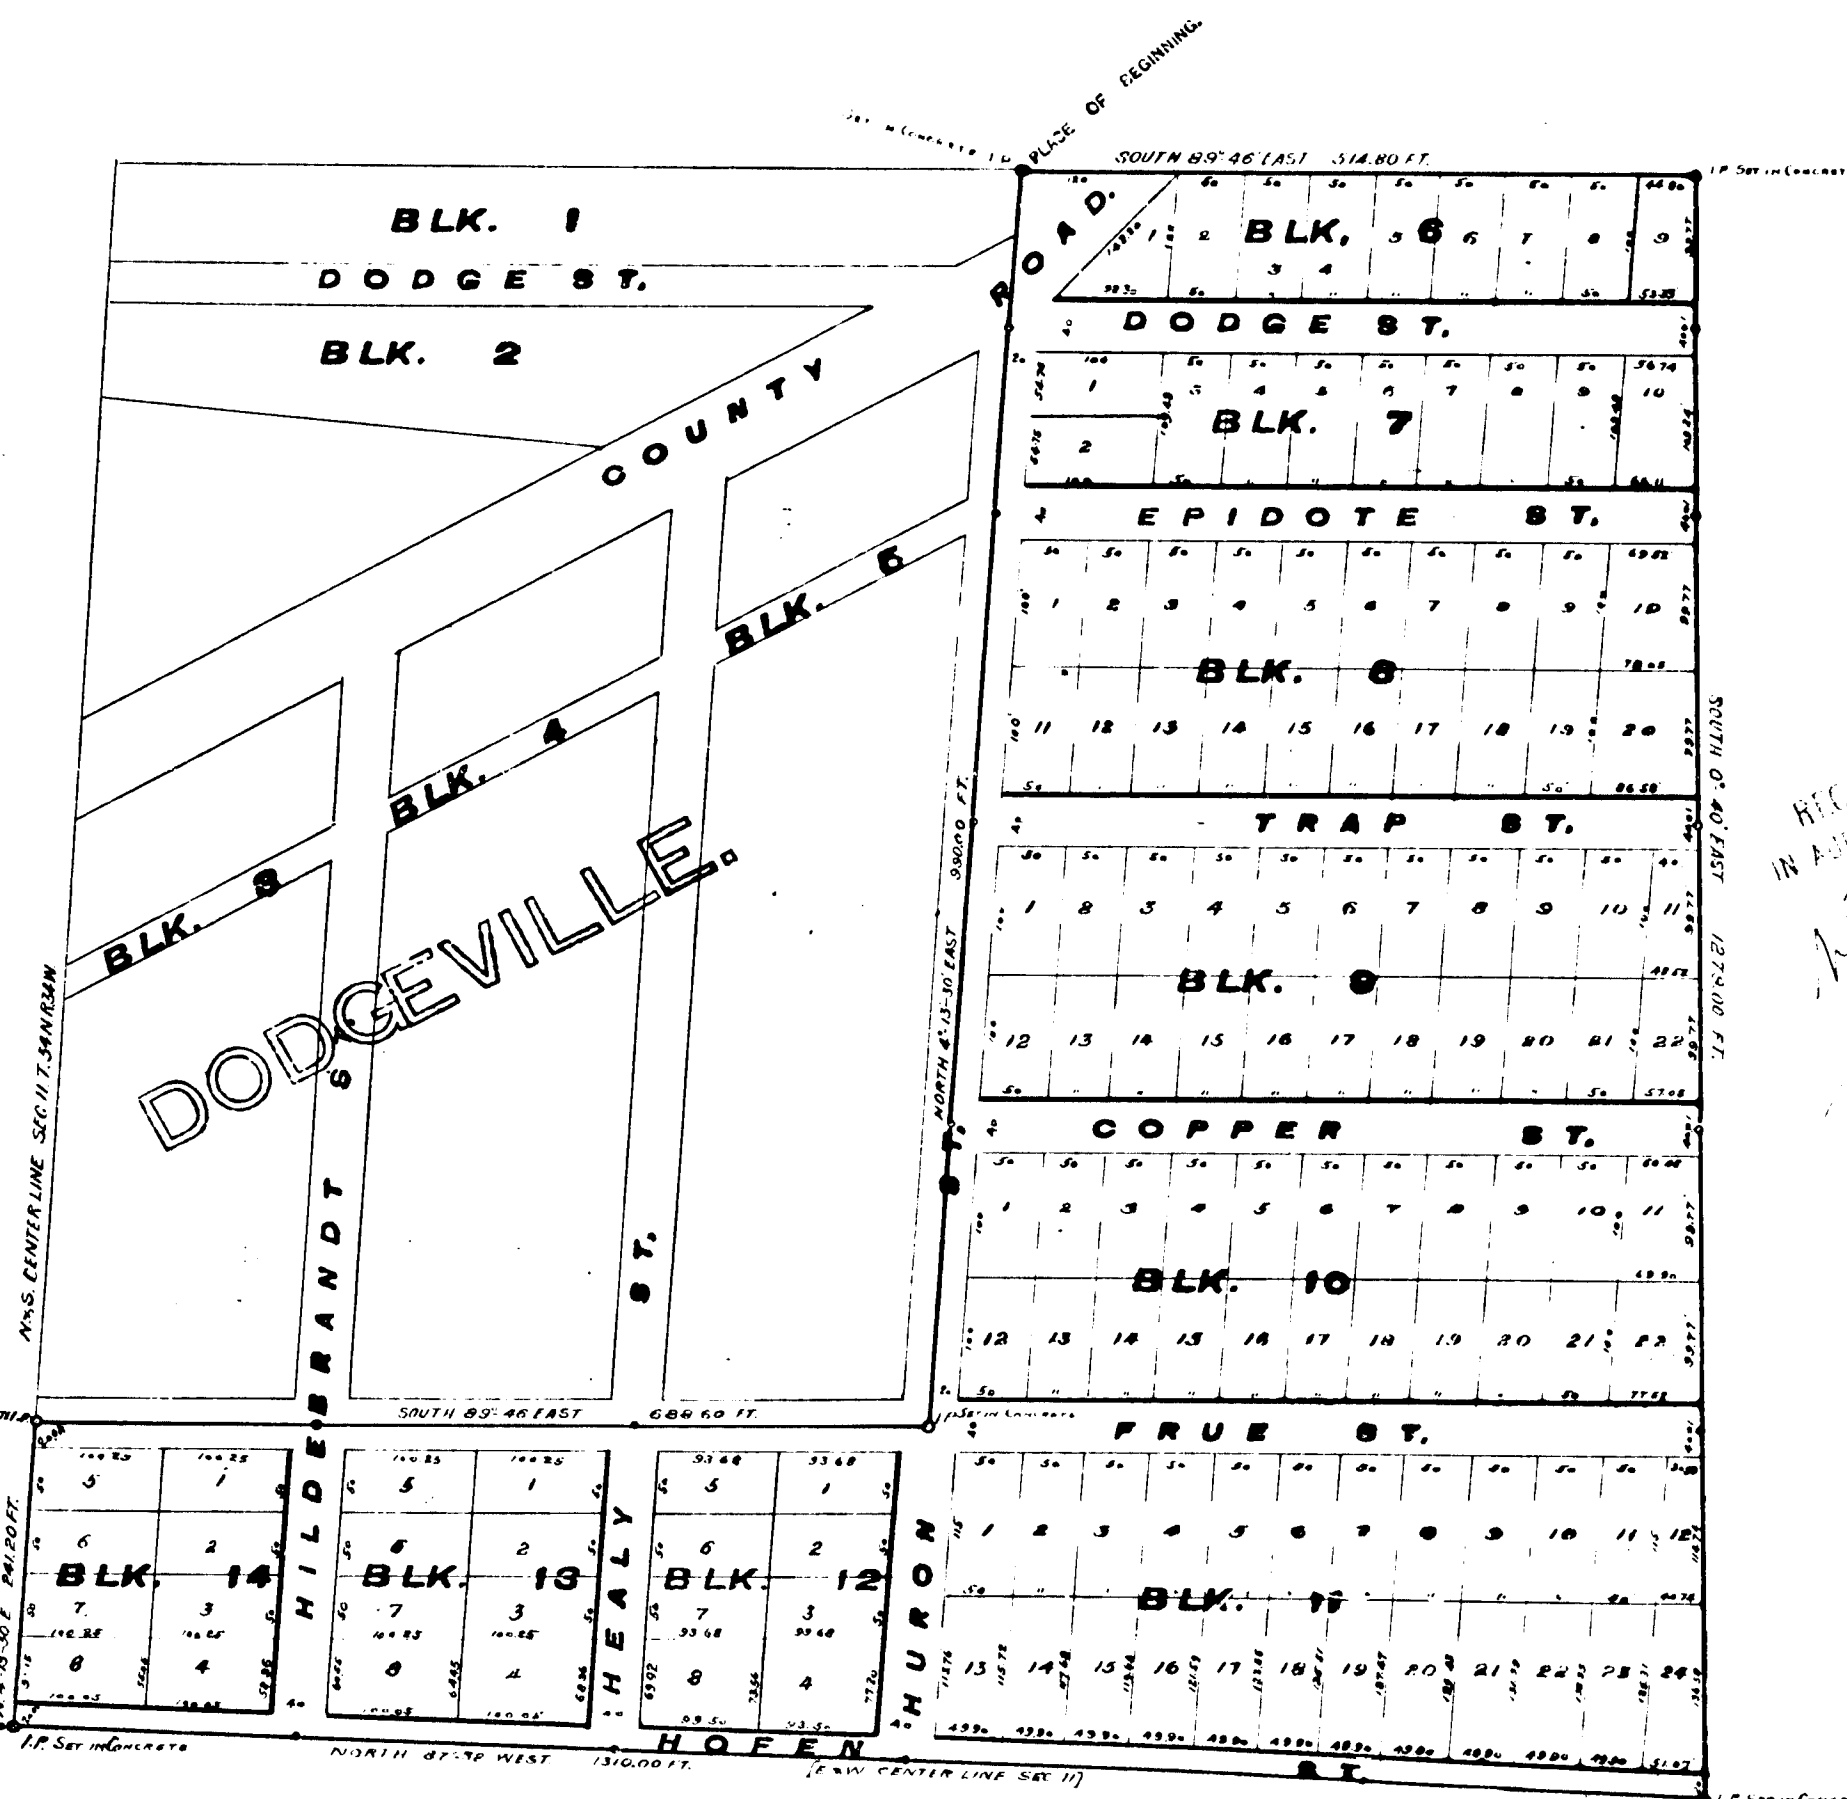

RECEIVED AND FILED
IN AUDITOR GENERAL'S OFFICE
Dec. 13-18
Auditor General
MAR 12 1909