


RECEIVED AND FILED.
IN AUDITOR GENERAL'S OFFICE,
Jan. 19-1909
Nathan Holmes
Deputy Auditor General

thousand three hundred thirty-six and sixty-five hundredths (1336.65) feet to the south boundary of the north half of the north-east quarter of section 5 T.56 N. R.32 W. thence N.89°-55'-30"E. five hundred fifteen (515) feet. thence N.0°-12'-30"E. one thousand three hundred thirty-seven and nine tenths (1337.9) feet to the north line of section 5 T.56 N. R. 32 W. thence S89°-47'-30"W. five hundred fifteen (515) feet to the place of beginning, excepting therefrom the Right of Way heretofore conveyed to the Kennebec Central Railroad Company, as shown on plat.

Examined and approved December 28th 1908.
John F. Wilkinson
Deputy Auditor General

REGISTERS CERTIFICATE
State of Michigan }
County of Houghton } s.s.
Houghton, Michigan } January 8th, A.D. 1909
I hereby certify that the
certificate required by section No. 135 of act No.
206 of the public acts of 1893 was presented to me
at the same time this plat was presented.

Registers Office.
Houghton County, Michigan.
Received for record this 8th day of Jan., A.D. 1909,
at 11:30 o'clock A. M. and recorded in Vol. 7 of plats, page 19.
Clyde S. Mackenzie
State of Michigan } ss. Register of Deeds
County of Houghton }
We Clyde S. Mackenzie, Register of Deeds
and J. E. Simar, surveyor, hereby certify that we have each
carefully compared this copy with the record of the plat
of the First Addition to Copper City in the office of the
Register of Deeds of said County of Houghton, and that it
is a true transcript from said record and of the whole
of such record. Clyde S. Mackenzie Register of Deeds
J. E. Simar Surveyor

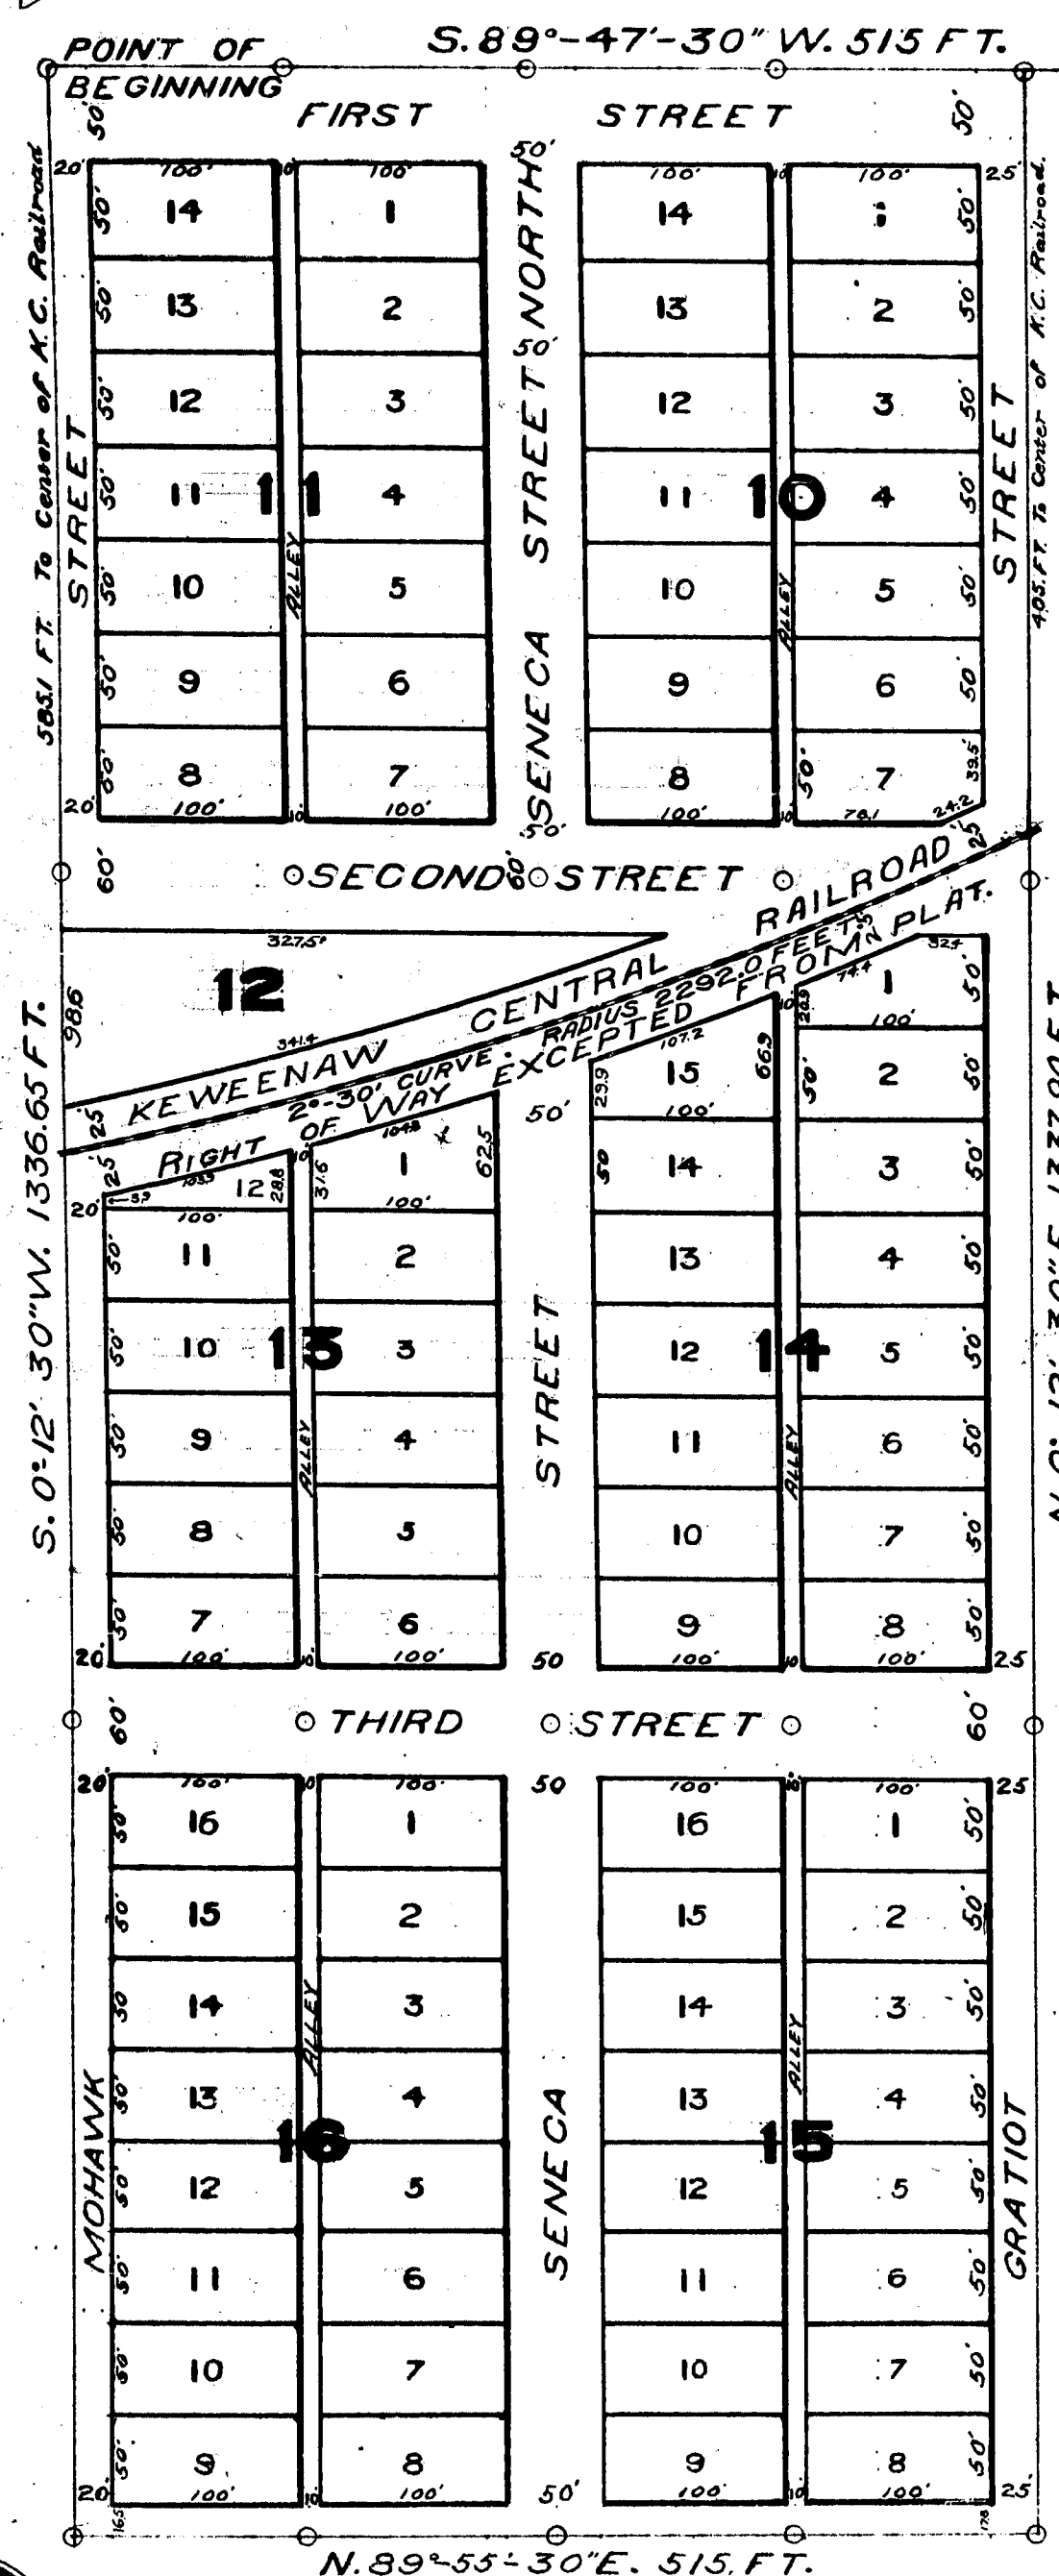

DEDICATION.

State of Michigan } S.S.
County of Houghton }

Herrman A. Wieder
Notary Public Houghton Co. Mich.
My commission expires November 30th 1912.

My commission expires November 30th 1912.

DESCRIPTION. The annexed plat of the First Addition to Copper City, Houghton County, Michigan, contains that portion of the north half of the north-east quarter of section five (5) Township fifty-six (56) North, Range thirty-two (32) West, in Houghton County, Michigan, described as follows.


Beginning at a point on the north line of section 5 T. 56 N. R. 32 W. distant one thousand forty and five cents (1040.5) feet westerly from the north-east corner of Section 5 T. 56 N. R. 32 W. thence S. 0°-12'-30" W. one

6351

FIRST ADDITION
TO
COPPER CITY
HOUGHTON COUNTY
MICHIGAN
Scale 100ft.=1 in.
1908

RECEIVED AND FILED
IN AUDITOR GENERAL'S OFFICE.
Jan 19-1909
Duffy Auditor General

North - East Corner of
Section 5 T.56 N. R. 32 W.

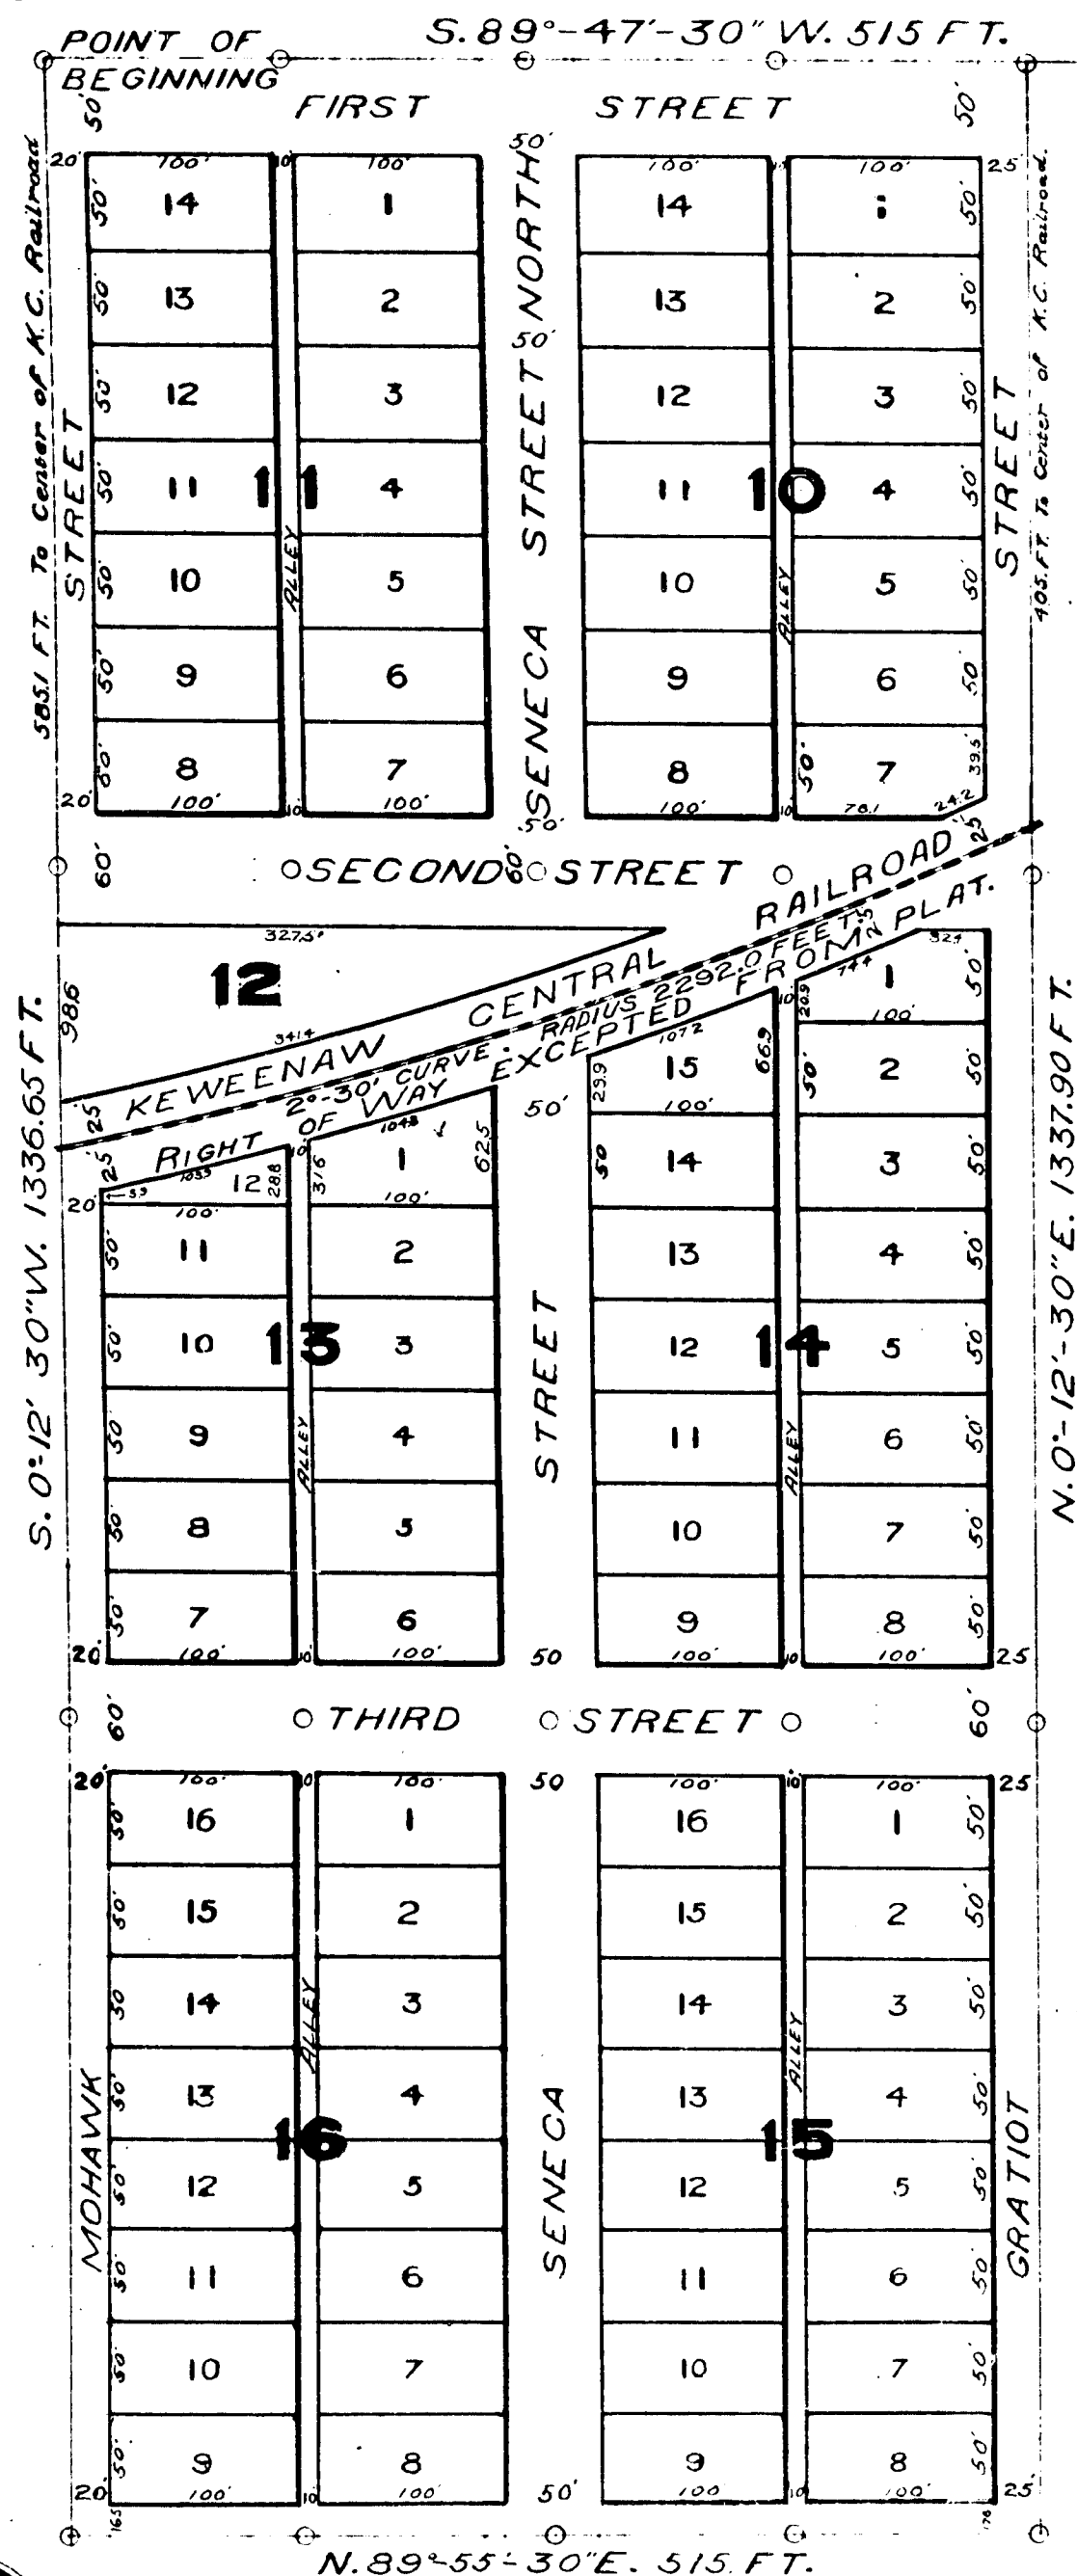

DEDICATION.

Know All Men By These Presents, that the Copper City Land Company, a corporation organized and existing under and by virtue of the laws of the state of Michigan, as proprietor, has caused the land embraced in the annexed plat to be surveyed, laid out and platted, to be known as the First Addition to Copper City, Houghton County, Michigan, and that all the streets and alleys as shown on said plat are hereby dedicated to the uses of the public.

In Witness Whereof said Copper City Land Company has caused these presents to be subscribed by its President and Secretary hereunto duly authorized and its corporate seal to be hereunto affixed, this 26th day of December 1908.

Signed, Sealed and Delivered, in presence of
Copper City Land Company [S]
Herrman A. Wieder, President.
James D. Looney, Secretary.
Jeremiah T. Finnegan.
John G. Stone.

State of Michigan } s.s.
County of Houghton }

On this 26th day of December one thousand nine hundred and eight, before me, the subscriber, a notary public in and for said County, personally appeared Jeremiah T. Finnegan, known to me to be the president of the Copper City Land Company and John G. Stone known to me to be the Secretary of said Company, and severally acknowledged the foregoing instrument and their execution thereof to be the free act and deed of the said Copper City Land Company. And I further certify that I know the seal affixed to said instrument to be the corporate seal of said Copper City Land Company.

Herrman A. Wieder
Notary Public Houghton Co. Mich.

My commission expires November 30th 1912.

DESCRIPTION.

The annexed plat of the First Addition to Copper City, Houghton County, Michigan, contains that portion of the north half of the north-east quarter of section five (5) Township fifty-six (56) North, Range thirty-two (32) West, in Houghton County, Michigan, described as follows:

Beginning at a point on the north line of section 5 T. 56 N. R. 32 W. distant one thousand forty and five tenths (1040.5) feet westerly from the north-east corner of Section 5 T. 56 N. R. 32 W. thence S. 0°-12'-30" W. one

State of Michigan } s.s.
County of Houghton }

January 8th, A.D., 1909.
We Clyde S. Mackenzie, Register of Deeds and J.E. Simar, Surveyor, hereby certify that we have each carefully compared this copy with the original plat of the First Addition to Copper City and that it is an exact copy thereof and of the whole of such original plat.

Clyde S. Mackenzie, Register of Deeds
J.E. Simar, Surveyor

thousand three hundred thirty-six and sixty-five hundredths (1336.65) feet to the south boundary of the north half of the north-east quarter of section 5 T. 56 N. R. 32 W. thence N. 89°-55'-30" E. Five hundred fifteen (515) feet. thence N. 0°-12'-30" E. one thousand three hundred thirty-seven and nine tenths (1337.9) feet to the north line of section 5 T. 56 N. R. 32 W. thence S. 89°-47'-30" W. Five hundred fifteen (515) feet to the place of beginning, excepting therefrom the Right of Way heretofore conveyed to the Keweenaw Central Railroad Company, as shown on plat.

SURVEYORS CERTIFICATE.

I hereby certify that the plat herein delineated is a correct one and that permanent iron monuments have been placed at all points marked thus 0 as thereon shown at the angles in the boundaries of the land platted and the intersection of all streets, and streets and alleys, consisting of three foot lengths of two inch iron pipe.

J.E. Simar
Surveyor

Examined and approved December 28th 1908.

John F. Wilkinson
Deputy Auditor General

TREASURERS CERTIFICATE.

I hereby certify that I have examined the records in my office relating to descriptions of lands in the within instrument and from such examination it appears that the state and county taxes have been fully paid for the five years preceding the date of said instrument.

Edgar Nasrleigh
County Treasurer

REGISTERS CERTIFICATE

State of Michigan } s.s.
County of Houghton }
Houghton, Michigan January 8th, A.D. 1909

I hereby certify that the certificate required by section No. 135 of act No. 206 of the public acts of 1893 was presented to me at the same time this plat was presented.

Clyde S. Mackenzie, Register of Deeds

Registers Office.
Houghton County, Michigan.

Received for record this 8th day of Jan. A.D. 1909 at 10 o'clock A.M. and recorded in Vol. 16 of plats, page 19.

State of Michigan } s.s.
County of Houghton }
We Clyde S. Mackenzie, Register of Deeds, and J.E. Simar, surveyor, hereby certify that we have each carefully compared this copy with the record of the plat of the First Addition to Copper City in the office of the Register of Deeds of said County of Houghton, and that it is a true transcript from said record and of the whole of such record.

Clyde S. Mackenzie, Register of Deeds
J.E. Simar, Surveyor

14061