



6448

PLAT OF VILLAGE OF SUPERIOR

HOUGHTON CO., MICH.

Portion of the N.E. ¼ of the S.E. ¼ of Sec. 15, T. 54, N. R. 34 W.

Scale 150 Ft.=1 inch.

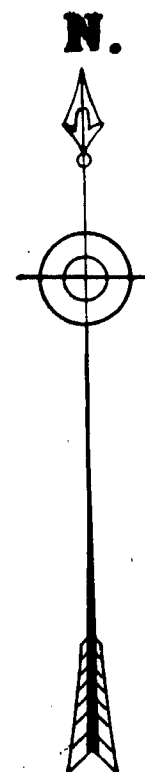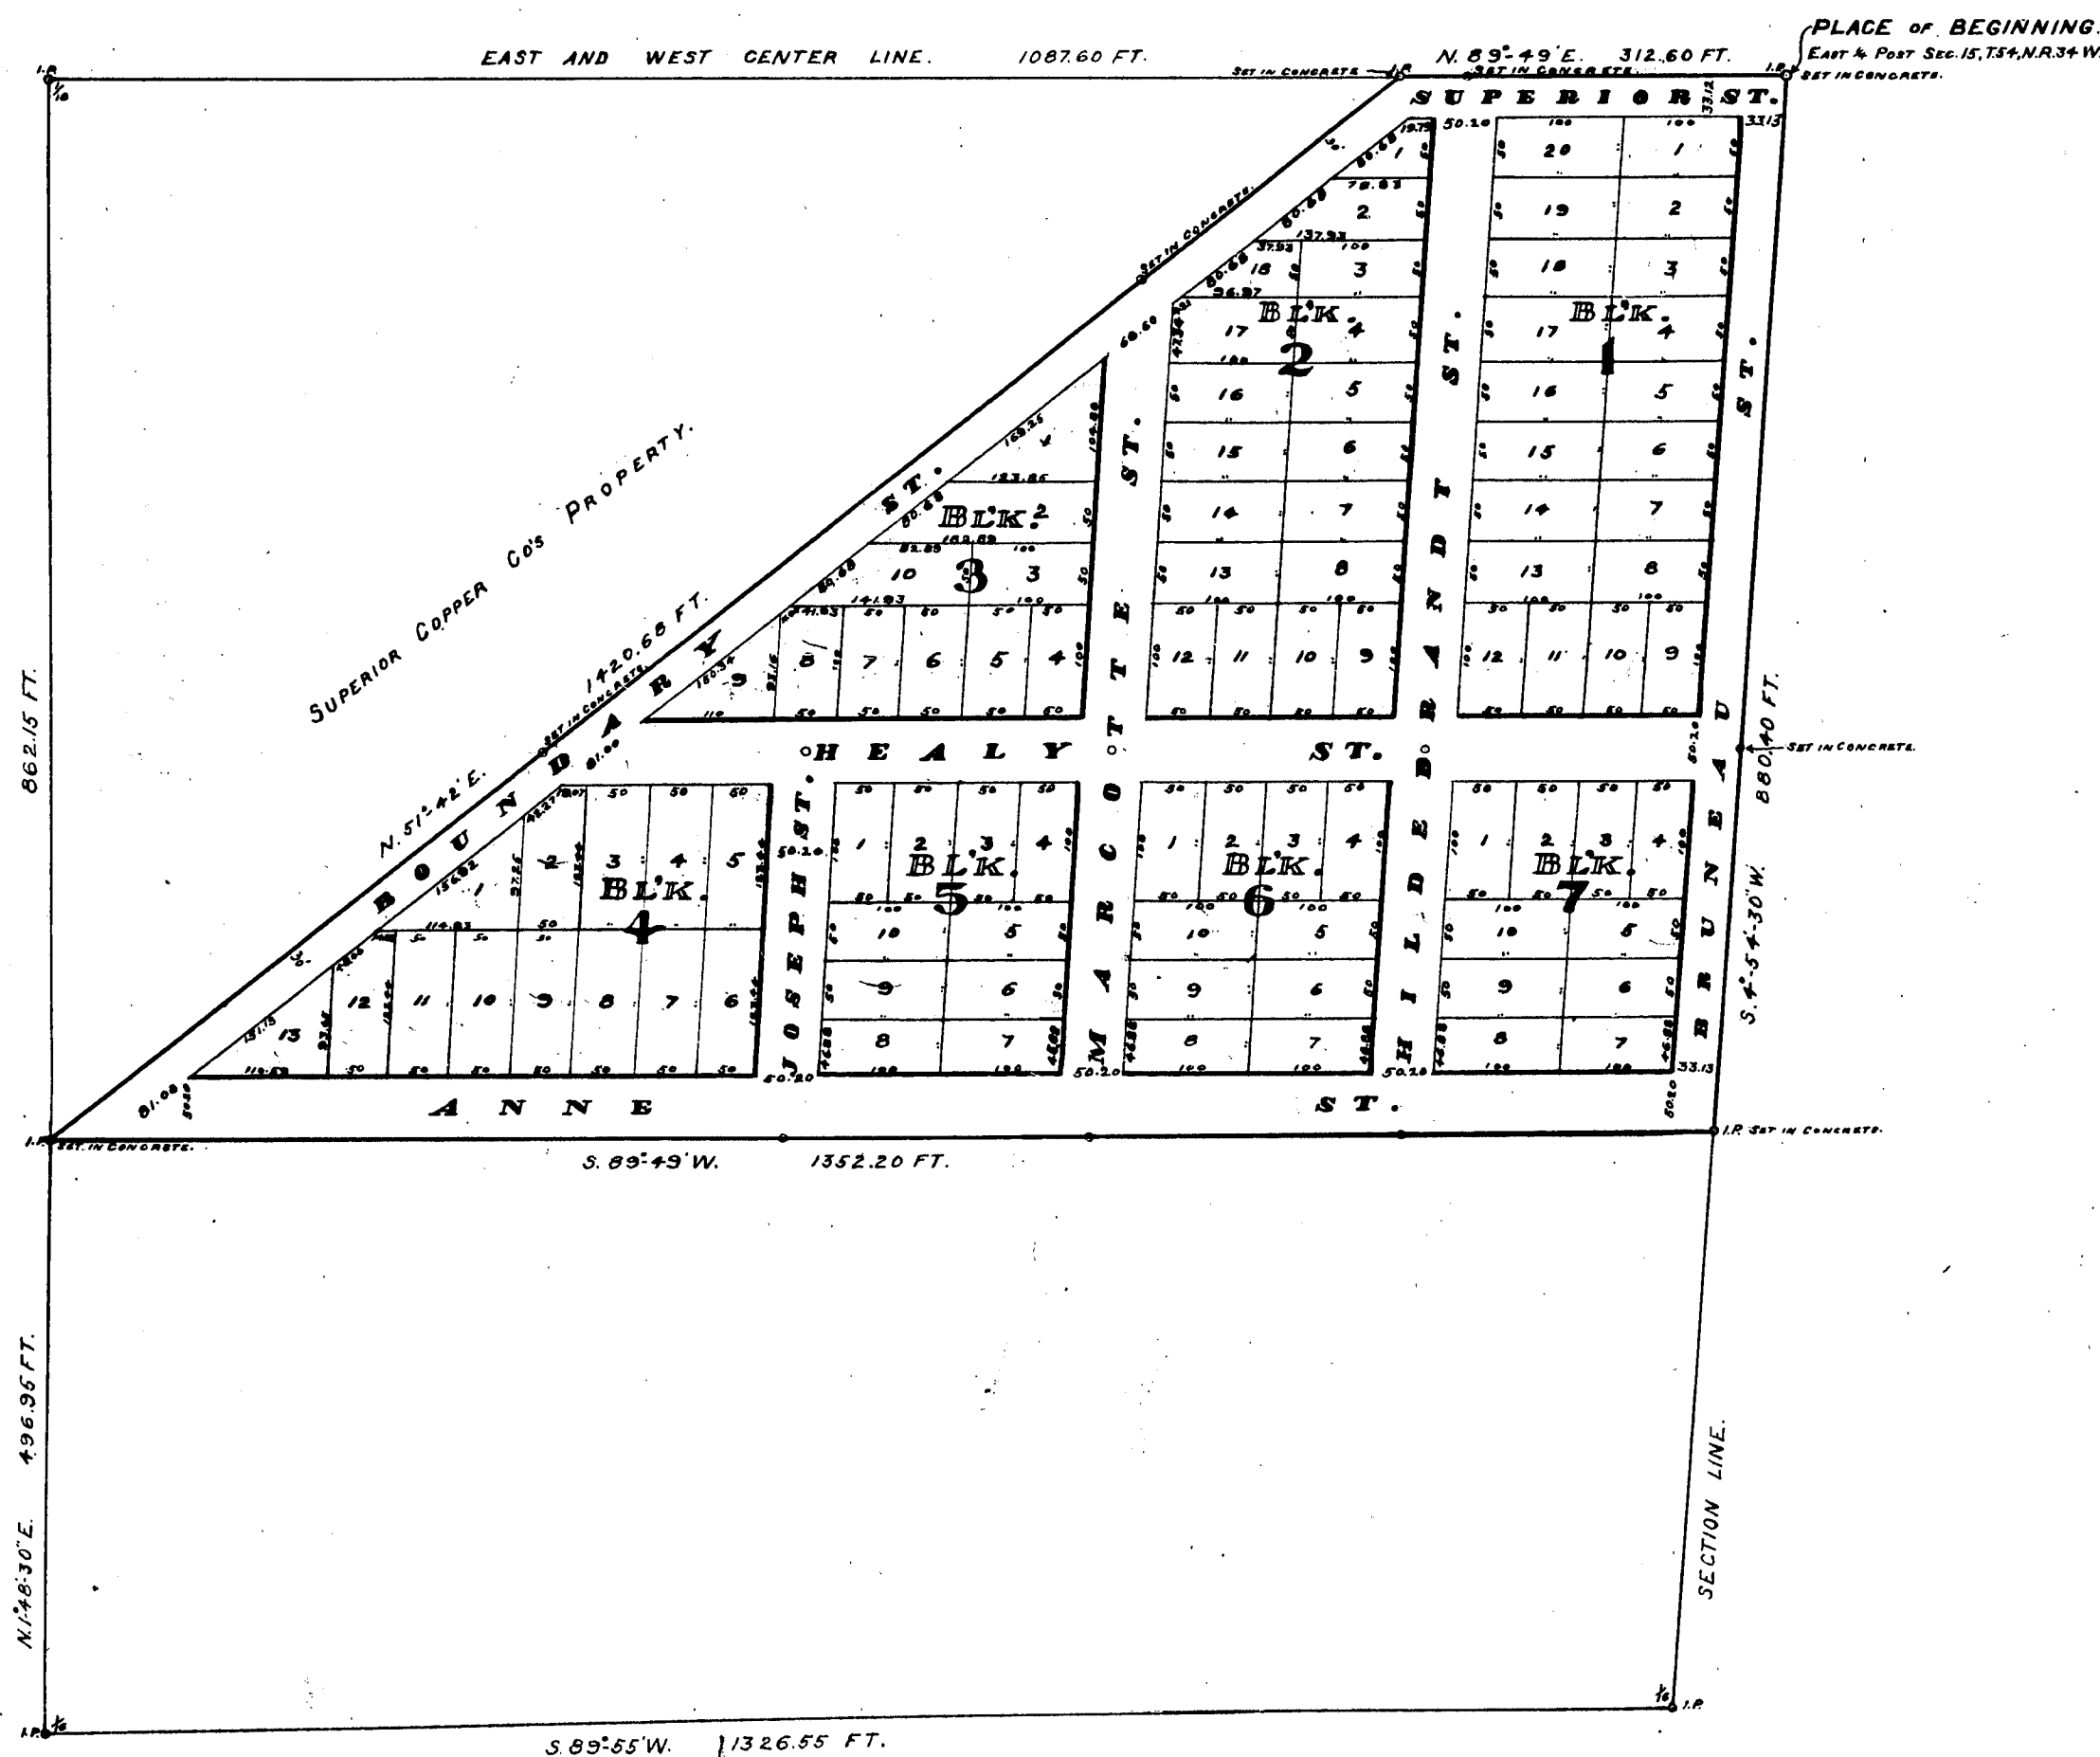

DEDICATION.

KNOW ALL MEN BY THESE PRESENTS, That JAMES T. HEALY and MAUDE B. HEALY, his wife, as proprietors, have caused the land embraced in the annexed plat to be surveyed, laid out and platted, to be known as the VILLAGE OF SUPERIOR, HOUGHTON CO., MICH., and that all of the streets as shown on said plat are hereby dedicated to the uses of the public.

IN WITNESS WHEREOF, We have hereunto set our hands this 22nd day of June, A. D. 1909.

Witness:-

Mary McDonald
Frank L. Healy

Mary McDonald
Frank L. Healy

James T. Healy

Maude B. Healy

ACKNOWLEDGEMENT.

State of Michigan } ss.
County of Houghton }

On this 22nd day of June, A. D. 1909, before me a Notary Public in and for said County, personally came the above named JAMES T. HEALY and MAUDE B. HEALY, his wife, personally known to me to be the persons who executed the above dedication and acknowledged the same to be their free act and deed.

Notary Public,
Houghton Co., Mich.
My Commission Expires August 9, A. D. 1911.

DESCRIPTION.

Beginning at the East Quarter-post of Section Fifteen (15) Town Fifty-four (54), North of Range Thirty-four (34), West of the principal Meridian State of Michigan, thence South, Four Degrees, Fifty-four Minutes and Thirty Seconds West, [S. 4° 54' 30" W.], along the east boundary line of said Sec. 15, Eight hundred Eighty and Four-tenths [880.40] Ft., thence South, Eighty-nine Degrees and Forty-nine Minutes West [S. 89° 49' W.], Thirteen Hundred Fifty-two and Two-tenths [1352.20] Ft., thence North, Fifty-one Degree and Forty-two Minutes East [N. 51° 42' E.], Fourteen hundred Twenty and Sixty-eight Hundredths [1420.68] Ft., thence North, Eighty-nine Degrees and Forty-nine Minutes East [N. 89° 49' E.], along the East and West Center line of above named Sec. 15, Three Hundred Twelve and Six-tenths [312.60] Ft. to the place of beginning and being a portion of the N. E. ¼ of S. E. ¼ of Sec. 15, T. 54 N. R. 34 W., Michigan.

SURVEYOR'S CERTIFICATE.

I hereby certify that the plat hereon delineated is a correct one and that permanent monuments consisting of ¼" round iron pins, two feet long, set in concrete, have been placed at all points marked thus O, as thereon shown, at the angles of the land platted and at all intersection of streets.

Surveyor.

AUDITOR GENERAL.

Examined and Approved, July 1, A. D. 1909.

Auditor General.

TREASURER'S CERTIFICATE.

I hereby certify that I have examined the records in my office relating to description of lands in the within dedication, and from such examination it appears that the state and county taxes have been fully paid for the five years preceding the date of said dedication.

County Treasurer.

REGISTER'S CERTIFICATE.

State of Michigan, } ss.
County of Houghton }

Houghton, Mich., July 9, A. D. 1909.
I hereby certify that the certificate required by Sec. 135 of Act No. 206 of the Public Acts of 1893 was presented to me at the same time said dedication was presented.

Register.

State of Michigan, } ss.
County of Houghton }

We, Charles S. Mackenzie, Register, and H. W. Feasing, Surveyor, do hereby certify that we have each carefully compared this copy with the plat of the VILLAGE OF SUPERIOR, HOUGHTON CO., MICH., now on record in this office, and that it is an exact copy thereof and of the whole of such record.

Register.

Surveyor.

Register's Office, } ss.
Houghton Co., Mich. }

Received for record this 9th day of July, A. D. 1909, at 11:45 A.M. O'clock.

Register.

State of Michigan, } ss.
County of Houghton }

We, Charles S. Mackenzie, Register, and H. W. Feasing, Surveyor, do hereby certify that we have each carefully compared this copy with the original plat of the VILLAGE OF SUPERIOR, HOUGHTON CO., MICH., and that it is an exact copy thereof, and of the whole of such original plat.

Register.

Surveyor.

RECEIVED AND FILED.
IN AUDITOR GENERAL'S OFFICE,
JUL 23 1909

Auditor General.

C.B. Botsford, Del.

14064



6448

PLAT OF VILLAGE OF SUPERIOR

HOUGHTON CO., MICH.

Portion of the N.E. 1/4 of the S.E. 1/4 of Sec. 15, T. 54, N. R. 34 W.

Scale 150 Ft.=1 inch.

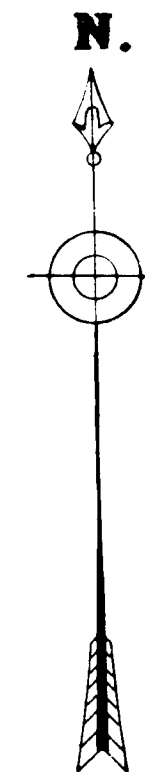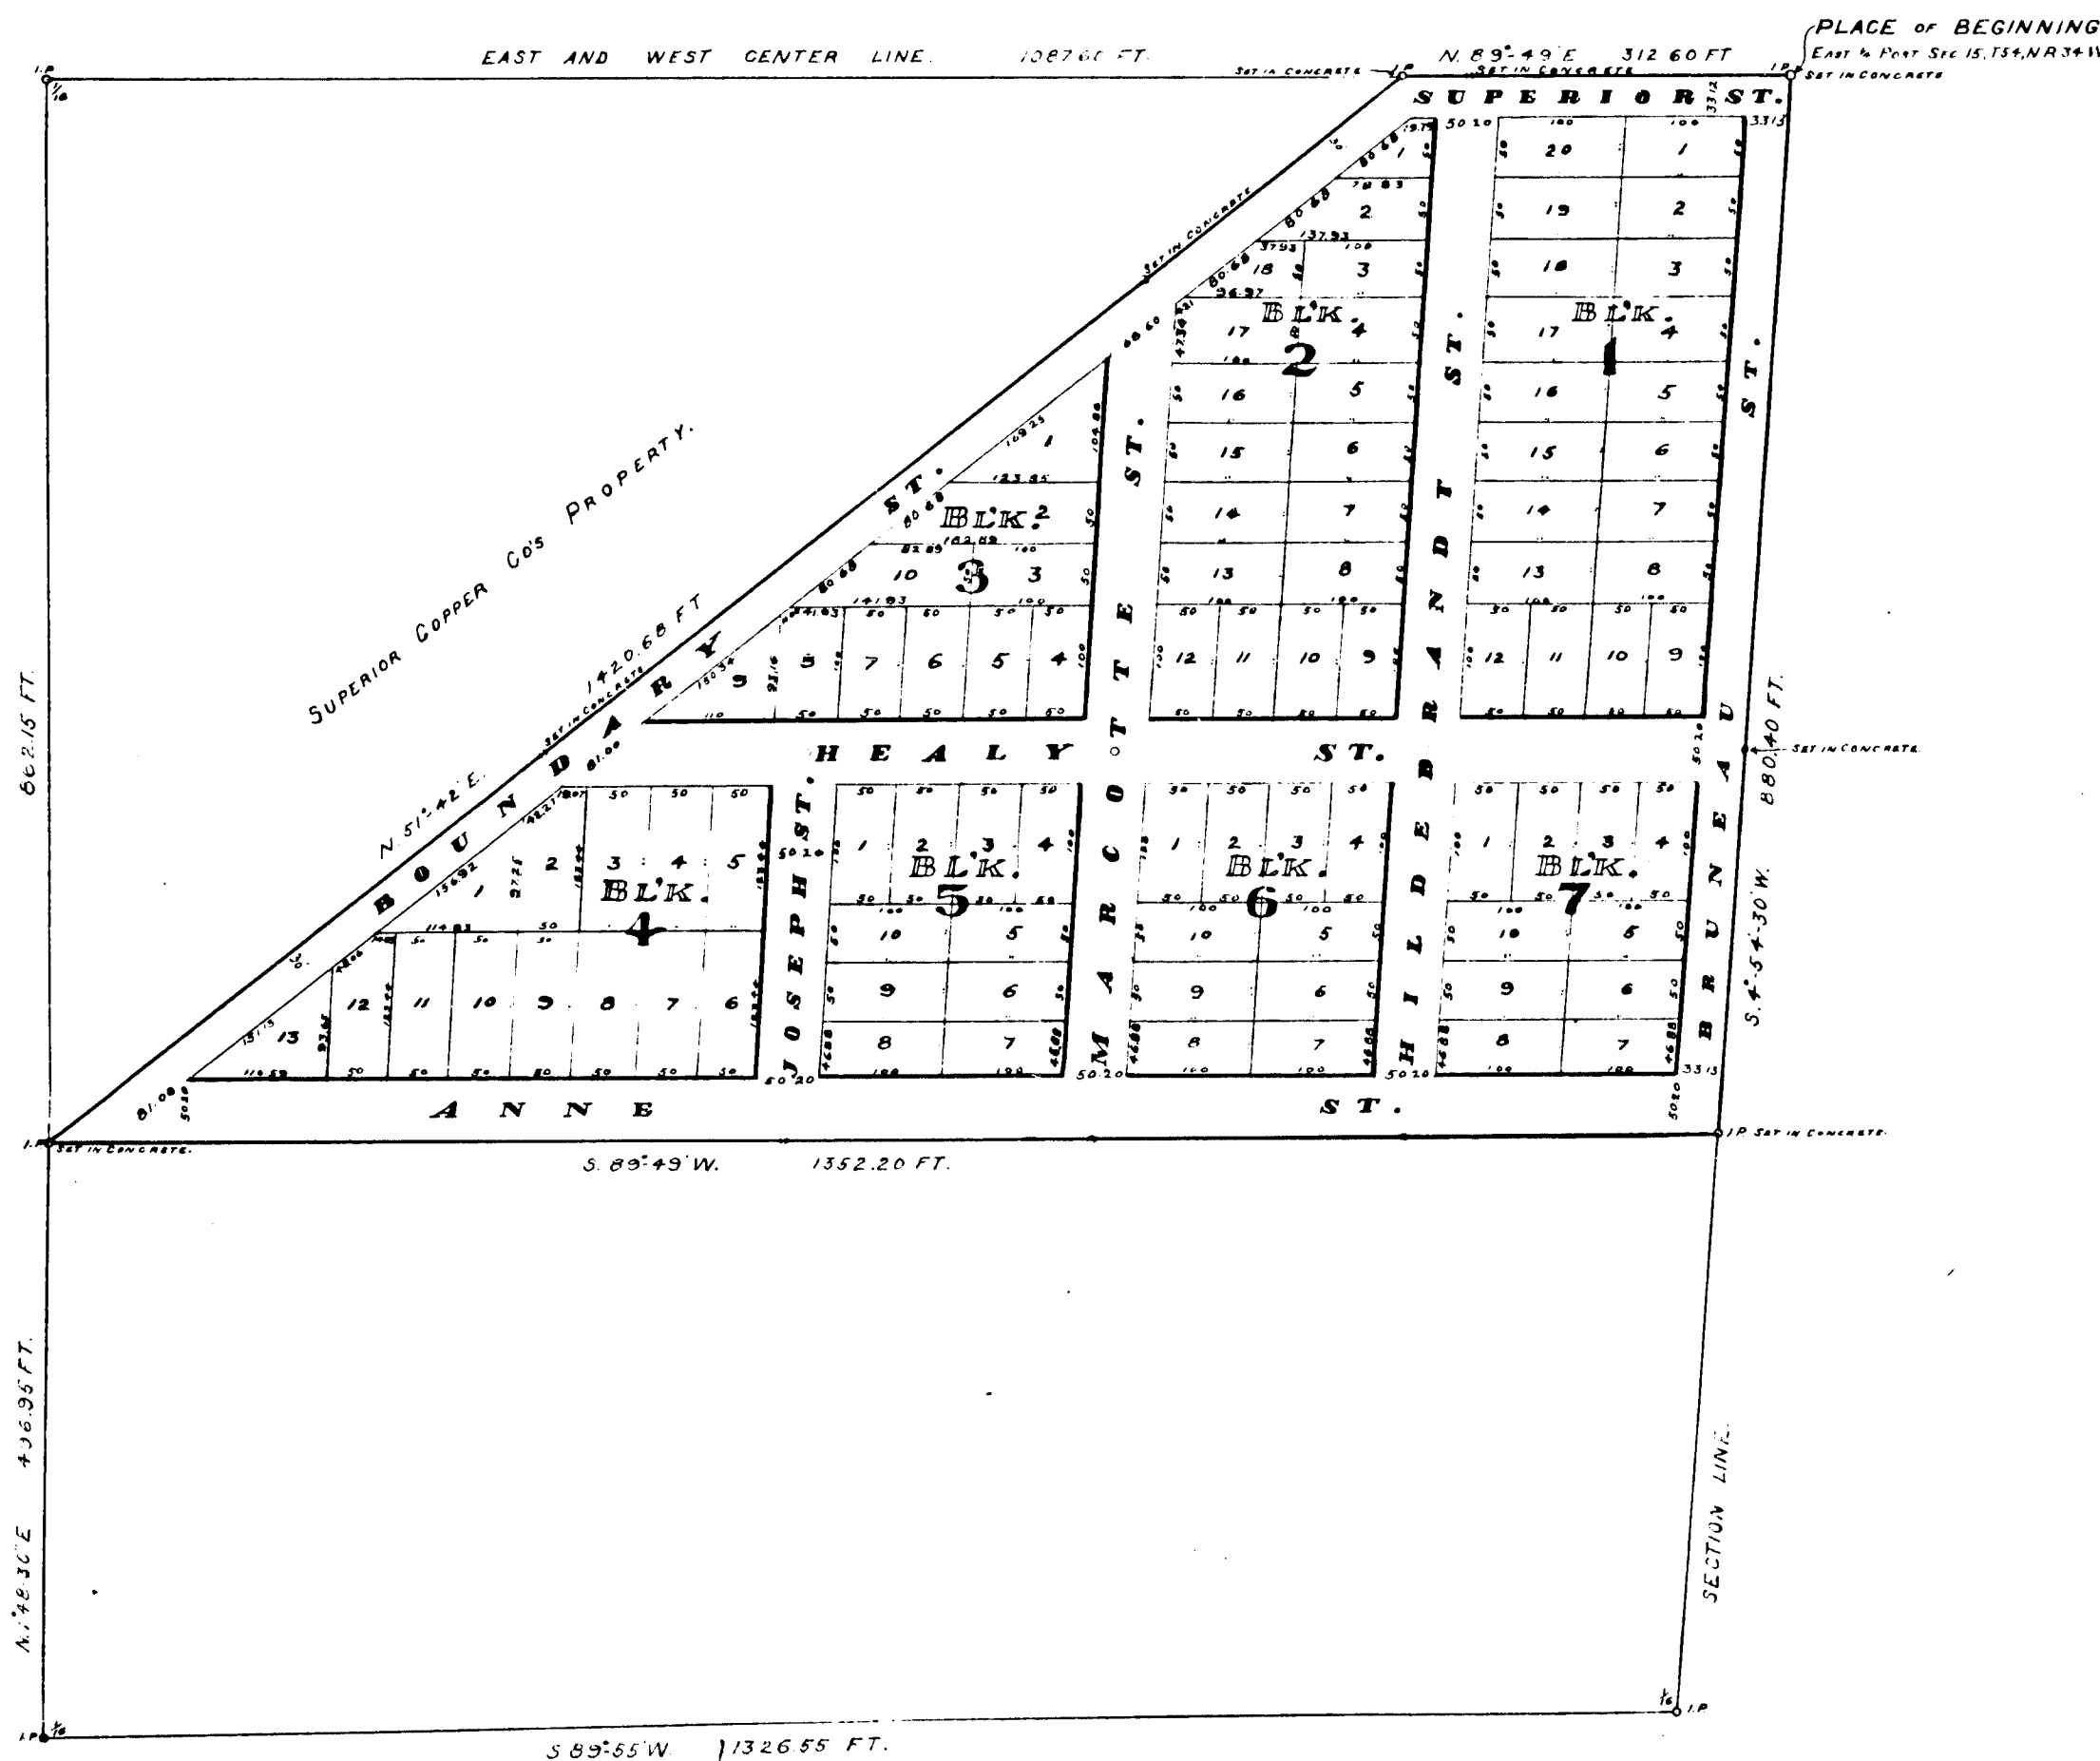

DEDICATION.

KNOW ALL MEN BY THESE PRESENTS, That JAMES T. HEALY and MAUDE B. HEALY, his wife, as proprietors, have caused the land embraced in the annexed plat to be surveyed, laid out and platted, to be known as the VILLAGE OF SUPERIOR, HOUGHTON CO., MICH., and that all of the streets as shown on said plat are hereby dedicated to the uses of the public.

IN WITNESS WHEREOF, We have hereunto set our hands this 22nd day of June, A. D. 1909.

Witness:-

James T. Healy
Maude B. Healy

James T. Healy
Maude B. Healy

ACKNOWLEDGEMENT.

State of Michigan } ss.
County of Houghton }

On this 22nd day of June, A. D. 1909, before me a Notary Public in and for said County, personally came the above named JAMES T. HEALY and MAUDE B. HEALY, his wife, personally known to me to be the persons who executed the above dedication and acknowledged the same to be their free act and deed.

Notary Public,
Houghton Co., Mich.
My Commission Expires August 9, A. D. 1913.

DESCRIPTION.

Beginning at the East Quarter-post of Section Fifteen (15) Town Fifty-four (54), North of Range Thirty-four (34), West of the principal Meridian State of Michigan, thence South, Four Degrees, Fifty-four Minutes and Thirty Seconds West, [S. 4° 54' 30" W.], along the east boundary line of said Sec. 15, Eight hundred Eighty and Four-tenths [880.40] Ft., thence South, Eighty-nine Degrees and Forty-nine Minutes West [S. 89° 49' W.], Thirteen Hundred Fifty-two and Two-tenths [1352.20] Ft., thence North, Fifty-one Degree and Forty-two Minutes East [N. 51° 42' E.], Fourteen hundred Twenty and Sixty-eight Hundredths [1420.68] Ft., thence North, Eighty-nine Degrees and Forty-nine Minutes East [N. 89° 49' E.], along the East and West Center line of above named Sec. 15, Three Hundred Twelve and Six-tenths [312.60] Ft. to the place of beginning and being a portion of the N. E. 1/4 of S. E. 1/4 of Sec. 15, T. 54 N. R. 34 W., Michigan.

SURVEYOR'S CERTIFICATE.

I hereby certify that the plat hereon delineated is a correct one and that permanent monuments consisting of 1/4" round iron pins, two feet long, set in concrete, have been placed at all points marked thus O, as thereon shown, at the angles of the land platted and at all intersection of streets.

Notary Public,
Houghton Co., Mich.

AUDITOR GENERAL.

Examined and Approved, July 1, A. D. 1909.

Notary Public,
Houghton Co., Mich.

TREASURER'S CERTIFICATE.

I hereby certify that I have examined the records in my office relating to description of lands in the within dedication, and from such examination it appears that the state and county taxes have been fully paid for the five years preceeding the date of said dedication.

Notary Public,
Houghton Co., Mich.

REGISTER'S CERTIFICATE.

State of Michigan, } ss.
County of Houghton }

Houghton, Mich., July 9, A. D. 1909.
I hereby certify that the certificate required by Sec. 135 of Act No. 206 of the Public Acts of 1893 was presented to me at the same time said dedication was presented.

Notary Public,
Houghton Co., Mich.

State of Michigan, } ss.
County of Houghton }

We, Charles S. Mackenzie, Register, and H. W. Fesing, Surveyor, do hereby certify that we have each carefully compared this copy with the plat of the VILLAGE OF SUPERIOR, HOUGHTON CO., MICH., now on record in this office, and that it is an exact copy thereof and of the whole of such record.

Notary Public,
Houghton Co., Mich.

Register's Office, } ss.
Houghton Co., Mich. }

Received for record this 9th day of July, A. D. 1909, at 11:47 A.M.
and record in Vol. 2 of Plats, Page 77.

Notary Public,
Houghton Co., Mich.

State of Michigan, } ss.
County of Houghton }

We, Charles S. Mackenzie, Register, and H. W. Fesing, Surveyor, do hereby certify that we have each carefully compared this copy with the original plat of the VILLAGE OF SUPERIOR, HOUGHTON CO., MICH., and that it is an exact copy thereof, and of the whole of such original plat.

Notary Public,
Houghton Co., Mich.

RECEIVED AND FILED.
IN AUDITOR GENERAL'S OFFICE,

Notary Public,
Houghton Co., Mich.