

0	25	75	100	150	200	250



Witness:—

Mary M. Donald } 98.
Frank L. Sealy }

Mary McDonald }
Frank L. Healy } 90.

.....day of August.....A. D. 1900.
James T. Healy [L. S.]
Mark B. Healy [L. S.]

State of Michigan } ss.
County of Houghton }

On this Second day of August, A. D. 1909, before me a Notary Public in and for said County, personally came the above named JAMES T. HEALY and MAUDE B. HEALY, his wife, personally known to me to be the persons who executed the above dedication and acknowledged the same to be their free act and deed.

My Commission Expires August 9 A. D. 1909

From the North Quarter-post of Section Fifteen (15) Town Fifty-four (54), North of Range Thirty-four (34), West of the principal Meridian, State of Michigan, go South One Degree, Seventeen Minutes and Thirty Seconds East (S. 1° 17' 30" E.), along the North and South Center line of said Sec. 15, Six Hundred Fourteen and Three-tenths (1613.90) Ft., to the place of beginning, thence South One Degree, Seventeen Minutes and Thirty Seconds East (S. 1° 17' 30" E.), along said Center line Seven Hundred Nineteen and Eighty-five Hundredths (1719.55) Ft., thence North Eighty-nine Degrees, Fifty Minutes and Forty-five Seconds West (N. 89° 50' 45" W.), Thirteen Hundred Seventy-three and Seventy-two Hundredths (1373.72) Ft., thence North Two Degrees, Fifty-nine Minutes and Forty-five Seconds West (N. 2° 59' 45" W.), Seven Hundred Eighty-six and Six-tenths (786.60) Ft., thence South Seventy Degrees, Forty-four Minutes and Forty-five Seconds East (S. 70° 44' 45" E.), One Hundred Eighty-two and Two-tenths (182.20) Ft., thence South Fifty-six Degrees and Fifty-three Minutes East (S. 56° 33' E.), Seventeen and Thirteen Hundredths (17.13) Ft., thence due East, Twelve Hundred Twelve and Thirty-three Hundredths (1212.33) Ft., to the place of beginning and being a portion of the N. E. $\frac{1}{4}$ of the N. W. $\frac{1}{4}$ of Sec. 15, T. 54 N. R. 34 W., Michigan.

I hereby certify that the plat hereon delineated is a correct one and that permanent monuments consisting of $\frac{3}{4}$ " round iron pins, two feet long, set in concrete, have been placed at all points marked thus O, as thereon shown, at the angles of the land platted and at all intersection of streets.

Mr. G. S.

Examined and Approved. AUGUST 14.....A. D. 1909.

..... Nathan F. Simpson

I hereby certify that I have examined the records in my office relating to description of lands in the within dedication, and from such examination it appears that the state and county taxes have been fully paid for the five years preceeding the date of said dedication.

.....
Ernest Fisher
 Deputy County Treasurer

State of Michigan, } ss.
County of Houghton.

Houghton, Mich., *Aug. 23*.....A. D. 1909.

Clyde S. Mackenzie
Register.

Register's Office,
Houghton Co., Mich. } ss.

Received for record this 2nd day of Aug. A. D. 1909, at 11:00 O'clock a. M.
and record in Vol. 2 of Plats, Page 23.

.....
, Register.

State of Michigan, } ss.
County of Houghton. }

We, Clyde S. Mackenzie, Register, and H. W. Feasing, Surveyor, do hereby certify that we have each carefully compared this copy with the ~~original~~ plat of SUPERIOR CITY, HOUGHTON, CO., now on record in this office, and that it is an exact copy thereof and of the whole of such record.

Clyde S. Mackenzie.....Register.
H. T. Jones.....Surveyor.

State of Michigan, } ss.
County of Houghton. }

We, Clyde S. Mackenzie, Register, and H. W. Feeling, Surveyor, do hereby certify that we have each carefully compared this copy with the plat of SUPERIOR CITY, HOUGHTON, CO., MICH., and that it is an exact copy thereof, and of the whole of such original plat.

.....Register.
.....Surveyor.

RECEIVED AND FILED.

IN AUDITOR GENERAL'S OFFICE

September 1, 1909
Nathan Leopold


14065

PLAT OF SUPERIOR CITY

HOUGHTON CO., MICH.

Portion of the N. E. ¼ of the N. W. ¼ of Sec. 15, T. 54, N. R. 34 W.

Scale 150 Ft.=1 inch.

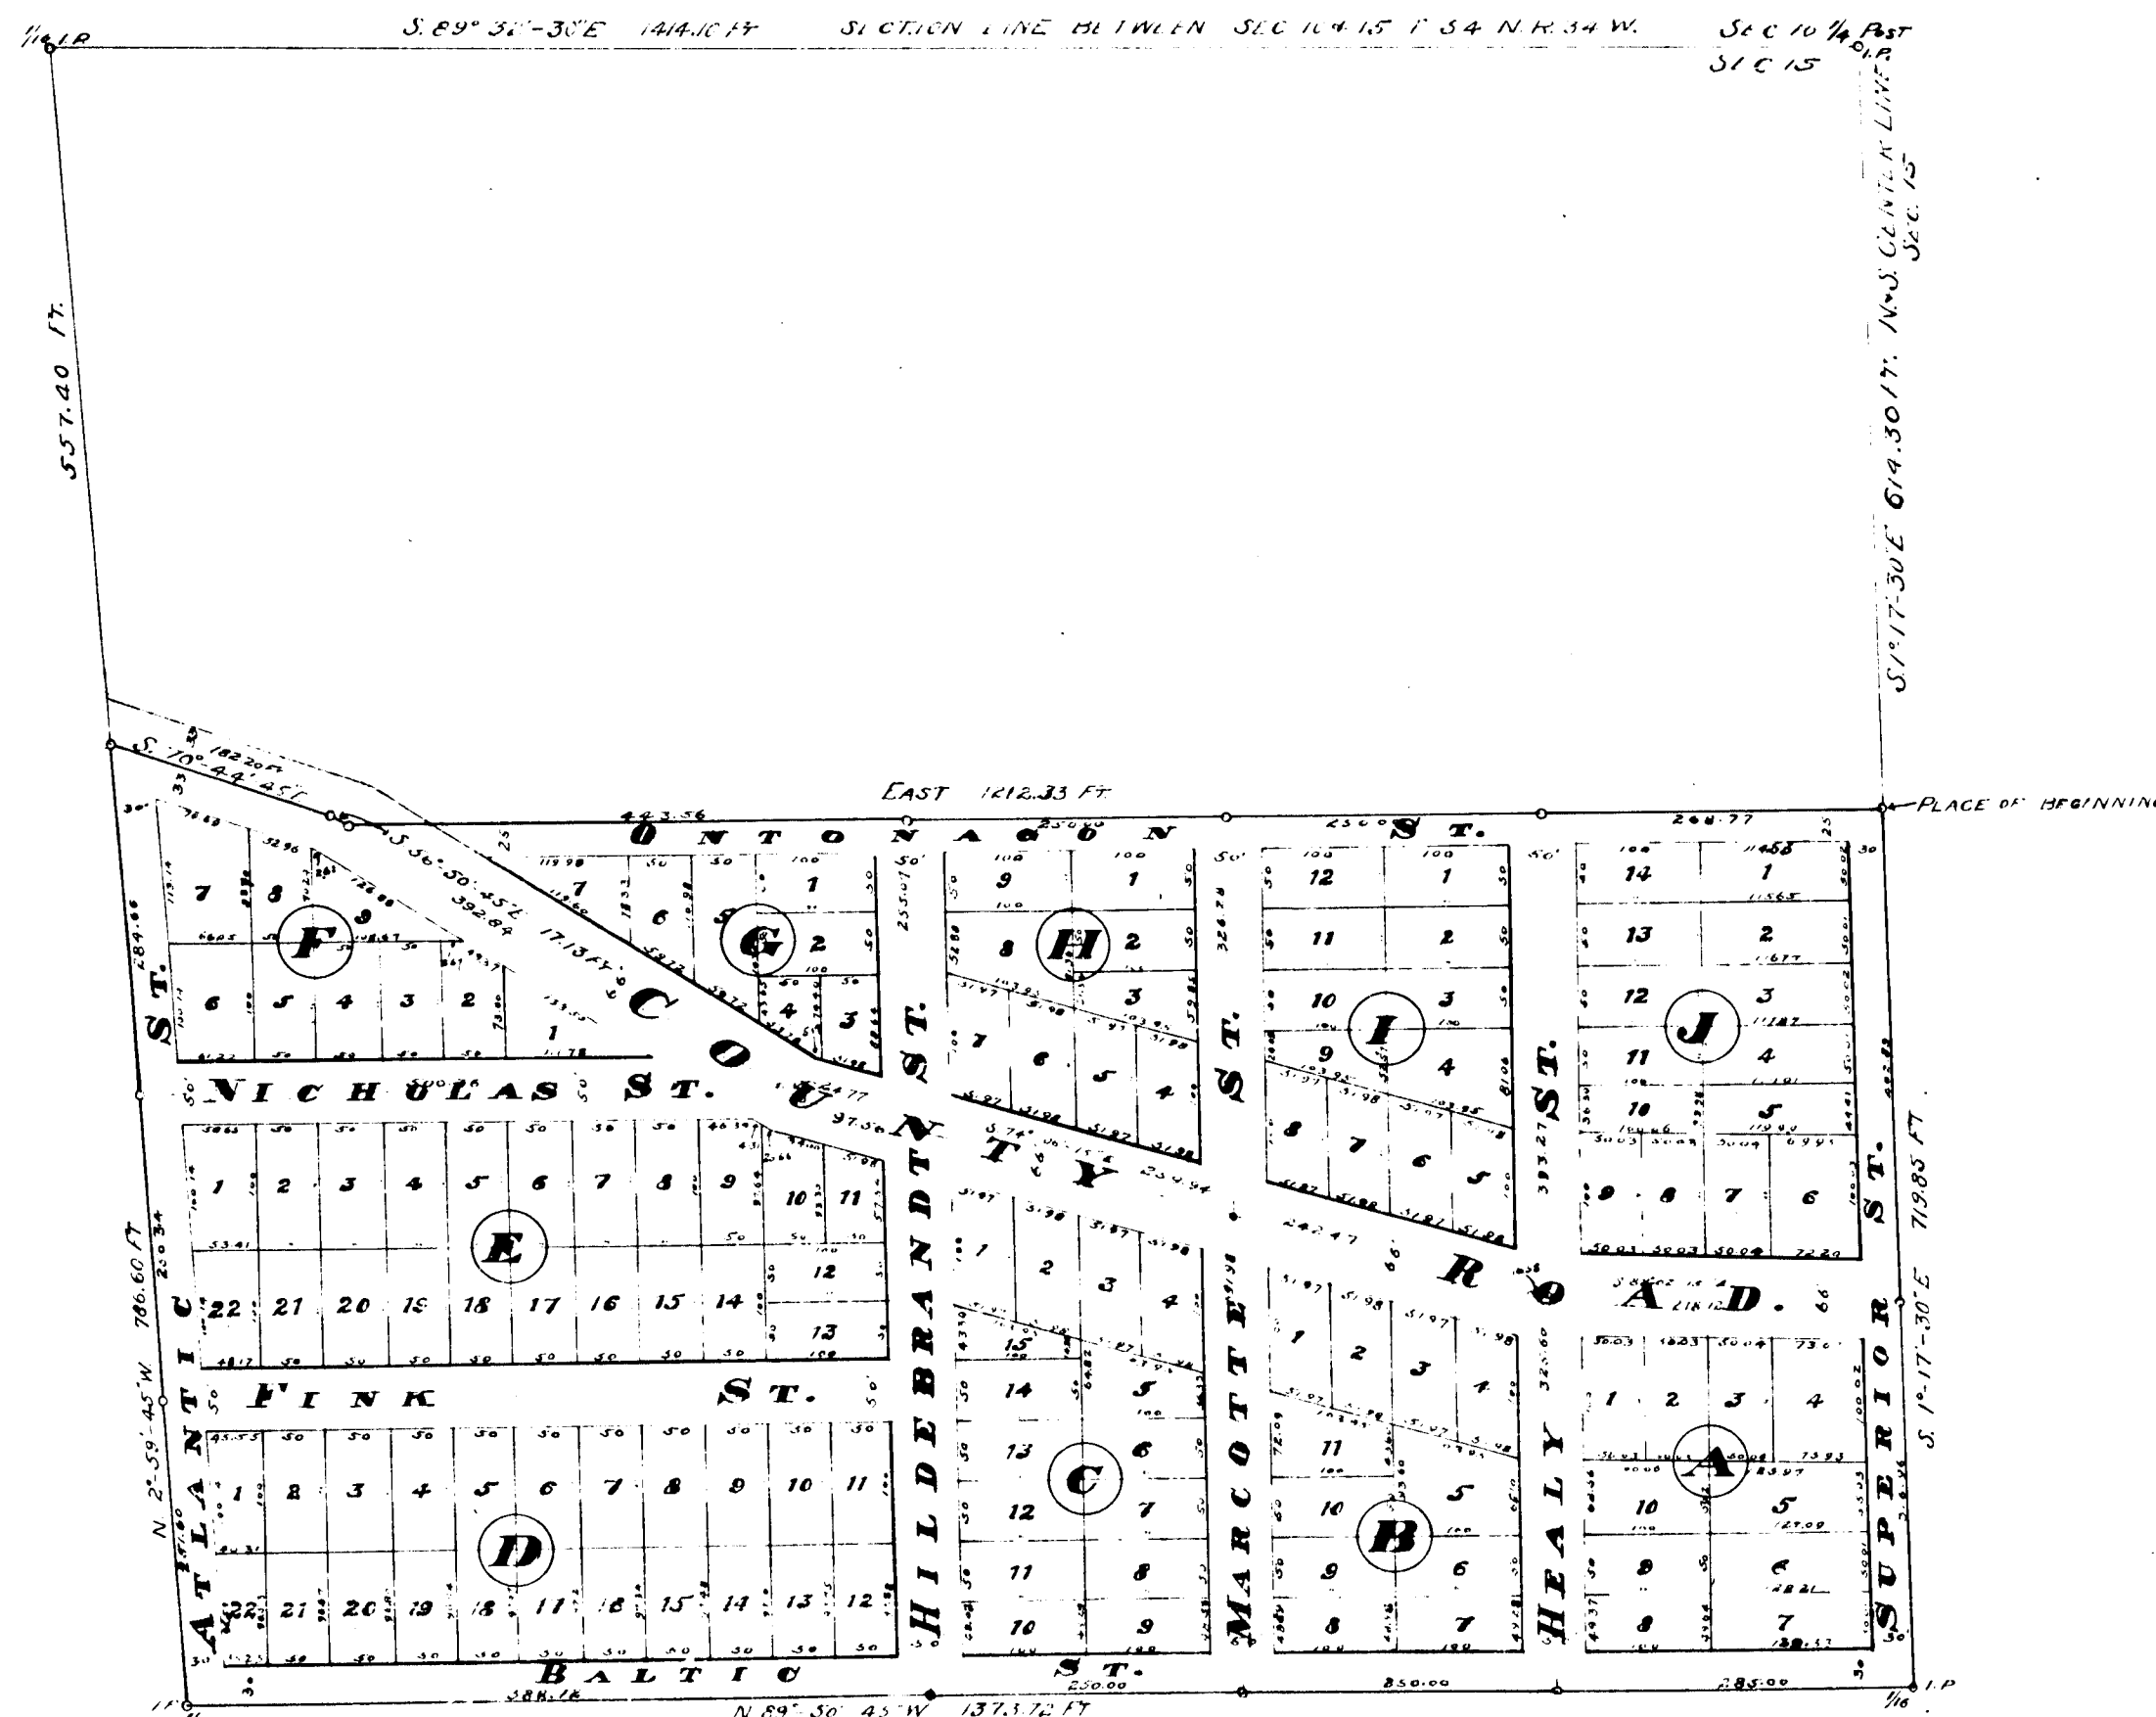

DEDICATION.

KNOW ALL MEN BY THESE PRESENTS, That JAMES T. HEALY and MAUDE B. HEALY, his wife, as proprietors, have caused the land embraced in the annexed plat to be surveyed, laid out and platted, to be known as SUPERIOR CITY, HOUGHTON CO., MICH., and that all of the streets as shown on said plat are hereby dedicated to the uses of the public.

IN WITNESS WHEREOF, We have hereunto set our hands this Second day of August, A. D. 1909.

Witnesses:

Harry McDonald
Frank L. Idealy ss.
Harry McDonald
Frank L. Idealy ss.

James T. Healy ss.
Maude B. Healy ss.

ACKNOWLEDGEMENT.

State of Michigan } ss.
County of Houghton }

On this Second day of August, A. D. 1909, before me a Notary Public in and for said County, personally came the above named JAMES T. HEALY and MAUDE B. HEALY, his wife, personally known to me to be the persons who executed the above dedication and acknowledged the same to be their free act and deed.

Frank L. Idealy Notary Public,
Houghton Co., Mich.
My Commission Expires August 9, A. D. 1909.

DESCRIPTION.

From the North Quarter-post of Section Fifteen (15) Town Fifty-four (54), North of Range Thirty-four (34), West of the principal Meridian, State of Michigan, go South One Degree, Seventeen Minutes and Thirty Seconds East [S. 1° 17' 30" E.], along the North and South Center line of said Sec. 15, Six Hundred Fourteen and Three-tenths [614.30] Ft., to the place of beginning, thence South One Degree, Seventeen Minutes and Thirty Seconds East [S. 1° 17' 30" E.], along said Center line Seven Hundred Nineteen and Eighty-five Hundredths [719.85] Ft., thence North Eighty-nine Degrees, Fifty Minutes and Forty-five Seconds West [N. 89° 50' 45" W.], Thirteen Hundred Seventy-three and Seventy-two Hundredths [1373.72] Ft., thence North Two Degrees, Forty-five Minutes and Forty-five Seconds West [N. 2° 45' 45" W.], Seven Hundred Eighty-six and Six-tenths [786.60] Ft., thence South Seventy Degrees, Fifty-nine Minutes and Forty-five Seconds East [S. 70° 44' 45" E.], One Hundred Eighty-two and Two-tenths [182.20] Ft., thence South Fifty-six Degrees, Forty-four Minutes and Forty-five Seconds East [S. 56° 44' 45" E.], Seventeen and Thirteen Hundredths [17.13] Ft., thence due East, Twelve Hundred Twelve and Thirty-three Hundredths [1212.33] Ft., to the place of beginning and being a portion of the N. E. ¼ of Sec. 15, T. 54 N. R. 34 W., Michigan.

SURVEYOR'S CERTIFICATE.

I hereby certify that the plat hereon delineated is a correct one and that permanent monuments consisting of ¼" round iron pins, two feet long, set in concrete, have been placed at all points marked thus "O", as thereon shown, at the angles of the land platted and at all intersection of streets.

Harry McDonald Surveyor.

AUDITOR GENERAL.

Examined and Approved, August 14, A. D. 1909.

William T. Simpson
Deputy Auditor General.

TREASURER'S CERTIFICATE.

I hereby certify that I have examined the records in my office relating to description of lands in the within dedication, and from such examination it appears that the state and county taxes have been fully paid for the five years preceeding the date of said dedication.

Carl H. Fisher
Deputy County Treasurer.

REGISTER'S CERTIFICATE.

State of Michigan, } ss.
County of Houghton, }

Houghton, Mich., Aug. 23, A. D. 1909.

I hereby certify that the certificate required by Sec. 135 of Act No. 206 of the Public Acts of 1893 was presented to me at the same time said dedication was presented.

Clyde S. Mackenzie Register.

State of Michigan, } ss.
County of Houghton, }

We, Clyde S. Mackenzie, Register, and H. W. Fesing, Surveyor, do hereby certify that we have each carefully compared this copy with the original plat of SUPERIOR CITY, HOUGHTON CO., now on record in this office, and that it is an exact copy thereof and of the whole of such record.

Clyde S. Mackenzie Register.
H. W. Fesing Surveyor.

Register's Office, } ss.
Houghton Co., Mich. }

Received for record this 23rd day of August, A. D. 1909, at 11:00 o'clock, A. M. and record in Vol. 2 of Plats, Page 3.

Clyde S. Mackenzie Register.

State of Michigan, } ss.
County of Houghton, }

We, Clyde S. Mackenzie, Register, and H. W. Fesing, Surveyor, do hereby certify that we have each carefully compared this copy with the plat of SUPERIOR CITY, HOUGHTON CO., MICH., and that it is an exact copy thereof, and of the whole of such original plat.

Clyde S. Mackenzie Register.
H. W. Fesing Surveyor.

RECEIVED AND FILED.
IN AUDITOR GENERAL'S OFFICE,

September 1, 1909
William T. Simpson
Deputy Auditor General