

SECOND ADDITION TO COPPER CITY HOUGHTON COUNTY MICHIGAN

SCALE 100 FT. = 1 IN.
1909

STATE OF MICHIGAN } S.S.
COUNTY OF HOUGHTON }
We Christine Markunje, Deputy
Register of Deeds, and F. E. Simar, Surveyor,
hereby certify that we have each carefully
compared this copy with the original plat
of the second addition to Copper City now
of record in the office of Register of
Deeds, and that it is a true transcript
therefrom and of the whole of such record.
August 28th 1909.
Christine Markunje, Deputy Register of Deeds
F. E. Simar, Surveyor

thousand three hundred thirty-nine
and seven tenths (1339.7) feet to the point of
beginning, excepting therefrom the Right
of Way heretofore conveyed to the Keweenaw
Central Railroad Company as shown on plat.

SURVEYORS CERTIFICATE.
I hereby certify that the plat herein delineated
is a correct one and that permanent iron
monuments have been placed at all points
marked thus O as thereon shown at the angles
in the boundaries of the land platted and
the intersection of all streets and streets
and alleys, consisting of three foot lengths
of two inch iron pipe.

F. E. Simar Surveyor
Examined and approved Aug 19 1909

Nathan F. Simpson
Deputy Auditor General

TREASURERS CERTIFICATE
I hereby certify that I have examined the
records in my office relating to descriptions of
lands in the within instrument and from
such examination it appears that the state and
county taxes have been fully paid for the five
years preceding the date of said instrument.
Houghton, Michigan Aug. 28 A.D. 1909

Edgar Washleigh
County Treasurer

REGISTERS CERTIFICATE.

State of Michigan } S.S.
County of Houghton }
Houghton, Michigan August 28th A.D. 1909
I hereby certify that the certificate required
by section No. 135 of act No. 206 of the public
acts of 1893 was presented to me at the same
time this plat was presented.

Christine Markunje
Deputy Register of Deeds

REGISTERS OFFICE.

Houghton County, Michigan
Received for record this 28th day of August
A.D. 1909. at 11:30 o'clock A.M. and recorded in Vol. 2
of plats, page 24


Christine Markunje
Deputy Register of Deeds

STATE OF MICHIGAN } S.S.
COUNTY OF HOUGHTON }

We Christine Markunje, Deputy
Register of Deeds and F. E. Simar, Surveyor, hereby
certify that we have each carefully compared this
copy with the original plat of the second addition
to Copper City and that it is an exact copy thereof
and of the whole of such original plat.

Christine Markunje
Deputy Register of Deeds
F. E. Simar
Surveyor

RECEIVED AND FILED,
IN AUDITOR GENERAL'S OFFICE,
AUG 30 1909
Oramel B. Bull
Auditor General

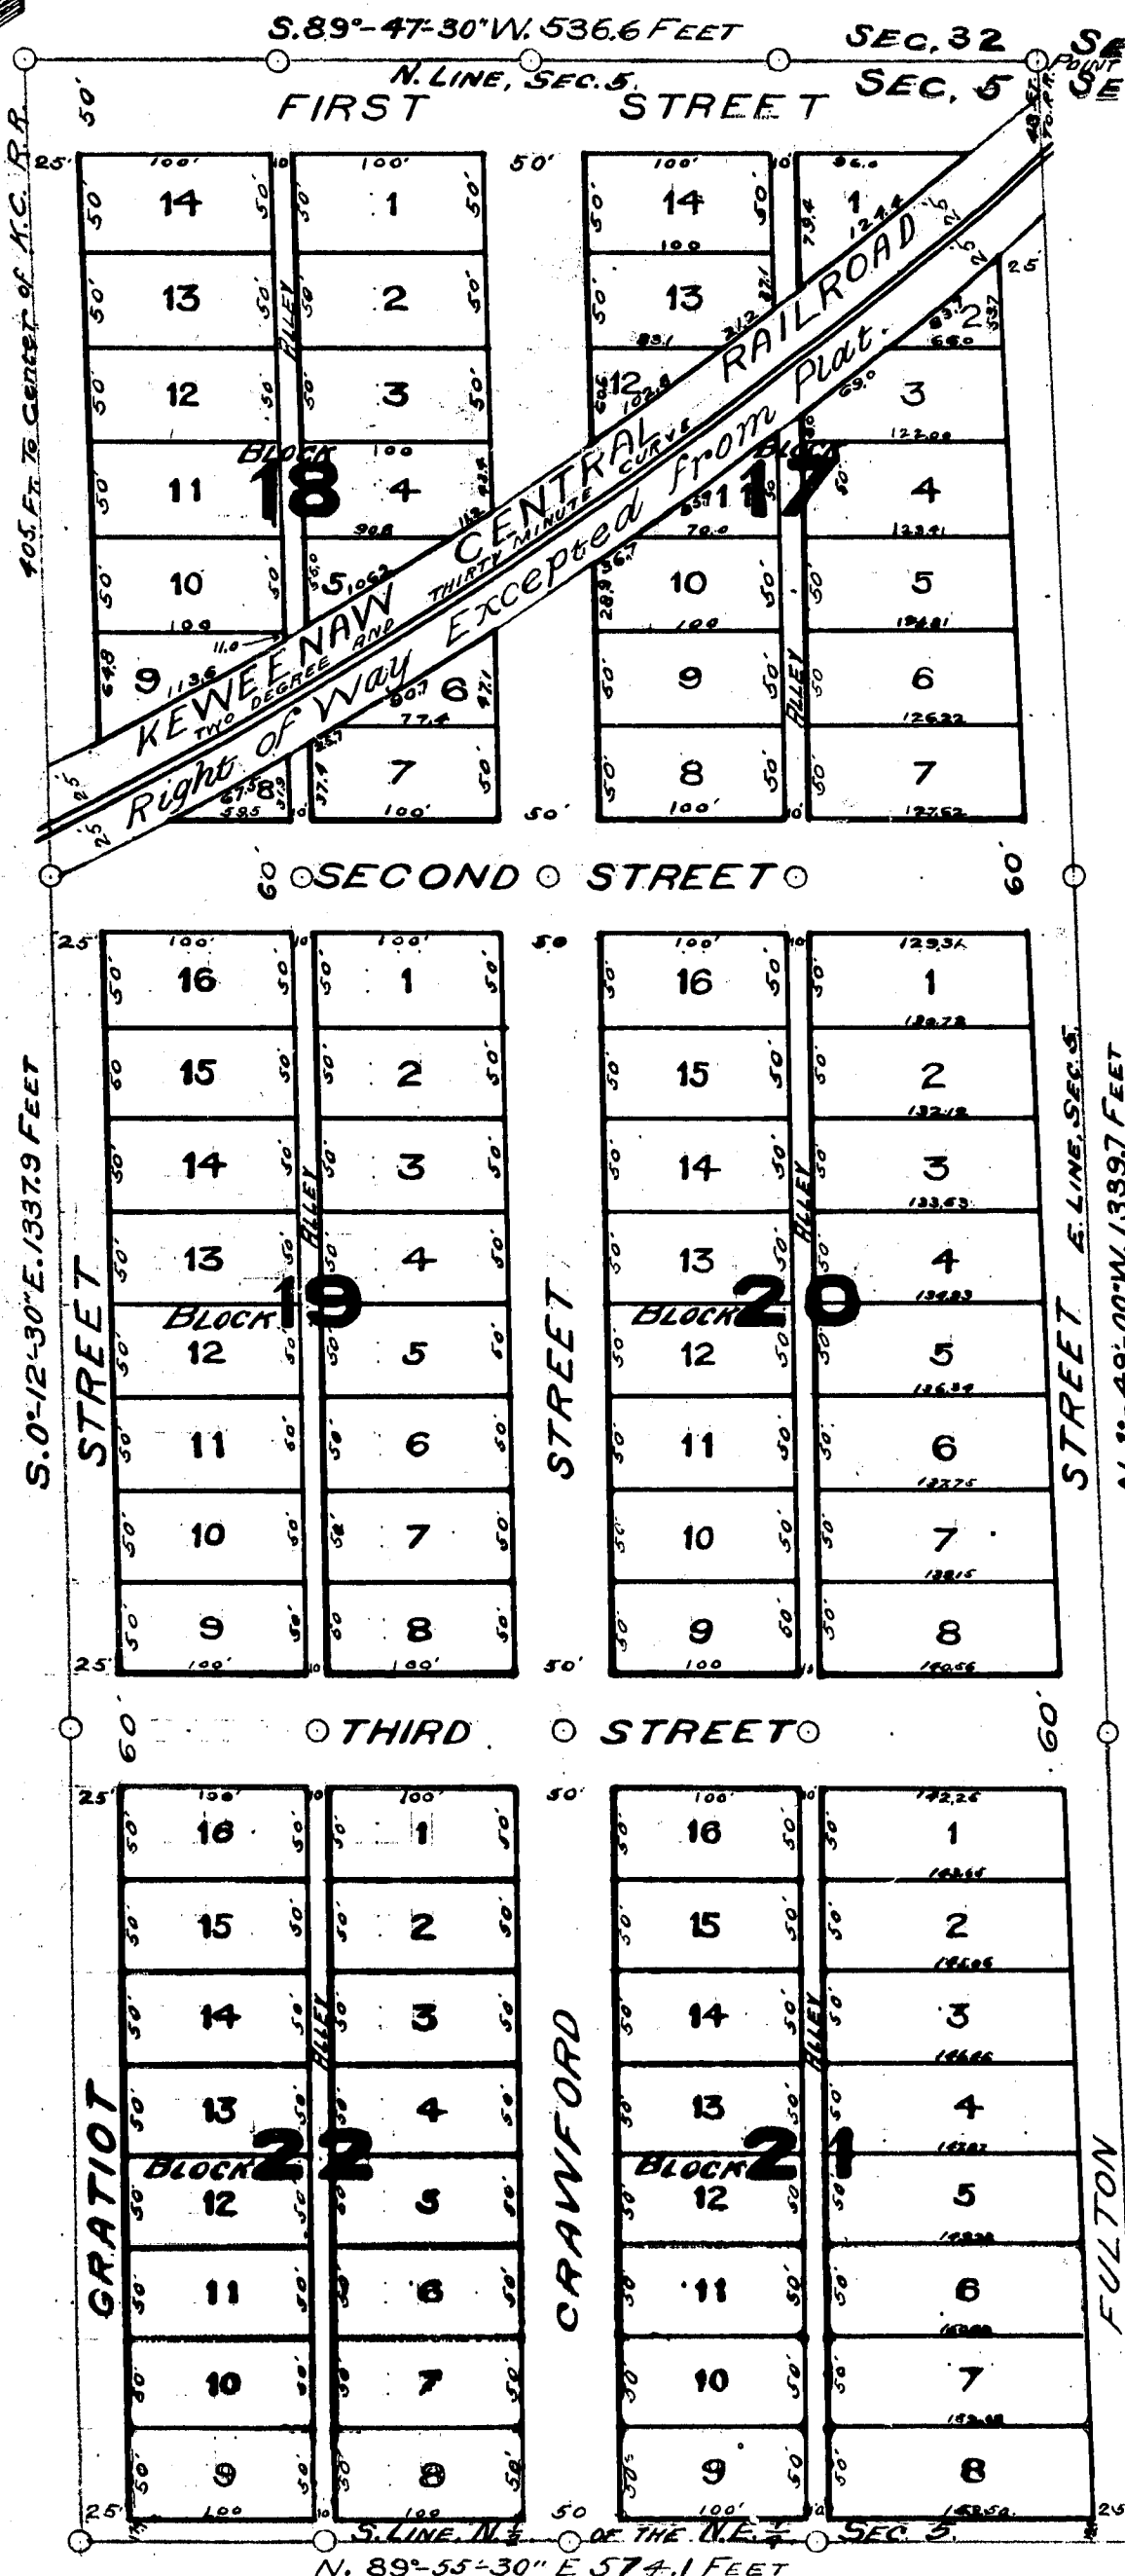

DEDICATION.

Know All Men By These Presents
that the Copper City Land Company, a
corporation, organized and existing under and by
virtue of the laws of the state of Michigan, as
proprietor, has caused the land embraced
in the annexed plat to be surveyed laid out
and platted, to be known as the Second Addition
to Copper City, Houghton County, Michigan, and
that all the streets and alleys as shown on
said plat are hereby dedicated to the uses
of the public.

In Witness Whereof said Copper City Land
Company has caused these presents to be
subscribed by its President and Secretary
hereunto duly authorized and its corporate
seal to be hereunto affixed, this 17 day of
August 1909.

Signed Sealed and
Delivered in presence of Copper City Land Company (L.S.)
Herman A. Kieder Jeremiah T. Finnegan
James D. Lerney John G. Stone
President Secretary

State of Michigan } S.S.
County of Houghton }

On this 17 day of August
A.D. 1909, before me, the subscribers,
a notary public in and for said County, personally
appeared Jeremiah T. Finnegan, known to me to
be the president of the Copper City Land Company,
and John G. Stone known to me to be the
secretary of said company, and severally ac-
knowledge the foregoing instrument and their
execution thereof to be the free act and deed
of the said Copper City Land Company, and I
further certify that I know the seal affixed to
said instrument to be the corporate seal of
said Copper City Land Company.

James D. Lerney
Notary public in and for
Houghton County, Michigan

My commission expires June 21 1911

DESCRIPTION.

The annexed plat of the Second
Addition to Copper City, Houghton County,
Michigan, contains that portion of the
north half of the north-east quarter
of section five (5) in Township fifty-six (56)
North of Range thirty-two (32) West in
Houghton County, Michigan, described
as follows, Beginning at the north
east corner of section 5 T. 56 N.
R. 32 W. thence along the north
line of said section 5, S. 89°-47'-30" W.
five hundred thirty-six and six
tenths (536.6) feet, thence S. 0°-12'-30" E.
one thousand three hundred thirty-seven
and nine tenths (1337.9) feet to the south
line of the north half of the north-east
quarter of section 5 T. 56 N. R. 32 W. thence
N. 89°-55'-30" E. five hundred seventy-four and
one tenth (574.1) feet to the east line
of section 5 T. 56 N. R. 32 W. thence on
said section line N. 1°-49'- W. one

SECOND ADDITION TO COPPER CITY HOUGHTON COUNTY MICHIGAN

SCALE 100 FT. = 1 IN.
1909

STATE OF MICHIGAN } S.S.
COUNTY OF HOUGHTON

We Christine Markun, Deputy
Register of Deeds, and F. E. Simar, Surveyor,
herby certify that we have each carefully
compared this copy with the original plat
of the second addition to Copper City now
of record in the office of Register of
Deeds, and that it is a true transcript
therefrom and of the whole of such record.
August 28th 1909.
Christine Markun, Deputy Register of Deeds
F. E. Simar, Surveyor

thousand three hundred thirty-nine
and seven tenths (1339.7) feet to the point of
beginning; excepting therefrom the Right
of Way heretofore conveyed to the Keweenaw
Central Railroad Company as shown on plat.

SURVEYORS CERTIFICATE.
I hereby certify that the plat herein delineated
is a correct one and that permanent iron
monuments have been placed at all points
marked thus "as thereon shown" at the angles
in the boundaries of the land platted and
the intersection of all streets and streets
and alleys, consisting of three foot lengths
of two inch iron pipe.

Examined and approved Aug 17 1909
F. E. Simar Surveyor

Nathan F. Simpson Deputy Auditor General

TREASURERS CERTIFICATE
I hereby certify that I have examined the
records in this office relating to descriptions of
lands in the within instrument and from
such examination it appears that the state and
county taxes have been fully paid for the five
years preceding the date of said instrument.
Houghton, Michigan Aug. 28 A.D. 1909

Edgar Washleigh County Treasurer

REGISTERS CERTIFICATE.

State of Michigan } S.S.
County of Houghton
Houghton, Michigan August 28th A.D. 1909
I hereby certify that the certificate required
by section No. 135 of act No. 206 of the public
acts of 1893 was presented to me at the same
time this plat was presented

Christine Markun
Deputy Register of Deeds

REGISTERS OFFICE.

Houghton County, Michigan
Received for record this 28th day of August
A.D. 1909. at 11:30 o'clock A.M. and recorded in Vol. 7
of plats, page 24


Christine Markun
Deputy Register of Deeds

STATE OF MICHIGAN } S.S.
COUNTY OF HOUGHTON

We Christine Markun, Deputy
Register of Deeds and F. E. Simar, Surveyor, hereby
certify that we have each carefully compared this
copy with the original plat of the second addition
to Copper City and that it is an exact copy thereof
and of the whole of such original plat.

Christine Markun Deputy Register of Deeds
F. E. Simar Surveyor

Francis B. Full
Auditor General

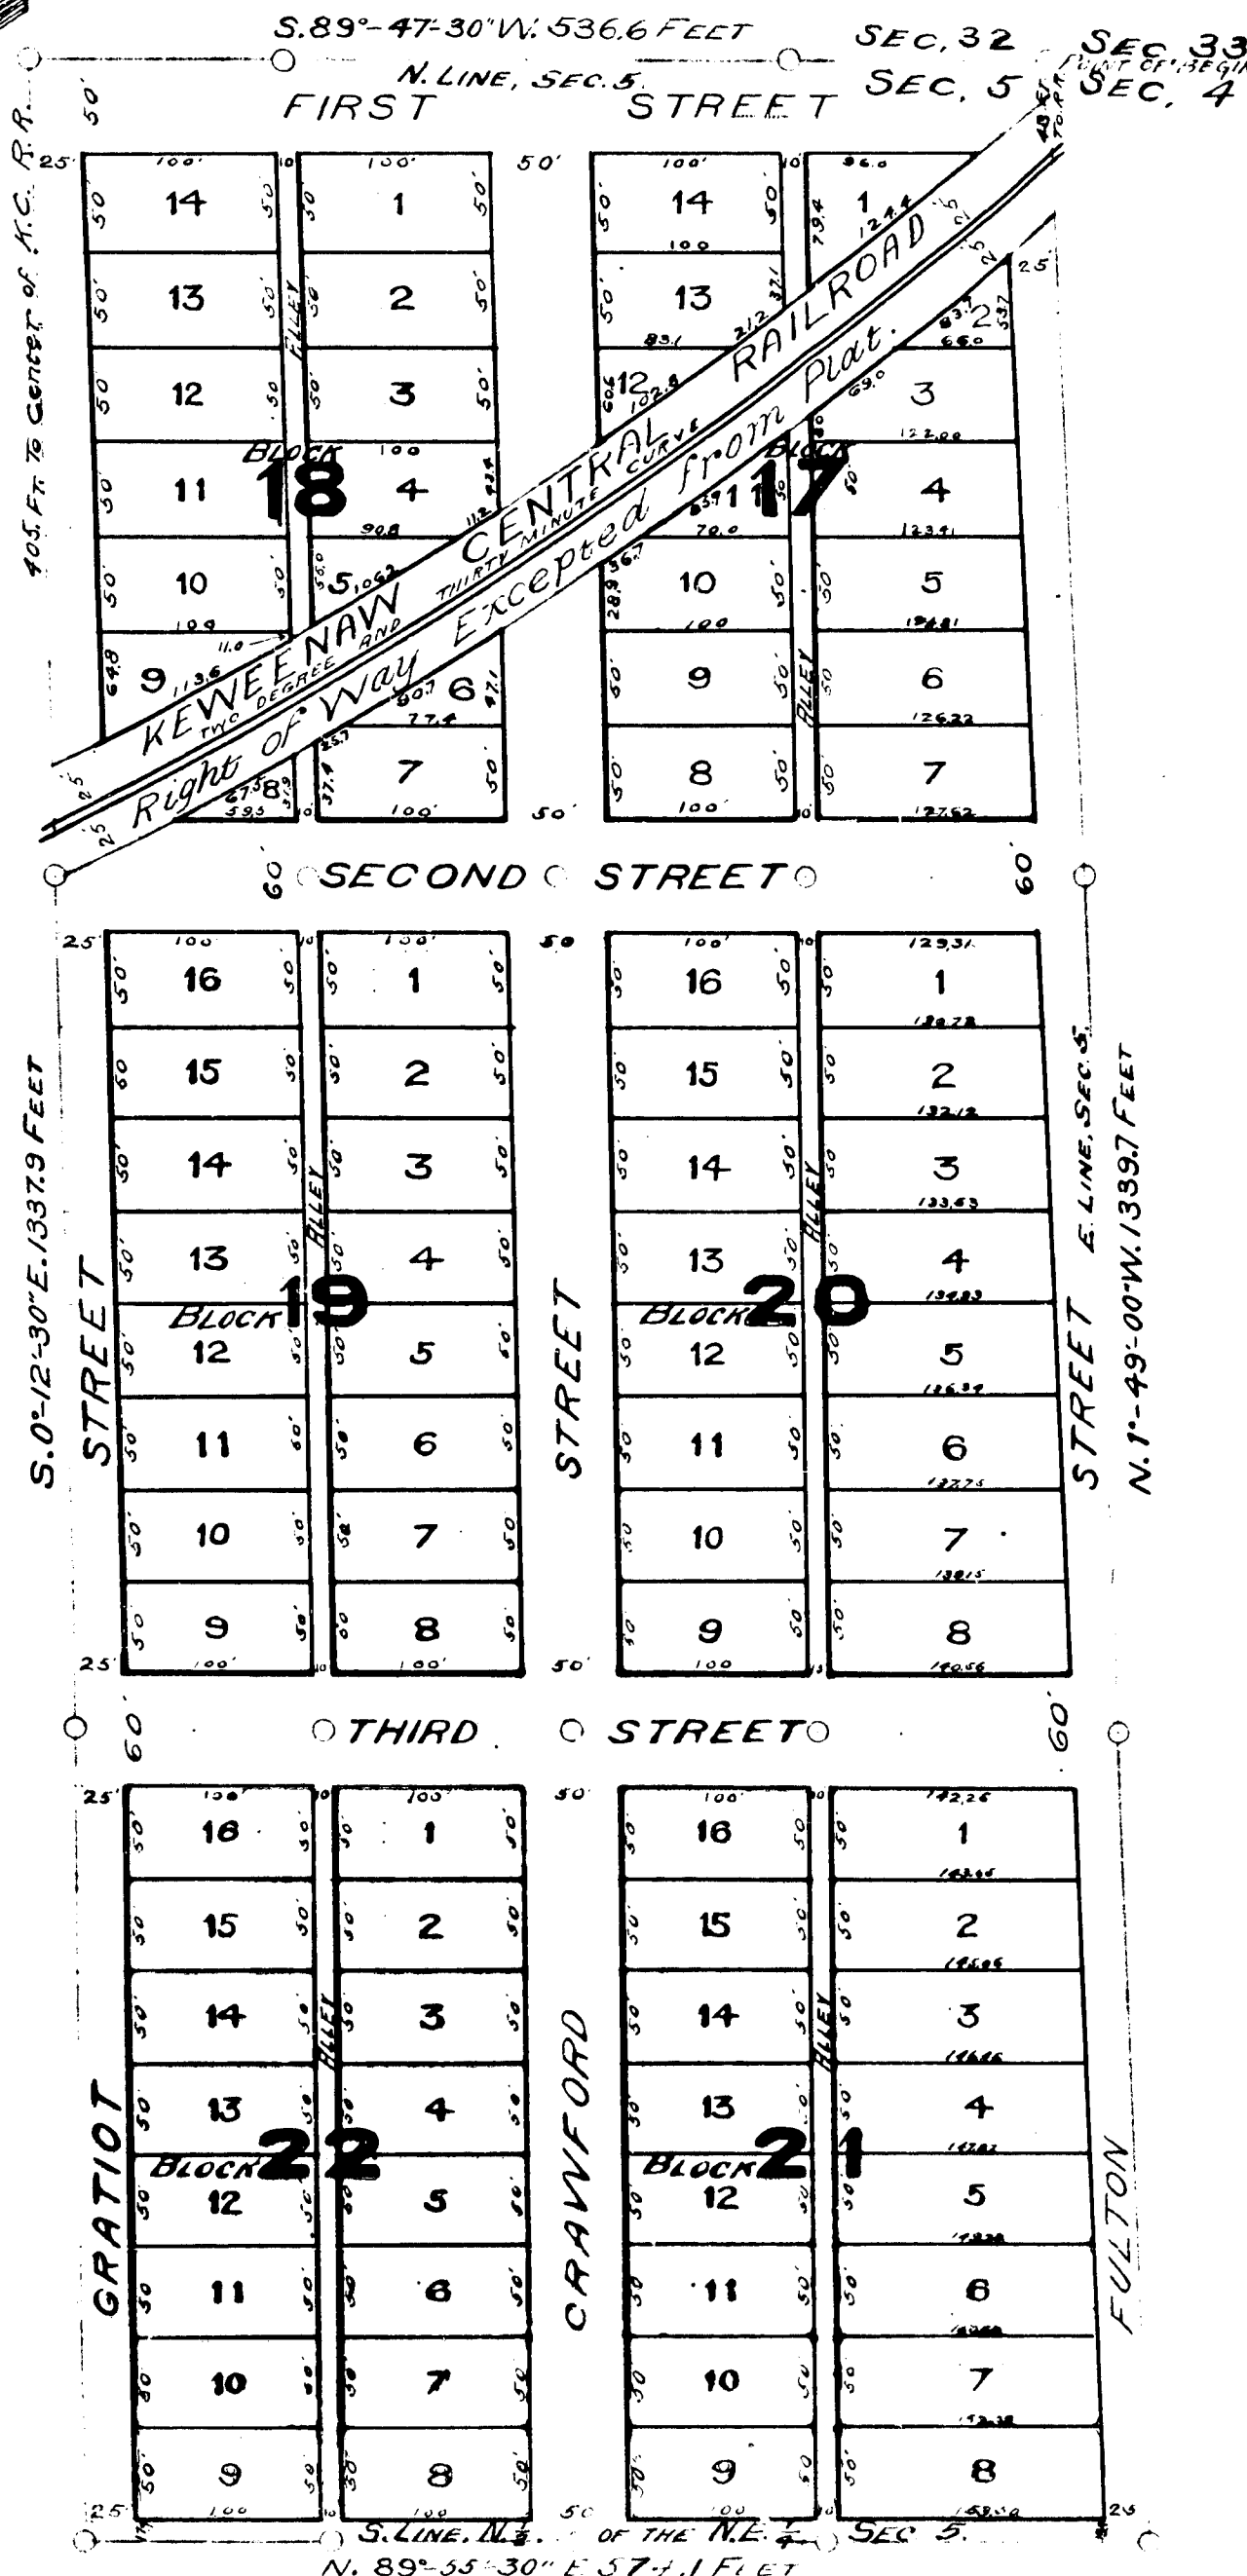

DEDICATION.

Know All Men By These Presents
that the Copper City Land Company, a
corporation, organized and existing under and by
virtue of the laws of the state of Michigan, as
proprietor, has caused the land embraced
in the annexed plat to be surveyed laid out
and platted, to be known as the Second Addition
to Copper City, Houghton County, Michigan, and
that all the streets and alleys as shown on
said plat are hereby dedicated to the uses
of the public.

In Witness Whereof said Copper City Land
Company has caused these presents to be
subscribed by its President and Secretary
hereunto duly authorized and its corporate
seal to be hereunto affixed, this 17 day of
August 1909.

Signed Sealed and
Delivered in presence of Copper City Land Company (L.S.)
Herman A. Kiedler Jeremiah T. Finnegan
James D. Loney John G. Stone
President Secretary

State of Michigan } S.S.
County of Houghton

On this 17 day of August
A.D. 1909, before me, the subscriber,
a notary public in and for said County, personally
appeared Jeremiah T. Finnegan, known to me to
be the president of the Copper City Land Company,
and John G. Stone known to me to be the
secretary of said company, and severally ac-
knowledge the foregoing instrument and their
execution thereof to be the free act and deed
of the said Copper City Land Company, and I
further certify that I know the seal affixed to
said instrument to be the corporate seal of
said Copper City Land Company,

James D. Loney
Notary public in and for
Houghton County, Michigan

My commission expires June 21 1911

DESCRIPTION.

The annexed plat of the Second
Addition to Copper City, Houghton County,
Michigan, contains that portion of the
north half of the north-east quarter
of section five (5) in Township fifty-six (56)
North of Range thirty-two (32) West in
Houghton County, Michigan, described
as follows, Beginning at the north
east corner of section 5 T. 56 N.
R. 32 W. thence along the north
line of said section 5, S. 89° 47' 30" W.
five hundred thirty-six and six
tenths (536.6) feet, thence S. 0° 12' 30" E.
one thousand three hundred thirty-seven
and nine tenths (1337.9) feet to the south
line of the north half of the north-east
quarter of section 5 T. 56 N. R. 32 W. thence
N. 89° 55' 30" E. five hundred seventy-four and
one tenth (574.1) feet to the east line
of section 5 T. 56 N. R. 32 W. thence on
said section line N. 1° 49' W. one