

Filed in Auditor General's Dep't

Arthur J. Simpson
Deputy Auditor General.

I hereby certify that I am a surveyor by profession, that the annexed plat is a correct plat of the Ulseth Addition to the City of Hancock, that the lands embraced in said plat are all in section twenty-seven (27), township fifty-five (55), North, Range thirty-four (34) West, in the City of Hancock, County of Houghton and State of Michigan, and are more particularly described as follows, to-wit: Commencing at the center of said Section twenty-seven (27), running thence eleven hundred and thirty-five (1135) feet west along the north line of the south-west quarter of said section, thence south sixteen hundred and sixty-eight (1668) feet to a point intersecting the shore of Portage Lake, thence south and east along the shore of Portage Lake to a point where the south line of said south-west quarter of said section intersects the lake shore, thence east nine hundred and thirty-six (936) feet along the south line of the south-west quarter of said section to a point marking the southeast corner of the southwest quarter of said section, thence north twenty-five hundred and fifty-one (2551) feet along the north and south line dividing the southwest and southeast quarters of the said section to the place of beginning; and that permanent monuments consisting of iron bars have been securely fixed at all points marked thus "O" on said plat, and at all angles in the boundaries of the land platted, and at the intersections of the streets or streets and alleys.

VACATED BY RESOLUTION
OF Common Council
June 20-1956
VOUCHER No. 549-56

We (Register of Deeds and Surveyor), hereby certify that we have each carefully compared the copy with the original plat of the Ulseth Addition to the City of Hancock, and that it is an exact copy thereof and of the whole of such original plat.

VACATED BY RESOLUTION
OF Common Council
July 15-1960
VOUCHER No. 642-60

Know all men by these presents, That the Hancock Land and Improvement Company, a corporation organized and existing under and by virtue of the laws of the state of Michigan and having its principal office at Calumet, Michigan, as proprietor has caused the land in the annexed plat to be surveyed, laid out and platted and known as the Ulseth Addition to the City of Hancock, and that all the streets and alleys, as shown in said plat, are hereby dedicated to the use of the public. In witness whereof, The said Hancock Land and Improvement Company has caused these presents to be executed by its president and Secretary and has caused its corporate seal to be hereunto affixed this 2nd day of Aug. A.D. 1909.

Signed, sealed and delivered in presence of,
Edward H. Wells By Edward H. Wells Its president.
Wm. J. McDonald and Wm. J. McDonald Its secretary.
State of Michigan SS.
County of Houghton

On this 2nd day of Aug., A.D. nineteen hundred nine, before me, appeared Edward H. Wells and W. Frank James, to me personally known, who being by me duly sworn each did say the he is president and secretary, respectively, of the Hancock Land and Improvement Company, and that the seal annexed to said instrument is the corporate seal of the said corporation and that the instrument was signed and sealed in behalf of said corporation by authority of its board of directors, and said Edward H. Wells and W. Frank James acknowledged the said instrument to be the free act, and deed of said corporation.

W. J. McDonald
Notary public in and for said County.
My commission expires March 18, 1913.

County Treasurer's Certificate.

State of Michigan SS.
County of Houghton

I hereby certify that I have examined the records in my office relating to the description of lands in the within instrument, and from such information it appears that all the state and county taxes have been paid for the five years preceding the date of this instrument.

Dated at Houghton, Michigan, this 6 day of Aug. A.D. 1909.

Edgar Rashleigh
County Treasurer.

Certificate of Register of Deeds.
Registers Office,
Houghton County, Mich.

Received for record the 20th day of Aug. A.D., 1909.
at 4:00 o'clock, and recorded in Volume 2 of Plats
on page 25.

Christus Mackenzie
Register of Deeds.

Auditor General's Endorsement.
Examined and approved day of , A.D. 1909.

Auditor General.

State of Michigan, SS.
City of Hancock, SS.

I hereby certify that the plat of lands described in this instrument and the dedication of the streets and public grounds therein have been approved by the Common Council of the City of Hancock.

In witness whereof I hereunto set my hand and affix the corporate seal of the City of Hancock, this 2nd day of August, A.D. 1909.

W. J. McDonald
City Clerk.



SCALE 200 FEET = 1 INCH.

MAP OF
ULSETH ADDITION
TO THE CITY OF HANCOCK,
HOUGHTON COUNTY MICH.

State of Michigan, SS.
County of Houghton.
We, Charles Chynoweth, Register of Deeds, and Charles Chynoweth, Assistant Surveyor, hereby certify that we have each carefully compared the annexed copy with the plat of the Ulseth Addition to the City of Hancock, now of record in the office of the said Register of Deeds, and that it is a true transcript therefrom and of the whole of such record.

Charles Chynoweth
Register of Deeds.
Charles Chynoweth
Assistant Surveyor.


Examined & Approved
August 25, 1909.
Arthur J. Simpson
Deputy Auditor General.

14067

Filed in Auditor General's Dep't


Arthur J. L...
Deputy Auditor General.

I hereby certify that I am a surveyor by profession, that the annexed plat is a correct plat of the Ulseth Addition to the City of Hancock, that the lands embraced in said plat are all in section twenty-seven (27), township fifty-five (55), North, Range thirty-four (34) West, in the City of Hancock, County of Houghton and State of Michigan, and are more particularly described as follows, to-wit: Commencing at the center of said Section twenty-seven (27), running thence eleven hundred and thirty-five (1135) feet west along the north line of the south-west quarter of said section, thence south sixteen hundred and thirty (1630) feet, thence west fourteen hundred and sixty-eight (1468) feet to a point intersecting the shore of Portage Lake, thence south and east along the shore of Portage Lake to a point where the south line of said south-west quarter of said section intersects the lake shore, thence east nine hundred and thirty-six (936) feet along the south line of the south-west quarter of said section to a point marking the southeast corner of the southwest quarter of said section, thence north twenty-five hundred and fifty-one (2551) feet along the north and south line dividing the southwest and southeast quarters of the said section to the place of beginning; and that permanent monuments consisting of iron bars have been securely fixed at all points marked thus "O" on said plat, and at all angles in the boundaries of the land platted, and at the intersections of the streets or streets and alleys.

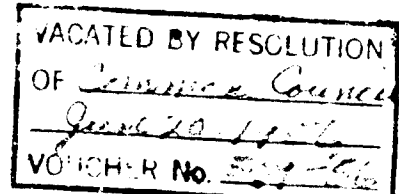

Arthur J. L...
Surveyor

We (Register of Deeds and Surveyor), hereby certify that we have each carefully compared the copy with the original plat of the Ulseth Addition to the City of Hancock, and that it is an exact copy thereof and of the whole of such original plat.

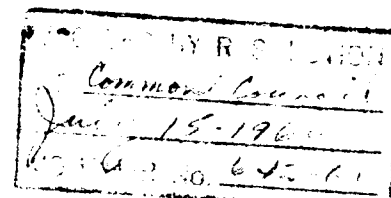

Christus Mackung
Deputy Register of Deeds
Arthur J. L...
Surveyor

Know all men by these presents, That the Hancock Land and Improvement Company, a corporation organized and existing under and by virtue of the laws of the state of Michigan and having its principal office at Calumet, Michigan, as proprietor has caused the land in the annexed plat to be surveyed, laid out and platted and known as the Ulseth Addition to the City of Hancock, and that all the streets and alleys, as shown in said plat, are hereby dedicated to the use of the public. In witness whereof, The said Hancock Land and Improvement Company has caused these presents to be executed by its president and Secretary and has caused its corporate seal to be hereunto affixed this 2nd day of Aug. A.D. 1909.

Signed, Sealed and
delivered in presence of,
Edward Ulseth
The Hancock Land and Improvement Company.
its president.

State of Michigan SS.
County of Houghton

On this 2nd day of Aug., A.D. nineteen hundred nine, before me, appeared Edward Ulseth and W. Frank James, to me personally known, who being by me duly sworn each did say the he is president and Secretary, respectively, of the Hancock Land and Improvement Company, and that the seal annexed to said instrument is the corporate seal of the said corporation and that the instrument was signed and sealed in behalf of said corporation by authority of its board of directors, and said Edward Ulseth and W. Frank James acknowledged the said instrument to be the free act, and deed of said corporation.

A. J. Macdonald
Notary public in and for said County.
My commission expires
March 15, 1913.

Post. North line of S.W. Quarter, Section 27. 2630

County Treasurer's Certificate.

State of Michigan SS.
County of Houghton

I hereby certify that I have examined the records in my office relating to the description of lands in the within instrument, and from such information it appears that all the state and county taxes have been paid for the five years preceding the date of this instrument.

Dated at Houghton, Michigan, this 6 day of Aug. A.D. 1909.

Edgar Rashleigh
County Treasurer.

Certificate of Register of Deeds.

Registers Office,
Houghton County, Mich.

Received for record the 27 day of Aug. A.D., 1909,
at 10 o'clock, and recorded in Volume 2 of Plats,
on page 25.

Christus Mackung
Register of Deeds.

Auditor General's Endorsement.

Examined and approved day of , A.D., 1909.


Auditor General.

State of Michigan, SS.
City of Hancock,

I hereby certify that the plat of lands described in this instrument and the dedication of the streets and public grounds therein have been approved by the Common Council of the City of Hancock.

In witness whereof I hereunto set my hand and affix the corporate seal of the City of Hancock, this 2nd day of August, A.D. 1909.

A. J. Macdonald
City Clerk.

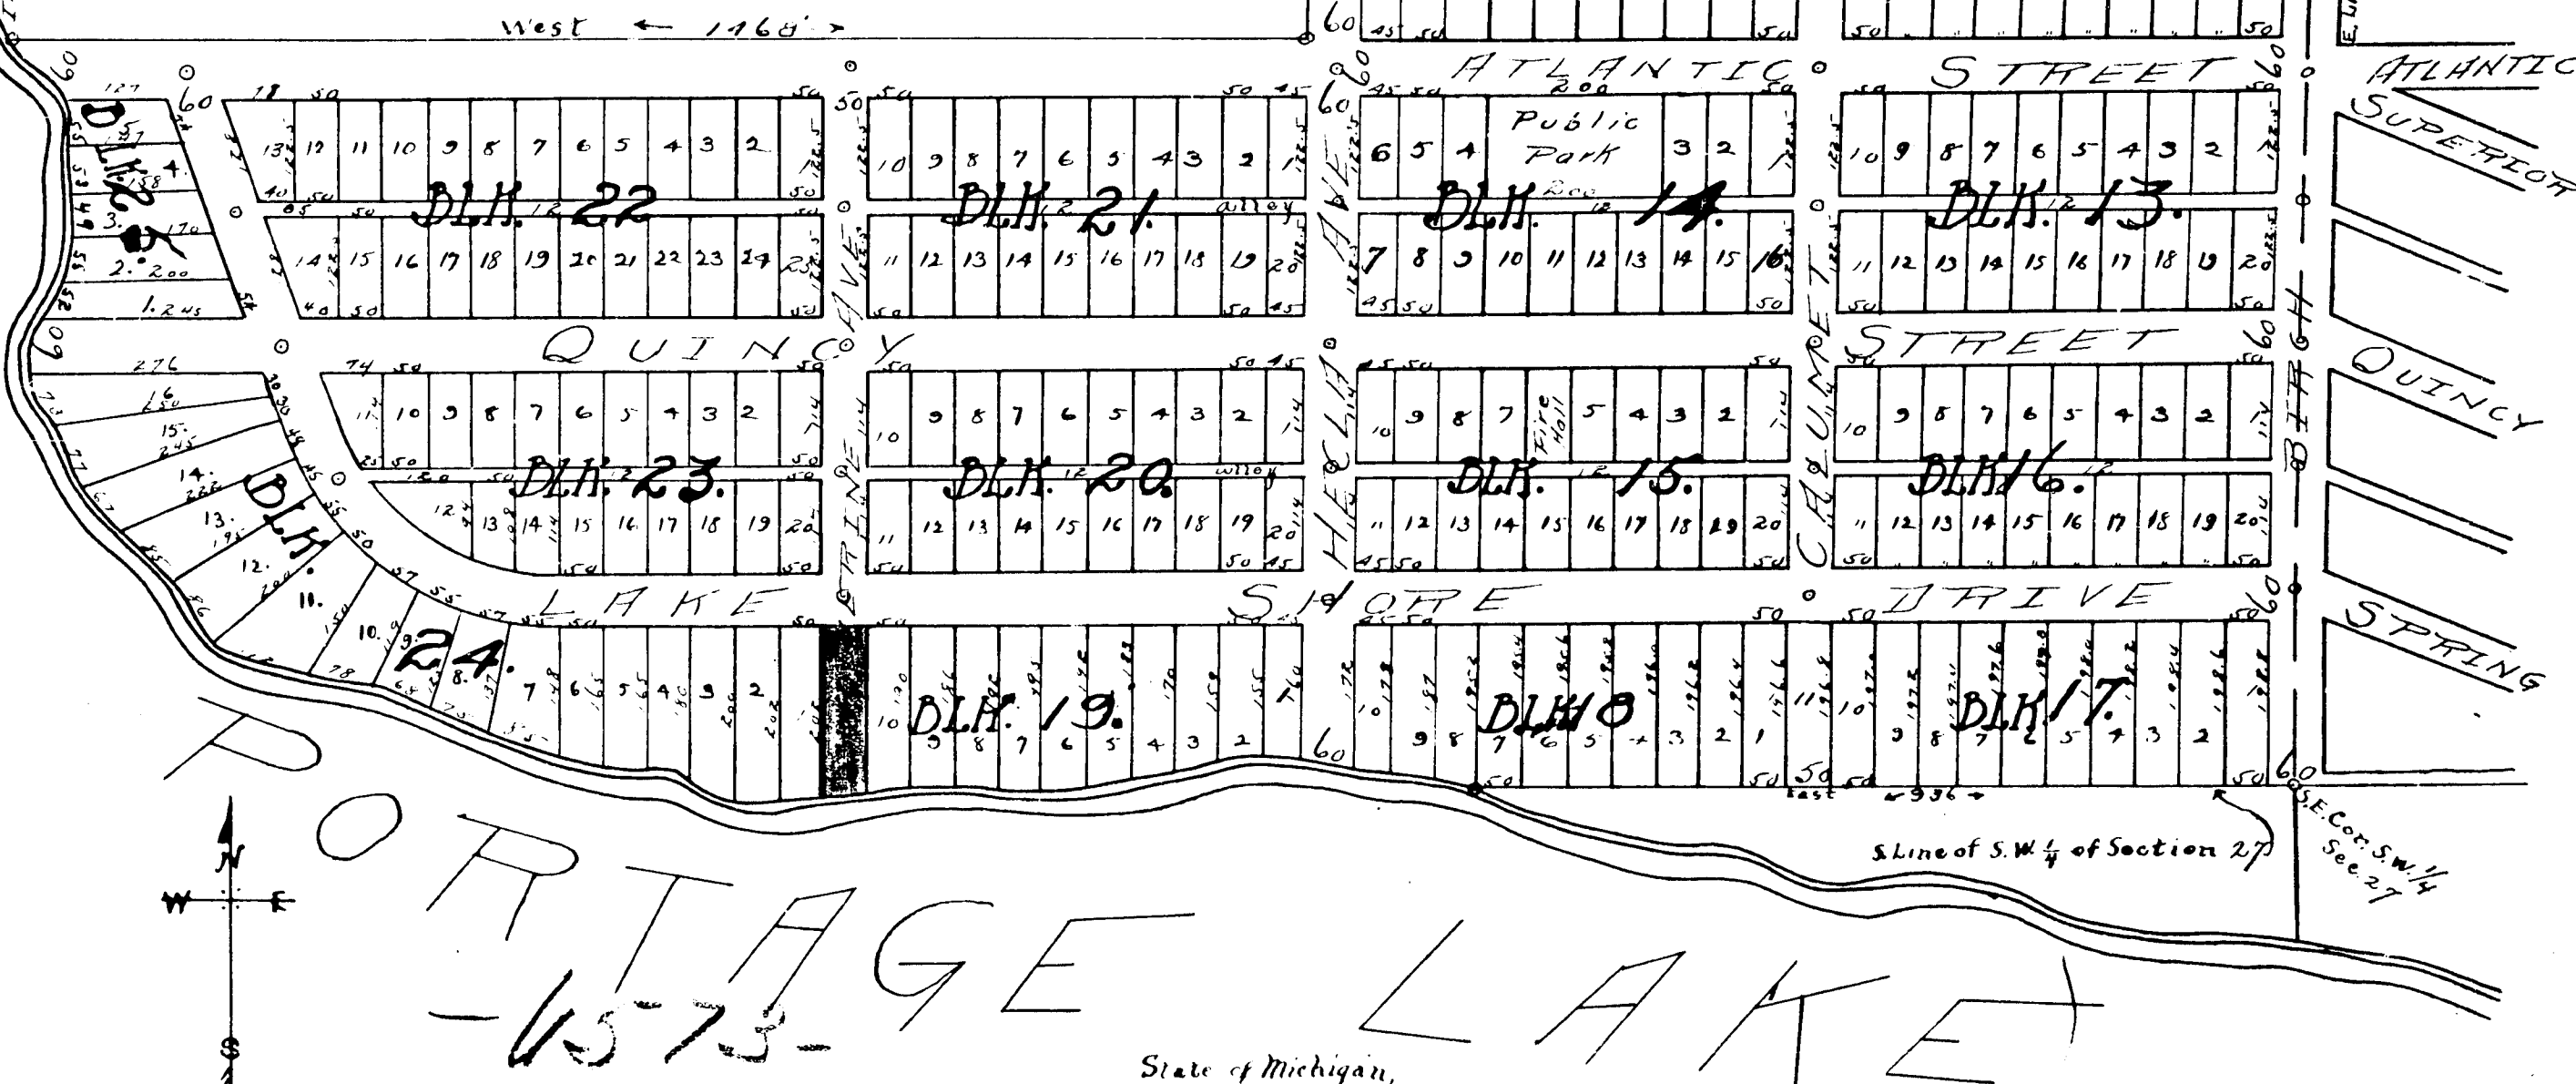

MAP OF
ULSETH ADDITION
TO THE CITY OF HANCOCK,
HOUGHTON COUNTY MICH.

State of Michigan, SS.
County of Houghton.
We, Christus Mackung, Register of
Deeds and Charles Chynoweth, Surveyor
hereby certify that we have each carefully
compared the annexed copy with the plat of the
Ulseth Addition to the City of Hancock, now of
record in the office of the said Register of
Deeds, and that it is a true transcript therefrom
and of the whole of such record.

Christus Mackung
Register of Deeds
Charles Chynoweth
Assisting Surveyor

Examined & Approved
August 24, 1909
Arthur J. L...
Deputy Auditor General.

14067