

COPY

-6685-

COTTAGE ROW



A Subdivision of Lots 17-18-19 and 20 of Block 3,

Anthony's Second Addition to Hancock.

Comprising a Part of the S. E. 1/4 of the N. E. 1/4 of Sec. 27, T. 55, N. R. 34 W.

Houghton County, Michigan.

SCALE 1 in.=80 Ft.

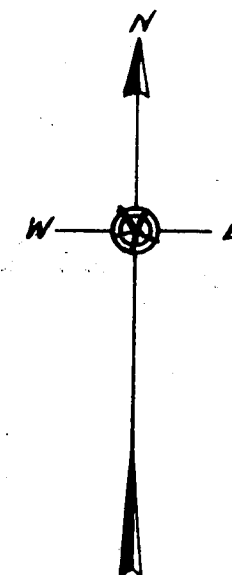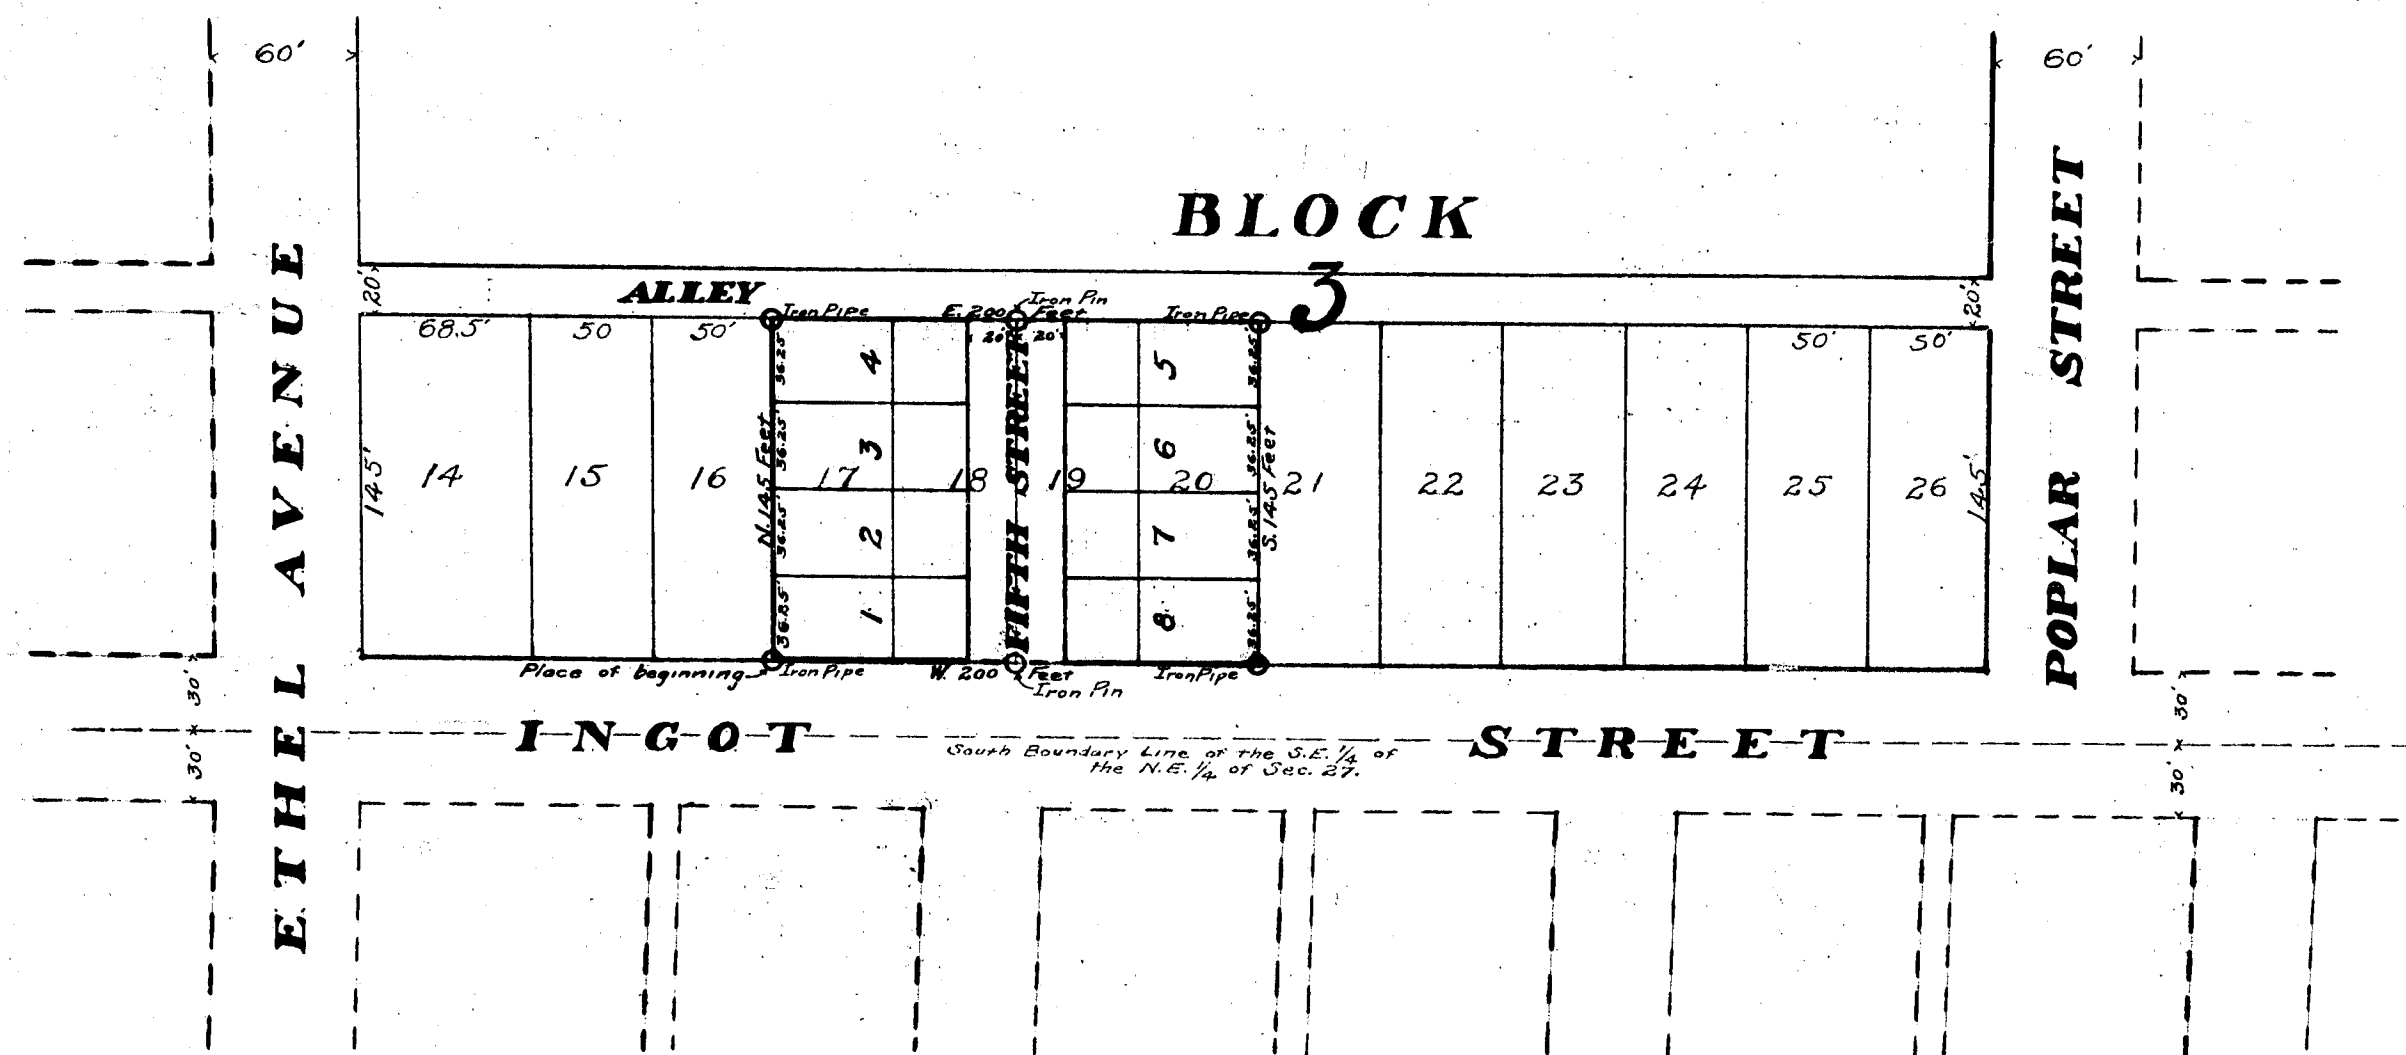

I hereby certify that this copy is a true copy of the MAP or PLAT forwarded the Register of Deeds for recording.

Compared JAN 31 1910
Nathan T. Simpson
Deputy Auditor General.

Filed in Auditor General's Dep't
FEB 7-1910

George L. Handley
Deputy Auditor General.

COPY
REGISTER'S OFFICE.
Houghton County
PLAT OF
Cottage Row
WAS RECORDED THIS 2nd DAY OF
January A. D. 1910 AT 2:00 O'CLOCK
P. M. IN LIDER 2 OF Plate
ON PAGE 27
Charles M. Kinzie
REGISTER OF DEEDS
ORIGINAL ON FILE

DEDICATION.

Know all men by these presents, that we Andrew Kleimola as proprietor, and Louisa Kleimola, his wife, have caused the land embraced in the annexed plat to be surveyed, laid out and platted, to be known as Cottage Row, a sub-division of Lots 17, 18, 19 and 20 of Block 3 of Anthony's Second Addition to Hancock, and that the Street as shown on said plat is hereby dedicated to the use of the public.

Signed and Sealed in Presence of

Charles Lake } Andrew Kleimola (L. S.)
Thomas Coughlin } Louisa Kleimola (L. S.)

State of Michigan, } ss.
County of Houghton, }

On this 11th day of January, A. D. 1910, before me, a notary public, in and for said County, personally came the above named Andrew Kleimola and Louisa Kleimola, his wife, known to me to be the persons who executed the above dedication, and acknowledged the same to be their free act and deed.

Thomas Coughlin
Notary Public Houghton Co., Mich.

My Commission Expires Oct 6th 1912

DESCRIPTION.

The land embraced in the annexed plat of Cottage Row, a sub-division of Lots 17, 18, 19 and 20 of Block 3 of Anthony's Second Addition to Hancock, is described as follows: Commencing at the Southwest corner of Lot Seventeen (17) of Block three (3) of Anthony's Second Addition to Hancock, run thence North along the West boundary line of said Lot Seventeen (17) One Hundred Forty-five (145) feet to the South boundary line of Alley in Block three (3), aforesaid; thence East along said South line of Alley, Two Hundred (200) feet to the Northeast corner of Lot Twenty (20) in Block three (3) aforesaid; thence South along the East boundary line of said Lot Twenty (20), One Hundred Forty-five (145) feet to the North boundary line of Ingot Street; thence West along the North boundary line of Ingot Street, aforesaid, Two Hundred (200) feet to the place of beginning; the lengths and bearings of lines agreeing with the lengths and bearings of lines as shown on the plat of Anthony's Second Addition to Hancock, now on file in the office of the Register of Deeds, in and for the County of Houghton, State of Michigan.

SURVEYOR'S CERTIFICATE.

I hereby certify that the plat hereon delineated is a correct one, and that permanent monuments, consisting of half inch round iron bars and pipes, 18 inches long have been planted at points marked thus O thereon shown at all angles in the boundaries of the land platted, and at all intersections of Streets or Streets and Alleys.

Charles B. M. Craig
Surveyor.

COUNTY TREASURER'S CERTIFICATE.

Office of County Treasurer,
Houghton County, Michigan.

I hereby certify that there are No tax liens or tax titles held by the state on the lands described within, and that there are No tax liens or tax titles held by individuals on the said lands, and that the taxes on said lands for the five years preceding the 11th day of January, 1910 are all paid, as shown by records of this office.

Edgar Reddick
County Treasurer.

CITY CLERK'S CERTIFICATE.

This plat was examined and approved at a meeting of the Common Council of the City of Hancock, Michigan, held on the 11th day of January, A. D. 1910.

August M. Macdonald
City Clerk,
City of Hancock, Michigan.

Examined and Approved

JAN 28 1910

Nathan T. Simpson
Deputy Auditor General.

14069

COPY

COTTAGE ROW




A Subdivision of Lots 17-18-19 and 20 of Block 3,

Anthony's Second Addition to Hancock.

Comprising a Part of the S. E. 1/4 of the N. E. 1/4 of Sec. 27, T. 55, N. R. 34 W.

Houghton County, Michigan.

SCALE 1 in.=80 Ft.

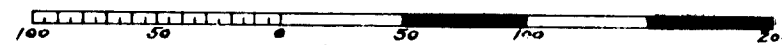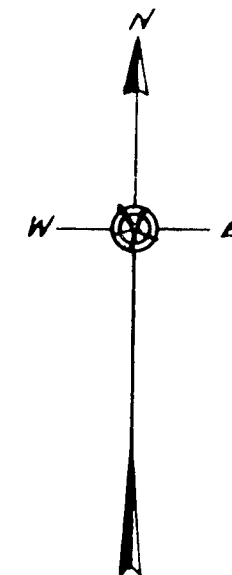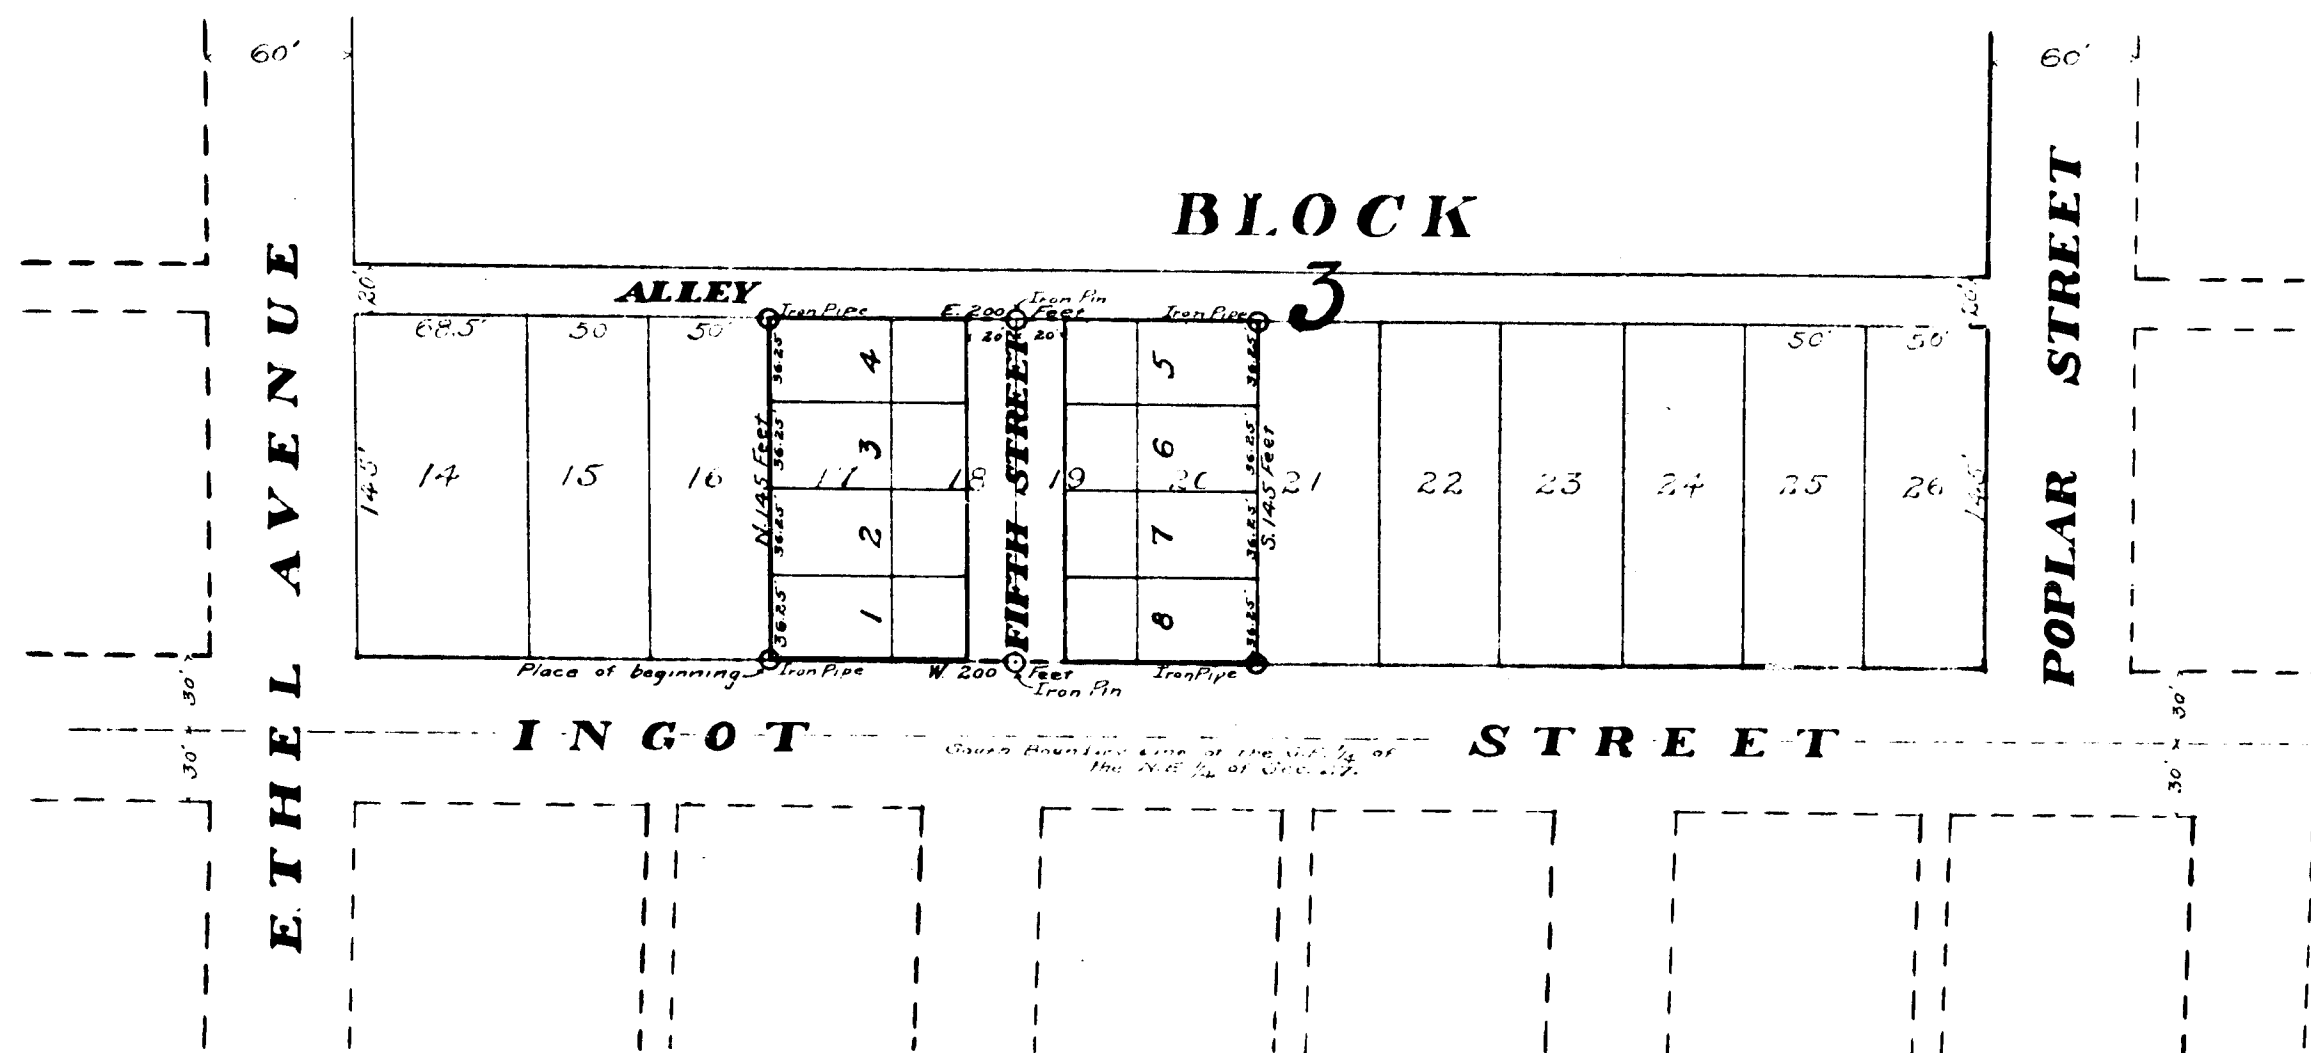

I hereby certify that this copy is a true copy of the plat or plat forwarded the Register of Deeds for recording.

Compared 11/10/1910
William F. Simpson
Deputy Auditor General.

Filed in Auditor General's Dep't
FEB 7 - 1911

George L. H. ...
Deputy Auditor General.

COPY
REGISTER'S OFFICE.
Houghton County, Mich.
PLAT OF
COTTAGE ROW
WAS RECORDED THIS 2nd DAY OF
January, D. 1911.
ON FILE
ORIGINAL ON FILE

DEDICATION.

Know all men by these presents, that we Andrew Kleimola as proprietor, and Louisa Kleimola, his wife, have caused the land embraced in the annexed plat to be surveyed, laid out and platted, to be known as Cottage Row, a sub-division of Lots 17, 18, 19 and 20 of Block 3 of Anthony's Second Addition to Hancock, and that the Street as shown on said plat is hereby dedicated to the use of the public.

Signed and Sealed in Presence of

Charles Lake } Andrew Kleimola (L.S.)
Thomas Laughlin } Louisa Kleimola (L.S.)

State of Michigan, } ss.
County of Houghton, }

On this Nineteenth day of January, A. D. 1910, before me, a notary public, in and for said County, personally came the above named Andrew Kleimola and Louisa Kleimola, his wife, known to me to be the persons who executed the above dedication, and acknowledged the same to be their free act and deed.

Thomas Laughlin
Notary Public Houghton Co., Mich.

My Commission Expires Oct 6th 1912

DESCRIPTION.

The land embraced in the annexed plat of Cottage Row, a sub-division of Lots 17, 18, 19 and 20 of Block 3 of Anthony's Second Addition to Hancock, is described as follows: Commencing at the Southwest corner of Lot Seventeen (17) of Block three (3) of Anthony's Second Addition to Hancock, run thence North along the West boundary line of said Lot Seventeen (17) One Hundred Forty-five (145) feet to the South boundary line of Alley in Block three (3), aforesaid; thence East along said South line of Alley, Two Hundred (200) feet to the Northeast corner of Lot Twenty (20) in Block three (3) aforesaid; thence South along the East boundary line of said Lot Twenty (20), One Hundred Forty-five (145) feet to the North boundary line of Ingot Street; thence West along the North boundary line of Ingot Street, aforesaid, Two Hundred (200) feet to the place of beginning; the lengths and bearings of lines agreeing with the lengths and bearings of lines as shown on the plat of Anthony's Second Addition to Hancock, now on file in the office of the Register of Deeds, in and for the County of Houghton, State of Michigan.

SURVEYOR'S CERTIFICATE.

I hereby certify that the plat hereon delineated is a correct one, and that permanent monuments, consisting of half inch round iron bars and pipes, 18 inches long have been planted at points marked thus O thereon shown at all angles in the boundaries of the land platted, and at all intersections of Streets or Streets and Alleys.

Charles B. M. ...
Surveyor.

COUNTY TREASURER'S CERTIFICATE.

Office of County Treasurer,
Houghton County, Michigan.

I hereby certify that there are No tax liens or tax titles held by the state on the lands described within, and that there are No tax liens or tax titles held by individuals on the said lands, and that the taxes on said lands for the five years preceding the Eleventh day of January, 1910, are all paid, as shown by records of this office.

Edgar ...
County Treasurer.

CITY CLERK'S CERTIFICATE.

This plat was examined and approved at a meeting of the Common Council of the City of Hancock, Michigan, held on the 11th day of January, A. D. 1910.

August ...
City Clerk,
City of Hancock, Michigan.

Examined and Approved
11/28/1910
William F. Simpson
Deputy Auditor General.