


7556

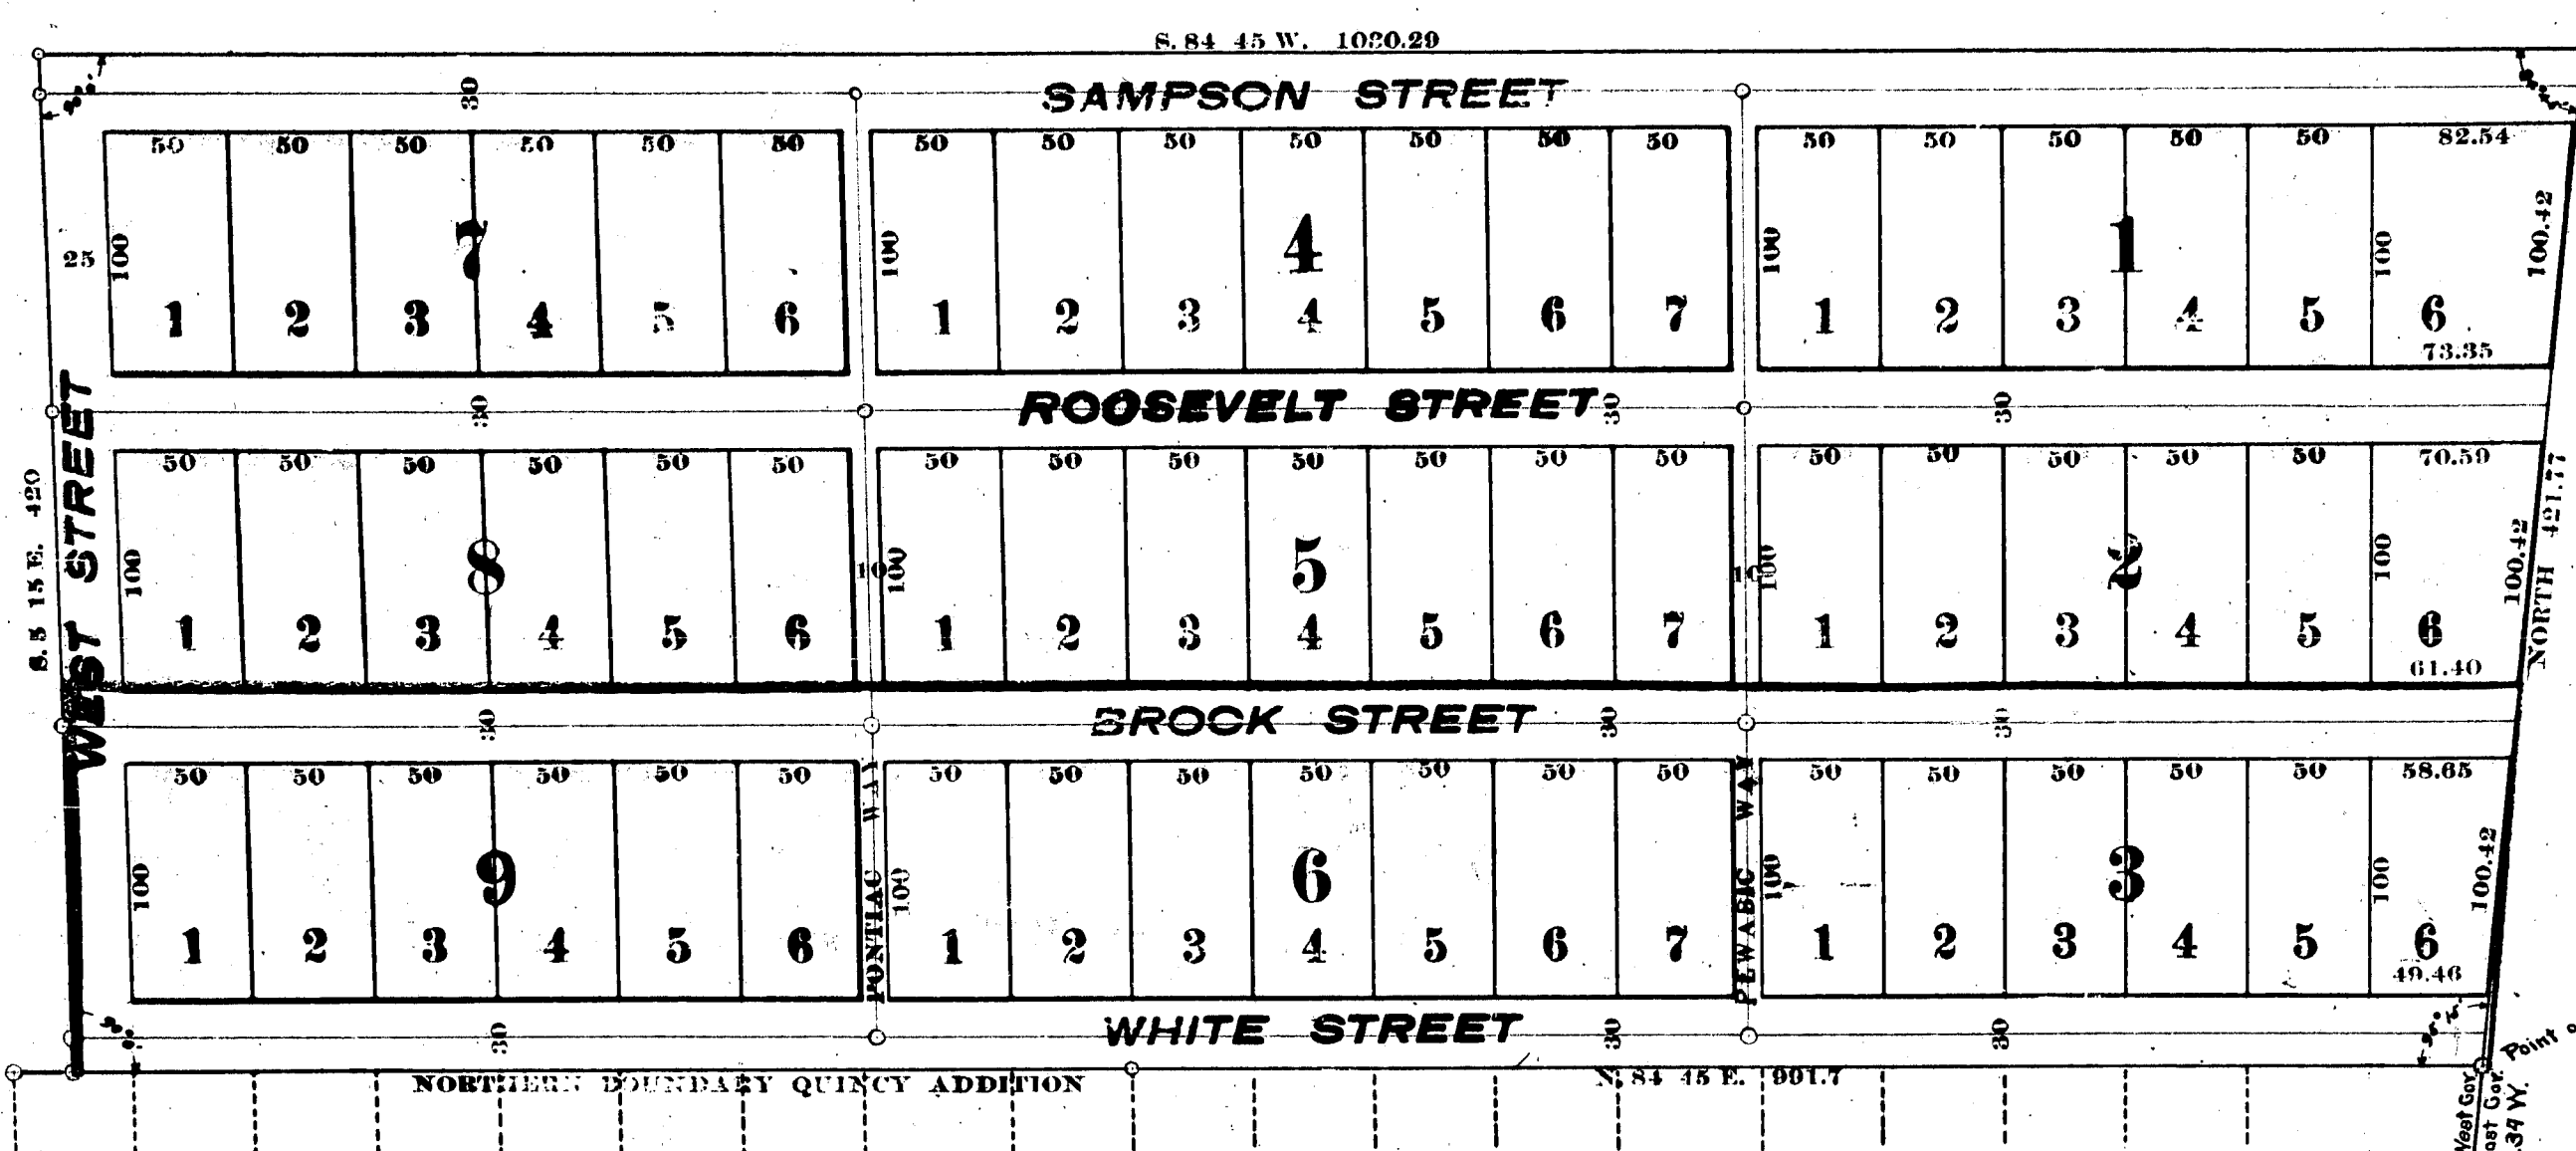

LAKE VIEW ADDITION

TO THE
CITY OF HANCOCK
HOUGHTON COUNTY, MICHIGAN.

Scale 80 feet to the inch.

by Resolution of Board of
Supervisors July 12-1918
under 4th Class City
act

DEDICATION.

KNOW ALL MEN BY THESE PRESENTS, That the Quincy Mining Company, a corporation duly organized and existing under the general Mining Laws of the State of Michigan, is the proprietor of the lands embraced on the plat hereon drawn; that it has caused said lands to be surveyed, laid out, and platted by its Engineer, T. C. DESOLLAR, of Hancock, Houghton County, Michigan; that the plat shall be and hereby is designated as the "Lake View Addition to the City of Hancock"; and that the streets as shown on the plat are hereby dedicated to the use of the public; provided, in case the public ceases to use the said streets, or any of them, for the purposes for which they are herein dedicated, then and in that case they shall revert to the said Quincy Mining Company, its successors, or assigns.

IN WITNESS WHEREOF, The said Quincy Mining Company has caused its corporate seal to be hereto affixed, and these presents to be executed by its President and Secretary on the March day of March, A. D. 1910.

In presence of
C. A. Hastings
P. D. Thayer

By W. A. O. Paul President.
W. A. O. Paul Secretary.

ACKNOWLEDGEMENT.

STATE OF NEW YORK, S.S.
County of New York, Twenty Eighth day of March, A. D. 1910, before me,
a Notary Public in and for said County, personally came the above named W. A. R. Todd, President, and W. A. O. Paul, Secretary, respectively, of the Quincy Mining Company, known to me to be the persons described in, and who executed the above dedication, and acknowledged the same to be the free act and deed of said corporation, and that they were duly authorized by the board of directors of said corporation to plat and dedicate said lands.

Notary Public, Edmund A. Paul
Kings County, New York.
Certificate filed in New York County.

DESCRIPTION.

The land embraced in the plat of the Lake View Addition to the City of Hancock, Houghton County, Michigan, is described as follows:
The point of beginning is the iron pin at the North-East corner of the Quincy Addition to the said City of Hancock, which lies seven hundred and eighty-seven (787) feet north of the South-West corner-post of Section Twenty-five (25) and the South-East corner of Section Twenty-six (26), Township Fifty-five (55) North, Range Thirty-four (34) West of the principal meridian of Michigan, and on the North and South line dividing said sections. For the convenience of this plat, said line is considered as running due north, and all bearings are considered on this basis.
From said point of beginning, run North four hundred and twenty-one and seventy-seven one-hundredths (421.77) feet, thence South eighty-four degrees forty-five minutes West (S. 84° 45' W.) one thousand and thirty and twenty-nine one-hundredths (1030.29) feet, thence South five degrees fifteen minutes East (S. 5° 15' E.) four hundred and twenty (420) feet, thence North eighty-four degrees, forty-five minutes East (N. 84° 45' E.) nine hundred and ninety-one and seven-tenths (991.7) feet long North boundary of said Quincy Addition to the point of beginning.

SURVEYOR'S CERTIFICATE.

I hereby certify that the plat hereon delineated is a correct one, and that permanent monuments consisting of iron pins have been planted at all points marked thus: o as thereon shown, at all angles in the boundaries of the land platted and at all intersections of streets, or streets and ways.

T. C. Desollar
Surveyor.

TREASURER'S CERTIFICATE.

I hereby certify that I have examined the records in my office relating to the description of land in the within instrument, and from such examination it appears that the state and county taxes have been fully paid for five years preceding the date of said instrument, and that there are no tax liens held by the state or individuals thereon.

Edgar Hasbeger
County Treasurer.
April 13 1910.

Township Clerk's Certificate.

This plat was examined and approved at a meeting of the Township Board of Quincy Township, Houghton County, Michigan, held on the 12 day of April, 1910.

Edmund A. Paul
Township Clerk.
Quincy Township.

Auditor General's Certificate.

I hereby certify that the above is an exact copy of map approved by me and forwarded to the Register of Deeds for Houghton County, Michigan, on April 13, 1910, and that there is also an exact copy of same on file in this office.


Edmund A. Paul
Auditor General.

REGISTER'S OFFICE.
Houghton County, Mich.
PLAT OF Lake View Addn
to Hancock
WAS RECORDED THIS 27th DAY OF April, A. D. 1910 AT 7 O'CLOCK
P. M. IN Book 2 OF Plats
ON PAGE 26
Edmund A. Paul
REGISTER OF DEEDS
ORIGINAL ON FILE

I hereby certify that this copy is a true copy of the MAP or PLAT forwarded the Register of Deeds for recording.
Compared APR 26 1910
Edgar Hasbeger
Deputy Auditor General.


Examined and Approved
APR 23 1910
Edmund A. Paul
Deputy Auditor General.
Filed in Auditor General's Dep't
MAY 5 1910
Edmund A. Paul
Deputy Auditor General.

7556

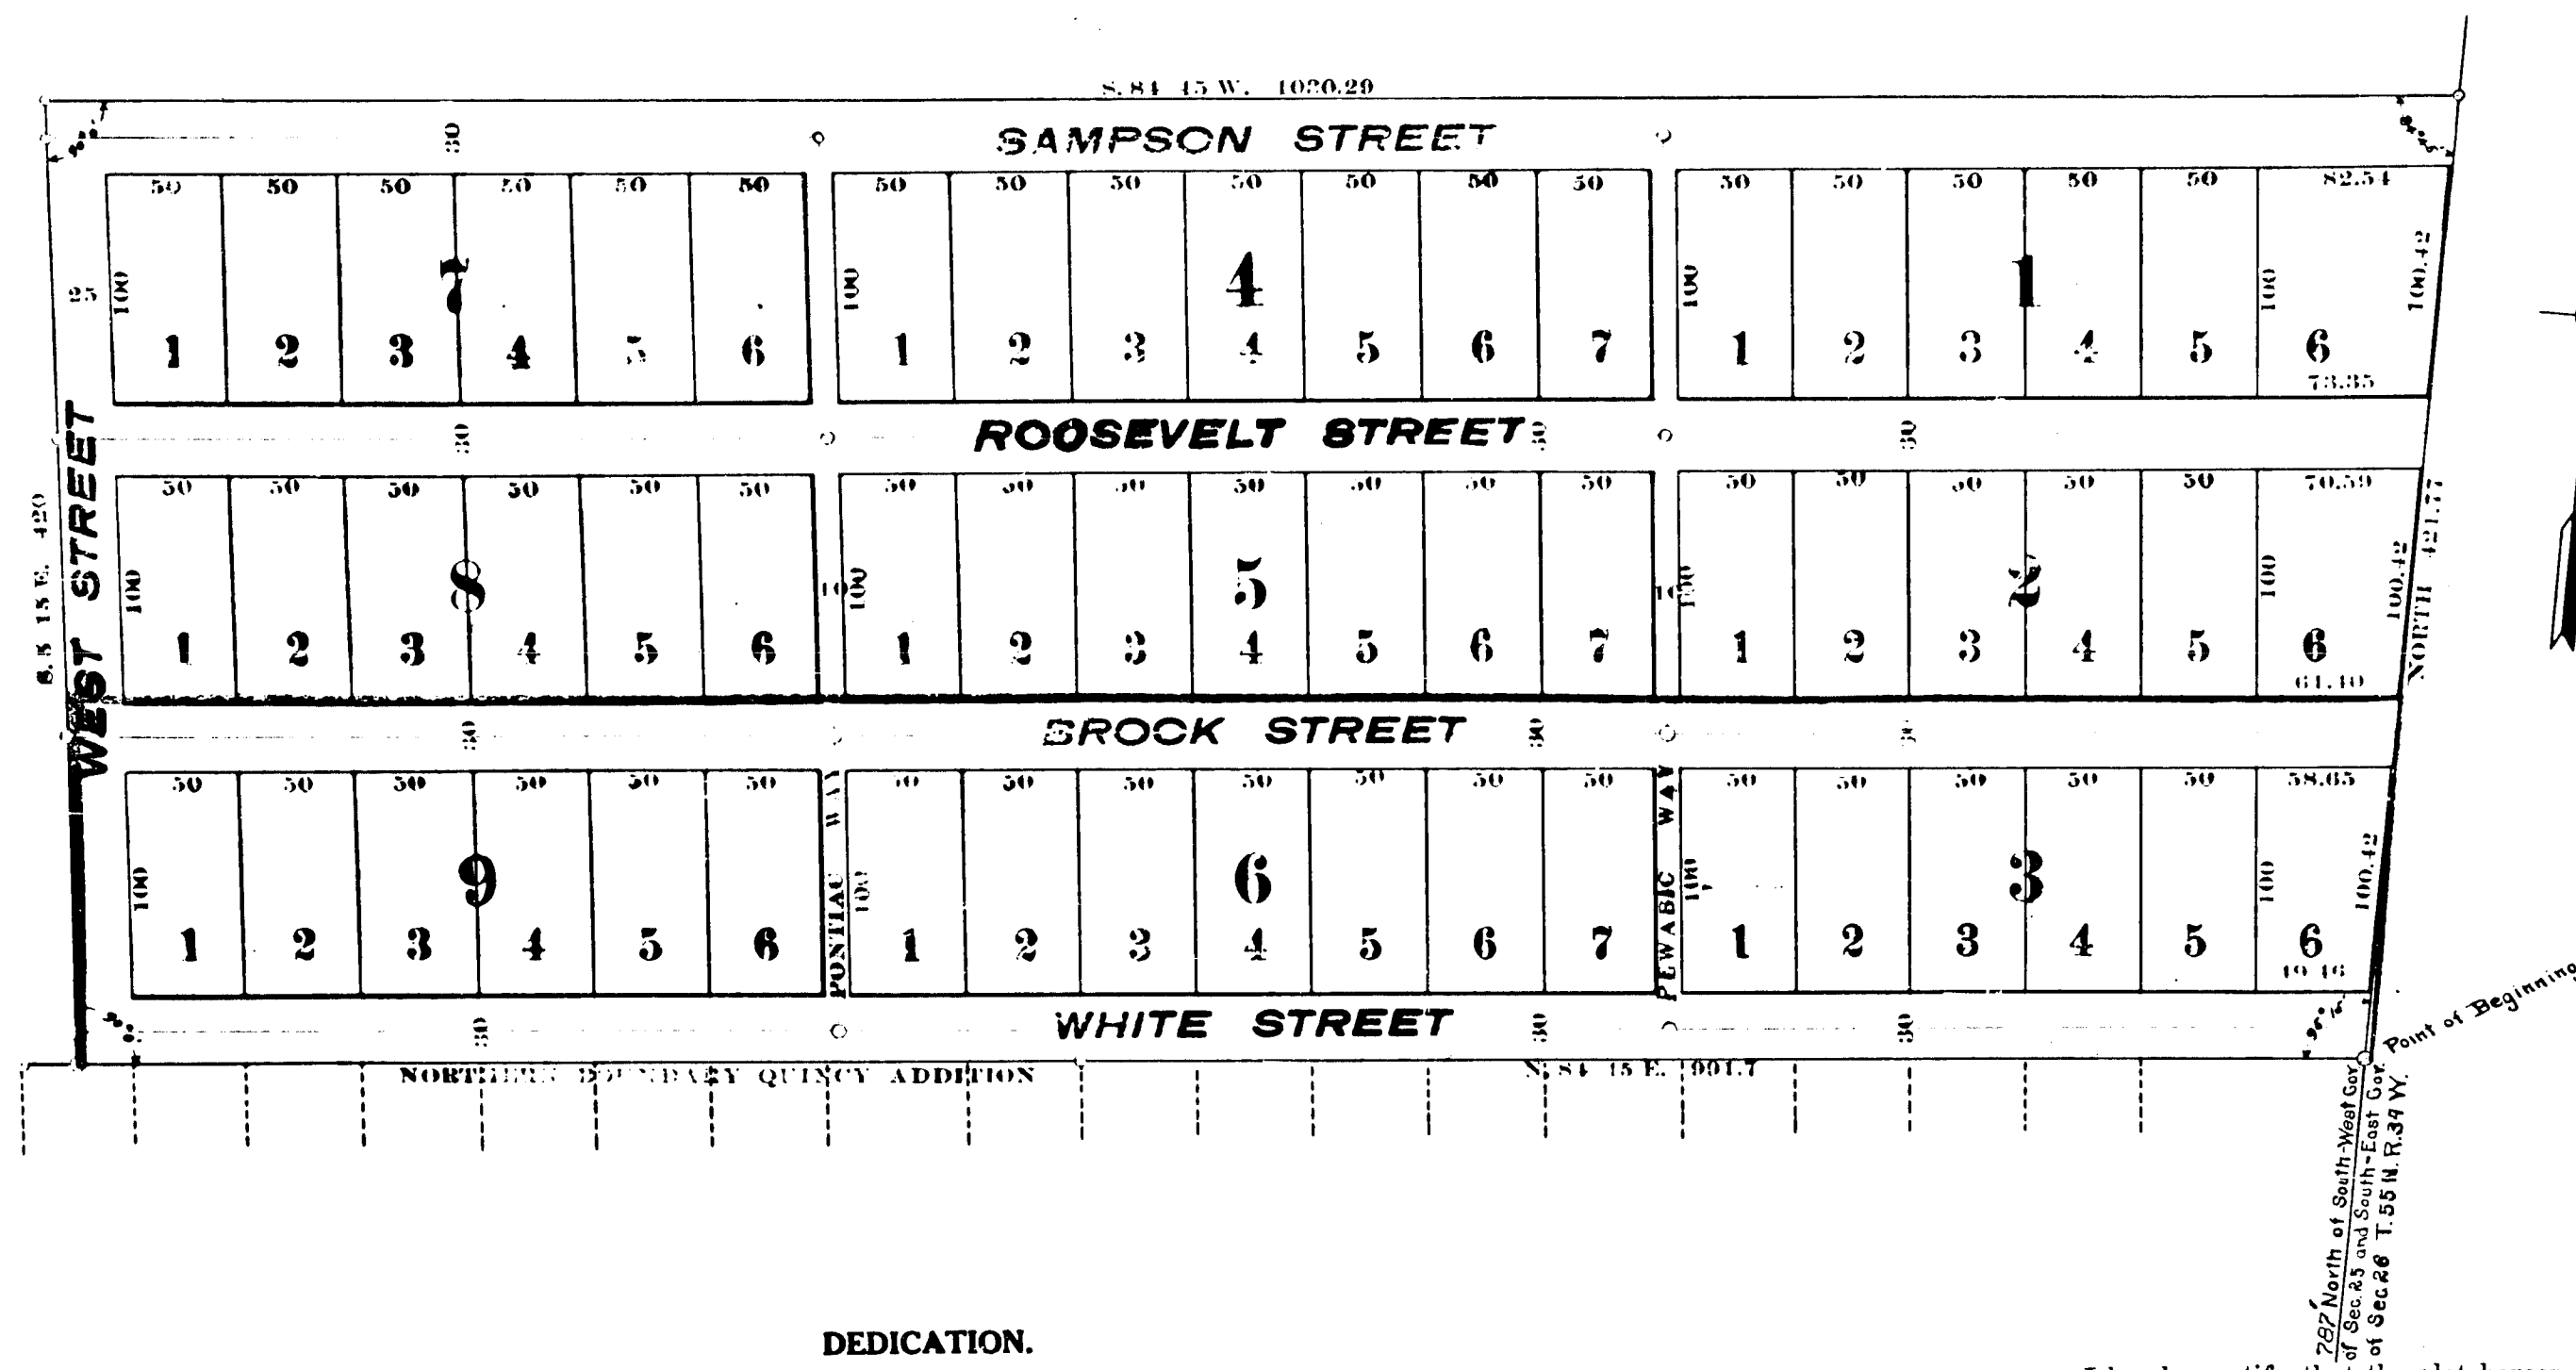

LAKE VIEW ADDITION

TO THE
CITY OF HANCOCK
HOUGHTON COUNTY, MICHIGAN.

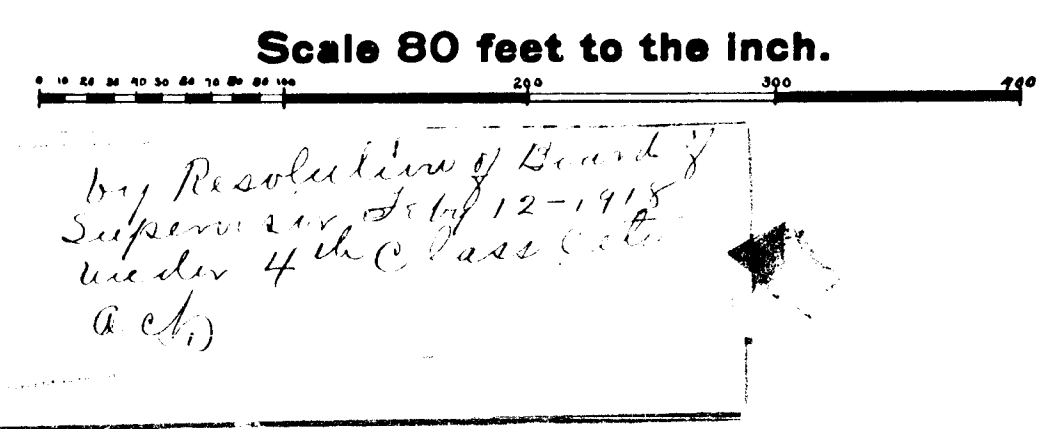

DEDICATION.

KNOW ALL MEN BY THESE PRESENTS, That the Quincy Mining Company, a corporation duly organized and existing under the general Mining Laws of the State of Michigan, is the proprietor of the lands embraced on the plat hereon drawn; that it has caused said lands to be surveyed, laid out, and platted by its Engineer, T.C. DESOLLAR, of Hancock, Houghton County, Michigan; that the plat shall be and hereby is designated as the "Lake View Addition to the City of Hancock"; and that the streets shown on the plat are hereby dedicated to the use of the public; provided, in case the public ceases to use the said streets, or any of them, for the purposes for which they are herein dedicated, then and in that case they shall revert to the said Quincy Mining Company, its successors, or assigns.

IN WITNESS WHEREOF, The said Quincy Mining Company has caused its corporate seal to be hereto affixed, and these presents to be executed by its President and Secretary on the 13th day of April, 1910, A. D. 1910.

In presence of
L. D. H. Jones
By *Wm. R. Todd* President.
W. A. O. Paul Secretary.

ACKNOWLEDGEMENT.

STATE OF NEW YORK,)
County of New York,)
On this 13th day of April, 1910, A. D. 1910, before me, a Notary Public in and for said County, personally came the above named Wm. R. Todd, President, and W. A. O. Paul, Secretary, respectively, of the Quincy Mining Company, known to me to be the persons described in, and who executed the above dedication, and acknowledged the same to be the free act and deed of said corporation, and that they were duly authorized by a vote of the board of directors of said corporation to plat and dedicate said lands.

DESCRIPTION.

The land embraced in the plat of the Lake View Addition to the City of Hancock, Houghton County, Michigan, is described as follows:
The point of beginning is the iron pin at the North-East corner of the Quincy Addition to the said City of Hancock, which lies seven hundred and eighty-seven (787) feet north of the South-West corner post of Section Twenty-five (25) and the South-East corner of Section Twenty-six (26), Township Fifty-five (55) North, Range Thirty-four (34) West of the principal meridian of Michigan, and on the North and South line dividing said sections. For the convenience of this plat, said line is considered as running due north, and all bearings are considered on this basis.
From said point of beginning, run North four hundred and twenty-one and seventy-seven one-hundredths (421.77) feet, thence South eighty-four degrees forty-five minutes West (S. 84° 45' W.) one thousand and thirty and twenty-nine one-hundredths (1030.29) feet, thence South five degrees fifteen minutes East (S. 5° 15' E.) four hundred and twenty (420) feet, thence North eighty-four degrees, forty-five minutes East (N. 84° 45' E.) nine hundred and ninety-one and seven-tenths (991.7) feet long North boundary of said Quincy Addition to the point of beginning.

SURVEYOR'S CERTIFICATE.

I hereby certify that the plat hereon delineated is a correct one, and that permanent monuments consisting of iron pins have been planted at all points marked thus: $\circ$ as thereon shown, at all angles in the boundaries of the land platted and at all intersections of streets, or streets and ways.

T. C. Desollar
Surveyor.

TREASURER'S CERTIFICATE.

I hereby certify that I have examined the records in my office relating to the description of land in the within instrument, and from such examination it appears that the state and county taxes have been fully paid for five years preceding the date of said instrument, and that there are no tax liens held by the state or individuals thereon.

Edgar B. Hargis
County Treasurer.

April 13 1910.

Township Clerk's Certificate.

This plat was examined and approved at a meeting of the Township Board of Quincy Township, Houghton County, Michigan, held on the 13th day of April, 1910.

Edgar B. Hargis
Township Clerk.
Quincy Township.

Auditor General's Certificate.

I hereby certify that the above is an exact copy of map approved by me and forwarded to the Register of Deeds for Houghton County, Michigan on May 5-1910, and that there is also an exact copy of same on file in this office.

Edgar B. Hargis
Auditor General.

Examined and Approved
APR 23 1910

Edgar B. Hargis
Deputy Auditor General.

COPY
REGISTERED OFFICE.
Houghton County, Mich.
Plat of Lake View Addition
to City of Hancock
was recorded this 13th day of April, 1910.
I, *Edgar B. Hargis*
Deputy Auditor General.

I hereby certify that this copy is a true copy of the M. P. or PLAT forwarded the Register of Deeds for recording.
Compared APR 26 1910
Edgar B. Hargis
Deputy Auditor General.

Filed in Auditor General's Dept
MAY 5-1910
Edgar B. Hargis
Deputy Auditor General.