


REGISTERED OFFICE.
Houghton County, Mich.
J. J. Chaswell
JUN 21 1910
FILED
ORIGINAL ON FILE

WORCESTER ADDITION TO CHASSELL, HOUGHTON COUNTY, MICHIGAN. 1910.

I hereby certify that this
copy is a true and correct
copy of the original
of Deeds for recording
Compared JUN 21 1910
Geo. R. Howell
Deputy Auditor General.

Filed in Auditor General's Dep't
JUL 6-1910
Geo. R. Howell
Deputy Auditor General.

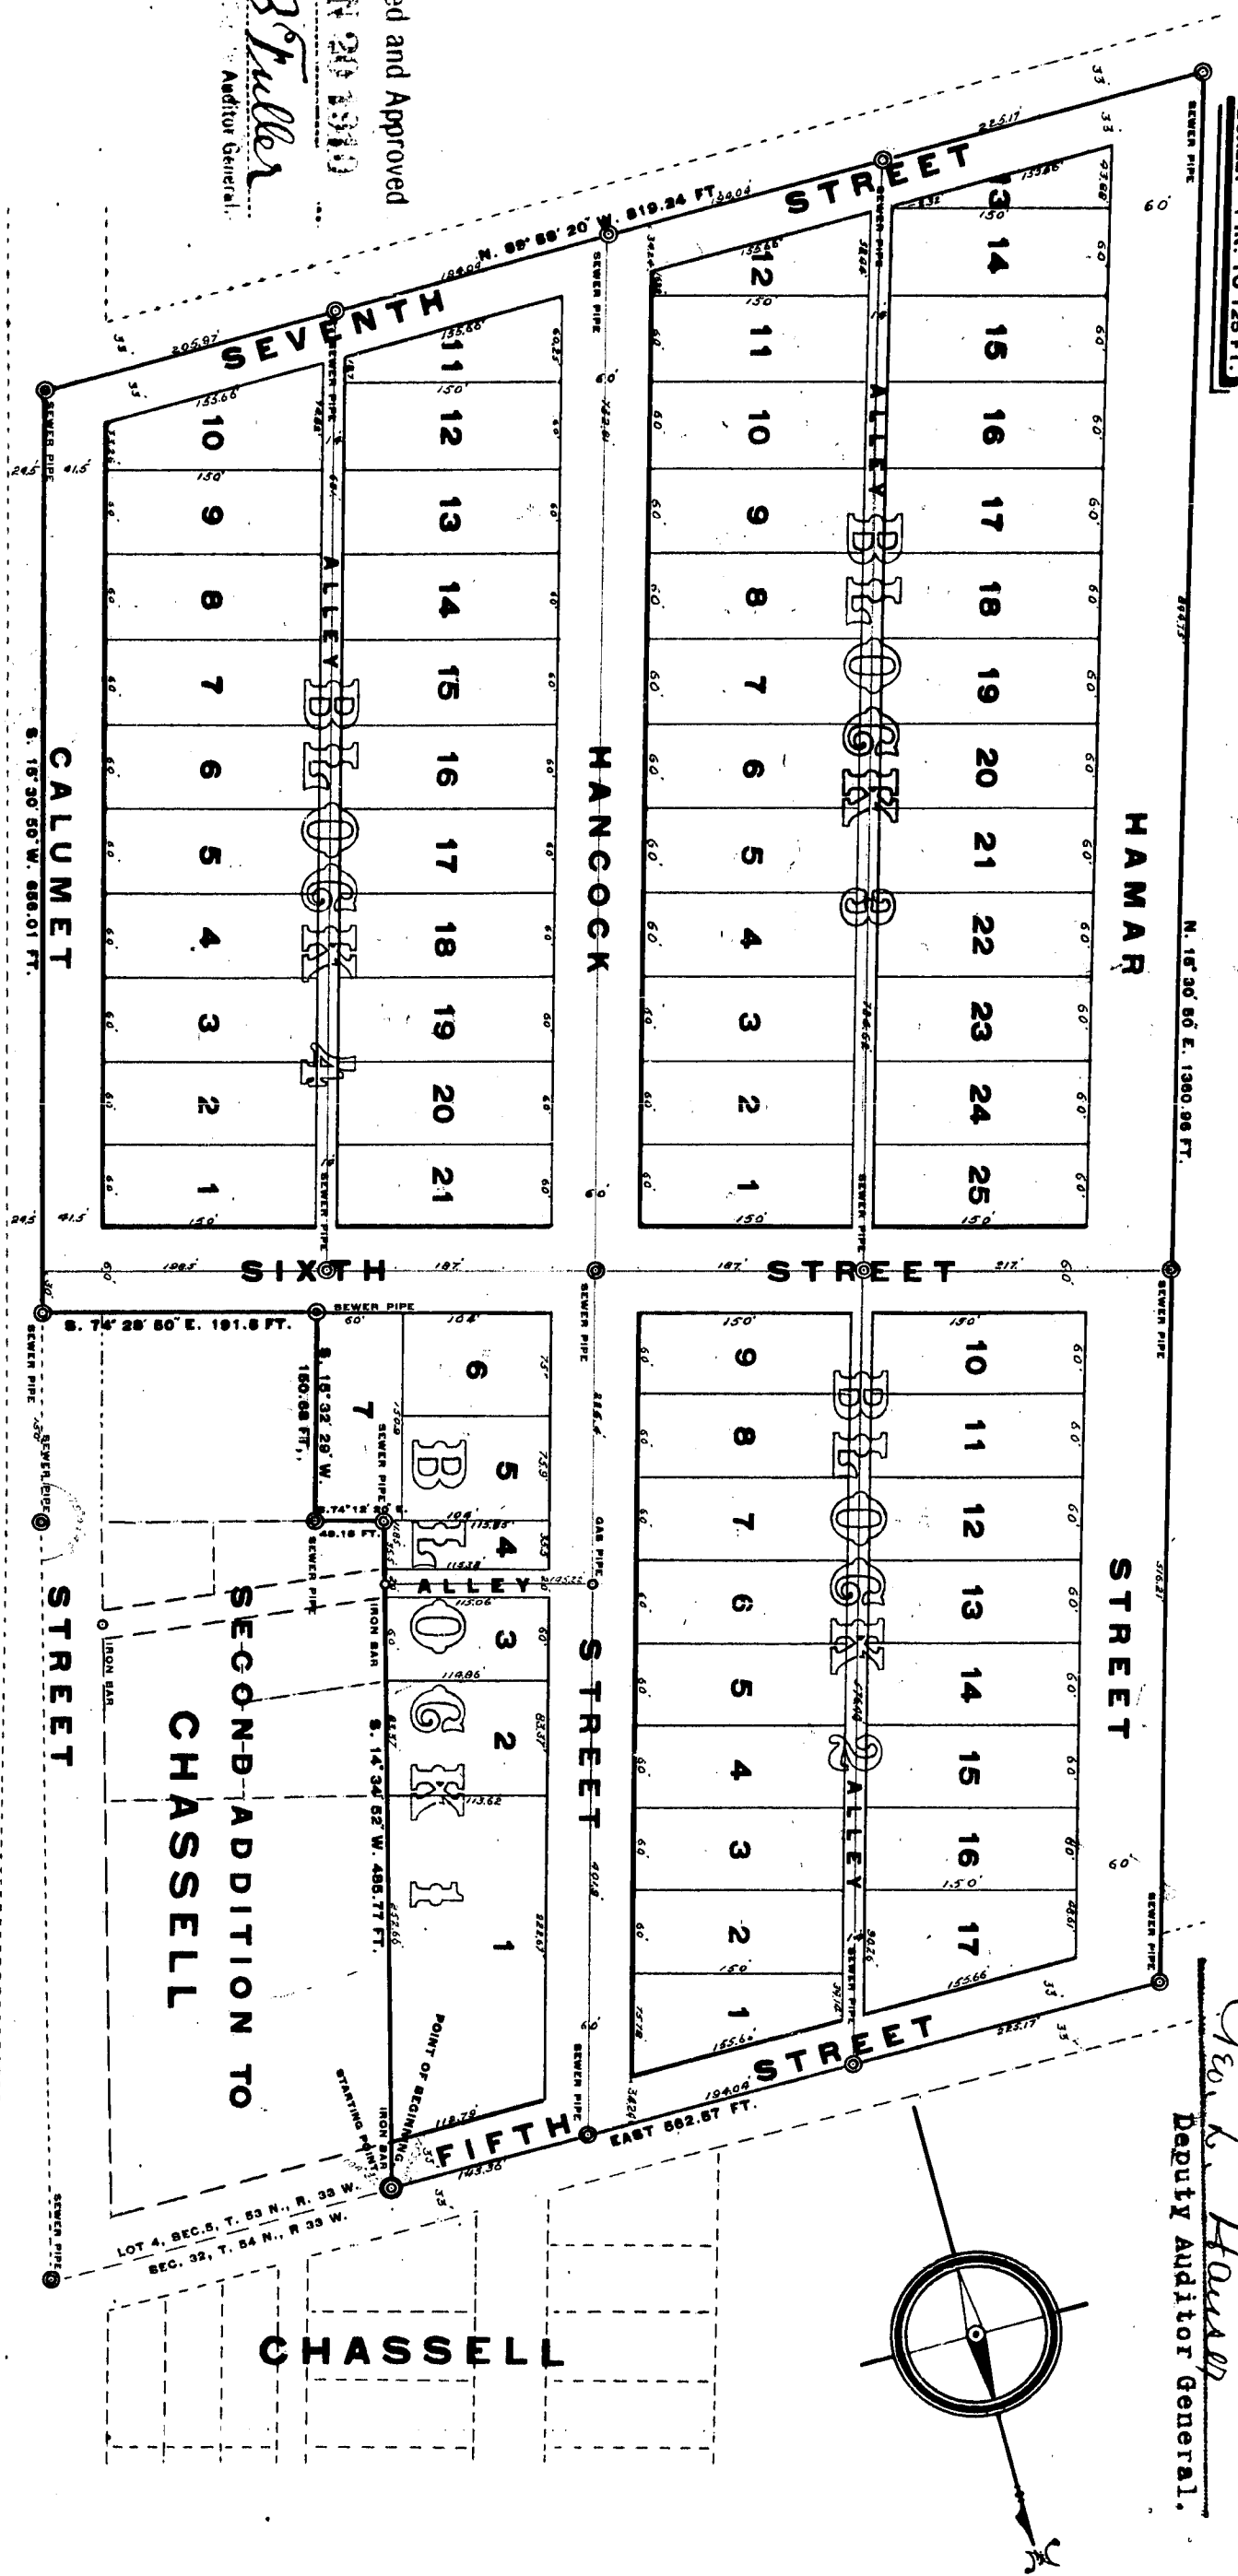

DEDICATION.

KNOW ALL MEN BY THESE PRESENTS, that the WORCESTER LUMBER COMPANY, LIMITED, a corporation organized and existing under and by virtue of the laws of the State of Michigan as proprietor, by C. H. Worcester, its President and Edw. A. Hamar, its Secretary, heretofore duly authorized, has caused the land embraced in the annexed plat to be surveyed, laid out and platted, to be known as WORCESTER ADDITION TO CHASSELL, Houghton County, Michigan, and that all the streets and alleys as shown on said plat, are hereby dedicated to the use of the public. IN WITNESS WHEREOF said WORCESTER LUMBER COMPANY, LIMITED, has caused these presents to be subscribed by its President and Secretary, heretofore duly authorized, and its corporate seal to be hereunto affixed this 10th day of June, A. D. 1910.

Signed, Sealed and Delivered
In Presence of

W. H. MADDEN.
PETER R. EBBEL.

C. H. WORCESTER, President.
EDW. A. HAMAR, Secretary.

State of Michigan, ss.
County of Houghton }
On this 10th day of June, in the year one thousand nine hundred and ten, before me, the subscriber, a Notary Public in and for said county, personally appeared C. H. Worcester, known to me to be the President of the Worcester Lumber Company Limited, and Edw. A. Hamar, known to me to be the Secretary of said Company, and severally acknowledged the foregoing instrument, and their execution thereof, to be the free act and deed of the said Worcester Lumber Company, Limited. And I further certify that I know the seal affixed to said instrument to be the corporate seal of said Worcester Lumber Company, Limited.

GEORGE F. FESING,
Notary Public, Houghton County Michigan
My commission expires DEC 28th 1913

DESCRIPTION OF LAND PLATTED.

The point of beginning for this plat is marked by an iron bar, 1 x 30" set in a mass of concrete, and is the original so-called "Starting Point" for the Second Addition to Chassell, the plat of which is now on record in the office of the Register of Deeds for Houghton County Michigan. From the point of beginning thus established run thence south fourteen degrees, thirty-four minutes and fifty-two seconds west four hundred eighty-five and seventy-seven one hundredths feet (S. 14° 34' 52" W. 485.77 ft.), thence south seventy-four degrees, twelve minutes and twenty seconds east forty-eight and fifteen one hundredths feet (S. 74° 12' 20" E. 48.15 ft.); thence south fifteen degrees, thirty-two minutes and twenty-nine seconds west one hundred fifty and sixty-eight one hundredths feet (S. 15° 32' 29" W. 150.68 ft.), thence south seventy-four degrees, twenty-eight minutes and fifty seconds east one hundred ninety-one and five tenths feet (S. 74° 28' 50" E. 191.5 ft.) thence south fifteen degrees, thirty minutes and fifty seconds west six hundred forty-six and one one hundredth feet (S. 15° 30' 50" W. 646.01 ft.); thence north eighty-nine degrees, fifty-eight minutes and twenty seconds west eight hundred nineteen and twenty-four one hundredths feet (N. 89° 58' 20" W. 819.24 ft.) thence north fifteen degrees, thirty minutes and fifty seconds east one thousand three hundred sixty and six one hundredths feet (N. 15° 30' 50" E. 1360.36 ft.); thence east five hundred sixty-two and fifty-seven one hundredths feet (East 562.57 ft.) to the aforesaid point of beginning. The land above described lies in Lot 4, Sec. 5, T. 53 N., R. 33 W.

SURVEYORS CERTIFICATE.

I hereby certify that the plat hereon delineated is a correct one, and that permanent monuments have been planted at all angles in the boundaries of the land platted and at all ends and intersections of streets and alleys hereon shown. Each monument marked thus o on this plat consists of a gas-pipe 3-4 x 36". The monument marked thus o at the east end of said alley consists of a round iron bar, 1 x 30".

WILLIAM W. STOCKLY, Surveyor.

TREASURERS CERTIFICATE.

I hereby certify that I have examined the records in my office relating to the description of lands in the within instrument and from such examination it appears that the State and County taxes have been fully paid for the five years preceding the date of said instrument and that there are no tax liens held by the State or by individuals thereon.

EDGAR RASHLEIGH, County Treasurer.

TOWNSHIP CLERKS CERTIFICATE.

This plat was examined and approved at a meeting of the Township Board of Chassell Township, Houghton County, Michigan, held on the 10th day of June, 1910.

AUDITORS CERTIFICATE.

Examined and approved _____ 1910,
Auditor General.

**WORCESTER
ADDITION TO
CHASSSELL,
HOUGHTON COUNTY,
MICHIGAN.**


Piled in Auditor General's Dep't
Jul 6-1920

Chas. E. Hoxsey
Deputy Auditor General.

File 6-17

Filed in Auditor General's Dept't
Oct 6-1900

6-11

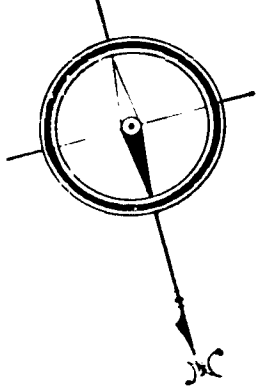

CRB Tuller

KNOW ALL MEN BY THESE PRESENTS, that the WORCESTER LUMBER COMPANY, LIMITED, a corporation organized and existing under and by virtue of the laws of the State of Michigan as proprietor, by C. H. Worcester, its President and Edw. A. Hamer, its Secretary, herunto duly authorized, has caused the land embraced in the annexed plat to be surveyed, laid out and platted, to be known as WORCESTER ADDITION TO CHASSELL, Huron County, Michigan, and that all the streets and alleys as shown on said plat, are hereby dedicated to the use of the public. IN WITNESS WHEREOF said WORCESTER LUMBER COMPANY, LIMITED, has caused these presents to be subscribed by its President and Secretary, herunto duly authorized, and its corporate seal to be herunto affixed this 11th day of October, A. D. 1910.

WORCESTER LUMBER COMPANY, LIMITED.

PETER R. EBER.

C. J. WORCESTER, President.
EDWIN J. HANNA, Secretary.

County of Houghton }
 On this fourth day of June 1919 in the year one thousand nine hundred and ten, before me, the subscriber, a Notary Public in and for said county, personally appeared C. H. Worcester, known to me to be the President of the Worcester Lumber Company Limited, and Edw. A. Haman, known to me to be the Secretary of said Company, and severally acknowledged the foregoing instrument, and their execution thereof, to be the free act and deed of the said Worcester Lumber Company, Limited. And I further certify that I know the seal affixed to said instrument to be the corporate seal of said Worcester Lumber Company, Limited.

GEORGE E. FISHING,
 Notary Public for County of Houghton

GEORGE E. FENNOL
Notary Public, Houghton County Michigan
My commission expires DEC 26 1912

The point of beginning for this plat is marked by an iron bar 1 x 30" set in a mass of concrete, and is the original so-called "Starting Point" for the Second Addition to Chassell, the plat of which is now on record in the office of the Register of Deeds for Houghton County, Michigan. From the point of beginning thus established run (thence) north fourteen degrees, thirty-four minutes and fifty-two seconds west four hundred eighty-five and seventy-seven one hundredths feet (S. 14 34 52 W. 485.77 ft.) thence south seventy-four degrees, twenty minutes and twenty seconds east forty-eight and fifteen one hundredths feet (S. 74 12 20 E. 48.15 ft.); thence south fifteen degrees, thirty-two minutes and twenty-nine seconds west one hundred fifty and sixty-eight one hundredths feet (S. 15 32 29 W. 150.68 ft.) thence south seventy-four degrees, twenty-eight minutes and fifty seconds east one hundred ninety-one and five tenths feet (S. 74 28 50 E. 191.5 ft.) thence south fifteen degrees, thirty minutes and fifty seconds west six hundred four degrees, twenty-eight minutes and fifty seconds east one thousand three hundred sixty and thirty-one one hundredths feet (N. 89 04 56 W. 130.91 ft.) thence north eighty-nine degrees, fifty-eight minutes and twenty seconds west eight hundred nineteen and twenty-four one hundredths feet (N. 89 04 56 W. 130.91 ft.) thence north fifteen degrees, thirty minutes and fifty seconds east one thousand three hundred sixty and thirty-one one hundredths feet (N. 15 30 50 E. 1300.96 ft.); thence east five hundred sixty-two and fifty-seven one hundredths feet (E. 652.57 ft.) to the aforesaid point of beginning. The land above described lies in Lot 4, Sec. 5, T. 53 N., R. 33 W. 68 20 W., 819.24 ft.); thence north fifteen degrees, thirty minutes and fifty seconds east one thousand three hundred sixty and thirty-one one hundredths feet (N. 15 30 50 E. 1300.96 ft.); thence east five hundred sixty-two and fifty-seven one hundredths feet (E. 652.57 ft.) to the aforesaid point of beginning. The land above described lies in Lot 4, Sec. 5, T. 53 N., R. 33 W.

SURVEYOR'S CERTIFICATE.

I hereby certify that the plat hereon delineated is a correct one, and that permanent monuments have been planted at all angles in the boundaries of the land platted and at all ends and intersections of streets and alleys hereon shown. Each monument marked thus on this plat consists of a gas-pipe 3-4 x 36", surrounded by a vitrified sewer-pipe, 8 x 24 filled with concrete. The monument marked thus at the east end of said alley consists of a round iron bar, 1 x 30".

WILLIAM W. STOCKLEY,
Surveyor.

TREASURER'S CERTIFICATE.

I hereby certify that I have examined the records in my office relating to the disposition of lands in the within instrument and from such examination I am satisfied that the date of said instrument and that there are no tax liens held by the State or by individuals thereon.

TOWNSHIP CLERK'S CERTIFICATE.

AUDITOR'S CERTIFICATE.

Examined and approved _____ 1910.