


HIGHLAND ADDITION TO RIPLEY, HOUGHTON COUNTY, MICHIGAN.

1910.

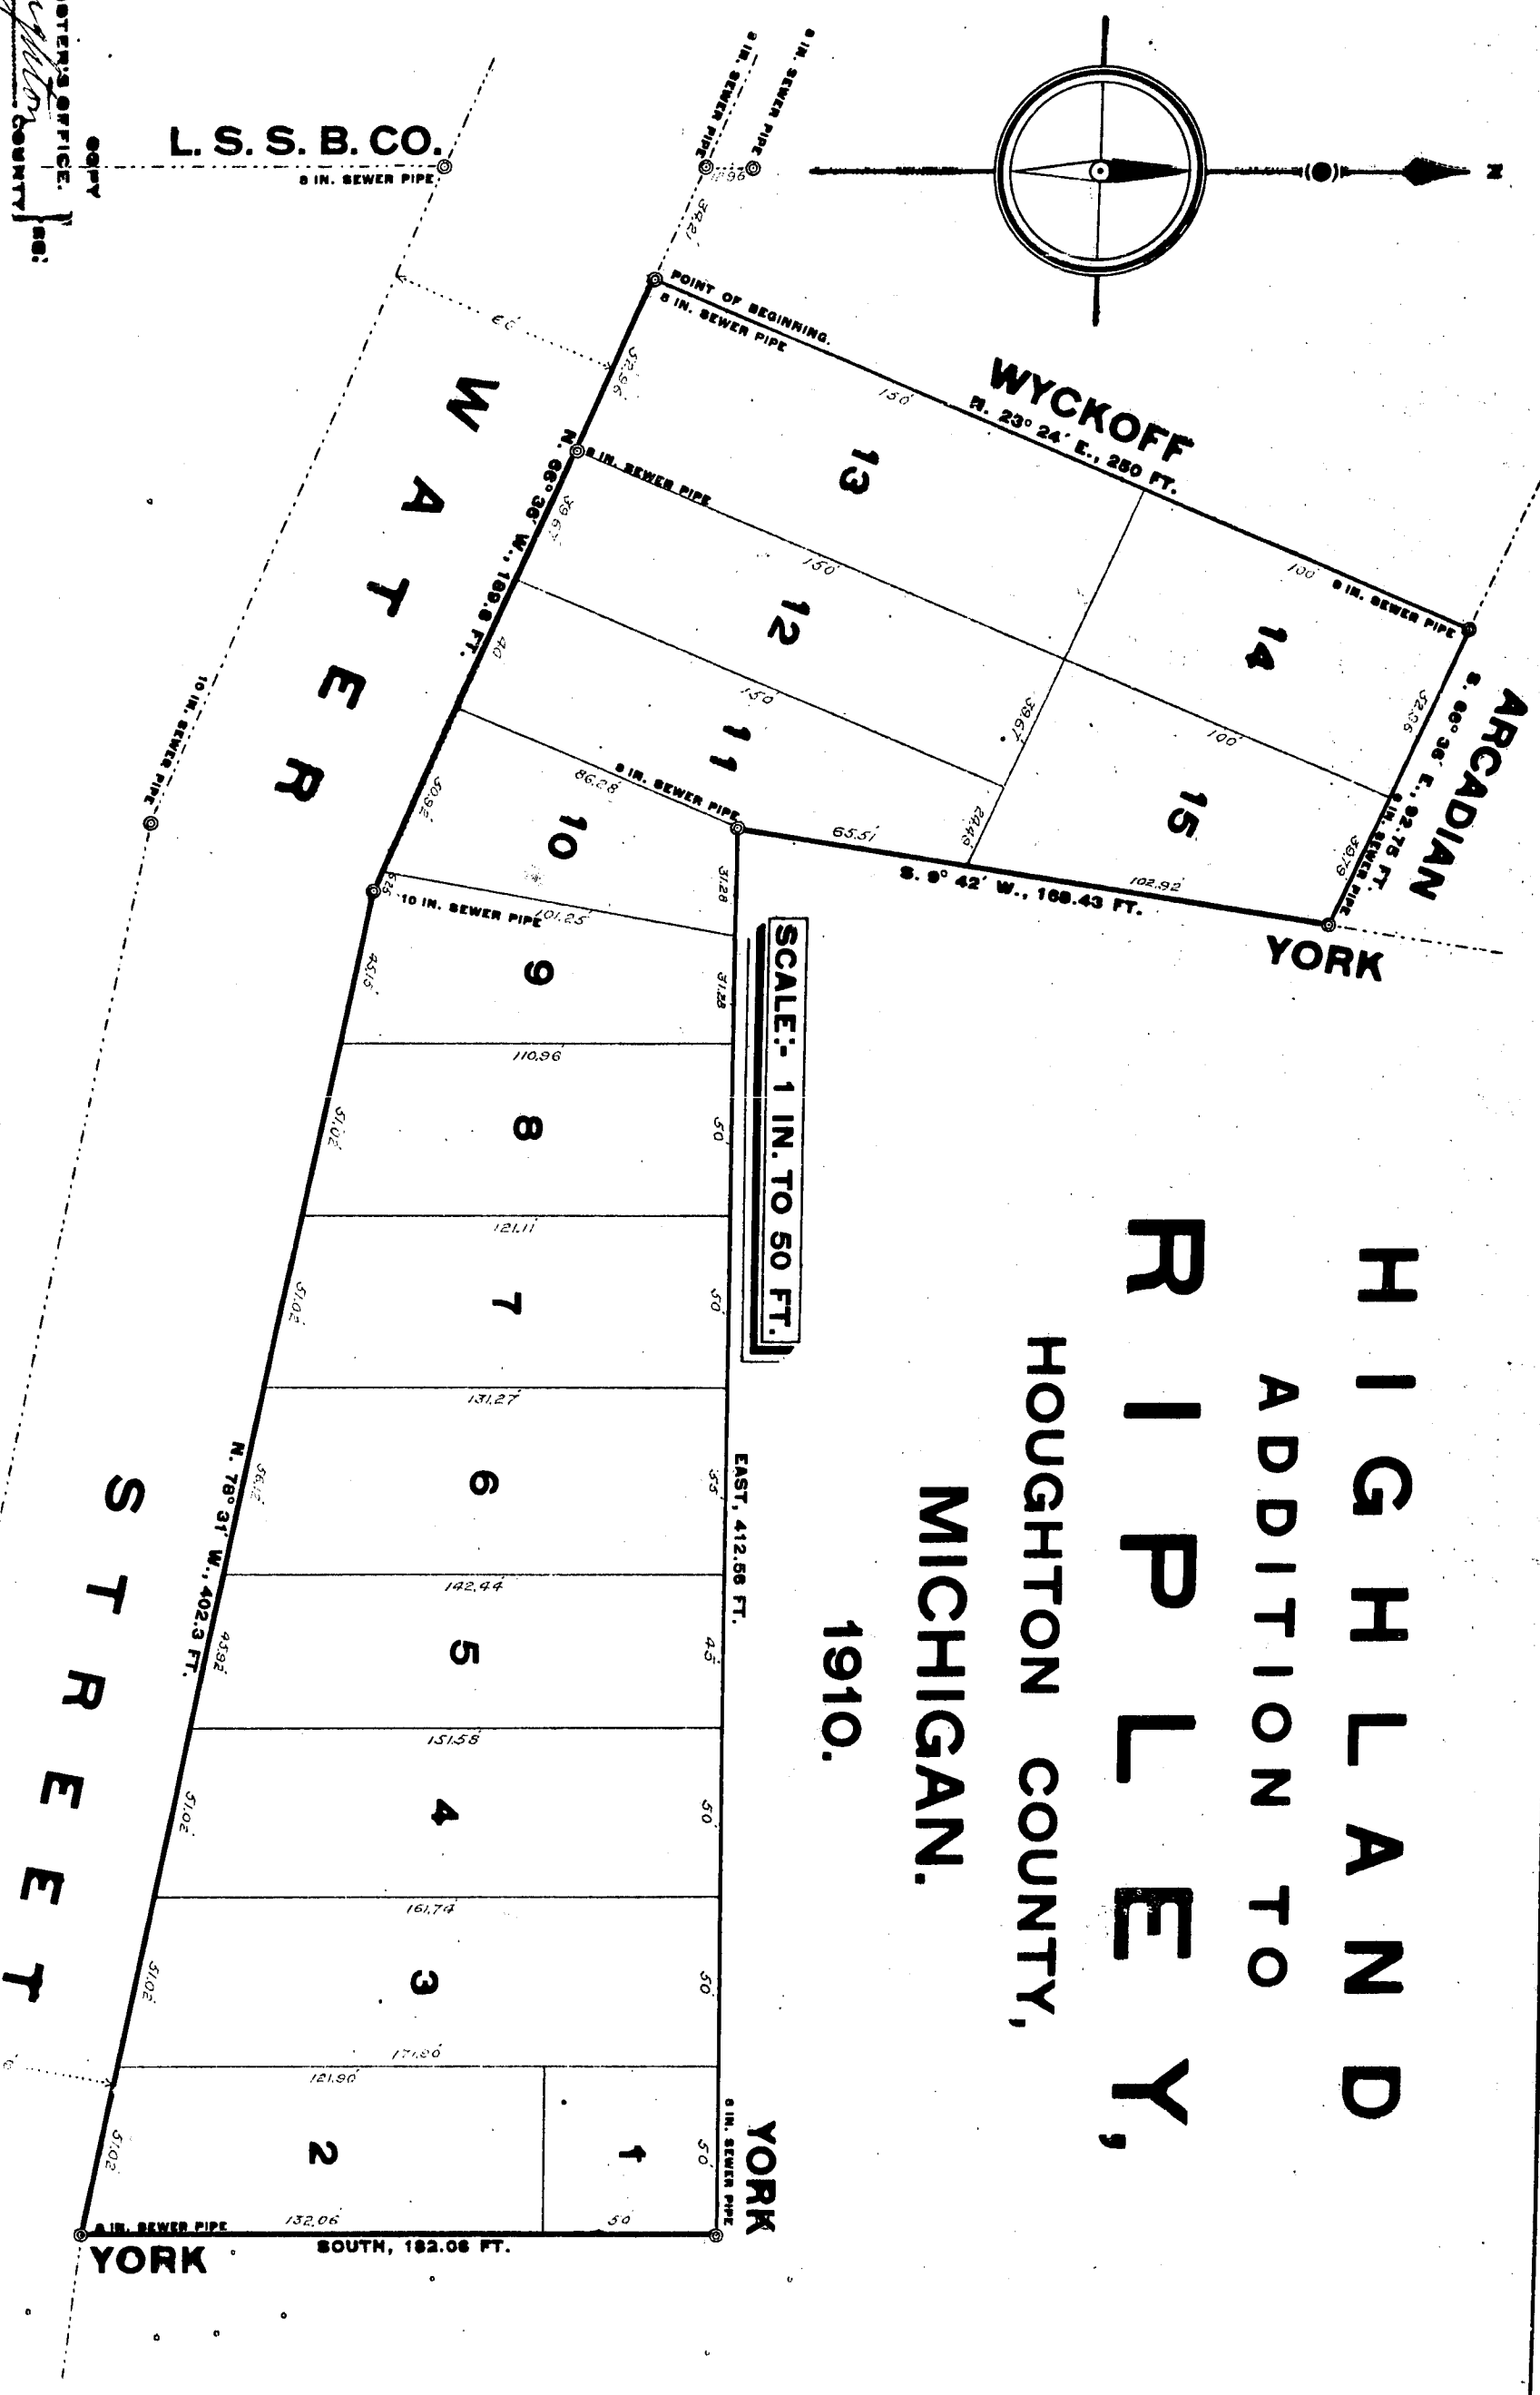

L. S. I. & M. CO.

REGISTERED OFFICE: }
Houghton County, Mich.
FILED
JUL 26 1910
A. D. BENTLEY
Deputy Auditor General.

I hereby certify that this
copy is a true copy of the MAP
or PLAT forwarded the Registrar
of Deeds for recording.

Compared JUL 26 1910
Clerk A. Bentley
Deputy Auditor General.

Filed in Auditor General's Dep't
AUG 3-1910
Geo. A. Halloway
Deputy Auditor General.

DEDICATION.

KNOW ALL MEN BY THESE PRESENTS, that the LAKE SUPERIOR IRON & METAL COMPANY, a corporation organized and existing under and by virtue of the laws of the State of Michigan as proprietor, by Abraham Green, its President and Jeremiah E. O'Neill, its Secretary, herunto duly authorized, has caused the land embraced in the annexed plat to be surveyed, laid out and platted, to be known as HIGHLAND ADDITION TO RIPLEY, Houghton County, Michigan, and that the street shown on this plat is hereby dedicated to the use of the public.

IN WITNESS WHEREOF said LAKE SUPERIOR IRON & METAL COMPANY, has caused these presents to be subscribed by its President and Secretary, herunto duly authorized, and its corporate seal to be hereunto affixed this 8th day of July,

A. D. 1910.
Signed, Sealed and Delivered
In Presence of

Geo. C. Bentley,
Victor A. Fredd.

NOTARY'S CERTIFICATE.

State of Michigan, }
County of Houghton, } ss.
On this 8 day of July in the year one thousand nine hundred and ten, before me the subscriber, a Notary Public in and for said county, personally appeared Abraham Green, known to me to be the President of the Lake Superior Iron and Metal Company, and Jeremiah E. O'Neill, known to me to be the Secretary of said Company, and severally acknowledged the foregoing instrument, and their execution thereof, to be the free act and deed of the said Lake Superior Iron and Metal Company. And I further certify that I know the seal affixed to said instrument to be the corporate seal of said Lake Superior Iron and Metal Company.

Angus F. Macdonald,
Notary Public, Houghton County, Michigan.
My commission expires March 18, 1913.

DESCRIPTION OF LAND PLATTED.

The point of beginning for this plat is five hundred seventy-five and seven tenths feet (575.7 ft.) south, and twelve hundred ninety-four feet (1294 ft.) east of the northwest corner of section thirty-one, township fifty-five north of range thirty-three west (Sec. 31, T. 55 N., R. 33 W.) of the Meridian of Michigan, and is marked by a concrete monument which is fully described in the following Surveyor's Certificate. From this point of beginning run north twenty-three degrees and twenty-four minutes east, two hundred fifty feet (N. 23° 24' E. 250 ft.); thence south sixty-six degrees and thirty-six minutes east, ninety-two and seventy-five hundredths feet (S. 66° 36' E. 92.75 ft.); thence south nine degrees and forty-two minutes west, one hundred sixty-eight and forty-three hundredths feet (S. 9° 42' W. 168.43 ft.); thence east four hundred twelve and six hundredths feet (East, 412.66 ft.); thence south one hundred eighty-two and six hundredths feet (South, 182.06 ft.); thence north seventy-eight degrees and thirty-one minutes west, four hundred two and three tenths feet (N. 78° 31' W. 402.3 ft.); thence north sixty-six degrees and thirty-six minutes west, one hundred eighty-nine and eight tenths feet (N. 66° 36' W. 189.8 ft.) to the above point of beginning.

SURVEYOR'S CERTIFICATE.

I hereby certify that the plat hereon delineated is a correct one and that permanent monuments have been planted at all angles in the boundaries of the land platted. Each monument marked thus $\odot$ on this plat consists of a gas-pipe 3-4 x 36, surrounded by a vitrified sewer-pipe, 8 x 24, filled with concrete.

TREASURER'S CERTIFICATE.

Houghton, Mich., July 9th, 1910.
I hereby certify that I have examined the records in my office relating to the description of lands in the within instrument and from such examination it appears that all taxes have been fully paid for the five years preceding the date of said instrument and that there are no tax liens held by the State or by individuals thereon.

TOWNSHIP CLERK'S CERTIFICATE.

This plat was examined and approved at a meeting of the Township Board of Franklin Township, Houghton County, Michigan, held on the 8th day of July, 1910.
F. A. Jaehning, Township Clerk, Franklin Township.

AUDITOR'S CERTIFICATE.

Examined and approved JUL 28 1910 1910.


Geo. A. Halloway
Auditor General.

SEAL

SEAL

HIGHLAND ADDITION TO RIPLEY, HOUGHTON COUNTY, MICHIGAN.

1910.

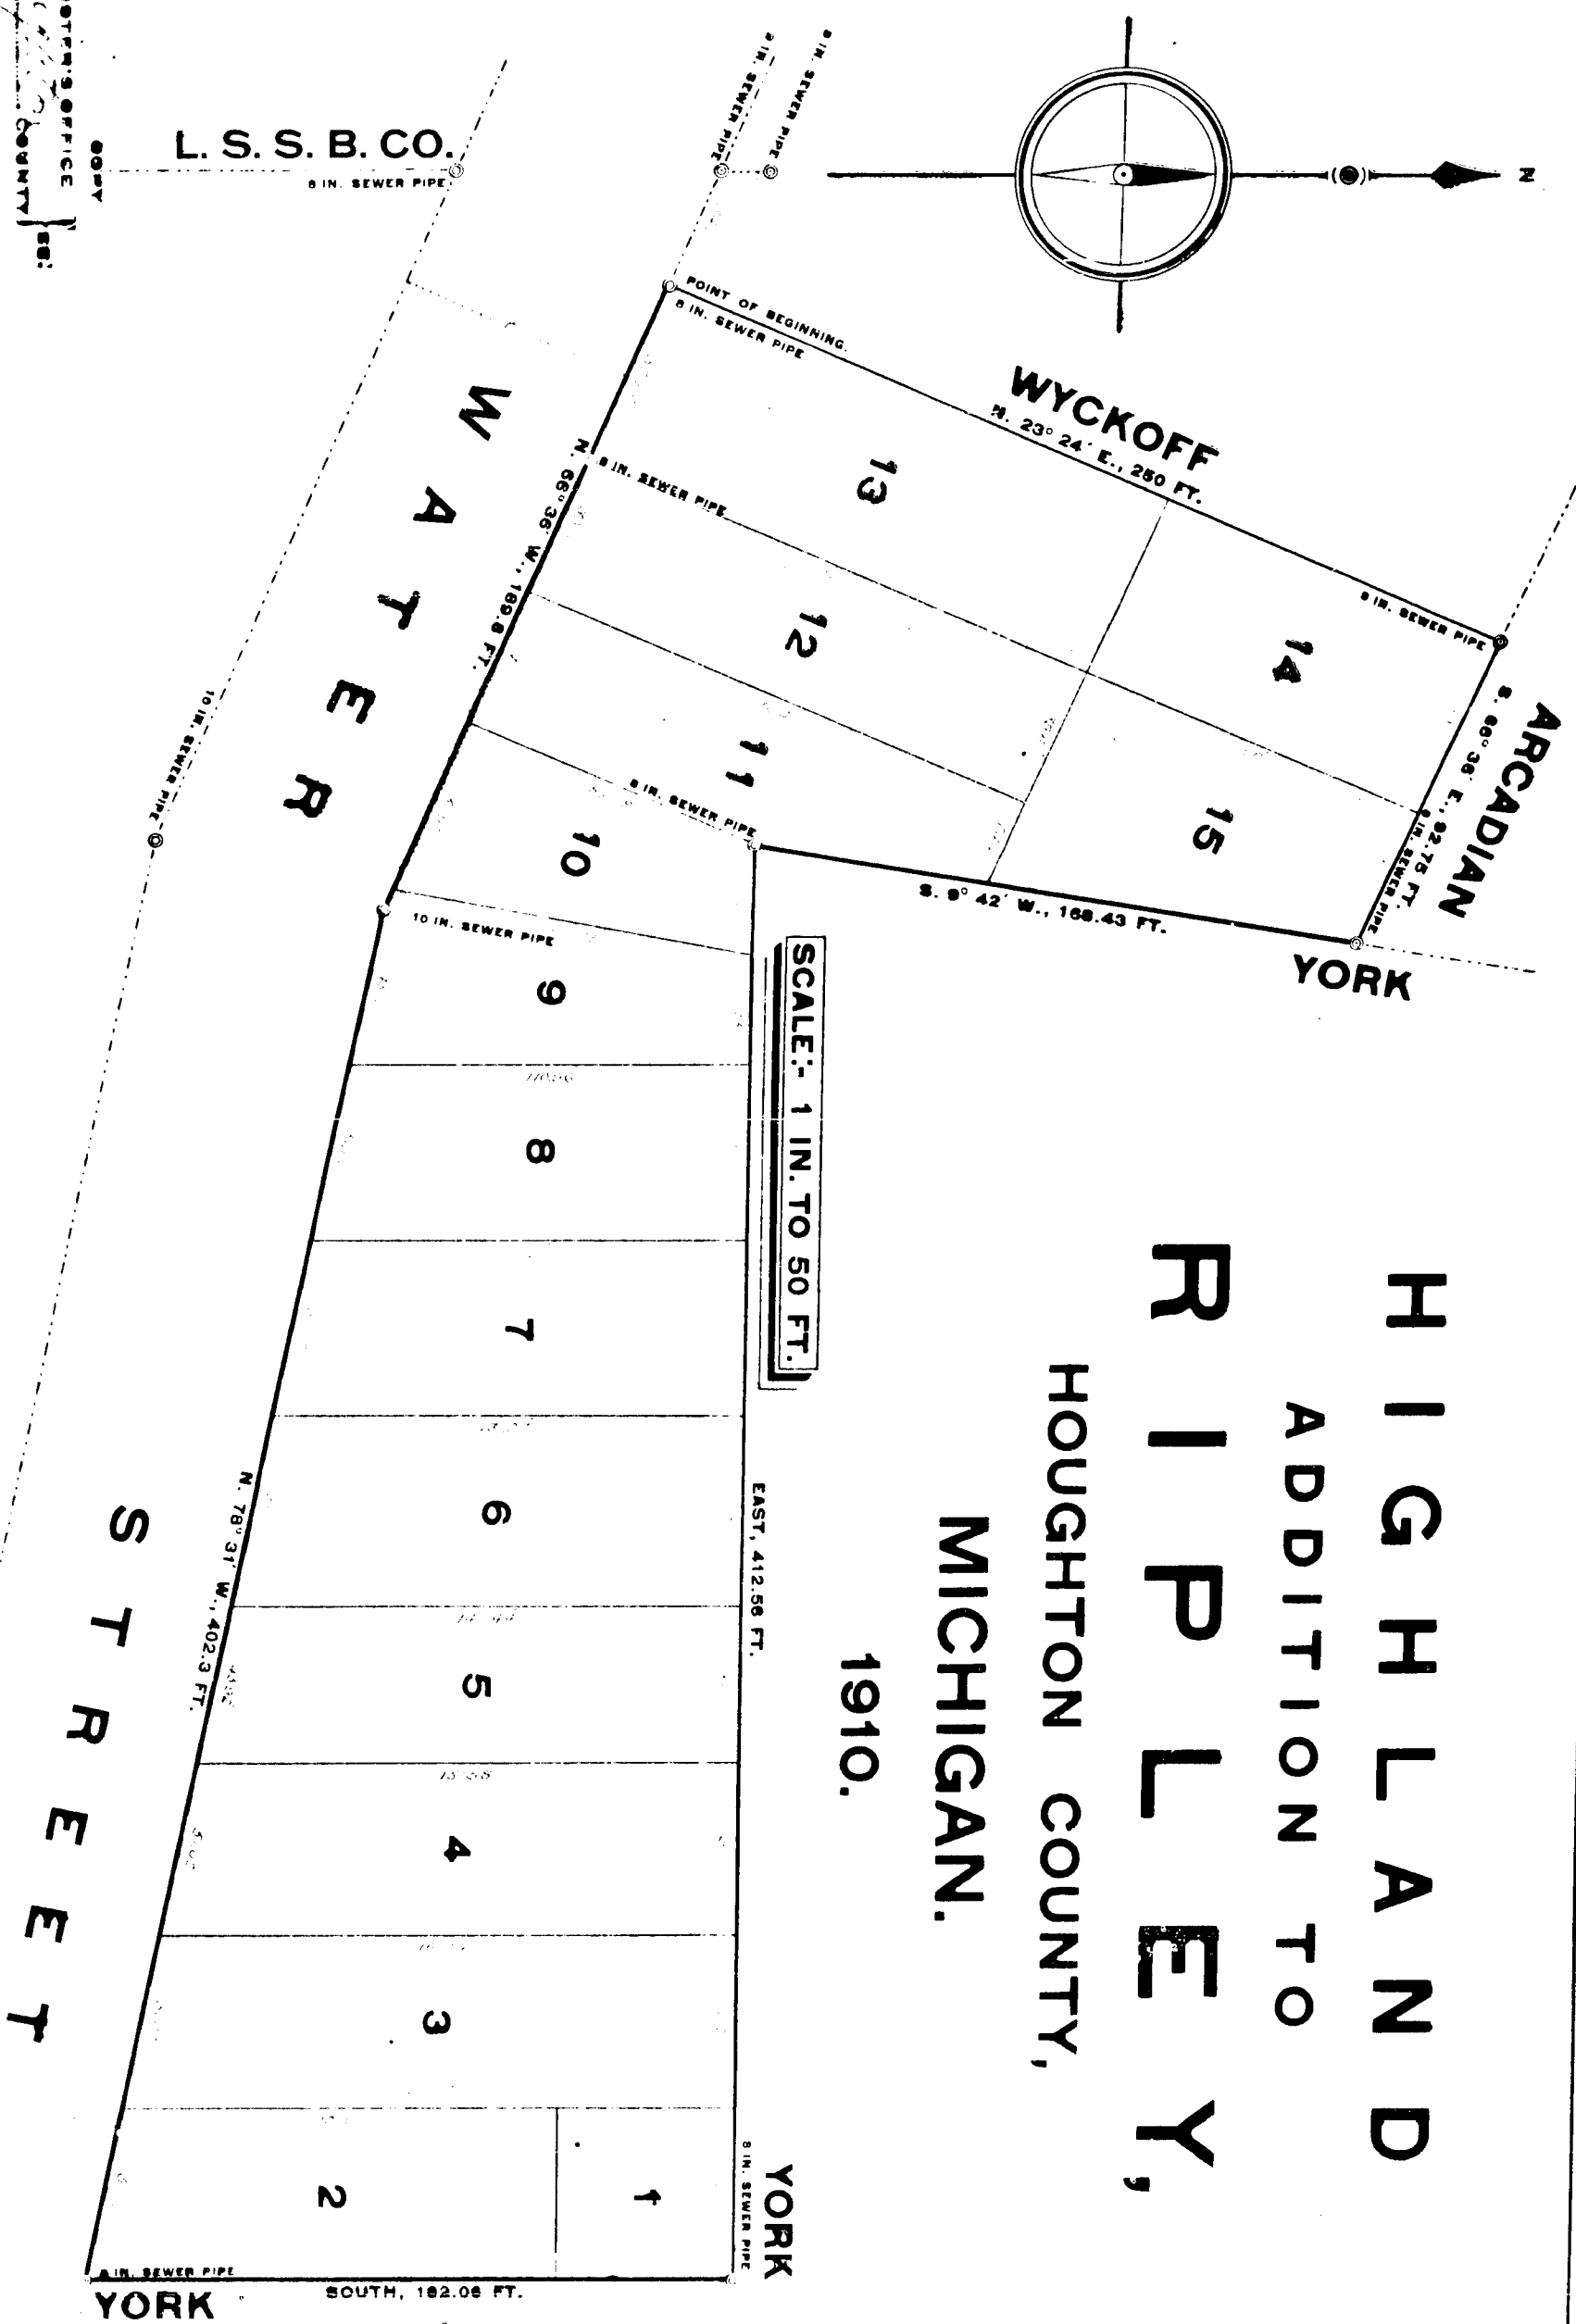

L. S. I. & M. CO.

REGISTERED OFFICE
Houghton County
L. S. I. & M. CO.
Houghton, Mich.
Original on file

I hereby certify that this
copy is a true copy of the Map
or Plat forwarded the Registrar
of Deeds for recording.
Compared by Victor A. Pyrdl
Deputy Auditor General.

Filed in Auditor General's Dep't
at Houghton, Mich.
by Victor A. Pyrdl
Deputy Auditor General.

DEDICATION.

KNOW ALL MEN BY THESE PRESENTS, that the LAKE SUPERIOR IRON & METAL COMPANY, a corporation organized and existing under and by virtue of the laws of the State of Michigan as proprietor, by Abraham Green, its President and Jeremiah E. O'Neill, its Secretary, herunto duly authorized, has caused the land embraced in the annexed plat to be surveyed, laid out and platted, to be known as HIGHLAND ADDITION TO RIPLEY, Houghton County, Michigan, and that the tract shown on this plat is hereby dedicated to the use of the public.

IN WITNESS WHEREOF said LAKE SUPERIOR IRON & METAL COMPANY, has caused these presents to be subscribed by its President and Secretary, herunto duly authorized, and its corporate seal to be hereunto affixed this 8th day of July, A. D. 1910.

Signed, Sealed and Delivered
In Presence of

(two C. Bentley,
Victor A. Pyrdl.

NOTARY'S CERTIFICATE.

State of Michigan, } ss.
County of Houghton, }
On this 8th day of July, in the year one thousand nine hundred and ten, before me, the undersigned, a Notary Public in and for said county, personally appeared Abraham Green, known to me to be the President of the Lake Superior Iron and Metal Company, and Jeremiah E. O'Neill, known to me to be the Secretary of said Company, and severally acknowledged the foregoing instrument, and their execution thereof, to be the free act and deed of the said Lake Superior Iron and Metal Company.

Angus F. Macdonald,
Notary Public, Houghton County, Michigan.
My commission expires March 1st, 1913.

DESCRIPTION OF LAND PLATTED.

The point of beginning for this plat is five hundred seventy-five and seven tenths feet (575.7 ft.) south, and twelve hundred ninety four feet (1294 ft.) east of the northwest corner of section thirty-one, township fifty-five north of range thirty-three west (Sec. 31, T. 55 N., R. 33 W.) of the Meridian of Michigan, and is marked by a concrete monument, which is fully described in the following Surveyor's Certificate. From this point of beginning run north twenty-three degrees and twenty-four minutes east, two hundred fifty feet (N. 23° 24' E. 250 ft.); thence south sixty-six degrees and thirty-six minutes east, ninety-two and seventy-five hundredths feet (S. 66° 36' E. 92.75 ft.); thence south nine degrees and forty-two minutes west, one hundred sixty-eight and forty-three hundredths feet (S. 9° 42' W. 168.43 ft.); thence east four hundred twelve and fifty-six hundredths feet (East, 412.56 ft.); thence south one hundred eighty-two and six hundredths feet (South, 182.06 ft.); thence north seventy-eight degrees and thirty-one minutes west, four hundred two and three tenths feet (N. 78° 31' W. 402.3 ft.); thence north sixty-six degrees and thirty-six minutes west, one hundred eighty-nine and eight tenths feet (N. 66° 36' W. 180.8 ft.) to the above point of beginning.

SURVEYOR'S CERTIFICATE.

I hereby certify that the plat hereon delineated is a correct one and that permanent monuments have been planted at all angles in the boundaries of the land platted. Each monument marked thus $\odot$ on this plat consists of a gas-pipe 3-4 x 36", surrounded by a vitrified sewer-pipe, 8 x 24", filled with concrete.

TREASURER'S CERTIFICATE.

I hereby certify that I have examined the records in my office relating to the description of lands in the within instrument and from such examination it appears that all taxes have been fully paid for the five years preceding the date of said instrument and that there are no tax liens held by the State or by individuals thereon.

TOWNSHIP CLERK'S CERTIFICATE.

This plat was examined and approved at a meeting of the Township Board of Franklin Township, Houghton County, Michigan, held on the 8th day of July, 1910.

AUDITOR'S CERTIFICATE.

Examined and approved July 23 1910 1910.

Geo. L. Hansen Auditor General.

SEAL

SEAL