8794

14074

SUPERVISOR'S PLAT OF EAST HOUGHTON.

HOUGHTON COUNTY, MICHIGAN.

Portion of Lots 3 and 4 and N. E. ¼ of S. E. ¼ of Sec. 36, T. 55, N. R. 34 W.

SCALE 200 FT. = 1 INCH.

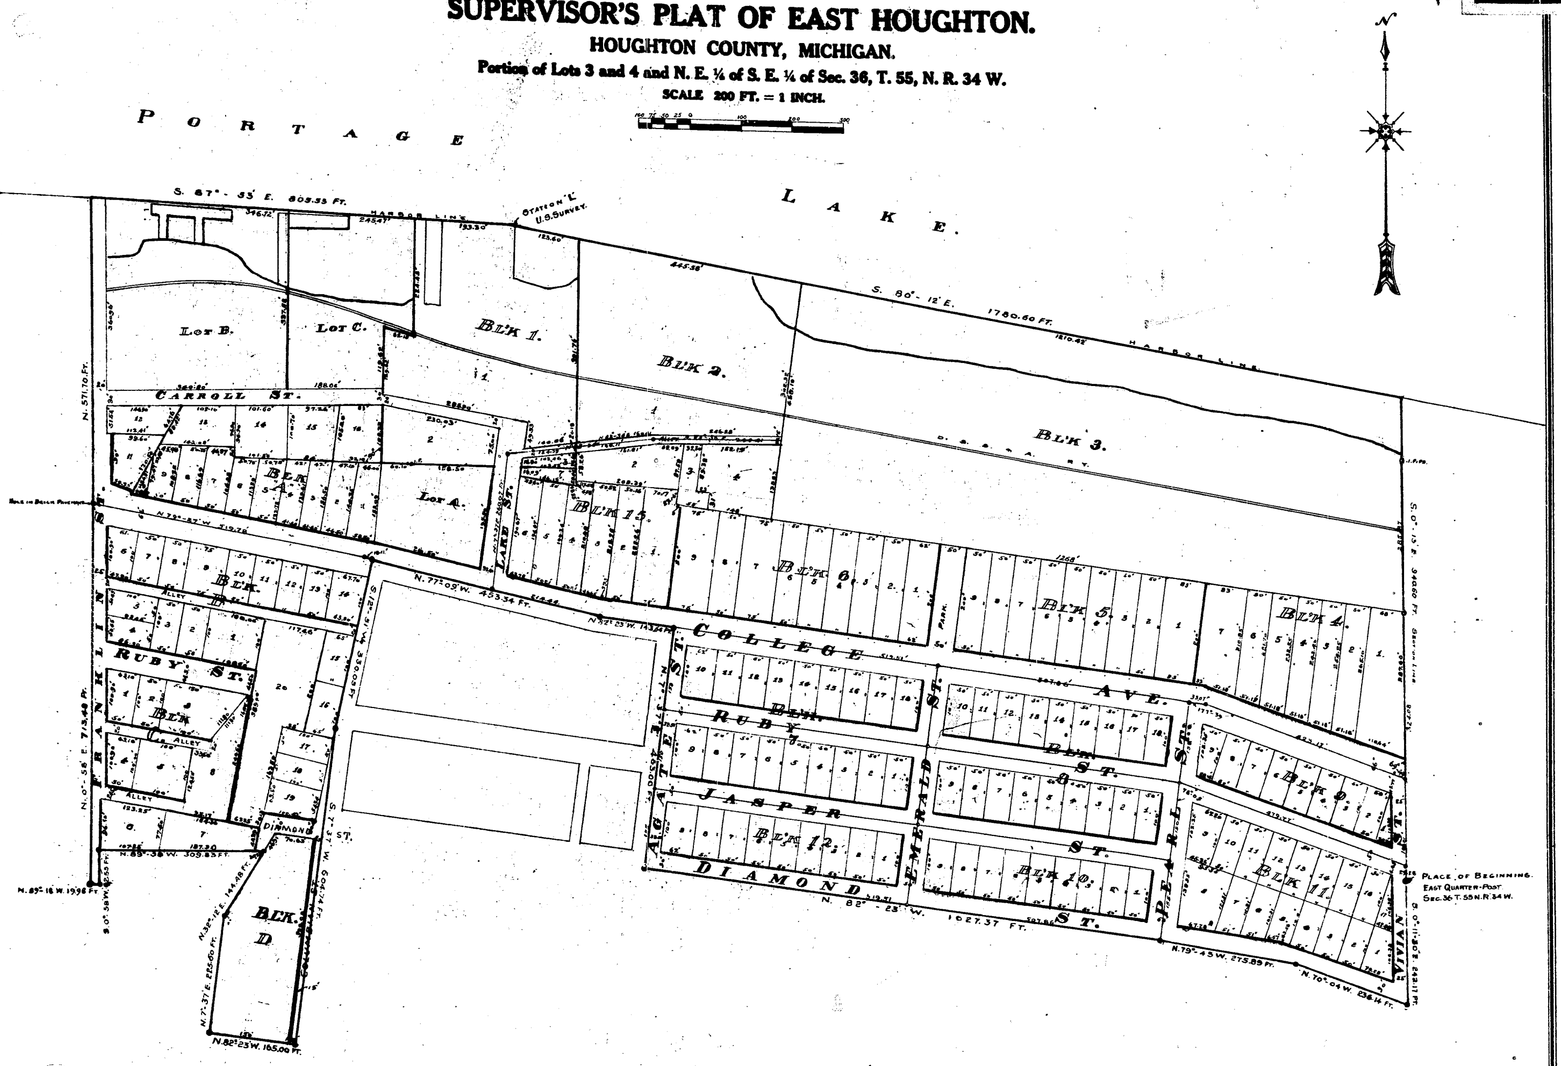

DEDICATION.

KNOW ALL MEN BY THESE PRESENTS, That Michael M. Foley, Supervisor of Portage Township, Houghton Co., Michigan, having been duly authorized by the Board of Officers to do so, has in accordance with Section 3372 as amended by Act 114 of the Public Acts of 1909, and Sections 3373-3957, Compiled Laws of 1897 caused the lands embraced in the annexed Map to be platted from description of survey on record in the Office of the Clerk of said township and from descriptions by metes and bounds in Assessment Roll of said Township, and that the said Plat be known as "SUPERVISOR'S PLAT OF EAST HOUGHTON, HOUGHTON CO., MICHIGAN.

In witness whereof, I have hereunto set my hand this 30th day of March A. D. 1911.

Signed and Sealed in Presence of

W. T. Sullivan
Witness.

Michael M. Foley, Supervisor
Portage Township, Houghton County, Michigan.

ACKNOWLEDGEMENT.

STATE OF MICHIGAN } S.S.
COUNTY OF HOUGHTON }

On this 30th day of March 1911, before me, a Notary Public in and for said County, personally came the above named Michael M. Foley, Supervisor of Portage Township, Houghton County, Michigan, known to me to be the person who executed the above dedication and acknowledged the same to be his free act and deed as Supervisor.

My Commission expires Sept. 3rd 1914

Mortimer D. Sullivan
Notary Public, Houghton County, Michigan.

DESCRIPTION OF LAND PLATTED.

Beginning at the East Quarter Post of Section Thirty-six (36), Township Fifty-five (55) North of Range Thirty-four (34) West, thence South No Degrees Eleven Minutes and Thirty Seconds East (S. 0°-11'-30" E.) along section line, Two Hundred Forty-two and Seventeen-hundredths (242.17) Ft., thence North Seventy Degrees and Four Minutes West (N.70°-04'W.), Two Hundred Thirty-six and Fourteen Hundredths (236.14) Ft., thence North Seventy-nine Degrees and Forty-five Minutes West (N. 79°-45' W.), Two Hundred Seventy-five and Eighty-nine Hundredths (275.89) Ft., thence North Eighty-two Degrees and twenty-three Minutes West (N. 82°-23' W.), One Thousand Twenty-seven and Thirty-seven Hundredths (1027.37) Ft., thence North Seven Degrees and Thirty-seven Minutes East, (N. 7°-37' E.), Four Hundred Sixty-three (463.00) Ft., thence North Eighty-two Degrees and Twenty-three Minutes West (N. 82°-23' W.), One Hundred Forty-three and Sixty-four Hundredths (143.64) Ft., thence North Seventy-seven Degrees and Nine Minutes West (N. 77°-09' W.), Four Hundred Fifty-three and Thirty-four Hundredths (453.34) Ft., thence South Twelve Degrees and Fifty-one Minutes West (S. 12°-51' W.), Three Hundred Thirty and Five Hundredths (330.05) Ft., thence South Seven Degrees and Thirty-seven Minutes West (S. 7°-37' W.), Six Hundred Four and Seventy-four Hundredths (604.74) Ft., thence North Eighty-two Degrees and Twenty-three Minutes West (N. 82°-23' W.), One Hundred Sixty-five (165.00) Ft., thence North Seven Degrees and Thirty-seven Minutes East (N. 7°-37' E.), Two Hundred Twenty-five and Five-tenths (225.50) Ft., thence North Thirty-two Degrees and Twelve Minutes East (N. 32°-12' E.), One Hundred Forty-four and Forty-eight Hundredths (144.48) Ft., thence North Eighty-nine Degrees and Thirty-eight Minutes West (N. 89°-38' W.), Three Hundred Nine and Eighty-three Hundredths (309.83) Ft., thence South No Degrees and Fifty-eight Minutes West (S. 0°-58' W.), Sixty-two and Fifty-five Hundredths (62.55) Ft., thence North Eighty-nine Degrees and Eighteen Minutes West (N. 89°-18' W.), Nineteen and Ninety-eight Hundredths (19.98) Ft., thence North No Degrees and Fifty-eight Minutes East (N. 0°-58' E.), Seven hundred Thirteen and Forty-eight Hundreths (713.48) Ft., thence North (N.) Five Hundred Seventy-one and Seven-tenths (571.70) Ft., to the Harbor Line of Portage Lake as established by the U. S. Engineer's Office, thence South Eighty-seven Degrees and Fifty-three Minutes East (S. 87°-53' E.) along said Harbor Line, Eight Hundred Five and Fifty-five Hundredths (805.55) Ft., to Station (L) of U. S. Survey, thence South Eighty Degrees and Twelve Minutes East (S. 80°-12' E.), along Harbor Line, Seventeen Hundred Eighty and Six-tenths (1780.60) Ft., to the Easterly boundary of Section 36 T. 55 N. R. 34W., thence South No Degrees and Thirteen Minutes East (S. 0°-13' E.) along Section Line Nine Hundred Forty and Sixty Hundredths (940.60) Ft., to the Quarter-post or place of beginning and being a portion of Lots Three (3) and Four (4) and the North-east Quarter of the South-east Quarter (N. E. 1/4 or S. E. 1/4) of Section Thirty-six (36), Town Fifty-five (55) North, Range Thirty-four (34) West.

SURVEYOR'S CERTIFICATE.

I hereby certify that the plat hereon delineated is a correct one, and that permanent monuments, consisting of Seven-eighths (7/8) inch round Iron pins Eighteen (18) inches long, set in concrete, have been planted at points marked thus (O) as thereon shown, at all angles in the boundaries where it has been practical to do so, and at the intersection of all streets and streets and alleys.

A. E. Fessenden Surveyor.

NOTE:—

In order to prevent confusion in title it has been found necessary to follow to some extent the old order of numbering the lots and blocks embraced in this plat and so depart from the rulings of the Auditor General's Department regarding this point.

A. E. Fessenden Surveyor.

Examined and approved by order of the Township Board.

Dated March 30th 1911.

Chas. A. C. Little Township Clerk. (Seal)
Portage Township, Houghton County, Michigan.

Examined and Approved
APR 25 1911
Geo. L. Hauser
Deputy Auditor General.

COPY

REGISTER'S OFFICE. } SS.
Houghton COUNTY }

PLAT Supervisor's plat of East Houghton

WAS RECORDED THIS 28 DAY OF April A. D. 1911 AT 9 O'CLOCK A. M. IN LIBER 2 OF plats ON PAGE 32

Edyth S. Mackenzie
REGISTER OF DEEDS.

ORIGINAL ON FILE

I hereby certify that this copy is a true copy of the MAP or PLAT forwarded the Register of Deeds for recording.

Compared APR 26 1911

Geo. L. Hauser
Deputy Auditor General.

Filed in Auditor General's Dep't
MAY 3 - 1911

Geo. L. Hauser
Deputy Auditor General.

ClipPDF - www.fastio.com

8794

14074

SUPERVISOR'S PLAT OF EAST HOUGHTON.

HOUGHTON COUNTY, MICHIGAN.

Portion of Lots 3 and 4 and N. E. ¼ of S. E. ¼ of Sec. 36, T. 55, N. R. 34 W.

SCALE 200 FT. = 1 INCH.

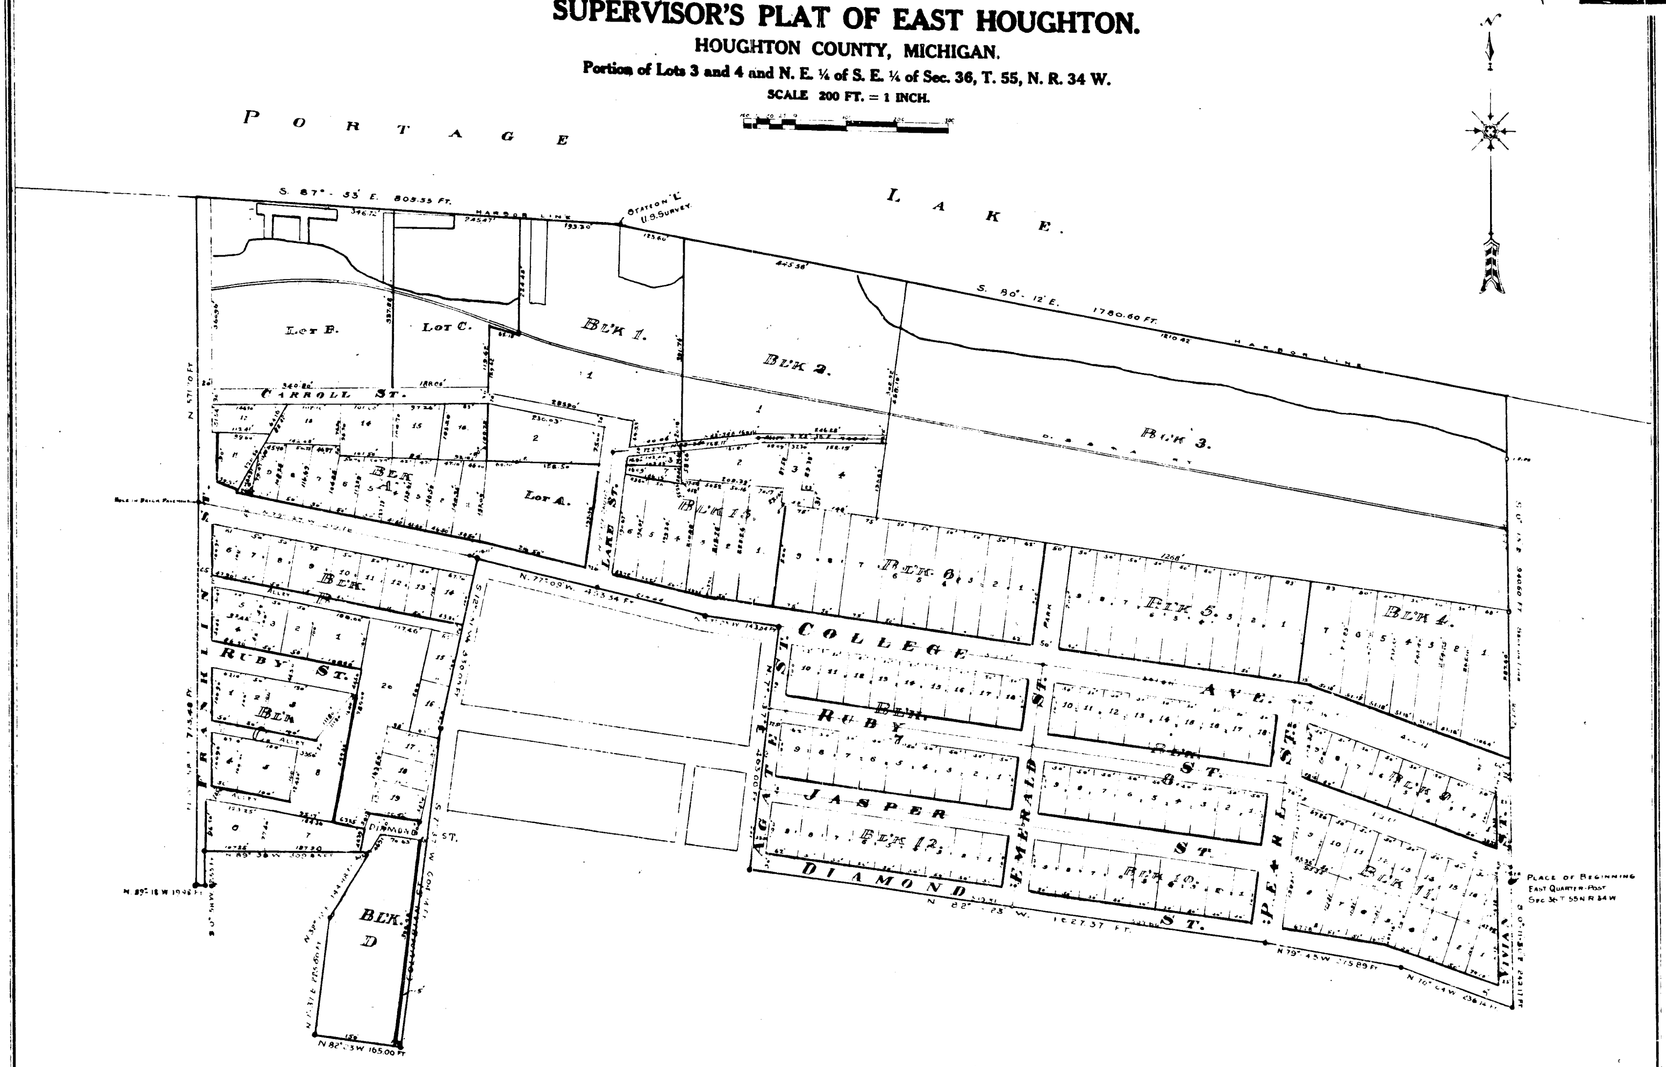

DEDICATION.

KNOW ALL MEN BY THESE PRESENTS, That Michael M. Foley, Supervisor of Portage Township, Houghton Co., Michigan, having been duly authorized by the Board of Officers to do so, has in accordance with Section 3372 as amended by Act 114 of the Public Acts of 1909, and Sections 3373-3957, Compiled Laws of 1897 caused the lands embraced in the annexed Map to be platted from description of survey on record in the Office of the Clerk of said township and from descriptions by metes and bounds in Assessment Roll of said Township, and that the said Plat be known as "SUPERVISOR'S PLAT OF EAST HOUGHTON, HOUGHTON CO., MICHIGAN.

In witness whereof, I have hereunto set my hand this 26th day of March A. D. 1911.

Signed and Sealed in Presence of

.....
.....
Witness.

Michael M. Foley Supervisor
Portage Township, Houghton County, Michigan.

ACKNOWLEDGEMENT.

STATE OF MICHIGAN
COUNTY OF HOUGHTON } S.S.

On this 30th day of March 1911, before me, a Notary Public in and for said County, personally came the above named Michael M. Foley, Supervisor of Portage Township, Houghton County, Michigan, known to me to be the person who executed the above dedication and acknowledged the same to be his free act and deed as Supervisor.

My Commission expires April 2nd 1914 Notary Public, Houghton County, Michigan.

DESCRIPTION OF LAND PLATTED.

Beginning at the East Quarter Post of Section Thirty-six (36), Township Fifty-five (55) North of Range Thirty-four (34) West, thence South No Degrees Eleven Minutes and Thirty Seconds East (S. 0°-11'-30" E.) along section line, Two Hundred Forty-two and Seventeen-hundredths (242.17) Ft., thence North Seventy Degrees and Four Minutes West (N. 70°-04' W.), Two Hundred Thirty-six and Fourteen Hundredths (236.14) Ft., thence North Seventy-nine Degrees and Forty-five Minutes West (N. 79°-45' W.), Two Hundred Seventy-five and Eighty-nine Hundredths (275.89) Ft., thence North Eighty-two Degrees and twenty-three Minutes West (N. 82°-23' W.), One Thousand Twenty-seven and Thirty-seven Hundredths (1027.37) Ft., thence North Seven Degrees and Thirty-seven Minutes East, (N. 7°-37' E.), Four Hundred Sixty-three (463.00) Ft., thence North Eighty-two Degrees and Twenty-three Minutes West (N. 82°-23' W.), One Hundred Forty-three and Sixty-four Hundredths (143.64) Ft., thence North Seventy-seven Degrees and Nine Minutes West (N. 77°-09' W.), Four Hundred Fifty-three and Thirty-four Hundredths (453.34) Ft., thence South Twelve Degrees and Fifty-one Minutes West (S. 12°-51' W.), Three Hundred Thirty and Five Hundredths (330.05) Ft., thence South Seven Degrees and Thirty-seven Minutes West (S. 7°-37' W.), Six Hundred Four and Seventy-four Hundredths (604.74) Ft., thence North Eighty-two Degrees and Twenty-three Minutes West (N. 82°-23' W.), One Hundred Sixty-five (165.00) Ft., thence North Seven Degrees and Thirty-seven Minutes East (N. 7°-37' E.), Two Hundred Twenty-five and Five-tenths (225.50) Ft., thence North Eighty-two Degrees and Twenty-three Minutes East (N. 82°-12' E.), One Hundred Forty-four and Forty-eight Hundredths (144.48) Ft., thence North Eighty-nine Degrees and Thirty-eight Minutes West (N. 89°-38' W.), Three Hundred Nine and Eighty-three Hundredths (309.83) Ft., thence South No Degrees and Fifty-eight Minutes West (S. 0°-58' W.), Sixty-two and Fifty-five Hundredths (62.55) Ft., thence North Eighty-nine Degrees and Eighteen Minutes West (N. 89°-18' W.), Nineteen and Ninety-eight Hundredths (19.98) Ft., thence North No Degrees and Fifty-eight Minutes East (N. 0°-58' E.) Seven hundred Thirteen and Forty-eight Hundredths (713.48) Ft., thence North (N.) Five Hundred Seventy-one and Seven-tenths (571.70) Ft., to the Harbor Line of Portage Lake as established by the U. S. Engineer's Office, thence South Eighty-seven Degrees and Fifty-three Minutes East (S. 87°-53' E.) along said Harbor Line, Eight Hundred Five and Fifty-five Hundredths (805.55) Ft., to Station (L) of U. S. Survey, thence South Eighty Degrees and Twelve Minutes East (S. 80°-12' E.), along Harbor Line, Seventeen Hundred Eighty and Six-tenths (1780.60) Ft., to the Easterly boundary of Section 36 T. 55 N. R. 34W., thence South No Degrees and Thirteen Minutes East (S. 0°-13' E.) along Section Line Nine Hundred Forty and Sixty Hundredths (940.60) Ft., to the Quarter-post or place of beginning and being a portion of Lots Three (3) and Four (4) and the North-east Quarter of the South-east Quarter (N. E. 1/4 or S. E. 1/4) of Section Thirty-six (36), Town Fifty-five (55) North, Range Thirty-four (34) West.

SURVEYOR'S CERTIFICATE.

I hereby certify that the plat hereon delineated is a correct one, and that permanent monuments, consisting of Seven-eighths (7/8) inch round Iron pins Eighteen (18) inches long, set in concrete, have been planted at points marked thus (O) as thereon shown, at all angles in the boundaries where it has been practical to do so, and at the intersection of all streets and streets and alleys.

.....Surveyor.

NOTE:—

In order to prevent confusion in title it has been found necessary to follow to some extent the old order of numbering the lots and blocks embraced in this plat and so depart from the rulings of the Auditor General's Department regarding this point.

.....Surveyor.

Examined and approved by order of the Township Board.

Dated March 31st 1911.

Township Clerk.
Portage Township, Houghton County, Michigan. (Seal)

APR 25 1911
Geo. L. Hauser

COPY

REGISTER'S OFFICE. } ss.
Houghton COUNTY
PLAT of Supervisor's Plat of East Houghton
WAS RECEIVED THIS 12th DAY OF April A.D. 1911 AT 9 O'CLOCK A.M. AND RECORDED IN LIBER 2 OF Plats ON PAGE 36
Clyde S. Mackenzie
REGISTER OF DEEDS.
ORIGINAL ON FILE

I hereby certify that this copy is a true copy of the M...) or PL/T forwarded the Register of Deeds for recording.
Compared APR 26 1911
Geo. L. Hauser
Deputy Auditor General.

Filed in Auditor General's Dep't
MAY 3- 1911
Geo. L. Hauser
Deputy Auditor General.

CIMAPDF - www.fasto.com