

COPY

PORTAGE BEACH.

Comprising a Part of Lot 2, Sec. 9, T. 55 N. R. 34 W.



Hancock Township,
Houghton County, Michigan.

SCALE 1 INCH = 60 FEET.

Examined and Approved

JUL 3-1911

Herb S. Hansen
Deputy Auditor General.

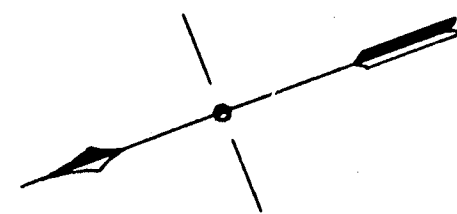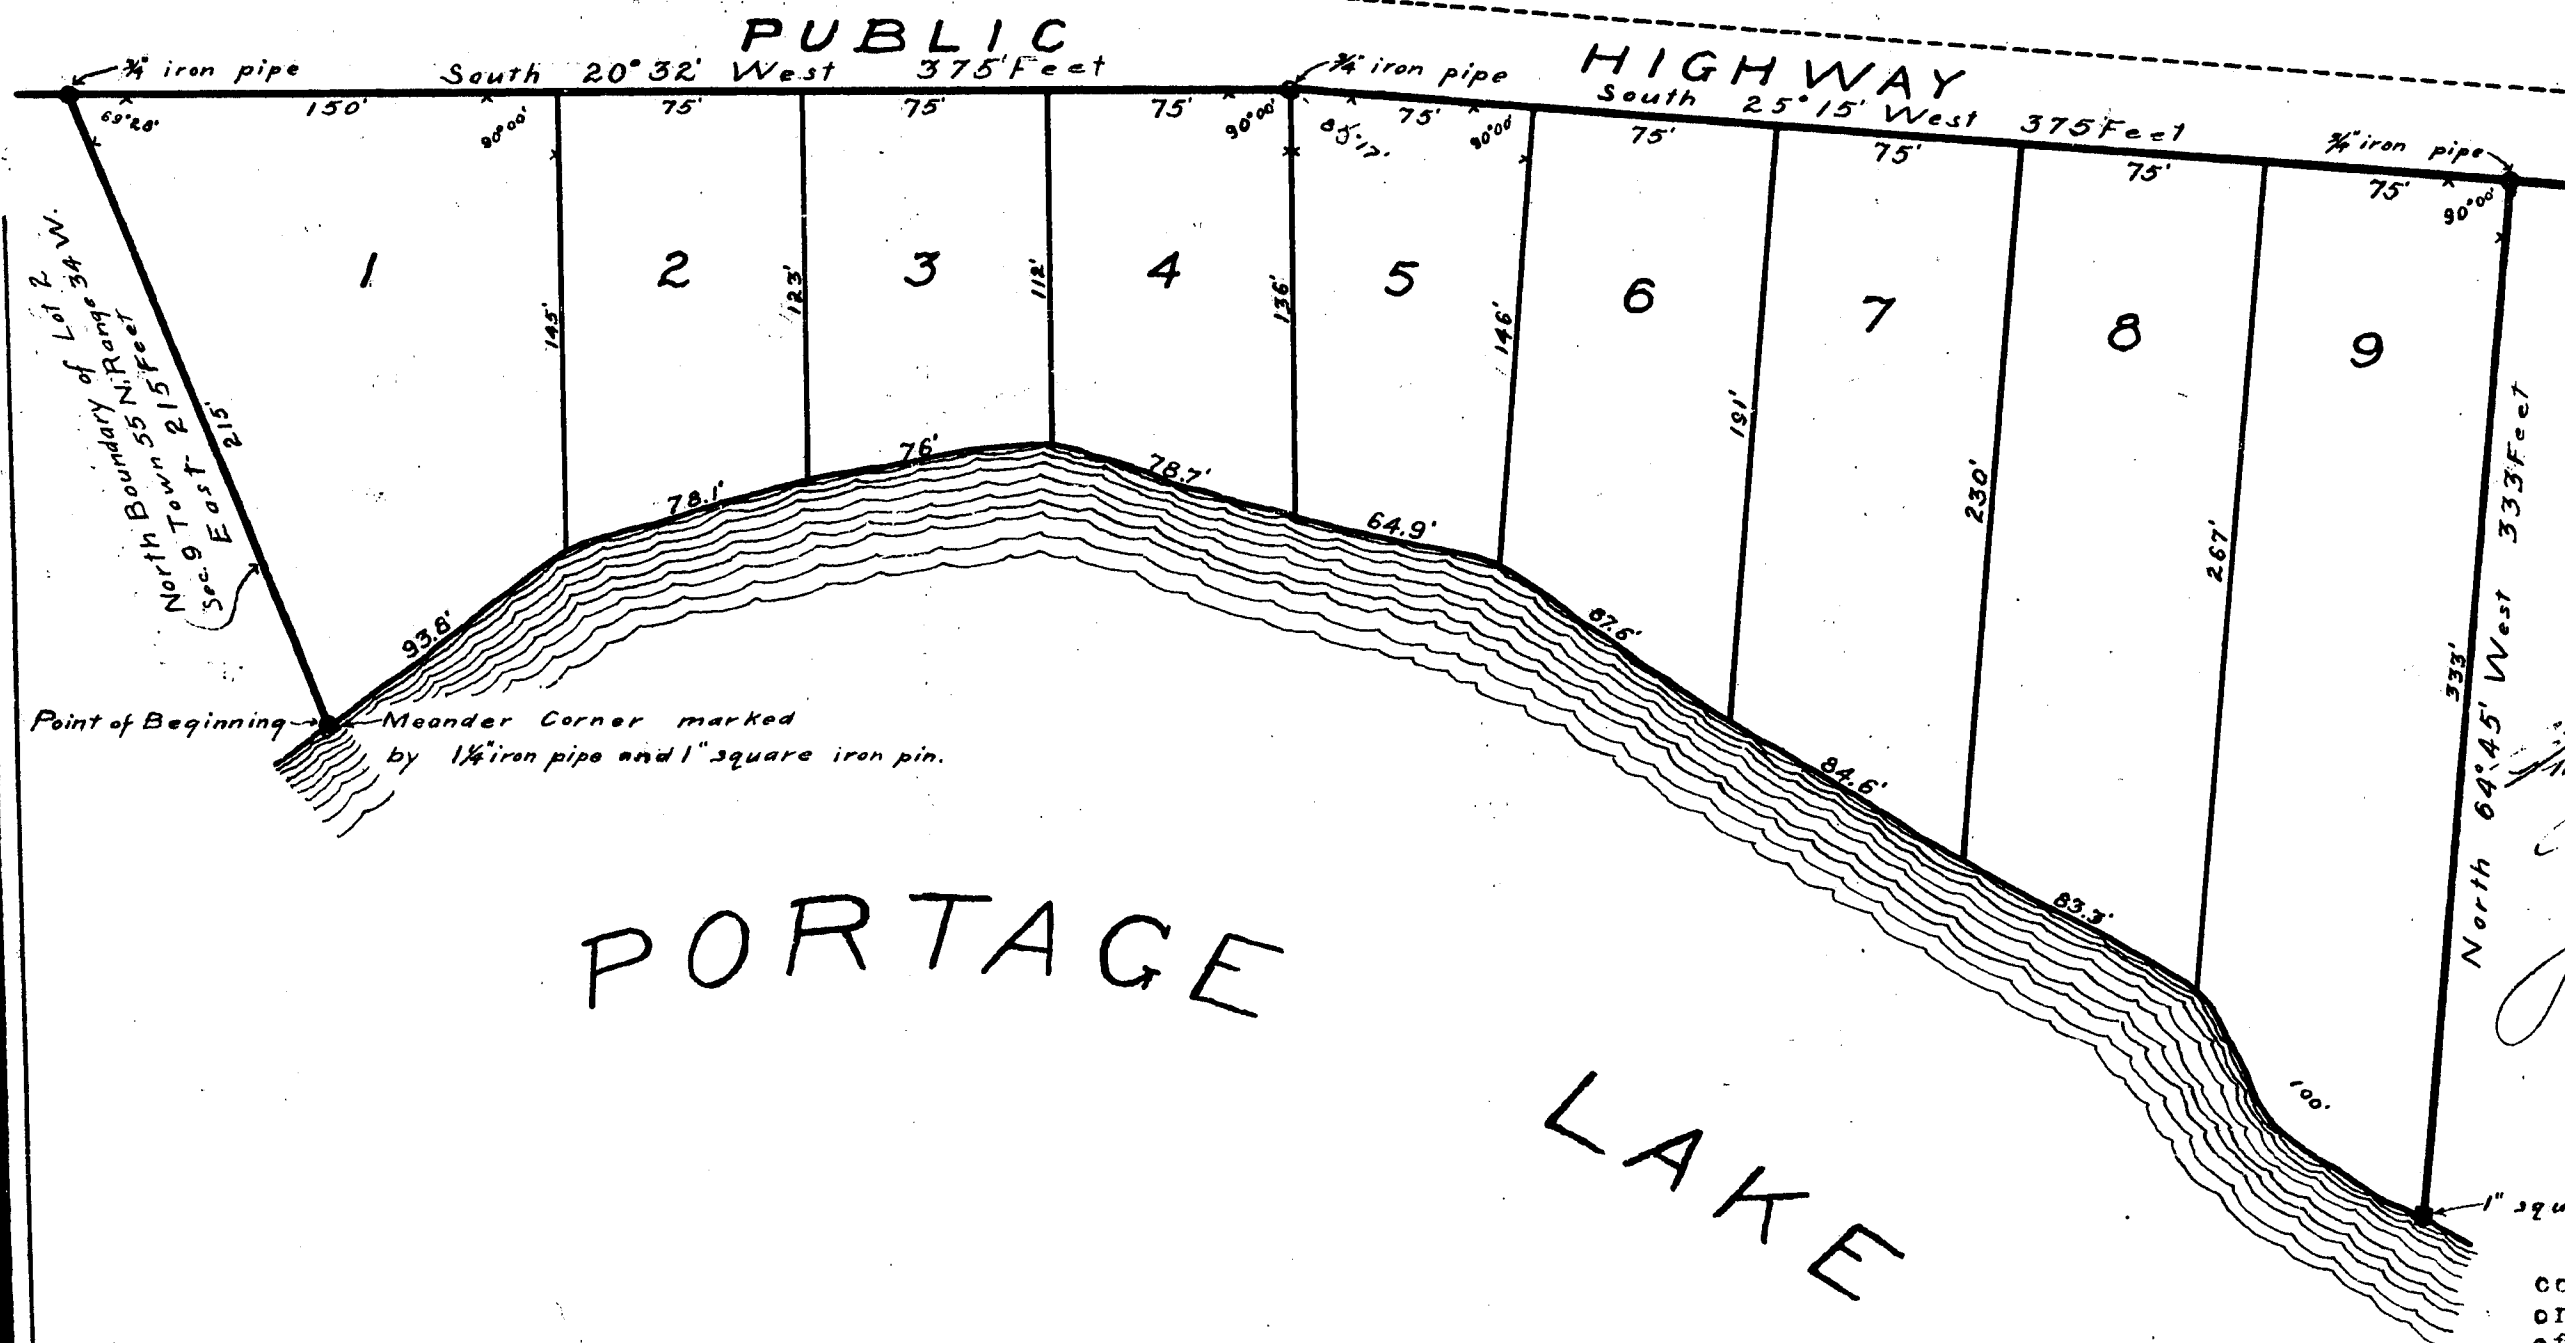

DEDICATION.

KNOW ALL MEN BY THESE PRESENTS, That we Silvestro Sandretto as proprietor, and Angela Sandretto, his wife, have caused the land embraced in the annexed plat to be surveyed, laid out and platted, to be known as Portage Beach and that there are no streets nor alleys to be dedicated to the public as shown on said plat.

Signed and Sealed in Presence of
Arthur J. Jacques *Silvestro Sandretto* [L. S.]
Thomas Coughlin *Angela Sandretto* [L. S.]
 STATE OF MICHIGAN,
 County of *Houghton* On this *29th* day of *May*, A.D. 1911
 before me, a Notary Public in and for said county, personally came the above named *Silvestro Sandretto* and *Angela Sandretto*, his wife, known to me to be the persons who executed the above dedication, and acknowledged the same to be their free act and deed.
Thomas Coughlin
 Notary Public, *Houghton* Co., Mich.
 My Commission expires *October 1st* 1912.

DESCRIPTION.

The land embraced in the annexed plat of Portage Beach, is described as follows:
 Commencing at the Meander Corner on the north boundary line of Lot Two (2) of Section Nine (9) of Town Fifty-five (55) North, Range Thirty-four (34) West of the Meridian of Michigan, at the East shore of Portage Lake, run thence East along the aforesaid north boundary line of Section Nine (9), Two Hundred Fifteen (215) Feet; thence South Twenty Degrees and Thirty-two Minutes (20° 32'), West Three Hundred Seventy-five (375) Feet; thence South Twenty-five Degrees and Fifteen Minutes (25° 15'), West Three Hundred Seventy-five (375) Feet; thence North Sixty-four Degrees and Forty-five Minutes (64° 45'), West Three Hundred Thirty-three (333) Feet to the shore of Portage Lake; thence Northerly along the shore of Portage Lake Seven Hundred Forty-seven (747) Feet more or less to the place of beginning. For the purpose of this description the bearing of the north boundary line of Lot Two (2) of Section Nine (9) aforesaid is assumed to be due East.

SURVEYOR'S CERTIFICATE.

I hereby certify that the plat hereon delineated is a correct one, and that permanent monuments consisting of three-quarter inch round iron pipes and one inch square iron bars, of lengths of two feet to four feet have been planted at points marked thus O and thus □ as thereon shown at all angles in the boundaries of the land platted.

Charles B. W. Craig
Surveyor.

COUNTY TREASURER'S CERTIFICATE.

OFFICE OF COUNTY TREASURER,
HOUGHTON COUNTY, MICHIGAN.

I hereby certify that there are *no* tax liens or tax titles held by the state on the lands described within and that there are *no* tax liens or tax titles held by individuals on the said lands, and that the taxes on said lands for the five years preceding the *18th* day of *May*, 1911, are *all* paid as shown by records of this office.

Edgar Rashleigh
County Treasurer.

TOWNSHIP CLERK'S CERTIFICATE.

I hereby certify that this plat was examined and approved at a meeting of the Township Board of the Township of Hancock, County of Houghton and State of Michigan, held on the *17th* day of *June*, A.D. 1911.

Matt Salmon
Township Clerk.

COPY
 REGISTERED IN
Houghton
 COUNTY
 JUL 13 1911
 DEPUTY AUDITOR GENERAL
Herb S. Hansen
 DEPUTY AUDITOR GENERAL
 ORDER OF VACATION
 By order of Circuit Court,
 This Plat is hereby vacated.
 June 14th 1921 - Filed August 15th 1921
 Docket 932-1921

I hereby certify that this copy is a true copy of the Map or PLAT forwarded the Register of Deeds for recording.
 Compared *JUL 5-1911*
Herb S. Hansen
 Deputy Auditor General.

COPY

PORTAGE BEACH.

Comprising a Part of Lot 2, Sec. 9, T. 55 N. R. 34 W.

Hancock Township,
Houghton County, Michigan.

SCALE 1 INCH = 60 FEET.

Examined and Approved

JUL 3-1911

Deputy Auditor General.

DEDICATION.

KNOW ALL MEN BY THESE PRESENTS, That we Silvestro Sandretto as proprietor, and Angela Sandretto, his wife, have caused the land embraced in the annexed plat to be surveyed, laid out and platted, to be known as Portage Beach and that there are no streets nor alleys to be dedicated to the public as shown on said plat.

Signed and Sealed in Presence of

Arthur T. Jacques
Thomas Conklin
Silvestro Sandretto [L. S.]
Angela Sandretto [L. S.]

STATE OF MICHIGAN,

County of Houghton On this 29th day of May A.D. 1911

before me, a Notary Public in and for said county, personally came the above named Silvestro Sandretto and Angela Sandretto, his wife, known to me to be the persons who executed the above dedication, and acknowledged the same to be their free act and deed.

Notary Public, Houghton Co., Mich.

My Commission expires October 1st 1912

DESCRIPTION.

The land embraced in the annexed plat of Portage Beach, is described as follows:
Commencing at the Meander Corner on the north boundary line of Lot Two (2) of Section Nine (9) of Town Fifty-five (55) North, Range Thirty-four (34) West of the Meridian of Michigan, at the East shore of Portage Lake, run thence East along the aforesaid north boundary line of Section Nine (9), Two Hundred Fifteen (215) Feet; thence South Twenty Degrees and Thirty-two Minutes (20° 32'), West Three Hundred Seventy-five (375) Feet; thence South Twenty-five Degrees and Fifteen Minutes (25° 15'), West Three Hundred Seventy-five (375) Feet; thence North Sixty-four Degrees and Forty-five Minutes (64° 45'), West Three Hundred Thirty-three (333) Feet to the shore of Portage Lake; thence Northerly along the shore of Portage Lake Seven Hundred Forty-seven (747) Feet more or less to the place of beginning. For the purpose of this description the bearing of the north boundary line of Lot Two (2) of Section Nine (9) aforesaid is assumed to be due East.

SURVEYOR'S CERTIFICATE.

I hereby certify that the plat hereon delineated is a correct one, and that permanent monuments consisting of three-quarter inch round iron pipes and one inch square iron bars, of lengths of two feet to four feet have been planted at points marked thus O and thus □ as thereon shown at all angles in the boundaries of the land platted.

Charles B. M. Craig
Surveyor.

COUNTY TREASURER'S CERTIFICATE.

Houghton, Mich. May 18, 1911.

OFFICE OF COUNTY TREASURER,
HOUGHTON COUNTY, MICHIGAN.

I hereby certify that there are no tax liens or tax titles held by the state on the lands described within and that there are no tax liens or tax titles held by individuals on the said lands, and that the taxes on said lands for the five years preceding the 18th day of May, 1911, are all paid as shown by records of this office.

Sagar Rashleigh
County Treasurer.

TOWNSHIP CLERK'S CERTIFICATE.

I hereby certify that this plat was examined and approved at a meeting of the Township Board of the Township of Hancock, County of Houghton and State of Michigan, held on the 17th day of June, A. D. 1911.

Matt Salmon
Township Clerk.

Filed in Auditor General's Dep't

Deputy Auditor General.

Order of Vacation
By order of Circuit Court.
This Plat is hereby vacated.
June 14th 1911 - Filed August 15th 1911
Docket 932-1921

I hereby certify that this copy is a true copy of the Map or PLAT forwarded the Register of Deeds for recording.

Compared JUL 5-1911
Deputy Auditor General.

14075