PLAT of Caseville

Received and filed in Auditor General's Office February 6 - 1874
H.R. Pratt
Dep. Aud. Genl.

Know all men by these presents. That we Francis Crawford and Amanda C. Crawford of Caseville Huron County Michigan, did on this 29th day of January A.D. 1874 hereby set apart the premises described in the within plat as the "Plat of Caseville."

In presence of
Thos B Woodworth

F. Crawford (L.S.)
Amanda C. Crawford (L.S.)

State of Michigan }
County of Huron } ss

On this 30th day of January 1874 before me a Notary Public in and for said County, personally appeared Francis Crawford and Amanda C. Crawford to me Known to be the persons who executed the within instrument who acknowledged the same to be their free act and deed.

Thos B Woodworth
Notary Public

State of Michigan }
Huron County }

I H.H. Case a Surveyor residing at Caseville certify that I did on the 15th of Sept. 1873 at the request of Francis Crawford proprietor of the Land described in the annexed plat, actually survey and lay out said land into Lots and Streets as appears thereon.

Witness my hand this 29th day of January 1874.

H. H. Case

State of Michigan
County of Huron } We hereby certify that we have carefully compared the within "Plat of Caseville" with the record, - and that it is a true copy thereof, and of the whole of such record.

Dated Feb. 3, 1874. — Richard Smith
Register of Deeds
Huron Co. Mich.

H. H. Case Del.

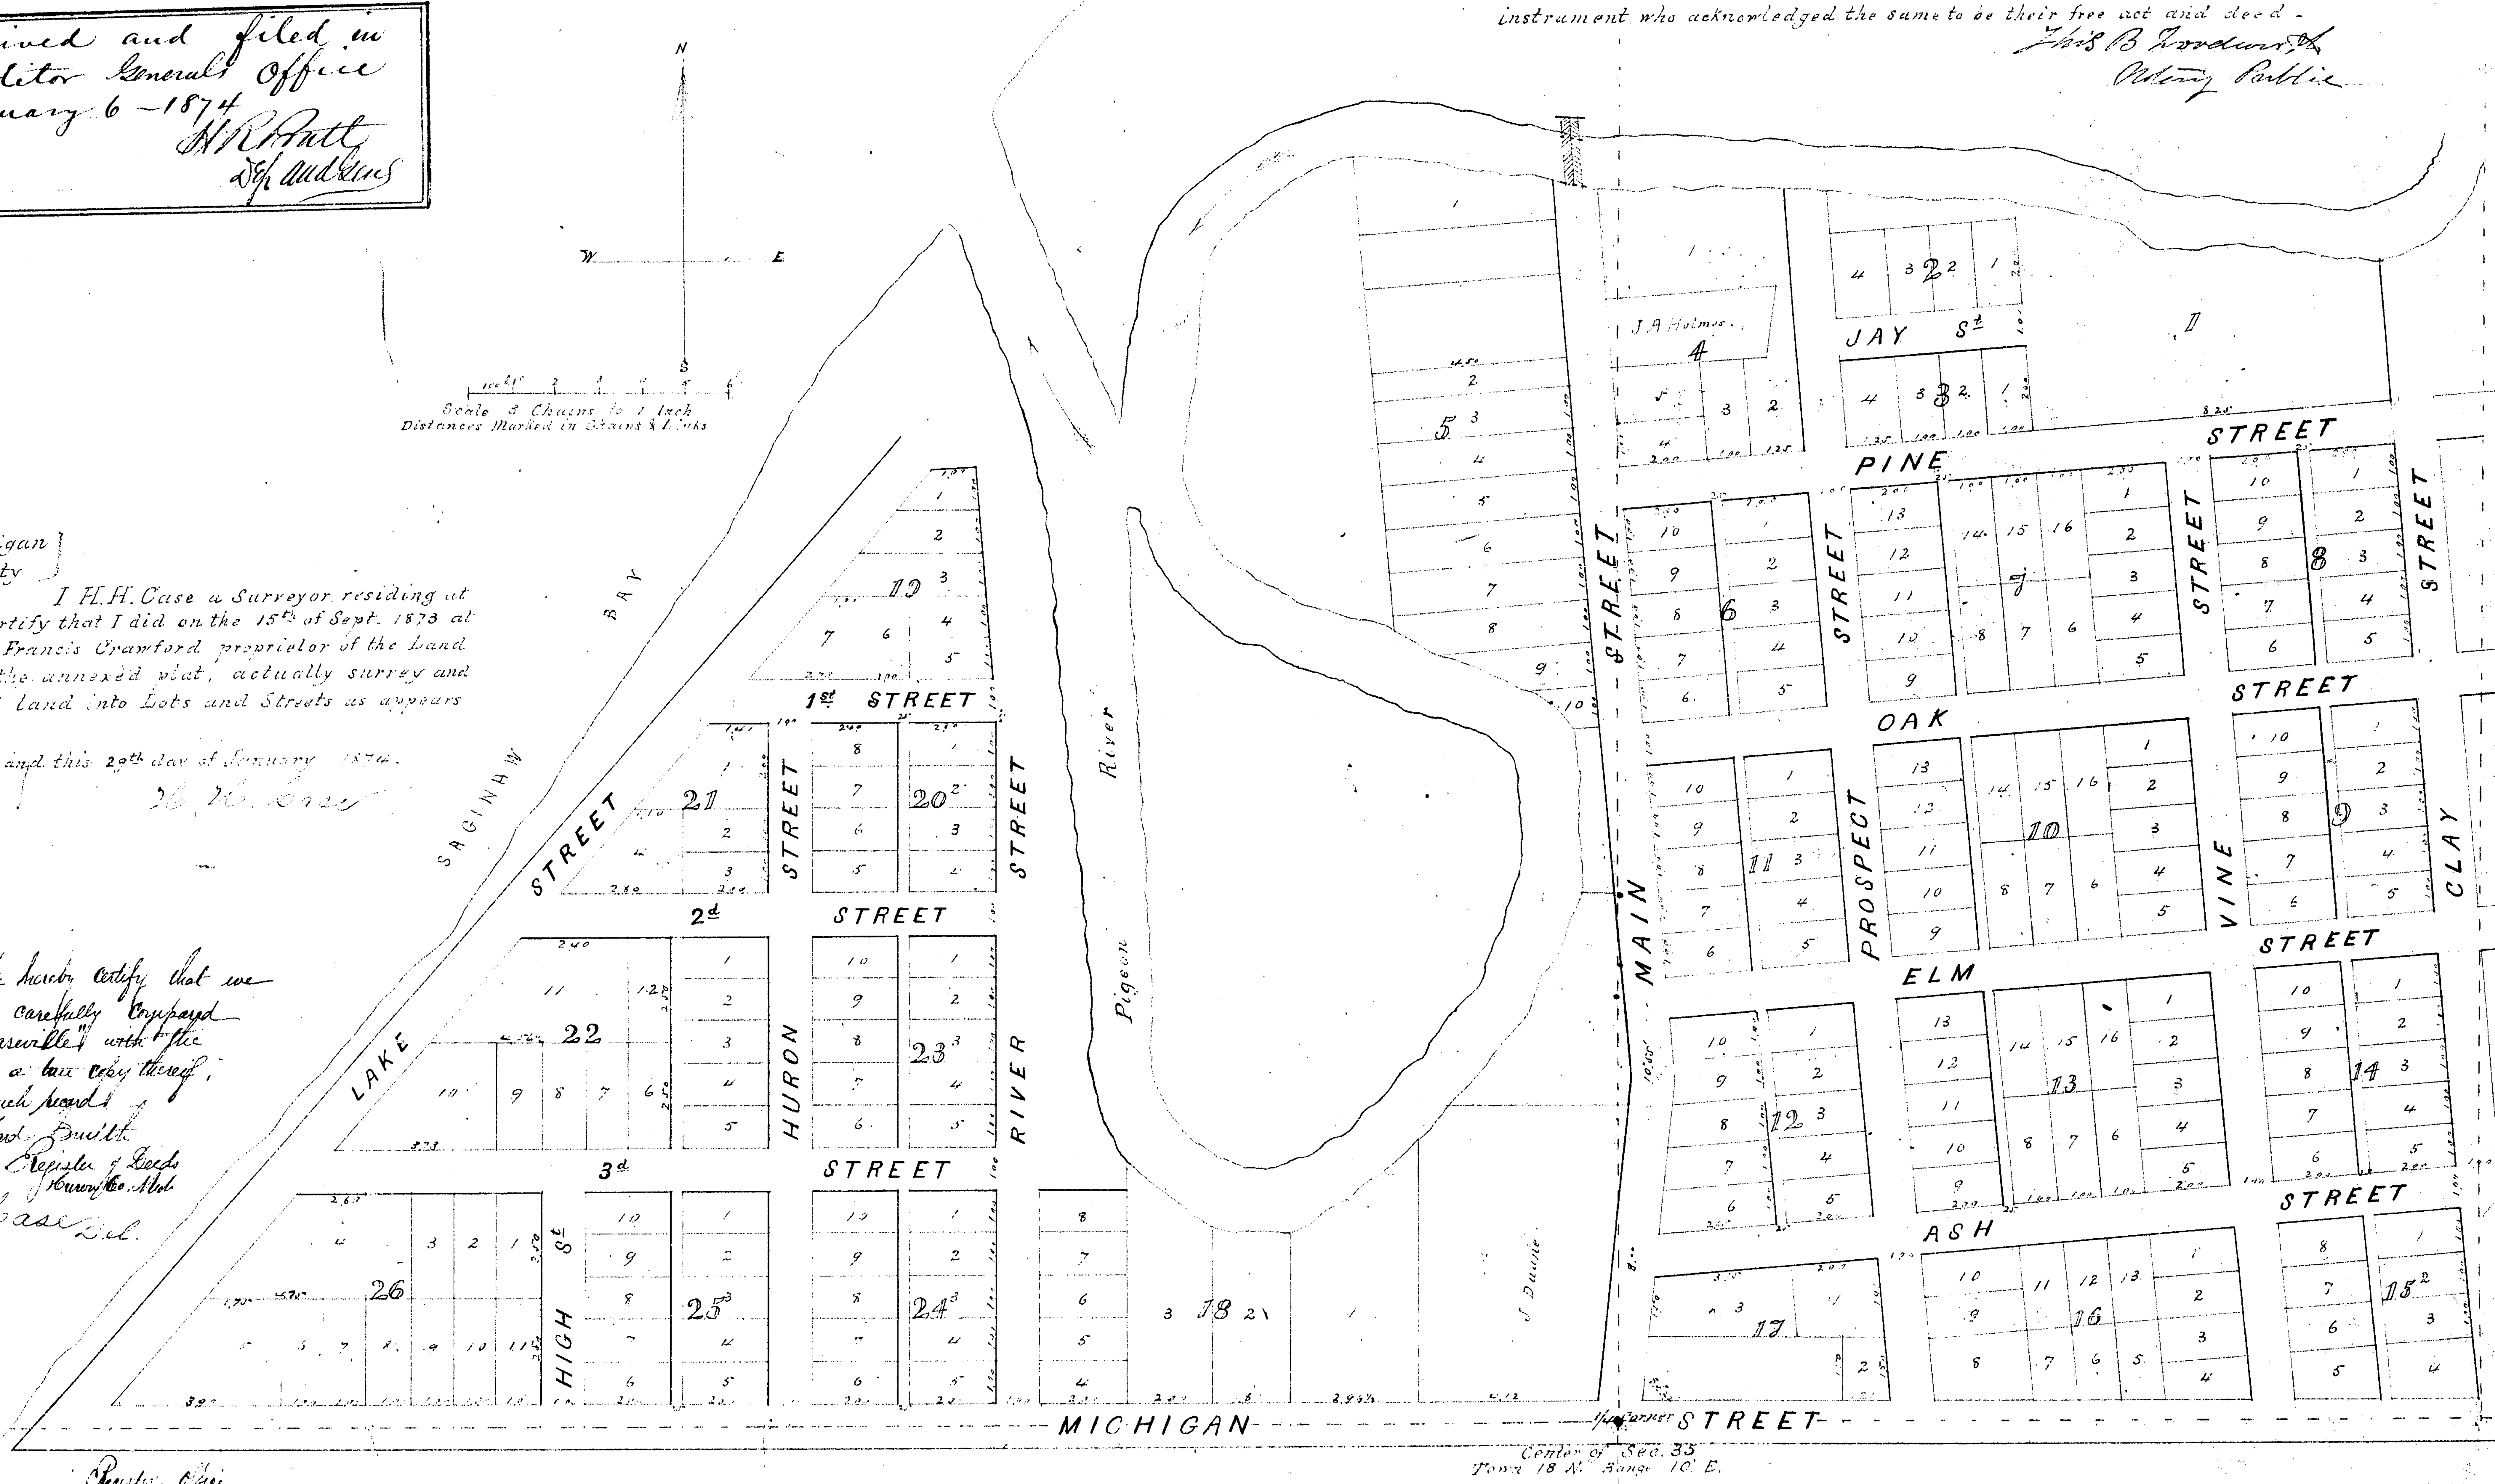

Register Office
Huron County }
Received for Record the 3d day of February A.D. 1874 at 8 o'clock A.M. —
Richard Smith
Register of Deeds

14078

76

CUPDF - www.fastio.com

PLAT
of
[illegible]

Received and filed in
Auditor General's Office
February 6 – 1874
[illegible]
Dep. Aud. Genl.

Know all men by these presents that we Francis Crawford and Amanda C. Crawford of Caseville Huron County, Michigan [illegible] this 30th day of January A.D. 1874 [illegible] set apart [illegible] the Plat of Caseville.

In presence of
[illegible]

F. Crawford
Amanda C. Crawford

State of Michigan }
County of Huron } ss

On this 30th day of January 1874 before me a Notary Public in and for said County, personally appeared Francis Crawford and Amanda C. Crawford to me known to be the persons who executed the within instrument who acknowledged the same to be their free act and deed.

[illegible] B. Goodnow
Notary Public

State of Michigan }
Huron County }

I H. H. Case a Surveyor residing at Caseville certify that I did on the 15th of Sept. 1873 at the request of Francis Crawford proprietor of the land described in the annexed plat actually survey and lay out said land into Lots and Streets as [illegible] thereon.

Witness my hand this 29th [illegible]

State of Michigan
County of Huron } ss We hereby certify that we have carefully compared the within "Plat of Caseville" with the record, and that it is a true copy thereof, and of the whole of such record.
Dated Feb 3 1874. — [illegible]
Register of Deeds
Huron Co. Mich.

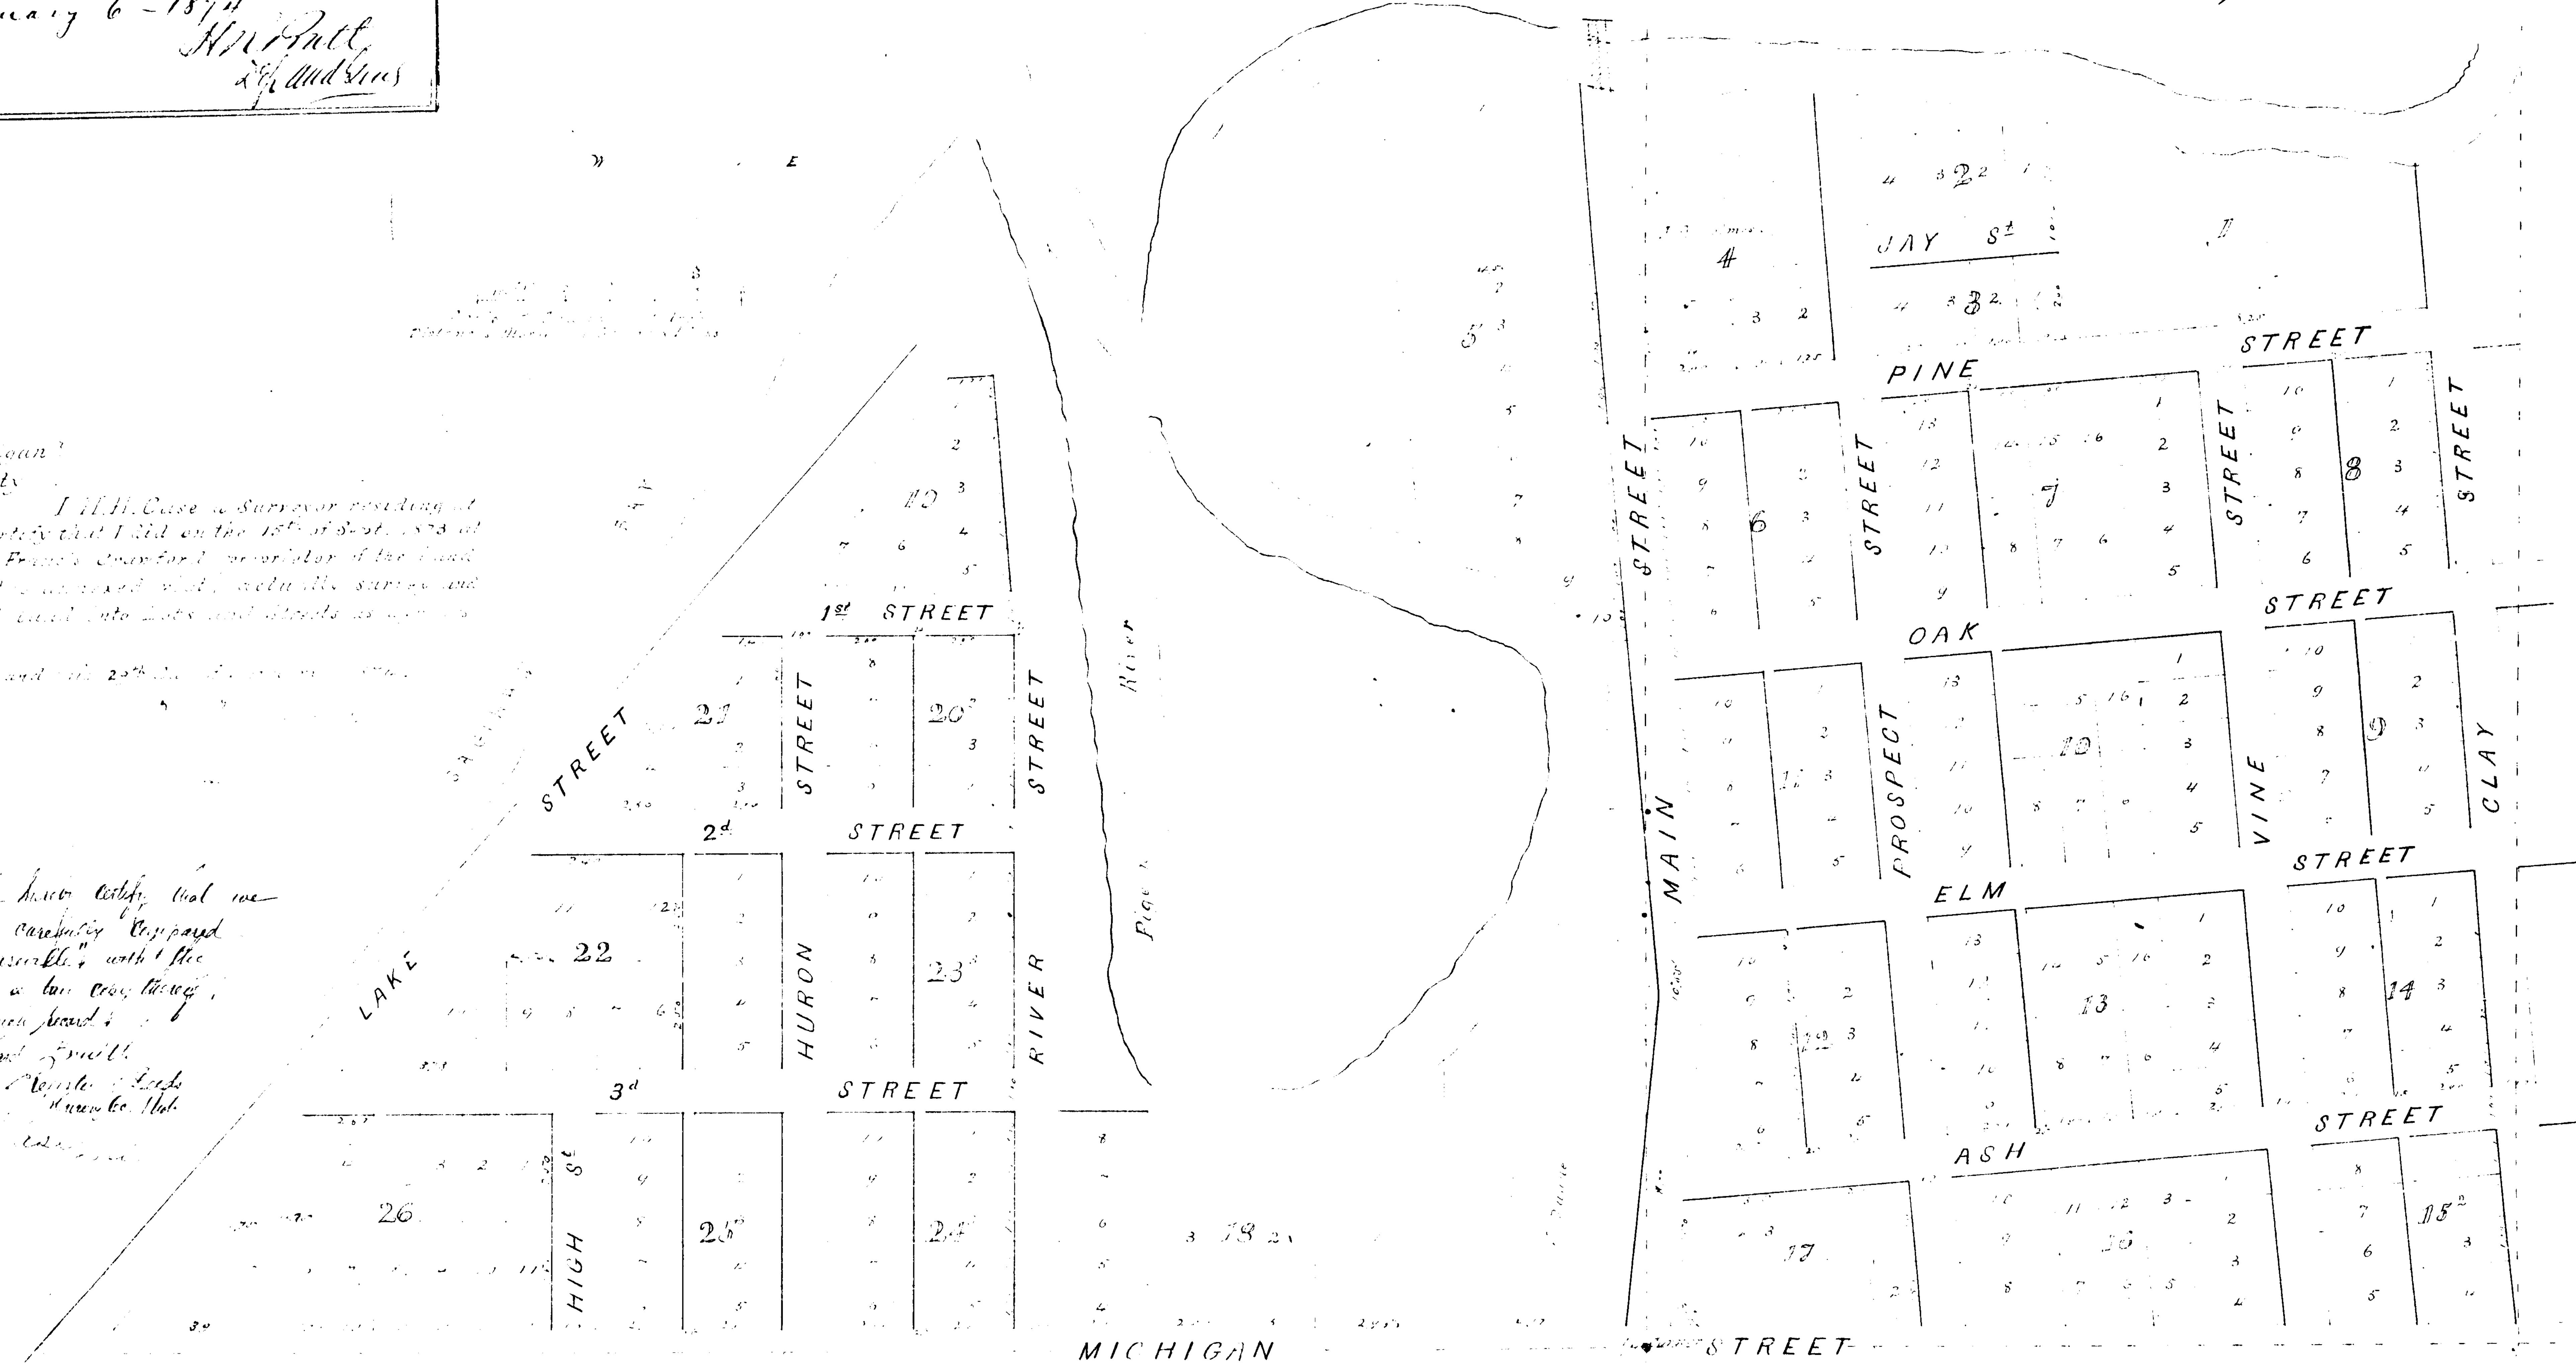

Center of Sec. 35
Town 18 N. Range [illegible] E

[illegible]
[illegible]
Rec'd for Record [illegible] 3d [illegible]
[illegible]
[illegible]

CIRPDF - www.fastio.com