


THE VAN HUSAN CO. LTD. SUBD.
OF A PART OF THE VACATED PORTION OF
SKINNER & MOORE'S SUBD. IN PRIVATE CLAIMS
219 AND 321, VILLAGE OF FAIRVIEW, GROSSE POINTE
TOWNSHIP, WAYNE CO. MICH.

Description.
 Beginning on the line of the alley at the southeasterly corner of lot 5, block 2, of Skinner & Moore's Subdivision; thence S. 91° E. parallel with the east line of Newport Ave. 327.15 feet to a point 122.415 feet northerly of the northerly line of Jefferson Ave. as widened; thence N. 56° 08' E. nearly parallel with the northerly line of Jefferson Ave. 122.17 feet to a point on the westerly line of Oneida Ave. 141.80 feet northerly of the northerly line of Jefferson Ave. thence N. 91° W. along the westerly line of Oneida Ave. 324.40 feet to the southerly line of lot 5, block 2, of Skinner & Moore's Subdivision; thence S. 59° W. along the southerly line of lot 5, block 2, to the public alley; thence S. 91° E. along the easterly line of the public alley 32.06 feet to the line of the vacated lands; thence S. 59° W. 20 feet to place of beginning.

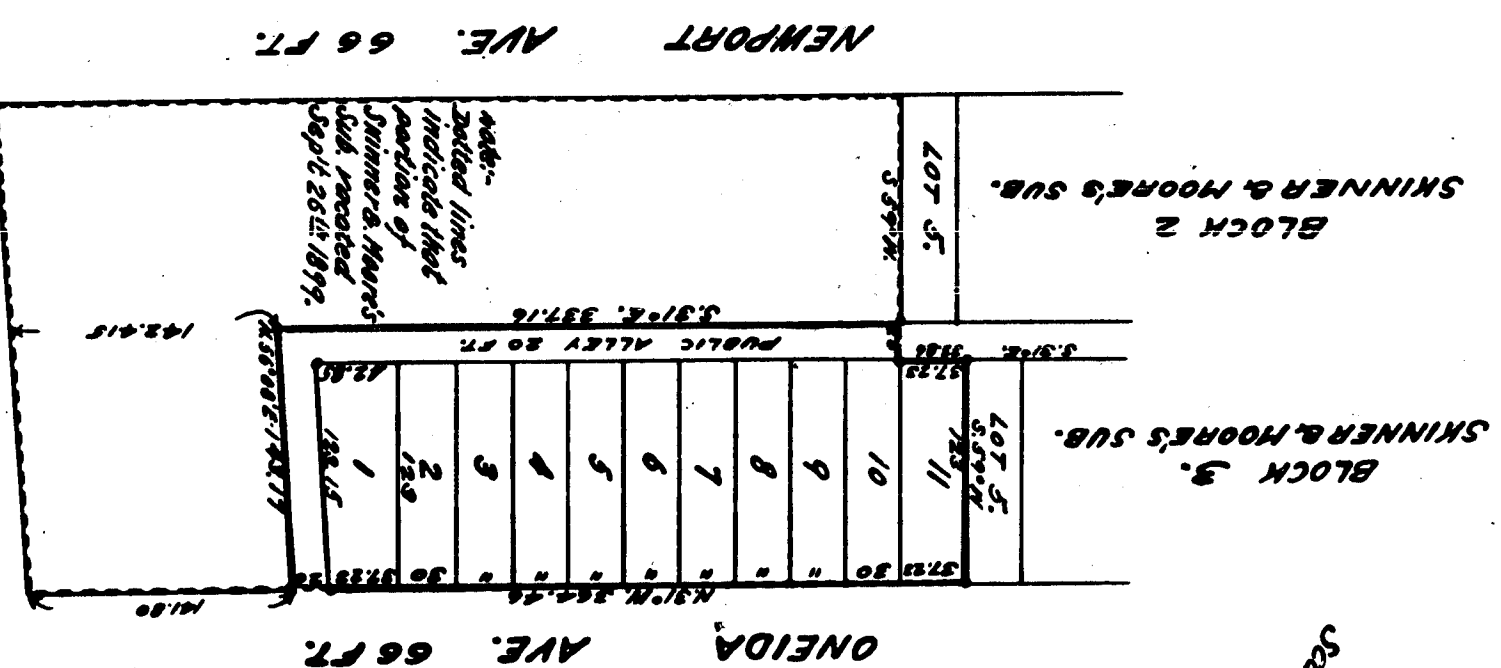

STATE OF MICHIGAN } ss.

COUNTY OF WAYNE }

Register of Deeds, and
French & Russell, Surveyors, hereby certify that
we have each carefully compared this copy with the original
plat of The Van Husan Co. Ltd. Subd. Village of Fairview,
Grosse Pointe Twp. Wayne Co. Mich. and that it is an
exact copy thereof and of the whole of such original
map or plat.

Donald Russell, Register of Deeds.

STATE OF MICHIGAN } ss.

COUNTY OF WAYNE }

Register of Deeds, and
French & Russell, Surveyors, hereby certify that
we have each carefully compared the amended copy
with the plat of The Van Husan Co. Ltd. Subd. Village
of Fairview Grosse Pointe Twp. Wayne Co. Mich.
now of record in the office of the said Register
of Deeds, and that it is a true and correct copy
of the copy of such record.

Donald Russell, Register of Deeds.

I hereby certify that the above plat is correct, and
that permanent monuments consisting of 1 1/2 inch
gas pipes have been placed at points marked (S) as
shown showing all corners in the boundaries of the
land platted, and of all intersections of streets,
or streets and alleys.

Detroit Mich. March 24th 1907
Donald Russell, Surveyors.

P. C. 219. P. C. 321.

Scale 1 in. = 100 ft.

KNOW ALL MEN BY THESE PRESENTS that the Van Husan
Company Limited, of the County of Wayne, State of Michigan,
have caused the land embraced in the above plat to be surveyed,
located and platted, to be known as The Van Husan Co. Ltd. Subd.
of a part of the vacated portion of Skinner & Moore's Subd. 6,
in private claims 219 and 321, Village of Fairview Grosse Pointe
Township, Wayne Co. Mich. and that the streets and alleys shown on
said plat are hereby dedicated to the use of the public,
Witness my hand and seal, this 15th day of March
A. D. Nineteen hundred and seven.

Attest:
Donald Russell

By E. J. Russell, Clerk

STATE OF MICHIGAN } ss.

COUNTY OF WAYNE }

On this, the 15th day of March, 1907,
before me, a Notary Public, in and for said County, personally
appeared the above named E. J. Russell, Clerk

Known to me to be the same person who executed the
above dedication and who acknowledged the same to be
his free act and deed, with full power and authority of the
Van Husan Co. Ltd. Notary Public
Wayne Co. Mich.

My commission expires:
July 9, 1910

Examined and approved
March 29, 1907
John P. Quisenberry, Clerk

We hereby certify that the above plat
has been approved by the Village Council
of the Village of Fairview, March 11, 1907.
Wayne Co. Mich.

Charles Keith, PRESIDENT
Willard E. Farnum, CLERK.

RECEIVED AND FILED,
 IN AUDITOR GENERAL'S OFFICE,

April 15, 1907
By J. H. Smith, Auditor General


REGISTER OF DEEDS OFFICE,
 WAYNE COUNTY,
 MICHIGAN.
This instrument was received for record this
24th day of March, 1907, at 1007 A. M., and recorded in Liber
of 100, on page 24, as proper certificate was
furnished in compliance with Sect. 185, of Senate
Bill No. 100, File 219, Act of 1898.
By J. H. Smith, Register of Deeds

Quisenberry

THE VAN HUSAN CO. LTD. SUBD.

OF A PART OF THE VACATED PORTION OF SKINNER & MOORE'S SUBD. IN PRIVATE CLAIMS 219 AND 321, VILLAGE OF FAIRVIEW, GROSSE POINTE TOWNSHIP, WAYNE CO. MICH.

Description.
Beginning on the line of the alley at the southeastern corner of lot 5, block 2, of Skinner & Moore's Subdivision; thence S. 91° E. parallel with the east line of Newport Ave. 327.18 feet to a point 142.415 feet northerly of the northerly line of Jefferson Ave. as widened; thence N. 56° 08' E. nearly parallel with the northerly line of Jefferson Ave. 142.17 feet to a point on the western line of Oneida Ave. 141.80 feet northerly of the northerly line of Jefferson Ave. thence N. 91° W. along the westerly line of Oneida Ave. 364.49 feet to the southerly line of lot 5, block 3, of Skinner & Moore's Subdivision; thence S. 59° W. along the southerly line of lot 5-123 feet to the public alley; thence S. 91° E. along the easterly line of the public alley 33.06 feet to the line of the vacated lands; thence S. 59° W. - 20 feet to place of beginning.

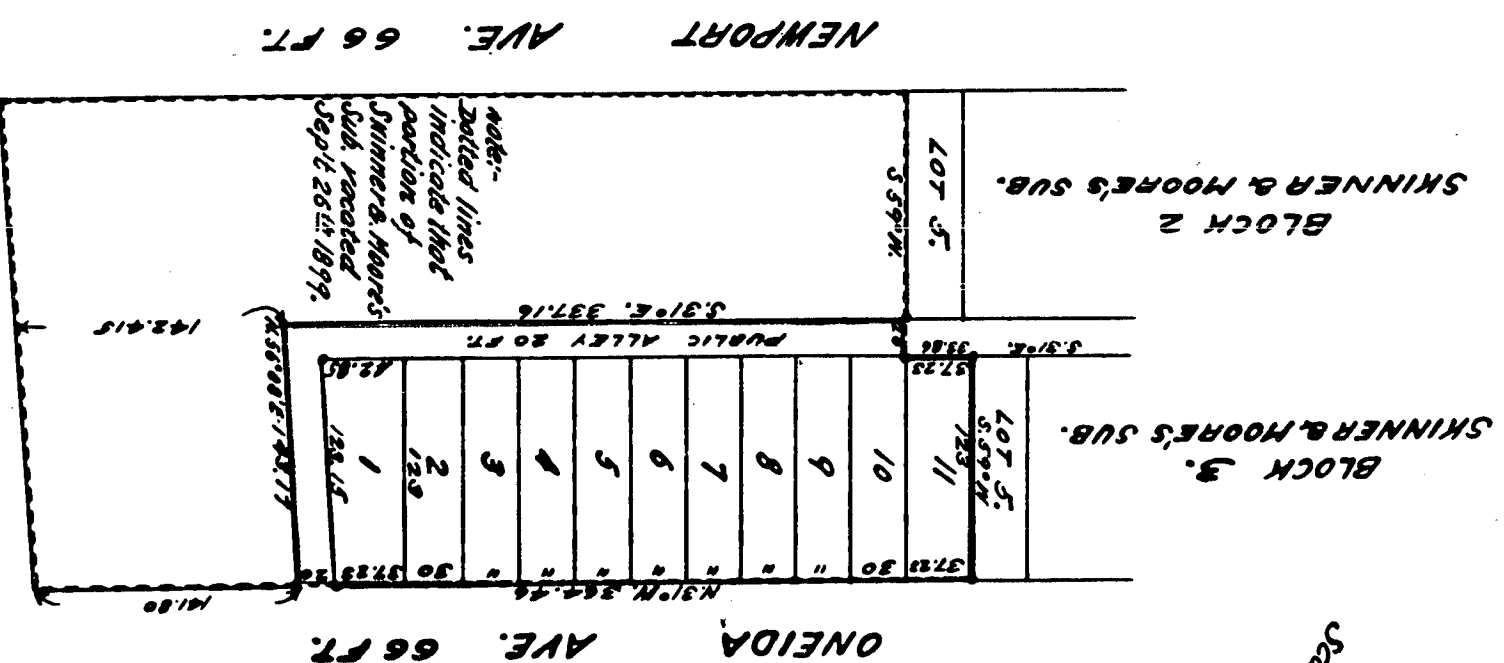

STATE OF MICHIGAN } ss.
COUNTY OF WAYNE }
We Wm. H. Russell Register of Deeds and
French & Russell Surveyors, hereby certify that
we have each carefully compared this copy with the original
plat of The Van Husan Co. Ltd. Subd. Village of Fairview,
Grosse Pointe Twp. Wayne Co. Mich. and that it is an
exact copy thereof and of the whole of such original
map or plat.
Wm. H. Russell Register of Deeds.
Wm. H. Russell Surveyors.

STATE OF MICHIGAN } ss.
COUNTY OF WAYNE }
We Wm. H. Russell Register of Deeds and
French & Russell Surveyors, hereby certify that
we have each carefully compared the amended copy
with the plat of The Van Husan Co. Ltd. Subd. Village
of Fairview, Grosse Pointe Twp. Wayne Co. Mich.
now of record in the office of the reg. Register
of Deeds and that it is a true transcript thereof, and
of the whole of such record.
Wm. H. Russell Register of Deeds.
Wm. H. Russell Surveyors.

I hereby certify that the above plat is correct, and
that permanent monuments consisting of 1 1/2 inch
gas pips have been planted at points marked (a) as
thereon shown at all angles in the boundaries of the
land platted, and at all intersections of streets,
or streets and alleys.
Detroit Mich. March 24th 1907
Wm. H. Russell
Surveyors.

AND ALL MEN BY THESE PRESENTS that the Van Husan
Company Limited, by E. C. G. Van Husan Chairman
have caused the land embraced in the above plat to be surveyed,
laid out and platted, to be known as The Van Husan Co. Ltd. Subd.
of a part of the vacated portion of Skinner & Moore's Subd.
in Private Claims 219 and 321, Village of Fairview, Grosse Pointe
Township, Wayne Co. Mich. and that the streets and alleys shown on
said plat are hereby dedicated to the use of the public,
Witness my hand and seal, this the 15th day of March,
A.D. nineteen hundred and seven.
In presence of,
Wm. H. Russell Wm. H. Russell
Wm. H. Russell Wm. H. Russell
Chairman

STATE OF MICHIGAN } ss.
COUNTY OF WAYNE }
On this, the 15th day of March, 1907,
before me a Notary Public, in and for said County personally
appeared the above named E. C. G. Van Husan
known to me to be the same person who executed the
above dedication and who acknowledged the same to be
his free act and deed, Wm. H. Russell due to the
fact that Wm. H. Russell is a Notary Public
in and for said County.
My commission expires
July 9 1910
Wayne Co. Mich.

Examined and approved
March 20, 1907
John P. Quirk
Deputy Auditor General

We hereby certify that the above plat
has been approved by the Village Council
of the Village of Fairview March 11th 1907.
Wayne Co. Mich.
Charles Keith PRESIDENT
Wm. H. Russell CLERK.

RECEIVED AND FILED
IN AUDITOR GENERAL'S OFFICE.

Wm. H. Russell
Deputy Auditor General

REGISTER OF DEEDS OFFICE } ss.
WAYNE COUNTY }
This instrument was received for record this
24th day of March, 1907, at
O'Connell, Mich. and recorded in Liber...
of... on page... as proper certificate was
furnished in compliance with Sect. 183, of Senate
Bill No. 100 File 212, Act of 1898.
Wm. H. Russell
Register of Deeds