

Office of Register of Deeds Huron County, Michigan,
 Registered Feb 1774. The undersigned,
 Richard Smith, Register of Deeds for said County and
 County Clerk of said County, do hereby certify that in
 the Village of Sand Beach Huron County Michigan
 and find the same a true and correct copy of the
 and of the value of each record
 Richard Smith
 Register of Deeds Huron County

Old Cullen
 Lumberman

RESOLUTION BY CITY COUNCIL OF HARBOR ISLE RECH
 July 7-1919- That the south 10 feet of a 104 ft
 Lot 11 of Block 24 Be used for an alley in
 rear of Building erected in said lot.
 Nov-64-1925

Received and filed in
 Auditor General's Office January
 5, 1974
 W. H. Smith
 Register


MAP OF PART OF THE VILLAGE OF SAND BEACH

HURON COUNTY MICHIGAN
 Including that part of the survey of said Village recorded in the Register's Office
 of said County and also as John L. Woods All of which is a subdivision of
 Lot No. 1 and parts of Lots No. 2 and No. 3 and the North East quarter of North West quarter
 of Tract No. 12 of Town 16 North of Range 15 East as shown by Subdivision
 Lines shown in red on this map

I do hereby certify that this is a correct map of a part of the Village of Sand Beach
 the same being a subdivision of Lot No. 1 and parts of Lots No. 2 and North East quarter
 of North West quarter of Tract No. 12 of Town 16 North of Range 15 East, as surveyed
 and drawn upon a scale of one hundred feet to an inch by me. Dated AD. 1974

Old Cullen
 Lumberman

Scale
 100 200 400

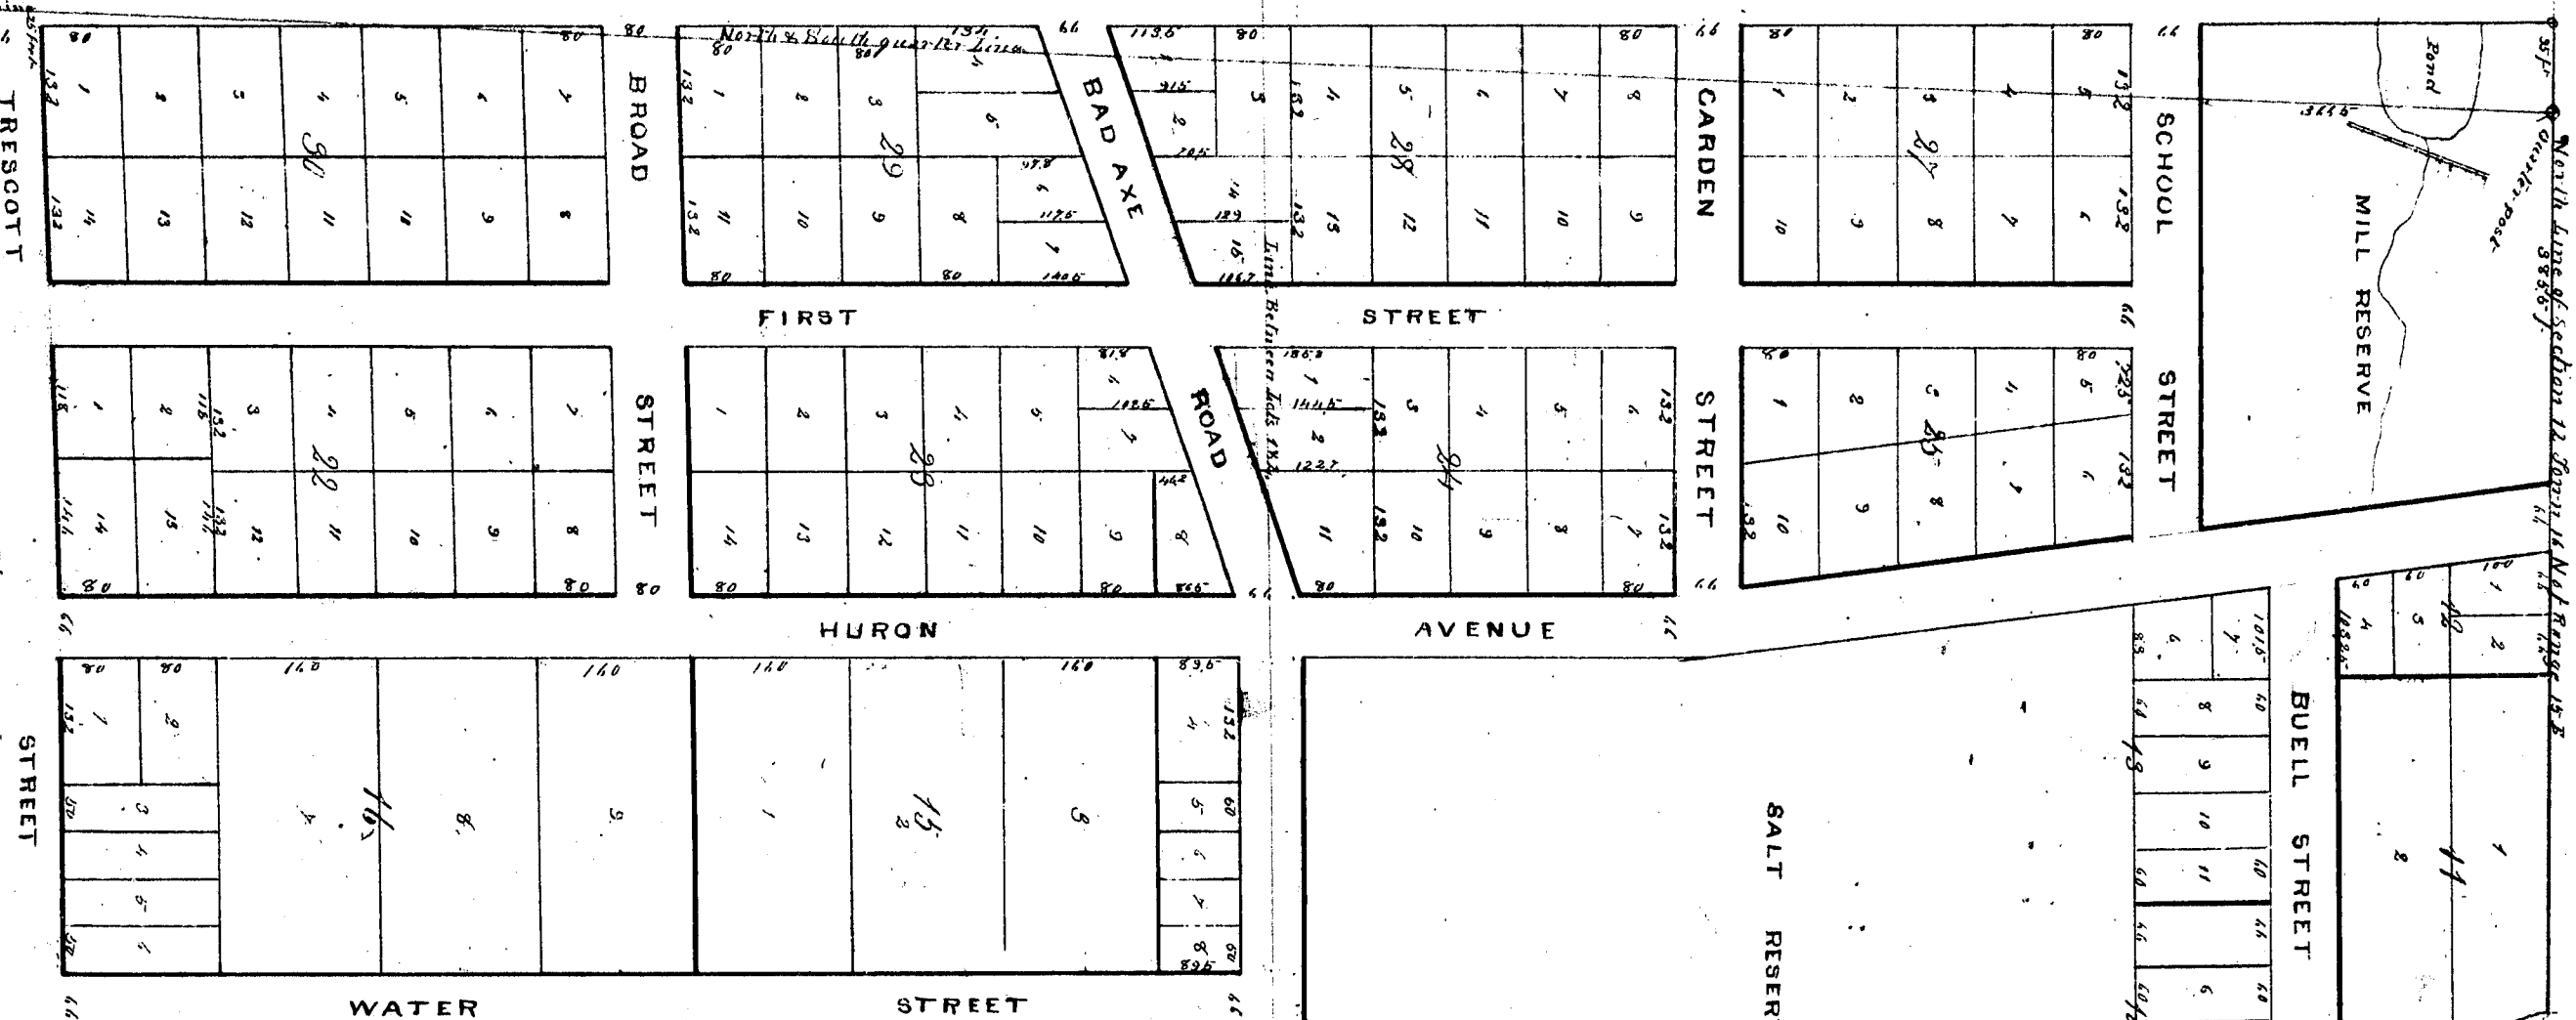

Know all men by these presents that the George W. Park Jeremiah Jenks
 and John L. Woods owners and proprietors of all of that part of Lots 1, 2
 and the North East quarter of the North West quarter of fractional section
 12 of Town 16 North of Range 15 East situate in Huron County State of
 Michigan (excepting that part of said premises surveyed and recorded
 in the Register's Office of said County Aug. 28, 1883 as a part of the Village of
 Sand Beach by John L. Woods) do hereby acknowledge this map to be
 our legal survey and subdivision lines of that part of the above described prem-
 ises as shown by Subdivision lines of said section drawn in red on this map
 and do hereby grant and dedicate to the public all 6 feet as laid out
 and shown by this map. Reserving to ourselves our heirs and assigns
 the right of reversion thereof whenever the same may be determined by
 law. Witness our hand and seals this 22nd day of March AD. 1974

In presence of
 George W. Park
 Jeremiah Jenks
 John L. Woods

State of Michigan) ss. On this 22nd day of March AD. 1974 before me a Notary Public
 County of Huron) for said County personally came the above named George W. Park,
 Jeremiah Jenks and John L. Woods known to me to be the persons to the execution of
 the above instrument and acknowledged the same to be their free and voluntary deed.

George W. Park
 Jeremiah Jenks
 John L. Woods

Office of Register of Deeds Huron County, Michigan. - Date 4-1-1906
 The undersigned - Richard Smith, Register of Deeds for said County and
 County Clerk of said County, do hereby certify that in
 the Village of Sand Beach Huron County Michigan
 and find the same a true and correct copy of the
 and of the value of each record
 Richard Smith
 Register of Deeds Huron County

Register of Deeds Huron County
 1874-1974
 Richard Smith
 Register

