Received and filed in Auditor General's Office September 17. 1875
A R Pratt
Dy Auditor Gen

AYRES LEARNED & AYRES' PLAT OF A PART OF THE VILLAGE OF PORT AUSTIN

BY

E F BACON

1875

N
W E
S

SCALE
OF FEET

VACATED BY RESOLUTION OF Village Council December 28-56 VOUCHER No. 116-59

VACATED BY RESOLUTION OF VILLAGE COUNCIL DEC 15-1955 VOUCHER No. 152-56

WASHINGTON STREET

JEFFERSON STREET

LAKE STREET

MADISON STREET

BEAVER ST

ADAMS ST

GRANT

State of Michigan } ss
County of Huron }

Filed and recorded this 27th day of August A.D. 1875. at 10 o'clock A.M. on the request of Richard Smith

Richard Smith
Register

Register's Office
County of Huron

Received and recorded this 27th day of August A.D. 1875. — in Liber 1 of Plats for page 7.

Richard Smith
Register

State of Michigan } ss
County of Huron }

We, the undersigned — Richard Smith Register of Deeds in and for said County and Elbridge F. Bacon Surveyor, do hereby certify that we have compared the above Duplicate Plat with the Original Plat of Ayres Learned & Ayres' Plat of a Part of the Village of Port Austin and that the same is a true and correct transcript thereof, and of the whole of such Original Plat.

Dated, August 27th A.D. 1875.

Richard Smith Register of Deeds.
Elbridge F. Bacon Surveyor

State of Michigan } ss
County of Huron }

We, the undersigned Richard Smith Register of Deeds in and for said County and Elbridge F. Bacon Surveyor do hereby certify that we have compared the above Copy with the Record of Ayres Learned & Ayres' Plat of a Part of the Village of Port Austin And that the same is a true and correct transcript thereof and of the whole of such Record.

Dated - August 27th A.D. 1875

Richard Smith Register of Deeds
Elbridge F. Bacon Surveyor

14084

CliboPDF - www.fastio.com


Received and filed in Auditor General's Office September 17, 1875
N K Hall
Dep. Auditor General

AYRES LEARNED & DORR'S PLAT OF A PART OF THE VILLAGE OF PORT AUSTIN

BY


E F BACON

1875

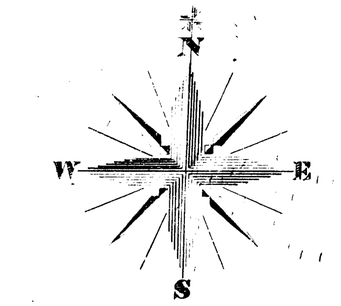

SCALE OF FEET

VACATED BY RESOLUTION OF Village Council Dec 15-1954 VOUCHER No. 116-59

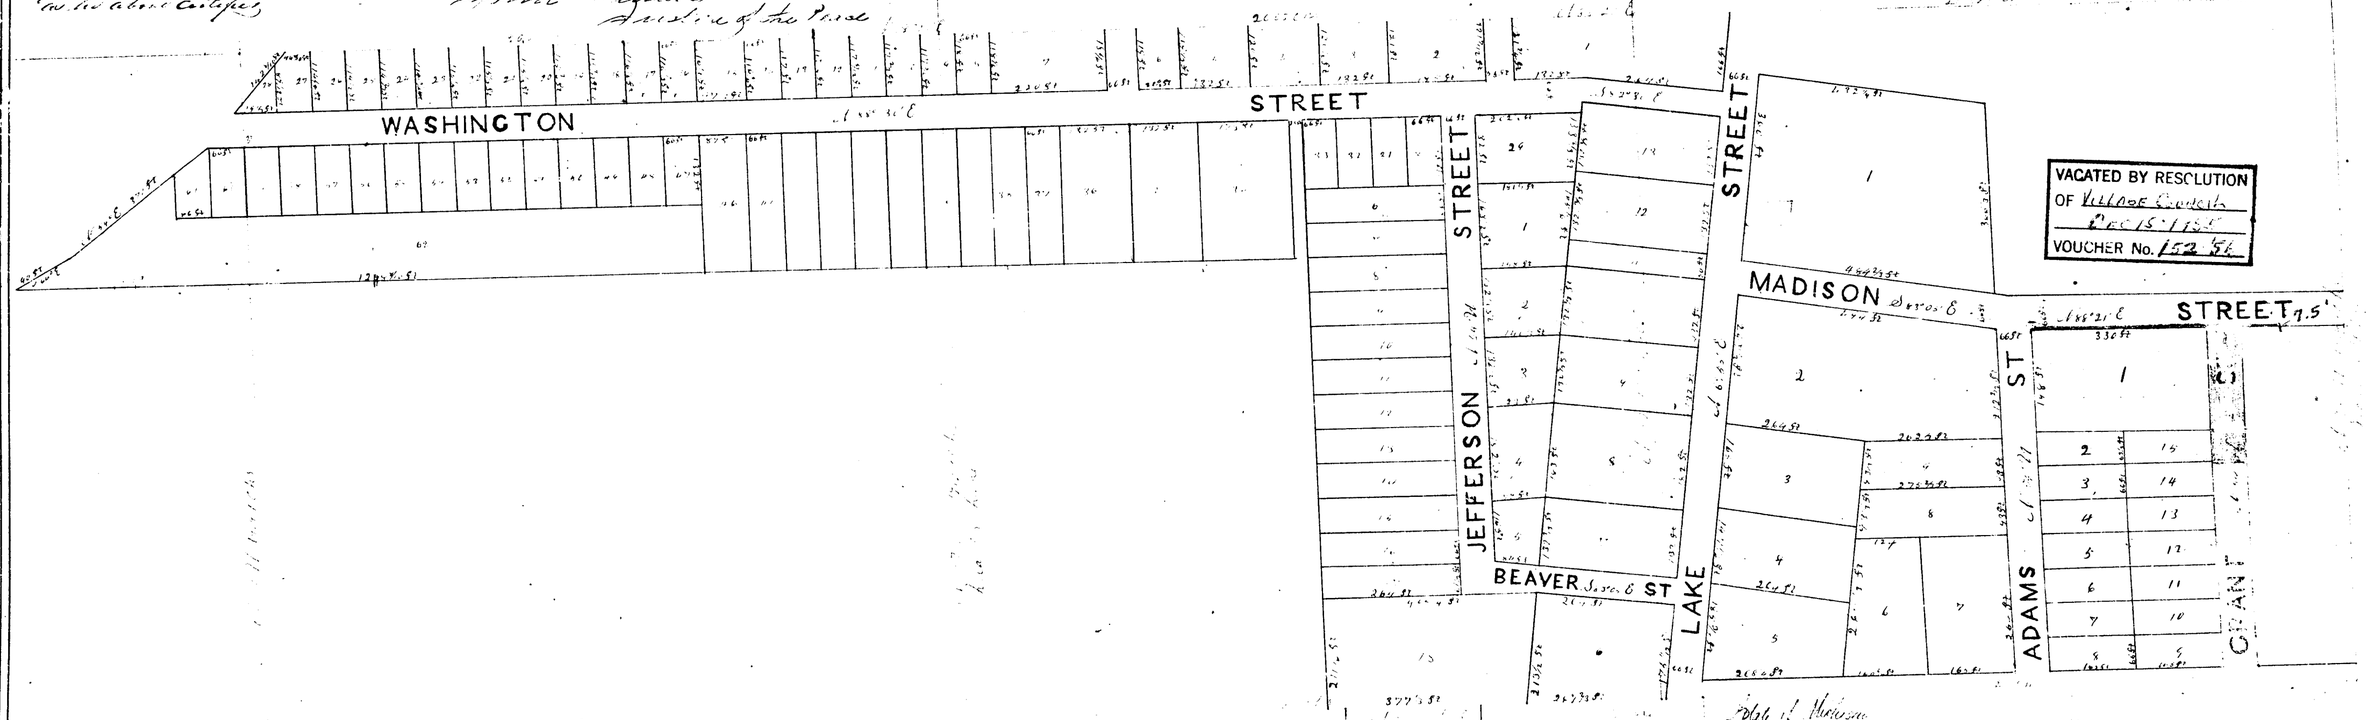

State of Michigan
County of Huron

Received and recorded in Liber 1 of Plats, page 7.
This 27th day of August A.D. 1875.
Richard Smith
Register

State of Michigan
County of Huron

I the undersigned Surveyor of said County do hereby certify that the annexed Plat is a correct Duplicate Plat with the Original Plat of Port Austin and that the same is a true and correct Plat of the whole of said Original Plat.
Dated, August 27th A.D. 1875.
Richard Smith Deputy & Deeds
Ethridge F. Bacon Surveyor

State of Michigan
County of Huron

I the undersigned Deputy of Deeds for said County and Register of Deeds for the same do hereby certify that the annexed Plat is a correct Duplicate Plat with the Original Plat of a part of the Village of Port Austin and that the same is a true and correct transcript thereof and of the whole of said Record.
Dated August 27th A.D. 1875
Richard Smith Deputy & Deeds
Ethridge F. Bacon Surveyor

14084