

Woods & Co's first addition to the Village of Bad Axe being a subdivision of about twenty five acres from the South half of the North West quarter of Section Nineteen Town Sixteen North of Range Thirteen East being in Huron County State of Michigan.

Know all Men by These Presents that we John L Woods George W. Pack Edwin F. Holmes and Grene Pack owners and proprietors of all the land described in the annexed plat (Except that part of said premises surveyed and recorded in the Registers Office of said County the 30th day of March A.D. 1874 as Woods & Co's Plat of a part of the Village of Bad Axe) do hereby acknowledge that we caused the same to be surveyed and caused such plat to be made as an addition to the Village of Bad Axe and situated on the description of land above described being in Huron County State of Michigan and said plat is hereby executed and adopted by us as our own free act and deed and the Streets laid out are hereby set apart for such purposes as are by law in such case made and provided.


In Witness whereof we have hereunto set our hands and seals this 2nd day of February A.D. 1877.

In presence of
John L Woods
George W. Pack
Edwin F. Holmes
Grene Pack

Plat of **WOODS & CO'S** FIRST ADDITION TO THE VILLAGE OF **BAD AXE**

INCLUDING
 A MAP
 OF
 THAT PART
 OF
 SAID VILLAGE
 RECORDED MARCH 30th 1874 BY J.L. WOODS ET AL.
 by
 C. F. Bacon.

Received and Filed in Auditor
 General's Office,
 May 18 1877
[Signature]
 Deputy Auditor General.

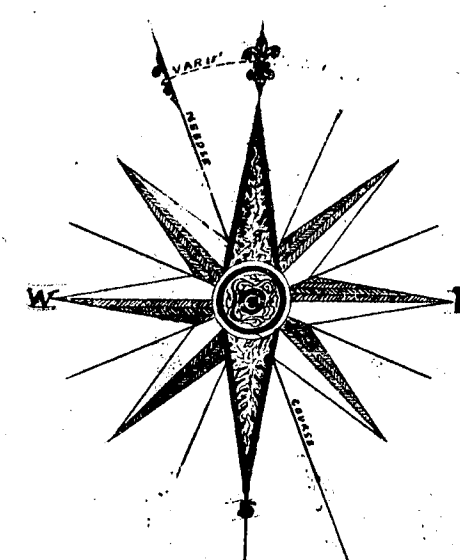

SCALE
 132 Feet to an Inch

State of Ohio
 Cuyahoga County

On the 10th day of February A.D. 1877 before me the subscriber a Commissioner in and for the State of Michigan appointed by the Governor of the State of Michigan to take the acknowledgements and proofs of deeds and instruments of writing under seal to be used and recorded in the said State of Michigan and to administer oaths and affirmations personally appeared John L Woods and George W. Pack and acknowledged that they executed the foregoing and of their own free act and deed and I further certify that they are to me known to be the persons described in and who executed the same.

[Signature]
 Commissioner

State of Michigan
 County of Huron

On this 2nd day of February A.D. 1877 before me the subscriber a Notary Public in and for said County personally appeared Edwin F. Holmes and Grene Pack to me known to be the same persons described in and who executed the foregoing and who acknowledged the same to be their free act and deed.

[Signature]
 Notary Public in and for Huron Co. Mich.


State of Michigan
 County of Huron

We the undersigned Carl Heisterman Register of Deeds for said County, and Elbridge F. Bacon Surveyor, do hereby certify that we have compared the above duplicate Plat with the original Plat of Woods & Co's First Addition to the Village of Bad Axe, and that the same is a true and correct transcript thereof and of the whole of such original Plat.

Carl Heisterman Register.
 Elbridge F. Bacon Surveyor

State of Michigan
 County of Huron

We the undersigned Carl Heisterman Register of Deeds for said County, and Elbridge F. Bacon Surveyor, do hereby certify that we have carefully compared the above copy of the Plat of Woods & Co's First Addition to the Village of Bad Axe with the Record thereof, and that it is a true transcript thereof and of the whole of such Record.

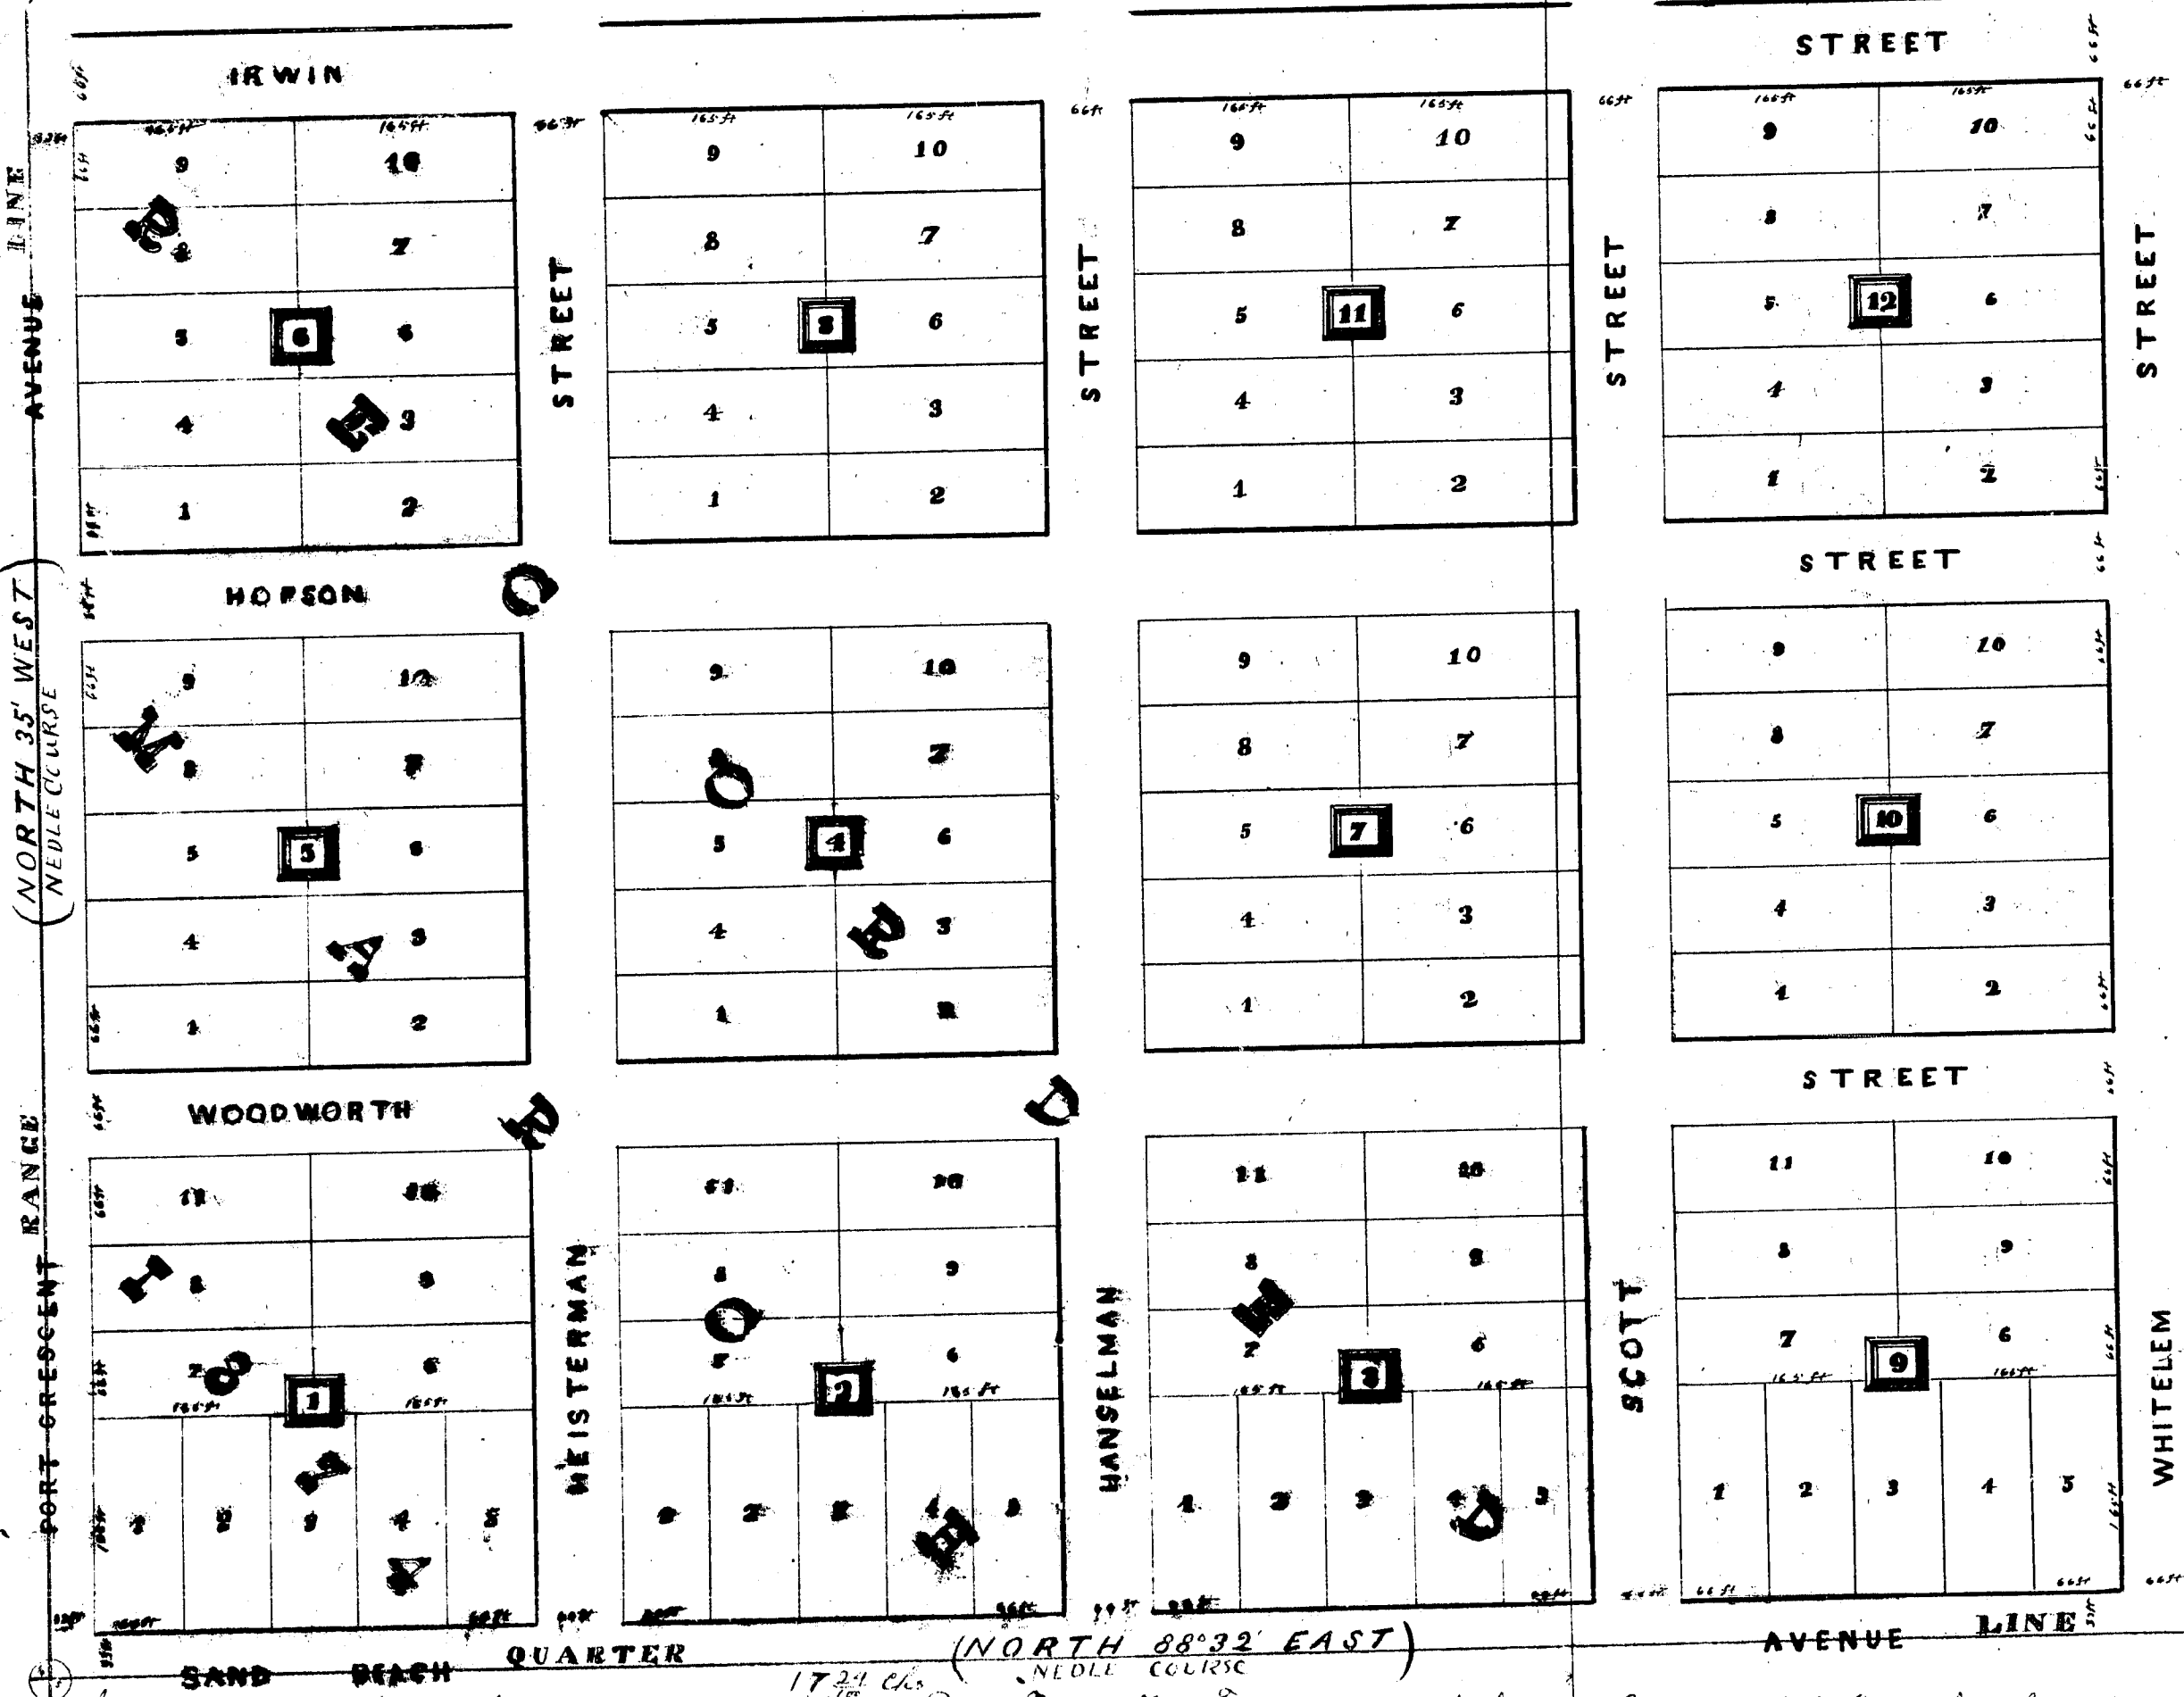

I Hereby Certify that this is a correct plat of Woods & Co's first addition to the Village of Bad Axe the same being a subdivision of the South half of the North West quarter of Section Nineteen Town Sixteen North of Range Thirteen East, as surveyed by me, together with a copy of Woods & Co's Plat of a part of the Village of Bad Axe recorded in the Office of the Register of Deeds for the County of Huron March 30th A.D. 1874.

In presence of
[Signature]
[Signature]

State of Michigan
 County of Huron

On this 2nd day of February A.D. 1877 personally appeared before me the subscriber a Notary Public in and for said County Elbridge F. Bacon to me known to be the person who made the foregoing acknowledgement and the annexed plat of Woods & Co's first addition to the Village of Bad Axe and who acknowledged the same to be his free act and deed as he above certifies.

[Signature]
 Notary Public in and for Huron Co. Mich.

Register's Office
 County of Huron

Received and recorded this 28th day of February A.D. 1877 in Liber 1 of Plats on Page 9.
 Carl Heisterman Register.

Bad Axe with the Record thereof, and that it is a true transcript thereof and of the whole of such Record.
 Carl Heisterman Register.
 Elbridge F. Bacon Surveyor

Woods & Co's first addition to the Village of Bad Axe being a subdivision of about twenty five acres from the South half of the North West quarter of Section Nineteen Town Sixteen North of Range Thirteen East being in Huron County State of Michigan.


Know all Men by These Presents that we John L Woods George W. Pack Edwin F. Holmes and Grene Pack owners and proprietors of all the land described in the annexed plat (Except that part of said premises surveyed and recorded in the Registers Office of said County the 30th day of March AD 1874 as Woods & Co's Plat of a part of the Village of Bad Axe) do hereby acknowledge that we caused the same to be surveyed and caused such plat to be made as an addition to the Village of Bad Axe and situated on the description of land above described being in Huron County State of Michigan and said plat is hereby executed and adopted by us as our own free act and deed and the Streets laid out are hereby set apart for such purposes as are by law in such case made and provided.

In Witness whereof we have hereunto set our hands and seals this 2nd day of February AD 1877
In presence of
John L Woods
George W. Pack
Edwin F. Holmes
Grene Pack

Plat of WOODS & CO'S FIRST ADDITION TO THE VILLAGE OF BAD AXE

INCLUDING
A MAP
OF
THAT PART
OF
SAID VILLAGE
RECORDED MARCH 30th 1874 BY J.L. WOODS ET AL.
by
C. F. Bacon,

Received and Filed in Auditor
General's Office,
May 18 1877
Deputy Auditor General.

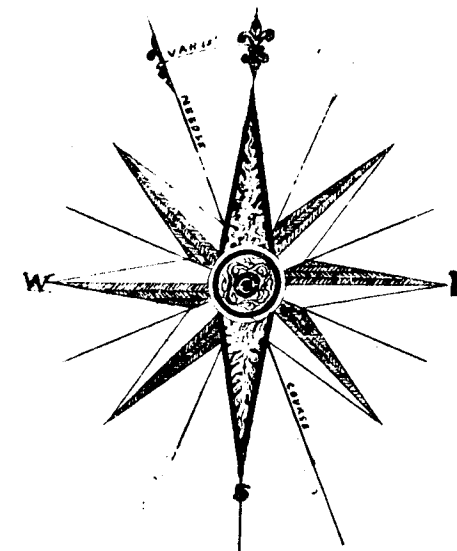

SCALE

132 Feet to an Inch

State of Ohio
Cuyahoga County

On the 10th day of February A.D. 1877 before me the subscriber a Commissioner in and for the State of Michigan appointed by the Governor of the State of Michigan to take the acknowledgements and proofs of deeds and instruments of writing under seal to be used and recorded in the said State of Michigan and to administer oaths and affirmations personally appeared John L Woods and George W. Pack and acknowledged that they executed the foregoing and of their own free act and deed and I further certify that they are to me known to be the persons described in and who executed the same

T. S. Knight
Commissioner

State of Michigan
County of Huron

On this 2nd day of February A.D. 1877 before me the subscriber a Notary Public in and for said County personally appeared Edwin F. Holmes and Grene Pack to me known to be the same persons described in and who executed the foregoing and who acknowledged the same to be their free act and deed

Wm. C. Williamson
Notary Public in and for Huron Co. Mich.


State of Michigan
County of Huron

We, the undersigned, Carl Heisterman Register of Deeds for said County, and Elbridge F. Bacon Surveyor, do hereby certify that we have compared the above duplicate Plat with the original Plat of Woods & Co's First Addition to the Village of Bad Axe, and that the same is a true and correct copy. Except thereof and of the whole of such original Plat.

Carl Heisterman Register.
Elbridge F. Bacon Surveyor.

State of Michigan
County of Huron

We, the undersigned, Carl Heisterman Register of Deeds for said County, and Elbridge F. Bacon Surveyor, do hereby certify that we have carefully compared the above copy of the Plat of Woods & Co's First Addition to the Village of Bad Axe with the Record thereof, and that it is a true transcript therefrom and of the whole except thereof.

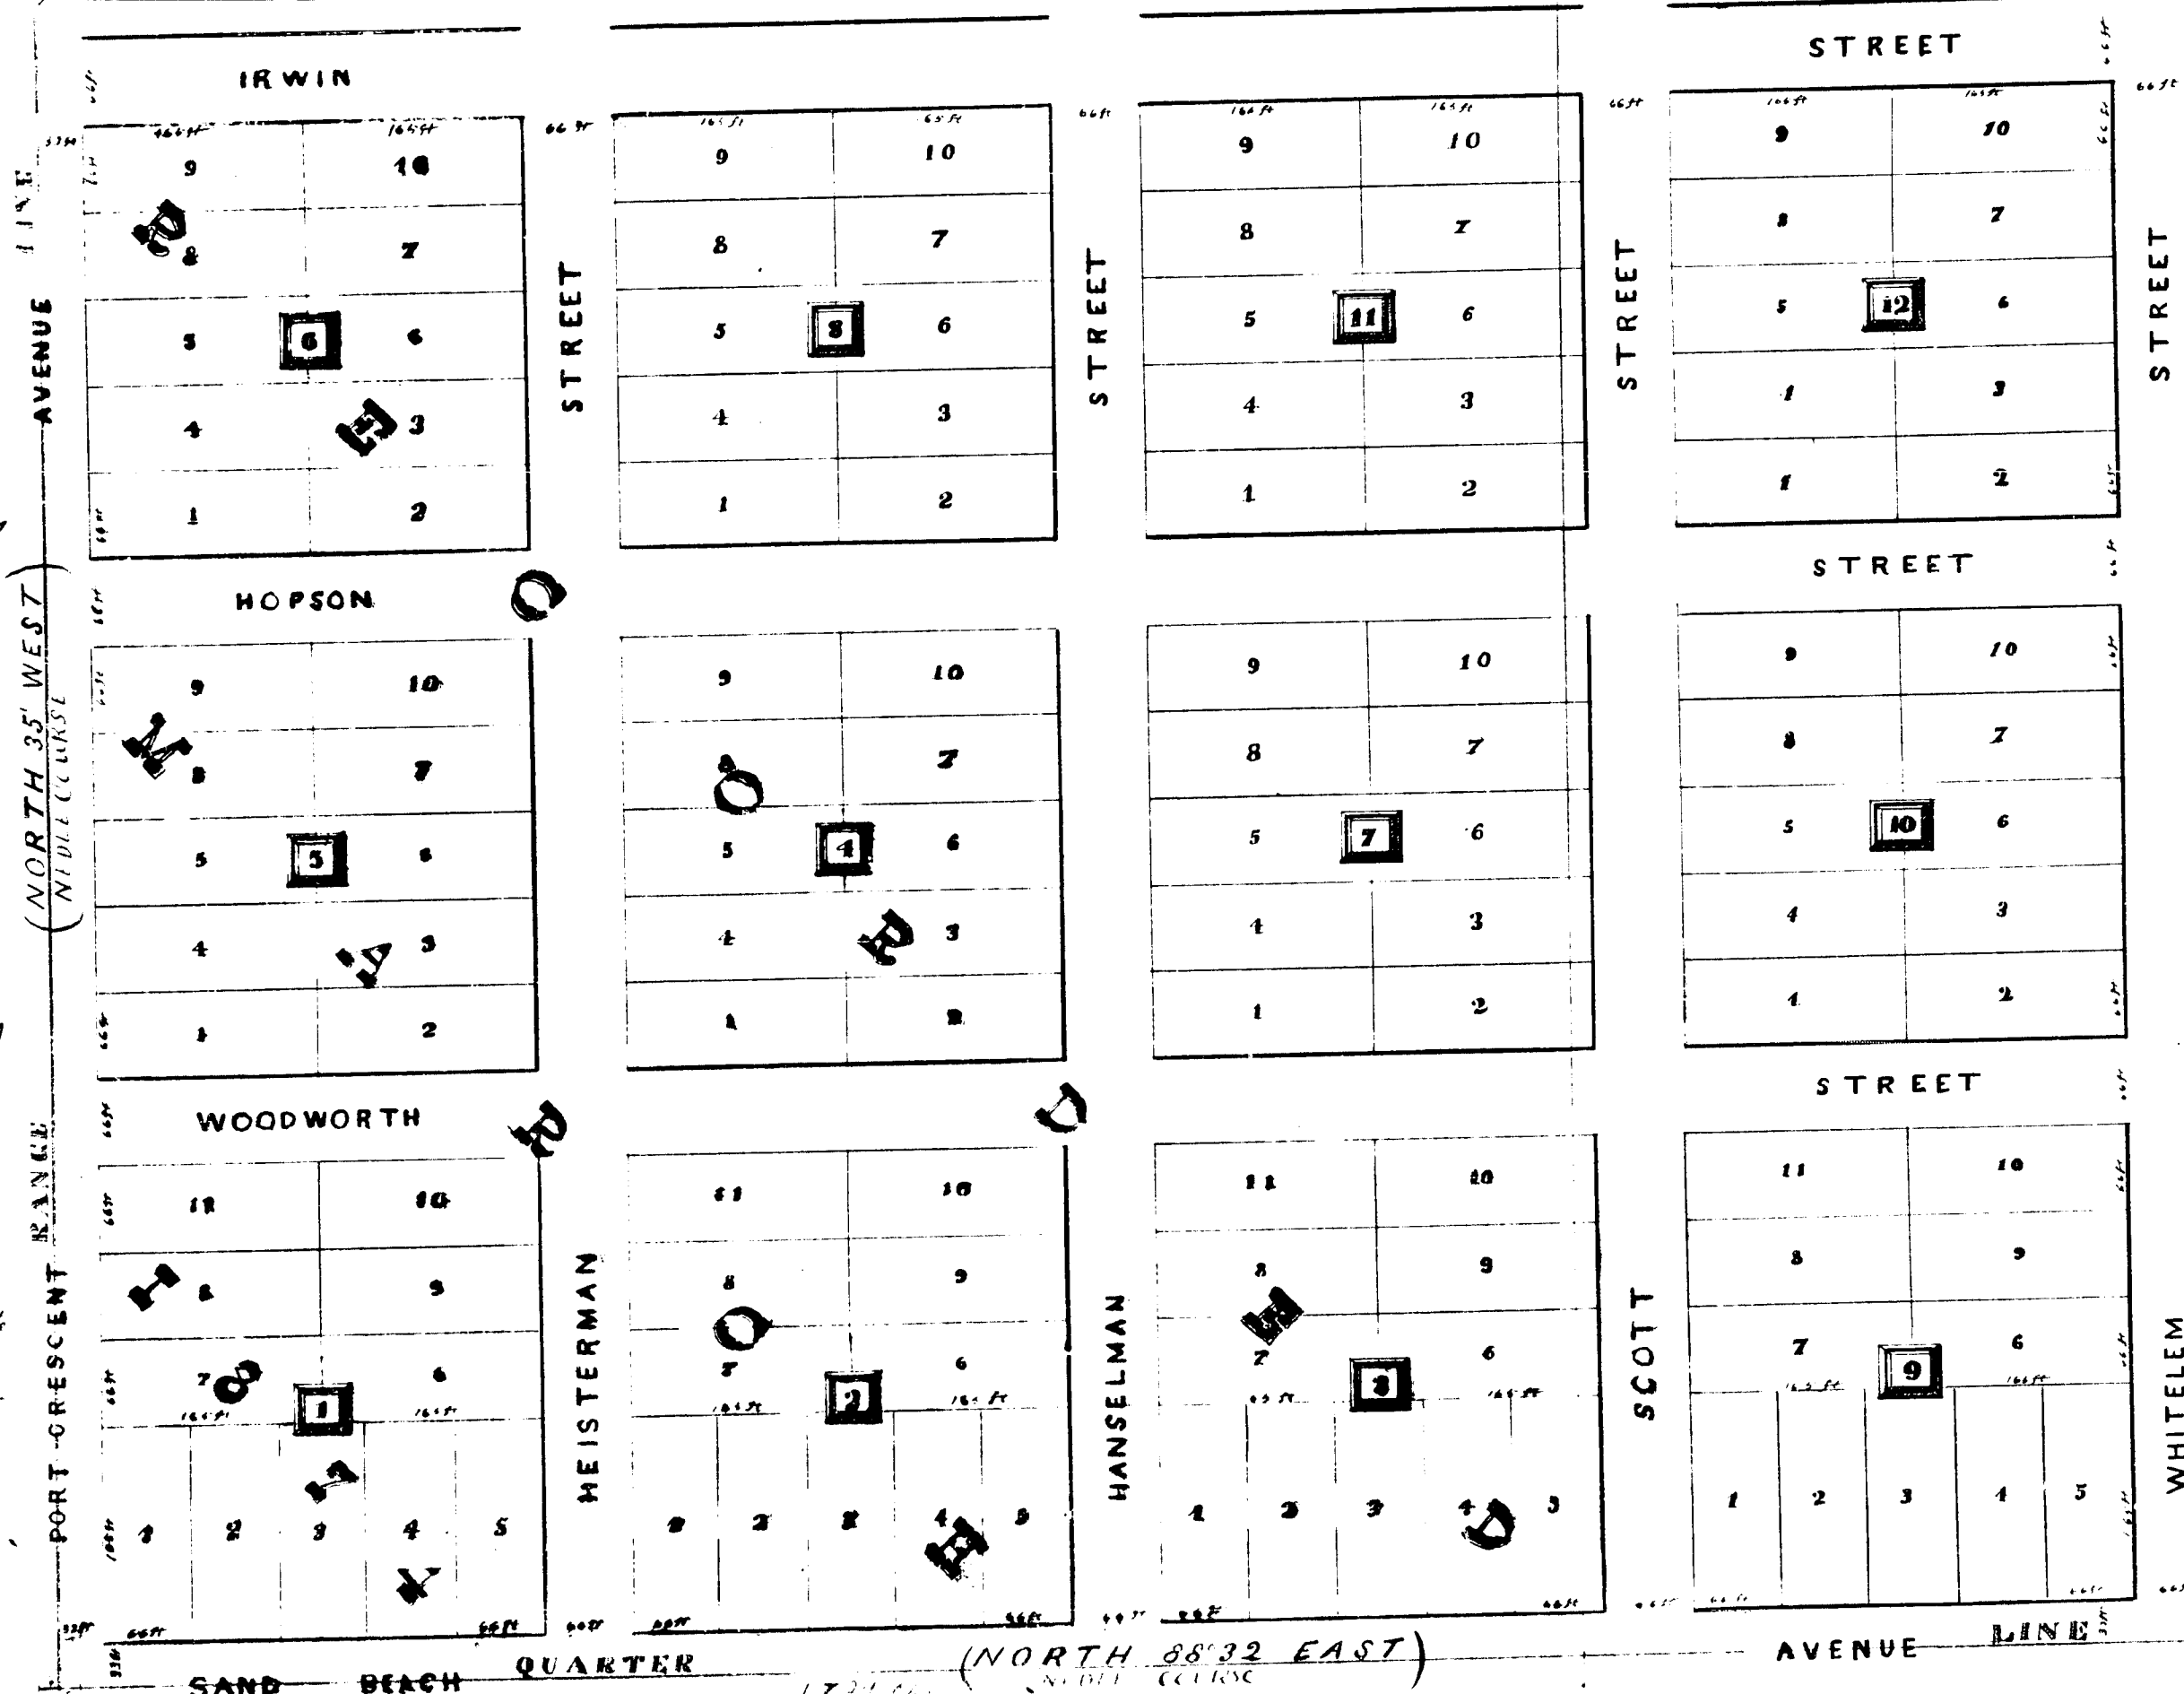

I Hereby Certify that this is a correct plat of Woods & Co's first addition to the Village of Bad Axe the same being a subdivision of the South half of the North West quarter of Section Nineteen Town Sixteen North of Range Thirteen East, as surveyed by me, together with a copy of Woods & Co's Plat of a part of the Village of Bad Axe recorded in the Office of the Register of Deeds for the County of Huron March 30th A.D. 1874.

In presence of
Elbridge F. Bacon
Wm. C. Williamson
John L Woods

State of Michigan
County of Huron

On this 2nd day of February A.D. 1877 personally appeared before me the subscriber a Notary Public in and for said County Elbridge F. Bacon to me known to be the person who made the foregoing acknowledgement and the annexed plat of Woods & Co's first addition to the Village of Bad Axe and who acknowledged the same to be his free act and deed as he above certifies

Wm. C. Williamson
Notary Public in and for Huron Co. Mich.

Register's Office
County of Huron

Received and recorded the 28th day of February A.D. 1877 in Liber 1 of Plats on Page 17.

Carl Heisterman
Register.

Carl Heisterman, Register.
Elbridge F. Bacon, Surveyor.