

Jonas R. Learned's First Addition to the Village of Port Crescent being a subdivision of about twenty eight acres from the North one-half of the South-East one-quarter of Section ten Town Eighteen North of Range Twelve East

Know all Men by these Presents that I Jonas R. Learned owner and proprietor of all the land described in the annexed plat do hereby acknowledge that I caused the same to be surveyed and caused such plat to be made as an addition to the Village of Port Crescent and situated on the description of land above described being in Huron County State of Michigan and said plat is hereby executed and adopted by me as my own free act and deed and the streets laidout are hereby set apart for such purposes as are by law in such case made and provided. In Witness whereof I have hereunto set my hand and seal this 18th day of June A.D. 1877.

In presence of
H. G. Brown }
W. H. Merrick } Jonas R. Learned

State of Michigan }
County of Huron }

On this 18th day of June A.D. 1877 before me the subscriber a Notary Public in and for said County personally appeared Jonas R. Learned to me known to be the person described in and who acknowledged the same to be his free act and deed

Harve G. Brown
Notary Public

State of Michigan }
County of Huron }

We the undersigned, Carl Heisterman, Register of Deeds for said County, and Elbridge F. Bacon, Surveyor, do hereby certify that we have carefully compared the above duplicate Plat with the original Plat of Jonas R. Learned's First Addition to the Village of Port Crescent and that the same is an exact duplicate thereof and of the whole of such original Plat.

Carl Heisterman, Register.
Elbridge F. Bacon, Surveyor.

State of Michigan }
County of Huron }

We the undersigned, Carl Heisterman, Register of Deeds for said County, and Elbridge F. Bacon, Surveyor, do hereby certify that this is a copy of the Record of the Plat of Jonas R. Learned's First Addition to the Village of Port Crescent, and that we have carefully compared the same with the Record, and that it is a true transcript therefrom and of the whole of such record.

Carl Heisterman, Register.
Elbridge F. Bacon, Surveyor.


**PLAT OF A
JONAS R. LEARNED'S
FIRST ADDITION
TO THE
VILLAGE
OF
PORT CRESCENT
BY
E. F. Bacon,**

Received and Filed in Auditor
General's Office.


Aug 23 1877

W. H. Merrick


Deputy Auditor General

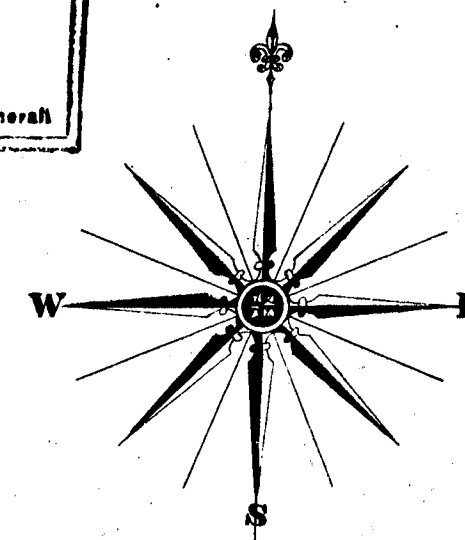

Scale

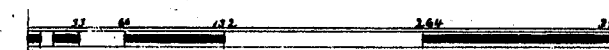

of Feet

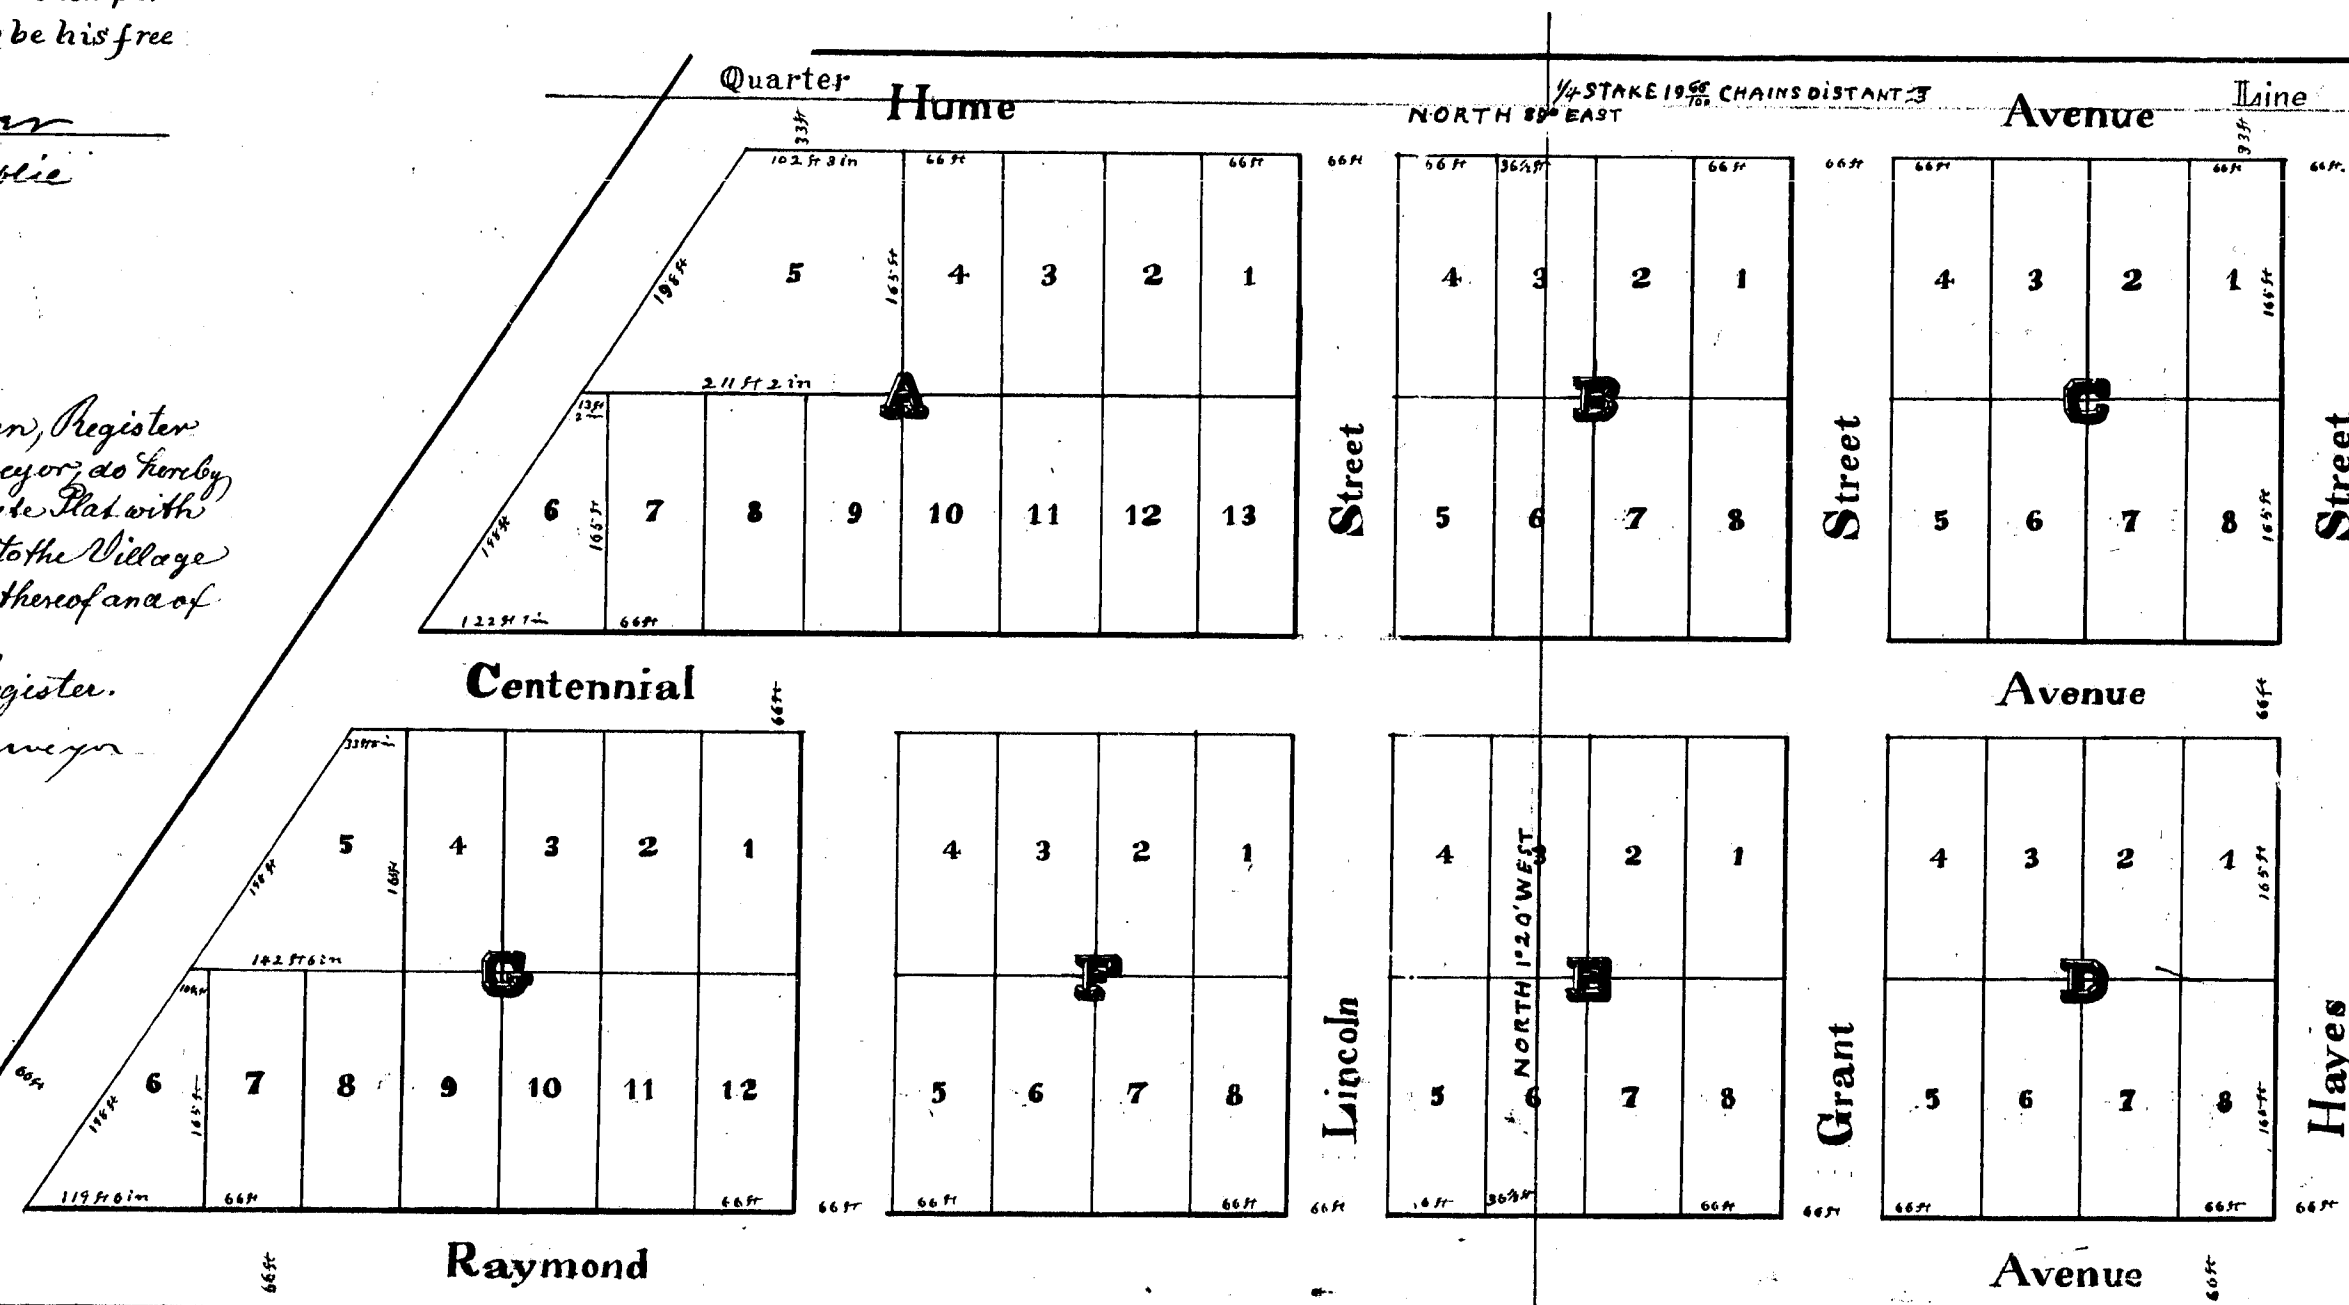

I Herby Certify that this is a correct plat of Jonas R. Learned's First Addition to the Village of Port Crescent the same being a subdivision of the North one-half of the South-East one-fourth of Section ten Town Eighteen North of Range Twelve East, as surveyed by me.

In presence of
H. G. Brown }
W. H. Merrick } Elbridge F. Bacon

State of Michigan }
County of Huron }

On this 18th day of June A.D. 1877 before me the Subscriber a Notary Public in and for said County personally appeared Elbridge F. Bacon to me known to be the person who made the foregoing acknowledgement and the annexed plat of Jonas R. Learned's First Addition to the Village of Port Crescent and who acknowledges the same to be his free act and deed as he above certifies.

Harve G. Brown
Notary Public

Registers Office }
County of Huron }

Received and Recorded this 13th day
of July A.D. 1877 in Liber 1. of Plats Page 10.
Carl Heisterman
Register

14087

Jonas R. Learned's First Addition to the Village of Port Crescent being a subdivision of about twenty eight acres from the North one half of the South-East one quarter of Section ten Town Eighteen North of Range Twelve East

Know all Men by these Presents that I Jonas R. Learned owner and proprietor of all the land described in the annexed plat do hereby acknowledge that I caused the same to be surveyed and caused such plat to be made as an addition to the Village of Port Crescent and situated on the description of land above described being in Huron County State of Michigan and said plat is hereby executed and adopted by me as my own free act and deed and the streets laidout are hereby set apart for such purposes as are by law in such case made and provided. In Witness whereof I have hereunto set my hand and seal this 15th day of June A.D. 1877.

In presence of
H. B. Brown }
W. H. Murdock } Jonas R. Learned

State of Michigan }
County of Huron }

On this 15th day of June A.D. 1877 before me the subscriber a Notary Public in and for said County personally appeared Jonas R. Learned to me known to be the person described in and who acknowledged the same to be his free act and deed

Horace G. Brown
Notary Public

State of Michigan }
County of Huron }

We the undersigned, Carl Heisterman, Register of Deeds for said County, and Elbridge F. Bacon, Surveyor, do hereby certify, that we have carefully compared the above duplicate Plat with the original Plat of Jonas R. Learned's First Addition to the Village of Port Crescent and that the same is a correct Duplicate thereof and of the whole of such original Plat

Carl Heisterman, Register.
Elbridge F. Bacon, Surveyor

State of Michigan }
County of Huron }

We the undersigned, Carl Heisterman, Register of Deeds for said County, and Elbridge F. Bacon, Surveyor, do hereby certify, that this is a copy of the Record of the State of Jonas R. Learned's First Addition to the Village of Port Crescent, and that we have carefully compared the same with the Record and that it is a true transcript therefrom and of the whole of such record.

Carl Heisterman, Register.
Elbridge F. Bacon, Surveyor


PLAT OF A
JONAS R. LEARNED'S
TO THE ADDITION
VILLAGE
OF
PORT CRESCENT
BY
E. F. Bacon,

Received and Filed in Auditor
General's Office.

Aug 23 1877


H. H. Pratt

Deputy Auditor General

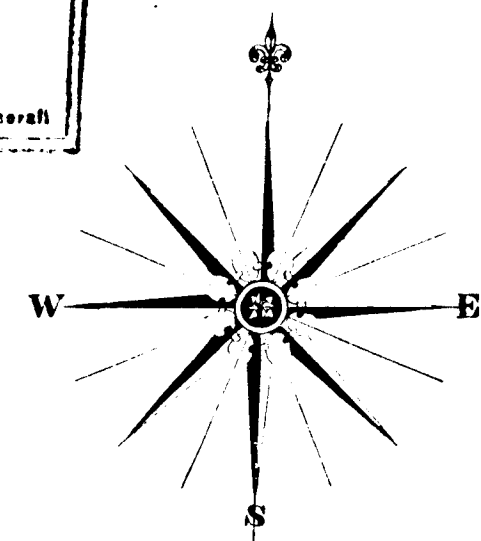

Scale

of Feet

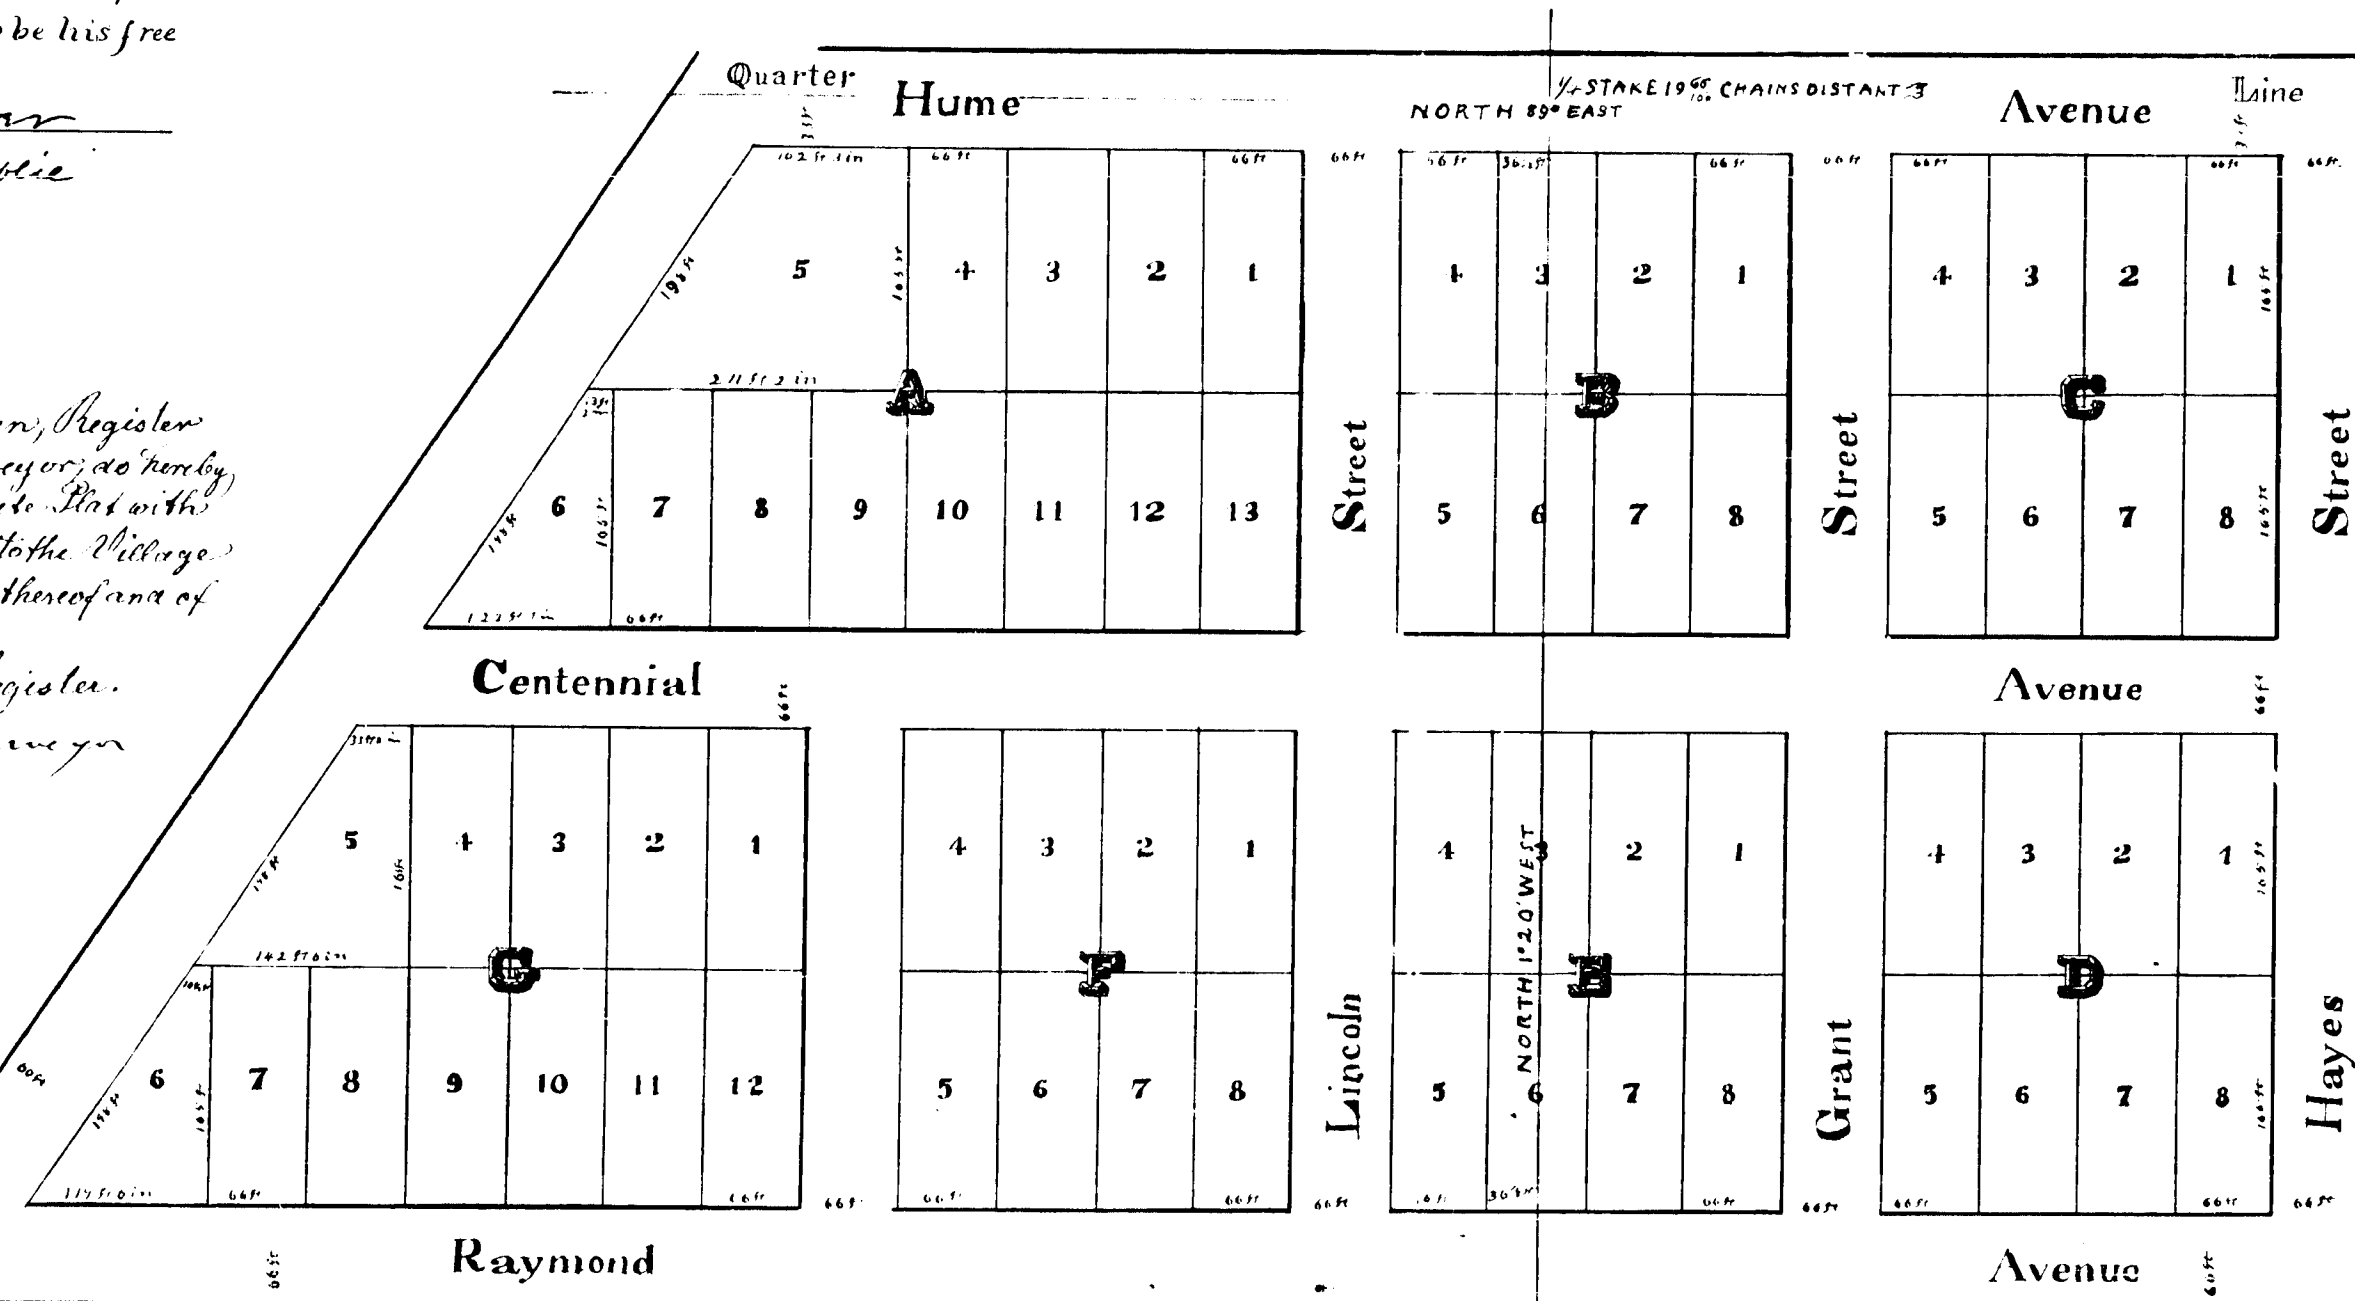

I Herby Certify that this is a correct plat of Jonas R. Learned's First Addition to the Village of Port Crescent the same being a subdivision of the North one-half of the South East one-fourth of Section ten Town Eighteen North of Range Twelve East, as surveyed by me.

In presence of
H. B. Brown }
W. H. Murdock } Elbridge F. Bacon

State of Michigan }
County of Huron }

On this 15th day of June A.D. 1877 before me the Subscriber a Notary Public in and for said County personally appeared Elbridge F. Bacon to me known to be the person who made the foregoing acknowledgement and the annexed plat of Jonas R. Learned's First Addition to the Village of Port Crescent and who acknowledges the same to be his free act and deed as he above certifies

Horace G. Brown
Notary Public

Register's Office }
County of Huron }

Received and Recorded this 12th day of July A.D. 1877 in Liber 1 of Stats Page 10.
Carl Heisterman
Register

14087