

Ransom Bartlett's Addition to the Village of Sand Beach comprising the South half of South half of North half of South West quarter & that part of the South half of South half of Lot N^o 3, in Section 12, West of the Port Austin & Port Sanilac State Road, Town 16 North of Range 15 East except lots heretofore sold and deeded by metes & bounds and distinguished on this Plat by a blue border

KNOW ALL MEN BY THESE PRESENTS, That we, Ransom Bartlett and Sophia E. Bartlett, Owners and Proprietors of all the land described in the annexed plat, except those lots heretofore sold by metes and bounds and marked with blue border on this Plat, do hereby acknowledge that we caused the same to be surveyed and caused such plat to be made as an addition to the Village of Sand Beach and situated on the description of land above described being in Huron County, State of Michigan and said plat is hereby executed and adopted by us as our own free act and deed and the streets laid out are hereby set apart for such purposes as are by law in such case made and provided.

In witness whereof We have hereunto set our hands and seals this 17th day of July A.D. 1880

In Presence of
E. J. Bacon
J. J. Felder

Ransom Bartlett LS
Sophia E. Bartlett LS

State of Michigan } ss.
County of Huron }

On this 17th day of July A.D. 1880 before me the subscriber a Notary Public in and for said County personally appeared Ransom Bartlett and Sophia E. Bartlett his wife to me known to be the persons described in and who severally acknowledged the same to be their free act and deed.

Elbridge J. Bacon
Notary Public Huron Co. Mich.

State of Michigan } ss.
County of Huron }

We, the undersigned, Carl Heisterman, Register of Deeds and John H. Tucker, County Surveyor of said county, do hereby certify that we have carefully compared this map with the original Map of Ransom Bartlett's addition to the Village of Sand Beach and that it is an exact duplicate thereof, and of the whole of such Map.

Dated July 19th 1880.



Carl Heisterman
Register of Deeds
John H. Tucker
County Surveyor

MAP OF RANSOM BARTLETT'S ADDITION to the VILLAGE of SAND BEACH

1880.

RECEIVED AND FILED

In Auditor General's Office.
J. J. Felder
H. R. Pratt
Dep. Aud. Genl.

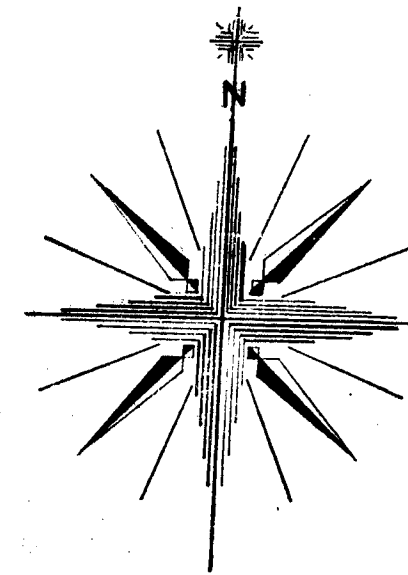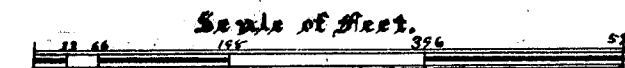

I hereby Certify that this is a correct plat of Ransom Bartlett's addition to the Village of Sand Beach the same comprising the South half of the South half of North half of South West quarter & that part of the South half of South half of Lot N^o 3, in Section 12, West of the Port Austin & Port Sanilac State Road, Town 16 North of Range 15 East (except lots heretofore sold and deeded by metes and bounds & shown on this map by a blue border) as surveyed by me.

Dated July 17th A.D. 1880.

John H. Tucker
County Surveyor

State of Michigan } ss.
County of Huron }

On this 17th day of July A.D. 1880, before me the subscriber a Notary Public in and for said County personally appeared John H. Tucker to me known to be the person who made the foregoing acknowledgement and caused the annexed plat of Ransom Bartlett's addition to the Village of Sand Beach to be made and who acknowledged the same to be his free act and deed as he above certifies.

Elbridge J. Bacon
Notary Public

State of Michigan } ss.
County of Huron }

We, the undersigned Carl Heisterman, Register of Deeds and John H. Tucker, County Surveyor of said County do hereby certify that we have carefully compared this copy with the Record of the Map of Ransom Bartlett's addition to the Village of Sand Beach and that it is a true transcript therefrom and of the whole of such Record.


Dated July 19th 1880.

Carl Heisterman
Register of Deeds
John H. Tucker
County Surveyor

Register's Office } ss.
Huron County }

Received for Record and Recorded this 19th day of July A.D. 1880, in Liber N^o 1, of Plats on Page

Carl Heisterman
Register of Deeds

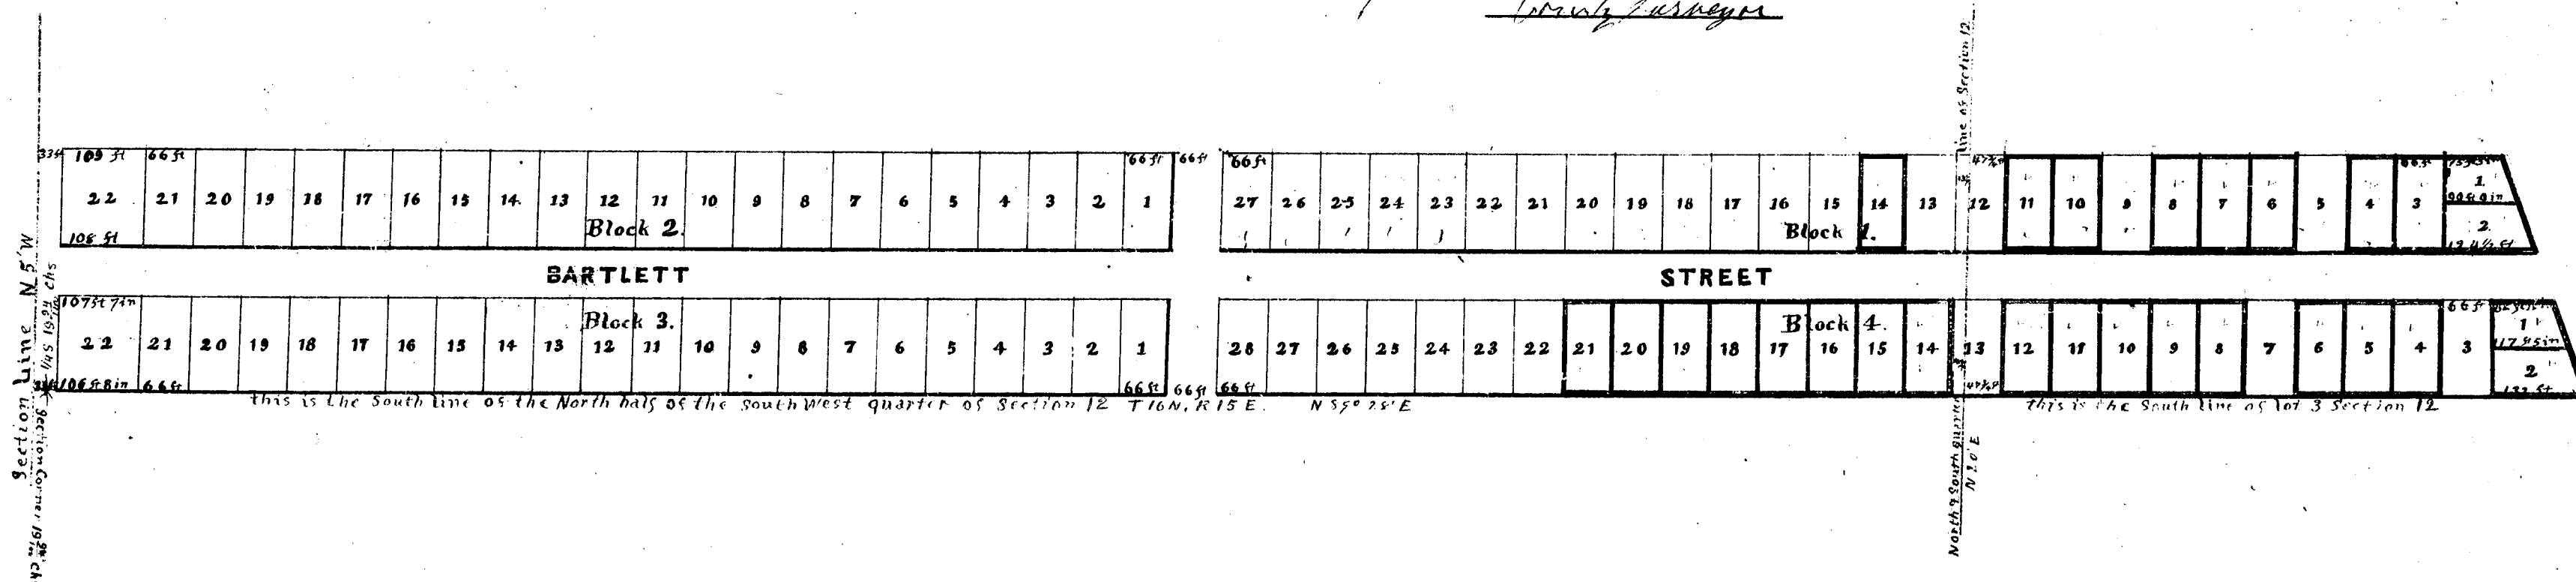

Ransom Bartlett's Addition to the Village of Sand Beach, comprising the South half of South half of North half of South West quarter & that part of the South half of South half of Lot V' 3, in Section 12, West of the Port Austin & Port Sanilac State Road, Town 16 North of Range 15 East, except lots heretofore sold and decided by metes and bounds and distinguished on this Plat by a blue border

KNOW ALL MEN BY THESE PRESENTS, That we, Ransom Bartlett and Sophia E. Bartlett, Owners and Proprietors of all the land described in the annexed plat, except those lots heretofore sold by metes and bounds and marked with blue border on this Plat, do hereby acknowledge that we caused the same to be surveyed and caused such plat to be made as an addition to the Village of Sand Beach and situated on the description of land above described being in Huron County, State of Michigan and said plat is hereby executed and adopted by us as our own free act and deed and the streets laid out are hereby set apart for such purposes as are by law in such case made and provided.

In witness whereof we have hereunto set our hands and seals this 17th day of July A.D. 1880

In Presence of
E. J. Bacon
J. H. Tucker

Ransom Bartlett LS
Sophia E. Bartlett LS

State of Michigan } ss.
County of Huron }

On this 17th day of July A.D. 1880 before me the subscriber a Notary Public in and for said County personally appeared Ransom Bartlett and Sophia E. Bartlett his wife to me known to be the persons described in and who severally acknowledged the same to be their free act and deed

Edw. J. Bacon
Notary Public Huron Co. Mich

State of Michigan } ss.
County of Huron }

We, the undersigned, Carl Heisterman, Register of Deeds and John H. Tucker, County Surveyor of said County, do hereby certify that we have carefully compared this map with the original Map of Ransom Bartlett's addition to the Village of Sand Beach and that it is an exact duplicate thereof and of the whole of such map.

Dated July 19th 1880



Carl Heisterman
Register of Deeds
John H. Tucker
County Surveyor

MAP OF RANSOM B. ARTLETT'S ADDITION to the VILLAGE of SAND BEACH

1880.

RECEIVED AND FILED

July 21st 80
H. R. Pratt
Dep. Aud. Genl

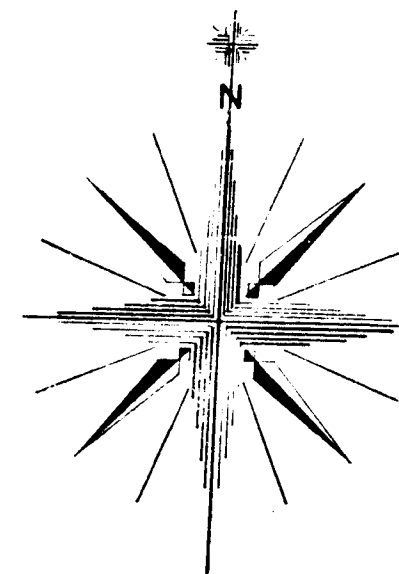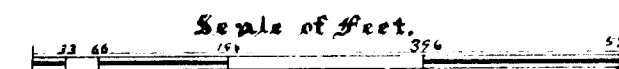

I hereby certify that this is a correct plat of Ransom Bartlett's addition to the Village of Sand Beach the same comprising the South half of the South half of North half of South West quarter & that part of the South half of South half of Lot V' 3, in Section 12, West of the Port Austin & Port Sanilac State Road, Town 16 North of Range 15 East, except lots heretofore sold and decided by metes and bounds & shown on this map by a blue border, as surveyed by me.

Dated July 17th A.D. 1880
John H. Tucker
County Surveyor

State of Michigan } ss.
County of Huron }

On this 17th day of July A.D. 1880, before me the subscriber a Notary Public in and for said County personally appeared John H. Tucker to me known to be the person who made the foregoing acknowledgement and caused the annexed plat of Ransom Bartlett's addition to the Village of Sand Beach to be made and who acknowledged the same to be his free act and deed as he above certifies.

Edw. J. Bacon
Notary Public

Register's Office } ss.
Huron County }

Received for Record and Recorded this 19th day of July A.D. 1880, in Liber N° 1, of Plats on Page

Carl Heisterman
Register of Deeds

State of Michigan } ss.
County of Huron }

We, the undersigned Carl Heisterman Register of Deeds and John H. Tucker County Surveyor of said County do hereby certify that we have carefully compared this copy with the Record of the Map of Ransom Bartlett's addition to the Village of Sand Beach and that it is a true transcript therefrom and of the whole of such Record.

Dated July 19th 1880

Carl Heisterman
Register of Deeds
John H. Tucker
County Surveyor

