

Woods & Co's Second Addition to the Village of Bad Axe, comprising all of the North-west Quarter of Section Nineteen, in Town Sixteen North, of Range Thirteen, East, except a subdivision of about Forty-Six Acres from the South Half of the North-west Quarter of Section Nineteen, heretofore Platted, being in Huron County and State of Michigan.

Know all Men by these Presents,

That we, John L. Woods, George W. Pack, Greene Pack and Edwin F. Holmes, owners and proprietors of all the Land described in the annexed Plat, do hereby acknowledge that we caused the same to be surveyed and caused such Plat to be made as an Addition to the Village of Bad Axe and situated on the Description of Land above described, being in Huron County, State of Michigan, and said Plat is hereby executed and adopted by us as our own free act and deed, and the Streets laid out are hereby set apart for such purposes as are by law in such case made and provided.


In Witness Whereof, We have hereunto set our hands and seals, this day of September, A. D. 1880.

IN PRESENCE OF,

John L. Woods
Geo. W. Pack
Greene Pack
Edwin F. Holmes
John L. Woods
Geo. W. Pack
Greene Pack
Edwin F. Holmes

STATE OF MICHIGAN, } s. s. On this 7th day of October A. D. 1880, before me, the subscriber, a Notary Public in and for said county, personally appeared Greene Pack and Edwin F. Holmes, to me known to be the same persons described in and who executed the foregoing and who acknowledged the same to be their free act and deed.

STATE OF OHIO, } s. s. On this 27th day of October A. D. 1880, before me, the subscriber, a Commissioner in and for the State of Michigan, appointed by the Governor of the State of Michigan to take the acknowledgements and proofs of deeds and instruments of writing under seal, to be used and recorded in said State of Michigan and to administer oaths and affirmations, personally appeared John L. Woods and George W. Pack, and acknowledged that they executed the foregoing and of their own free act and deed, and I further certify that they are to me known to be the persons described in and who executed the same.

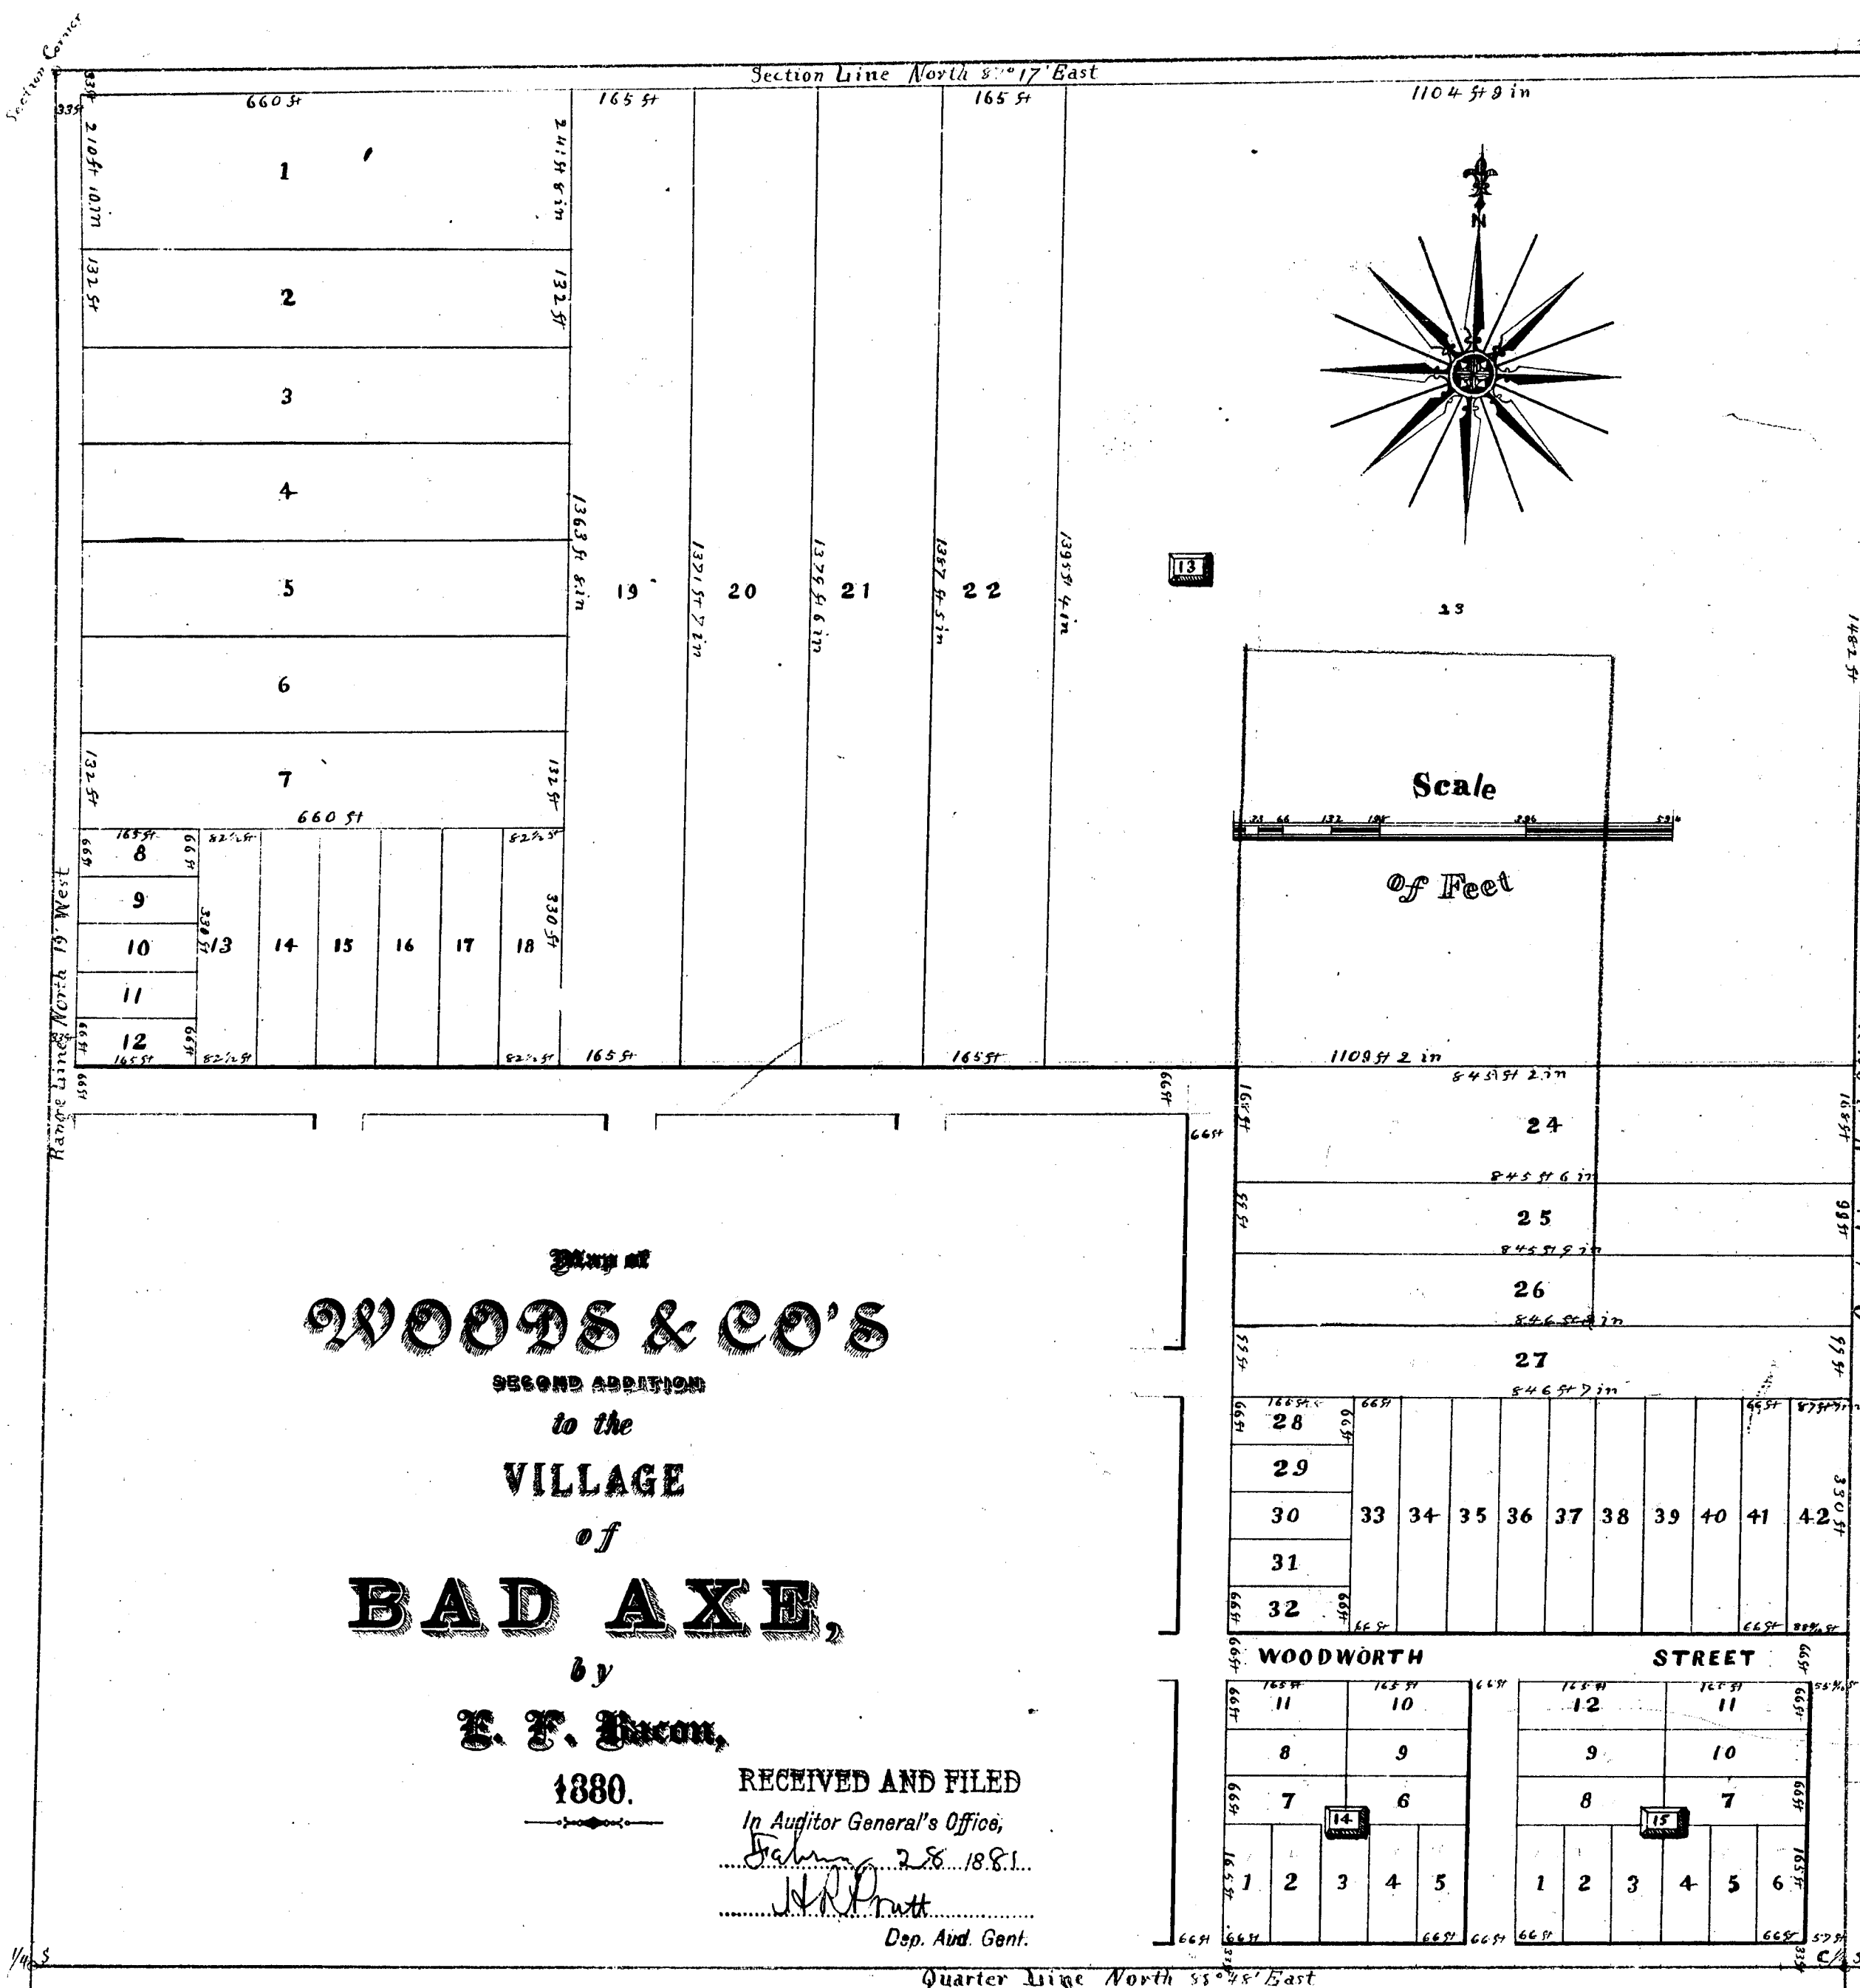

I Hereby Certify, That this is a correct Plat of Woods & Co's Second Addition to the Village of Bad Axe as surveyed by me, the same comprising all of the North-west Quarter of Section Nineteen, Town Sixteen North, of Range Thirteen East, except a subdivision of about Forty-Six Acres from the South Half of said North-west Quarter of Section Nineteen heretofore platted.

Elbridge F. Bacon

STATE OF MICHIGAN, } s. s. On this 25th day of September A. D. 1880, before me, the subscriber, a Notary Public in and for said county, personally appeared Elbridge F. Bacon, to me known to be the person who made the foregoing Acknowledgement and the annexed Map of Woods & Co's Second Addition to the Village of Bad Axe, and who acknowledged the same to be his free act and deed, as he above certifies.

John L. Woods

REGISTER'S OFFICE, } s. s. HURON COUNTY,

Received for Record and Recorded this 11 day of December, A. D. 1880, in Liber 1 of Plats, on page 12.

Carl Husterman Register

State of Michigan, } County of Huron, } In the undersigned, Carl Husterman Register of Deeds, Elbridge F. Bacon, Deputy County Surveyor of said County, do hereby certify that we have carefully compared this Map with the original Map of Woods & Co's Second Addition to the Village of Bad Axe, and that it is an exact duplicate thereof, and of the whole of such Map.

Dated December 11th 1880.
Carl Husterman Register of Deeds
Elbridge F. Bacon
Deputy County Surveyor

State of Michigan, } County of Huron, } In the undersigned, Carl Husterman Register of Deeds, Elbridge F. Bacon, Deputy County Surveyor of said County, do hereby certify that we have carefully compared this Map with the Record of the Map of Woods & Co's Second Addition to the Village of Bad Axe, and that it is a true transcript thereof, and of the whole of such Record.

Dated December 11th 1880.
Carl Husterman Register of Deeds
Elbridge F. Bacon
Deputy County Surveyor

Woods & Co's Second Addition to the Village of Bad Axe, comprising all of the North-west Quarter of Section Nineteen, in Town Sixteen North, of Range Thirteen, East, except a subdivision of about Forty-Six Acres from the South Half of the North-west Quarter of Section Nineteen, heretofore Platted, being in Huron County and State of Michigan.

Know all Men by these Presents,

That we, John L. Woods, George W. Pack, Greene Pack and Edwin F. Holmes, owners and proprietors of all the Land described in the annexed Plat, do hereby acknowledge that we caused the same to be surveyed and caused such Plat to be made as an Addition to the Village of Bad Axe and situated on the Description of Land above described, being in Huron County, State of Michigan, and said Plat is hereby executed and adopted by us as our own free act and deed, and the Streets laid out are hereby set apart for such purposes as are by law in such case made and provided.

In Witness Whereof, We have hereunto set our hands and seals, this day of September, A. D. 1880.


IN PRESENCE OF,

John L. Woods
George W. Pack
Greene Pack
Edwin F. Holmes

STATE OF MICHIGAN, } s. s. On this 25th day of September, A. D. 1880, before me, the subscriber, a Notary Public in and for said county, personally appeared Greene Pack and Edwin F. Holmes, to me known to be the same persons described in and who executed the foregoing and who acknowledged the same to be their free act and deed.

STATE OF OHIO, } s. s. On this 24th day of September, A. D. 1880, before me, the subscriber, a Commissioner in and for the State of Michigan, appointed by the Governor of the State of Michigan to take the acknowledgements and proofs of deeds and instruments of writing under seal, to be used and recorded in said State of Michigan and to administer oaths and affirmations, personally appeared John L. Woods and George W. Pack, and acknowledged that they executed the foregoing and of their own free act and deed, and I further certify that they are to me known to be the persons described in and who executed the same.

John L. Woods
George W. Pack

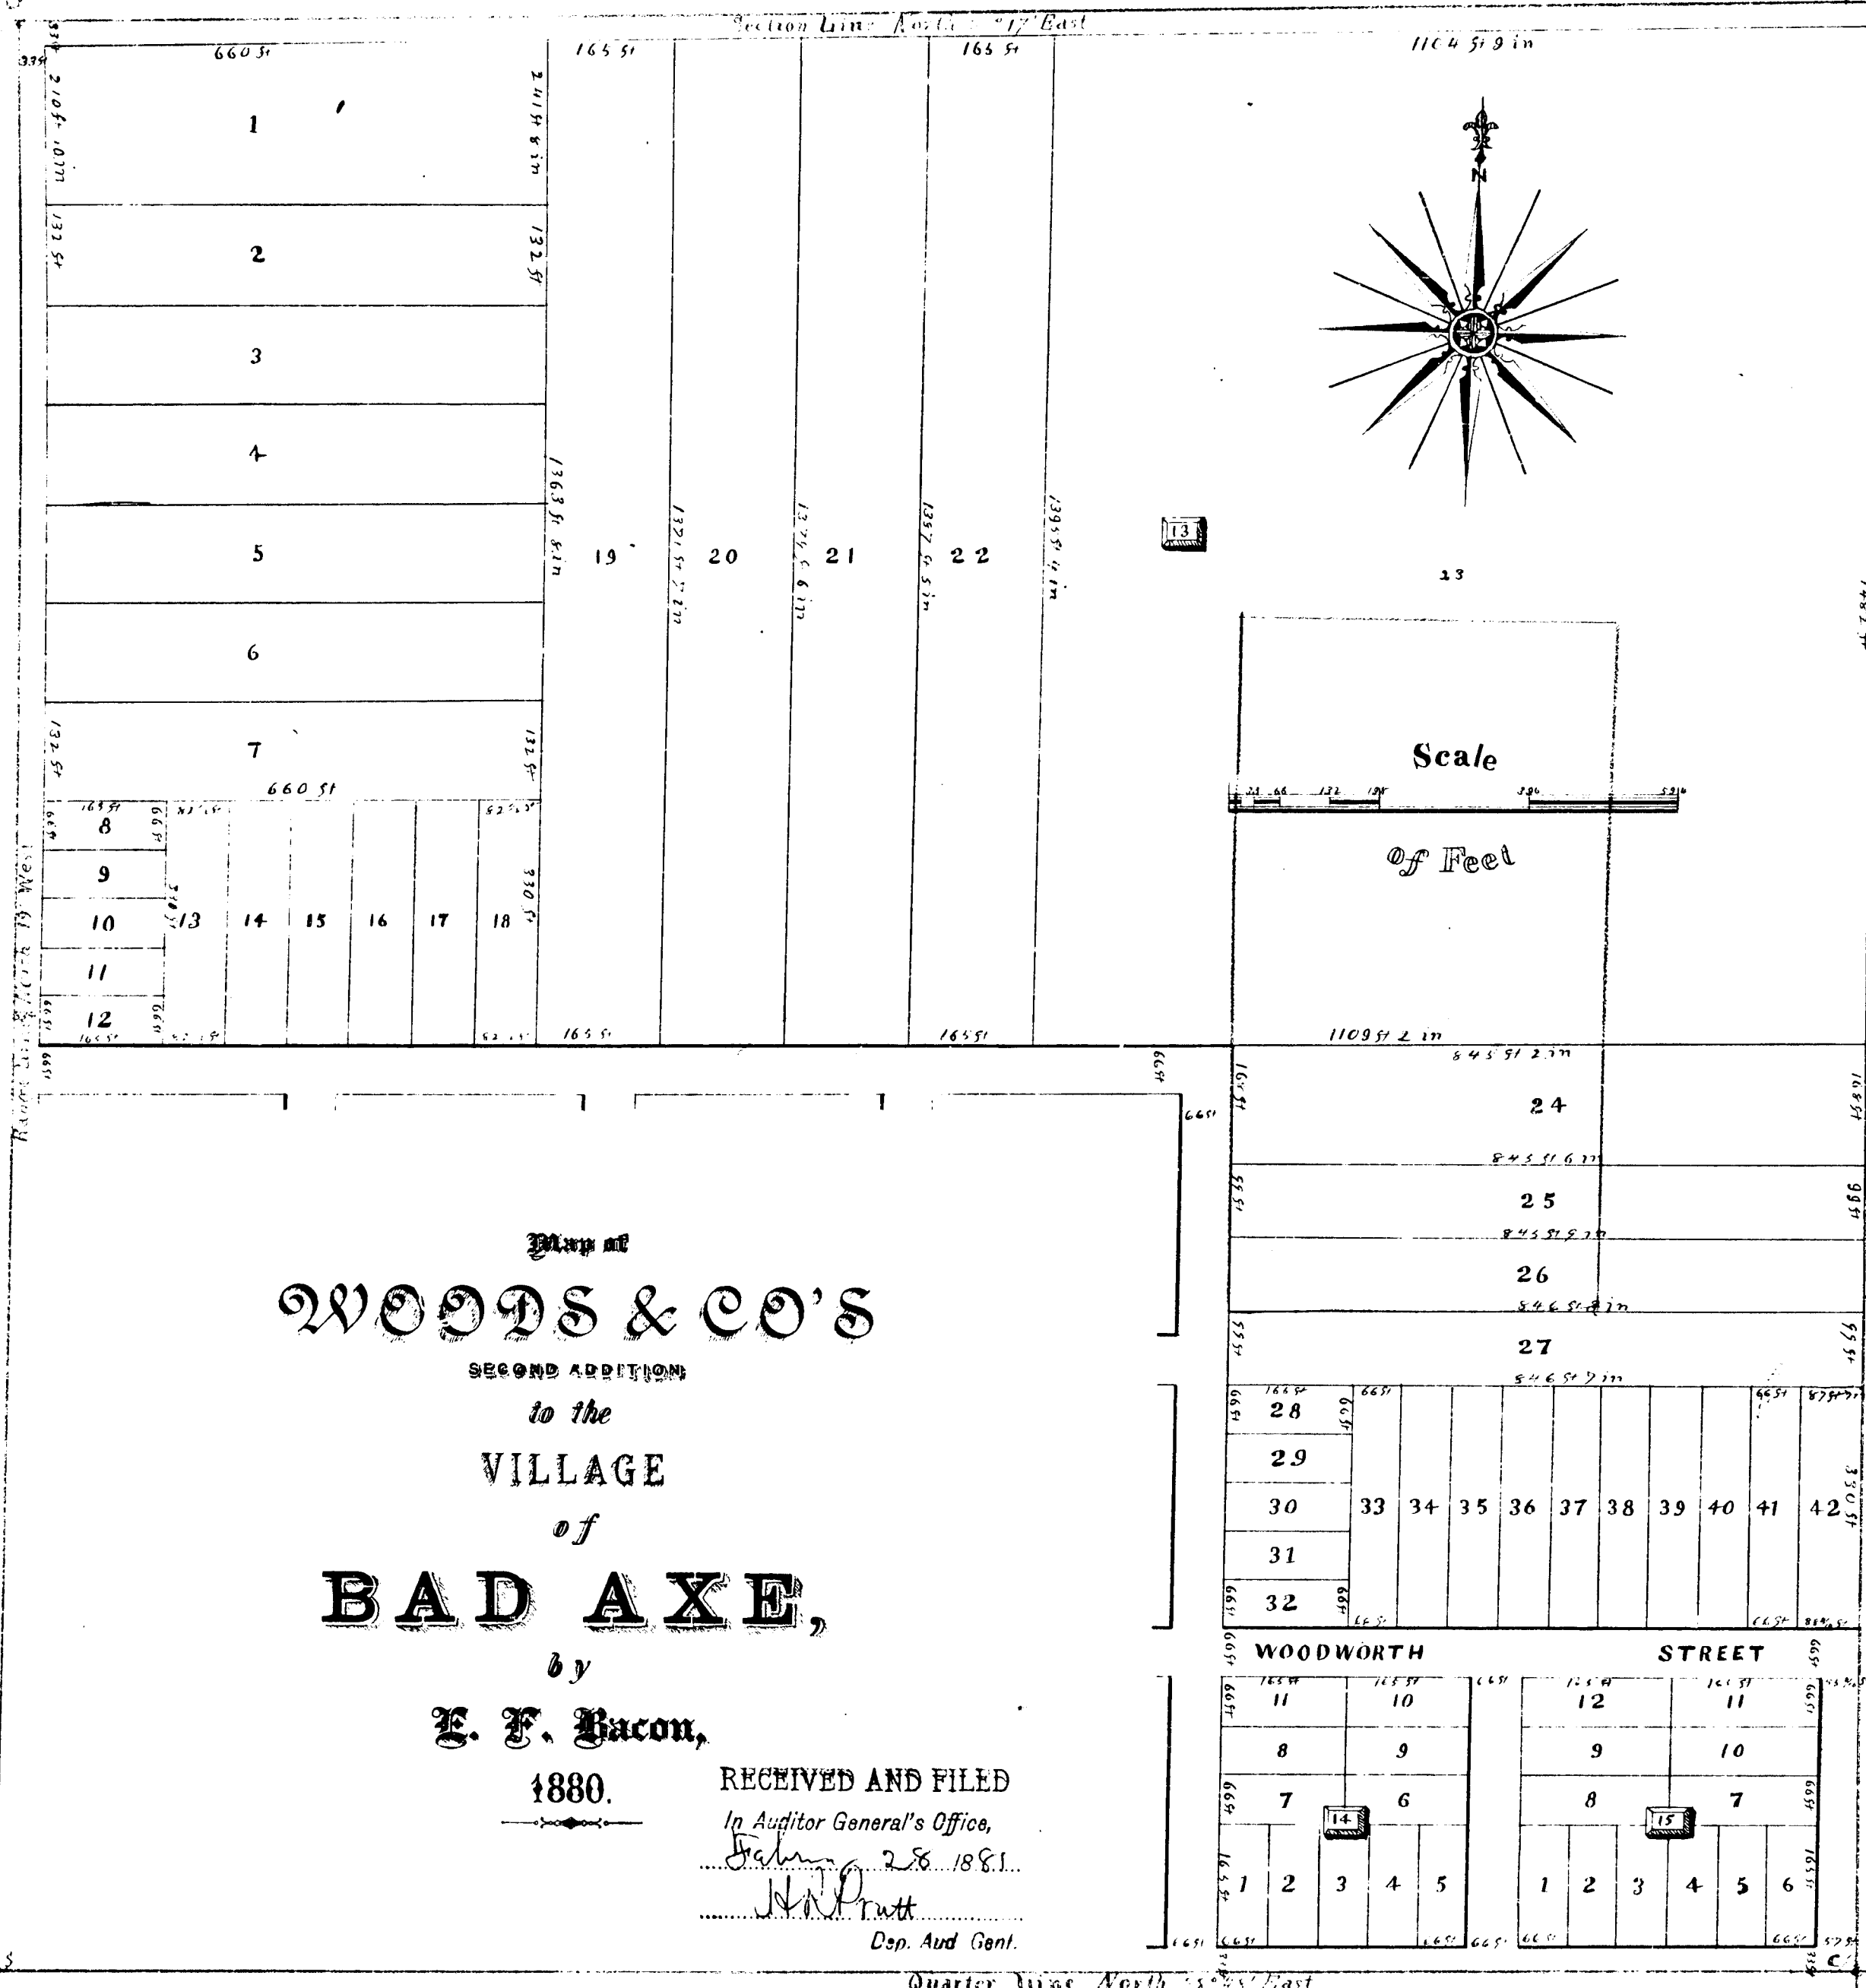

I Hereby Certify, That this is a correct Plat of Woods & Co's Second Addition to the Village of Bad Axe as surveyed by me, the same comprising all of the North-west Quarter of Section Nineteen, Town Sixteen North, of Range Thirteen East, except a subdivision of about Forty-Six Acres from the South Half of said North-west Quarter of Section Nineteen heretofore platted.

Elbridge F. Bacon

STATE OF MICHIGAN, } s. s. On this 25th day of September, A. D. 1880, before me, the subscriber, a Notary Public in and for said county, personally appeared Elbridge F. Bacon, to me known to be the person who made the foregoing Acknowledgement and the annexed Map of Woods & Co's Second Addition to the Village of Bad Axe, and who acknowledged the same to be his free act and deed, as he above certifies.

Elbridge F. Bacon

REGISTER'S OFFICE, } s. s. HURON COUNTY,

Received for Record and Recorded this 11 day of December, A. D. 1880, in Liber 1 of Plats, on page 12.

Carl H. Hesterman Register

State of Michigan, } County of Huron } In the undersigned, Carl Hesterman, Register of Deeds, and Elbridge F. Bacon, Deputy County Surveyor of said County, do hereby certify, that we have carefully compared this Map with the original Map of Woods & Co's Second Addition to the Village of Bad Axe, and that it is an exact duplicate thereof, and of the whole of such Map.

Carl Hesterman Register of Deeds
Elbridge F. Bacon Deputy County Surveyor

State of Michigan, } County of Huron } In the undersigned, Carl Hesterman, Register of Deeds, and Elbridge F. Bacon, Deputy County Surveyor of said County, do hereby certify, that we have carefully compared this Map with the record of the Map of Woods & Co's Second Addition to the Village of Bad Axe, and that it is an exact duplicate thereof, and of the whole of such Map.

Carl Hesterman Register of Deeds
Elbridge F. Bacon Deputy County Surveyor