AUDITOR

1409

605 0

J. L. MINER'S
SUBN of the Wly 212.64 Ft
OF OUT LOT 1
Subn of St Jean Farm being westerly part of P.C. 26
BETWEEN JEFFERSON AVE. AND EDLIE ST.
FAIRVIEW, WAYNE CO, MICH.

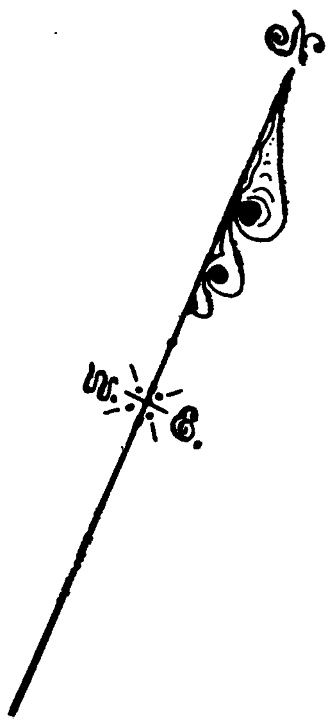

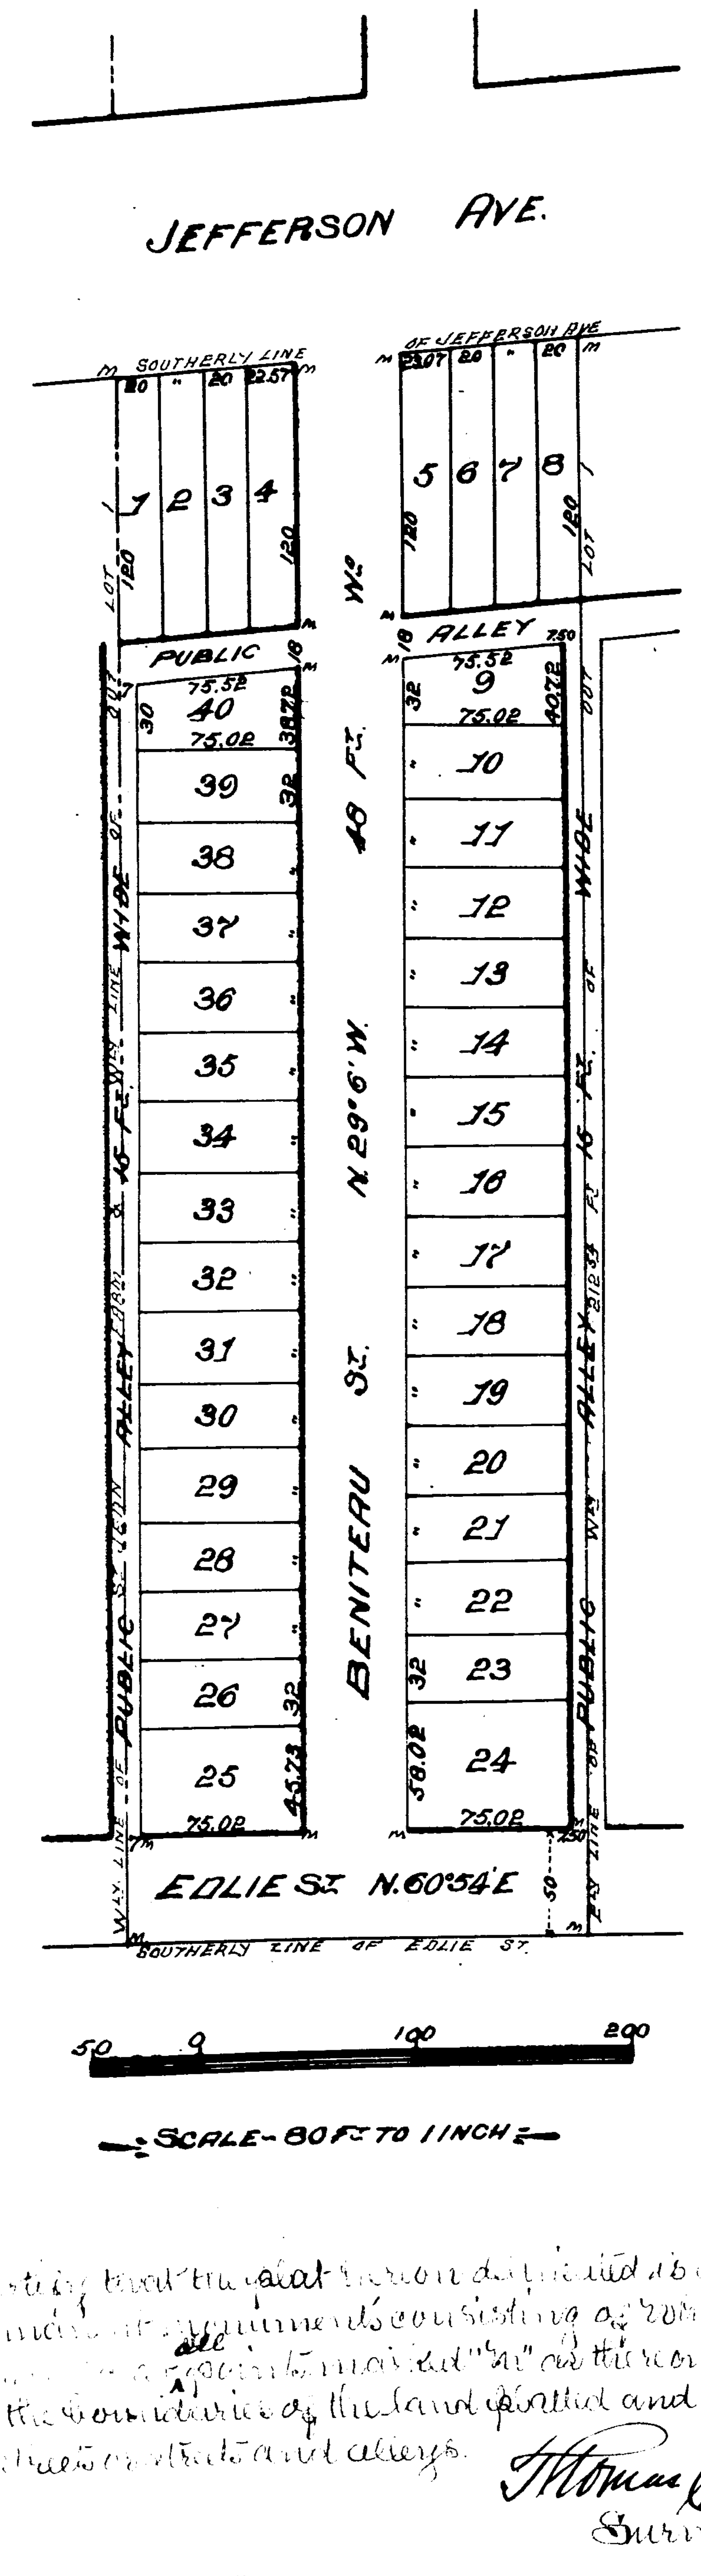

Know all Men by these Presents:- That we Flora Miner, widow, and Simeon L. Miner and Stanley L. Miner, heirs at law of [illegible] L. Miner, deceased, and Mary [illegible] Miner wife of Simeon L. Miner, and Josephine C. Miner, wife of Stanley L. Miner, have caused the [illegible] made [illegible] of "J. L. Miner's Subdivision of the Westerly two hundred and twelve and sixty four hundredths (212.64) feet of that part of Out Lot One of Subn of St. Jean Farm, in the Westerly part of P.C. 26, lying between the Southerly line of Jefferson Avenue and the Southerly line of Edlie Street, Fairview, Wayne County, Michigan" by Thomas Campau & Son, Surveyors, and we hereby adopt the same and dedicate the streets and alleys as shown for the use of the public.

Witness our hands and seals this fifteenth day of October, A.D. 1906.

In Presence of
C. S. Brownridge, Jr.
R. S. Gray

Flora Miner (L.S.)
Simeon L. Miner (L.S.)
Stanley L. Miner (L.S.)
Mary [illegible] Miner (L.S.)
Josephine C. Miner (L.S.)

State of Michigan } ss-
County of Wayne }

On this fifteenth day of October A.D. 1906, before me, a Notary Public, [illegible] appeared Flora Miner, Simeon L. Miner, Stanley L. Miner, Mary [illegible] Miner and Josephine C. Miner, [illegible] the same persons [illegible] and acknowledged the same to be their free act and deed.

C. S. Brownridge, Jr.
Notary Public,
Wayne County, Michigan
My commission expires Nov. [illegible] 1909

NOTARIAL SEAL

Examined and Approved,
Oct. 20, 1906.
John W. Wilkinson
Deputy Auditor General.

State of Michigan } ss-
County of Wayne }

We, O. P. Gulley, Register of Deeds and Thomas Campau & Son, Surveyors, certify that we have each carefully compared this copy with the plat of "J. L. Miner's Sub. of the Wly 212.64 ft. of Out Lot 1, Subn of St. Jean Farm, being westerly part of P.C. 26, between Jefferson Ave. and Edlie St., Fairview, Wayne Co., Mich." and find it to be [illegible] of the original [illegible].

O. P. Gulley Register of Deeds.
Thomas Campau & Son Surveyors.

State of Michigan } ss-
County of Wayne }

We, O. P. Gulley Register of Deeds and Thomas Campau & Son, Surveyors, hereby certify that we have carefully compared the annexed [illegible] with the plat of J. L. Miner's Sub. of the Wly 212.64 ft. of Out Lot 1, Subn of St. Jean Farm, being westerly part of P.C. 26 between Jefferson Ave. and Edlie St. Fairview, Wayne Co., Mich. now of record in the office of said Register of Deeds and that it is a true transcript therefrom and of the whole of such record.

O. P. Gulley Register of Deeds.
Thomas Campau & Son Surveyors

We hereby certify that the plat hereon delineated is correct and that permanent monuments consisting of white oak stakes [illegible] have been placed at all points marked "m" as thereon shown at all angles in the boundaries of the land platted and at all intersections of streets and alleys.

Thomas Campau & Son
Surveyors.

REGISTER OF DEEDS OFFICE } ss.
WAYNE COUNTY, }
This instrument was received for record this 5th day of April 1907 at 11:15 o'clock A. M. and recorded in Liber 25 of Plats, on page 25 as proper certificate was furnished in compliance with Sect. 135, of Senate Bill No. 1[illegible] File 312, Act of 1893.
O. P. Gulley Register of Deeds.

I do hereby certify that this plat has been accepted and approved by the Village Council of the Village of Fairview on October 15th 1906.

Walter E. Garvis,
Village Clerk.

Seal.

RECEIVED AND FILED.
IN AUDITOR GENERAL'S OFFICE,
May 13, 1907
Deputy Auditor General.

AUDITOR

1409

605 O

J. L. MINER'S
SUBN. of the W.ly 212.54 Ft.
OF OUT LOT 1
Subn. of St. Jean Farm being westerly part of P.C. 26
BETWEEN JEFFERSON AVE. AND EDLIE ST.
FAIRVIEW, WAYNE CO., MICH.

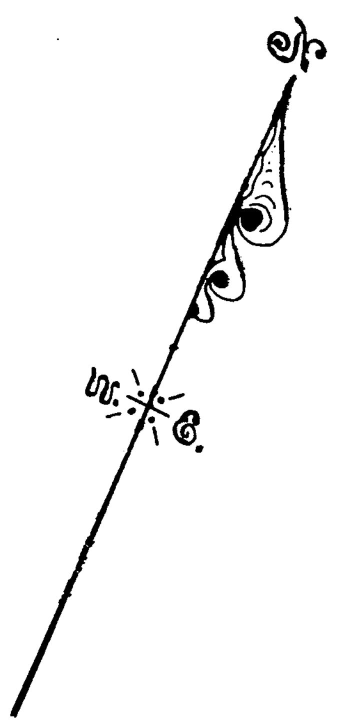

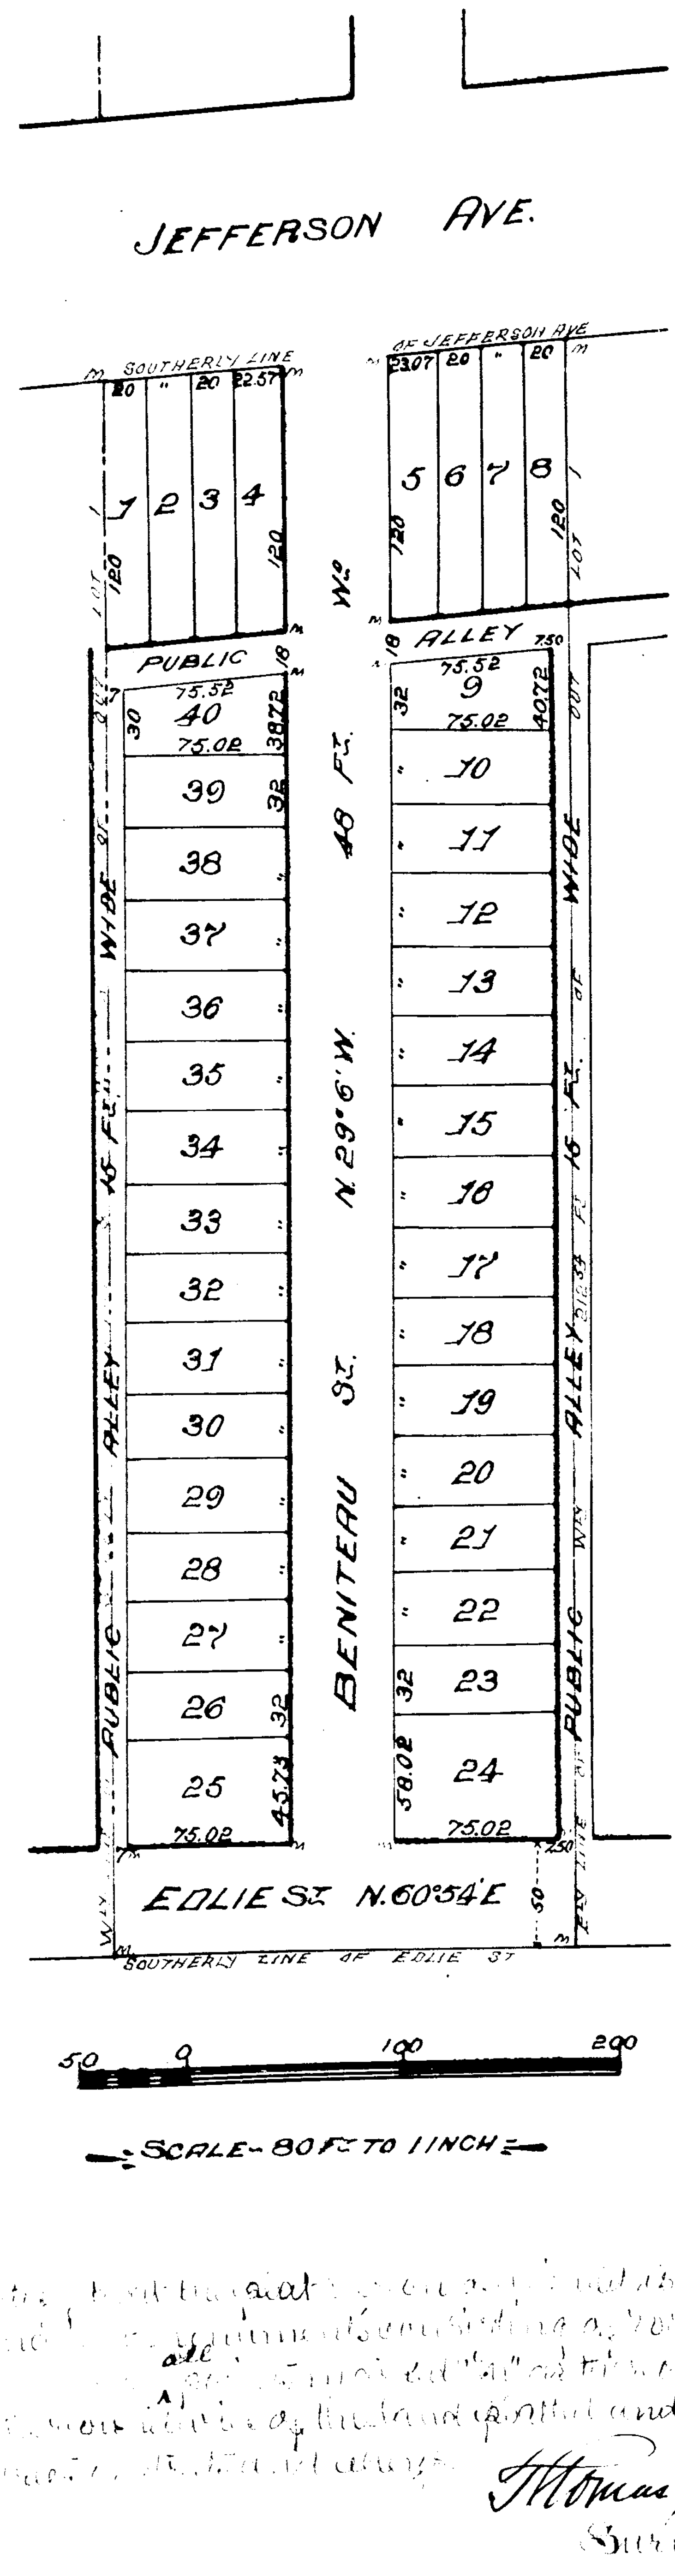

SCALE - 80 FT. TO 1 INCH

Know all Men by these Present's: [illegible] widow, and Simon [illegible] [illegible]

Witness: [illegible] A.D. 1906.

In Presence of
[illegible]

Simon [illegible]
Josephine [illegible]

State of Michigan } ss.
County of Wayne }
[illegible] A.D. 1906 [illegible]

State of Michigan } ss.
County of Wayne }
We, O. P. Gulley, Register of Deeds and Thomas Campau & Son [illegible] [illegible] record in the office of said Register of Deeds and that it is a true transcript there[illegible] [illegible] of record.

O. P. Gulley Register of Deeds
Thomas Campau & Son Surveyors

State of Michigan } ss.
County of Wayne }
We, O. P. Gulley, Register of Deeds and Thomas Campau & Son [illegible] of J. L. Miner's Sub. of the W.ly 212.54 Ft. of Out Lot 1, Sub. of St. Jean Farm, being [illegible] part of P.C. 26 between Jefferson Av. and Edlie St. Fairview, Wayne Co. Michigan, of record in the office of said Register of Deeds and that it is a true transcript thereof [illegible] [illegible] of record.

O. P. Gulley Register of Deeds.
Thomas Campau & Son Surveyors

We hereby certify that the plat [illegible] is correct [illegible] monuments consisting of [illegible] marked "M" on the map [illegible] are [illegible] of the land platted and at all inter[illegible] alleys.

Thomas Campau & Son
Surveyors.

REGISTER OF DEEDS OFFICE } ss.
WAYNE COUNTY, }
This instrument was received for record the 5th day of April 1907 at 11.15 o'clock A.M. and recorded in Liber 25 of Plats on page 25, as proper certificate was filed in compliance with Sect. 185, of Senate Bill No. [illegible] File [illegible], Act of 1893.
O. P. Gulley
Register of Deeds.

I do hereby certify that this plat has been accepted and approved by the Village Council of the Village of Fairview on October 15th 1906.
Walter E. Jarvis,
Village Clerk.

Seal.

RECEIVED AND FILED.
IN AUDITOR GENERAL'S OFFICE,
May 13, 1907
Deputy Auditor General.