

Woods & Co's Third Addition to the Village of Bad Axe, being a sub-division of about 27 acres, from the south side of the south-east quarter of the north-east quarter of Section 24, Town 16 North, of Range 12 East.

Know All Men by These Presents, That we, **JOHN L. WOODS, GEORGE W. PACK, EDWIN F. HOLMES and GREENE PACK,** the owners and proprietors of all the Land described in the annexed Plat, do hereby acknowledge that we caused the same to be Surveyed and such Plat to be made as an Addition to The Village of **BAD AXE,** and situated upon the Description of Land above described, being in Huron County, State of Michigan, and said Plat is Hereby executed and adopted by us as our own free Act and Deed and the Streets laid out are hereby set apart for such purposes as are by law in such case made and provided.

IN WITNESS WHEREOF, We have here-set our hands and seals this 26 day of February A. D. 1887.

John L. Woods
Geo. W. Pack
Edwin F. Holmes
Greene Pack

State of Michigan,
COUNTY OF HURON.

On this 26 day of Feb. A. D., 1887, before me, the subscriber, a Notary Public, in and for said county, personally appeared **Greene Pack and Edwin F. Holmes** to me known to be the same persons described in and who executed the foregoing and who acknowledged the same to be their free act and deed.

Elbridge F. Bacon
Notary Public

State of Ohio
County of Cuyahoga.

On this 21 day of February A. D., 1887, before me, the subscriber, a Commissioner in and for the said State, appointed by the Governor of the State of Michigan to take acknowledgements and proofs of Deeds and instruments of writing under seal, to be used and recorded in said State of Michigan and a minister oaths an affirmations, personally appeared **John L. Woods and George W. Pack,** and acknowledged that they executed the foregoing and of their own free act and deed, and I further certify that they are to me known to be the same persons described in an who execute the same.

J. S. Knight
Commissioner




State of Michigan,
County of Huron.

I, the undersigned, Clerk of the Court of said county, and **Elbridge F. Bacon** Register of said county, do hereby certify that we have compared the annexed plat of **Woods & Co's Third Addition to the Village of Bad Axe,** and find that it is a true and correct copy of the original map of said plat, and that it is a true and correct copy of the whole of said plat.

Elbridge F. Bacon
Register

Map of
WOODS & CO'S
THIRD ADDITION
to the
VILLAGE
of
BAD AXE,
by
E. F. Bacon,
1887.

RECEIVED AND FILED
In Auditor General's Office,
March 7 1887
H. H. Pratt
Dep. Aud. Genl

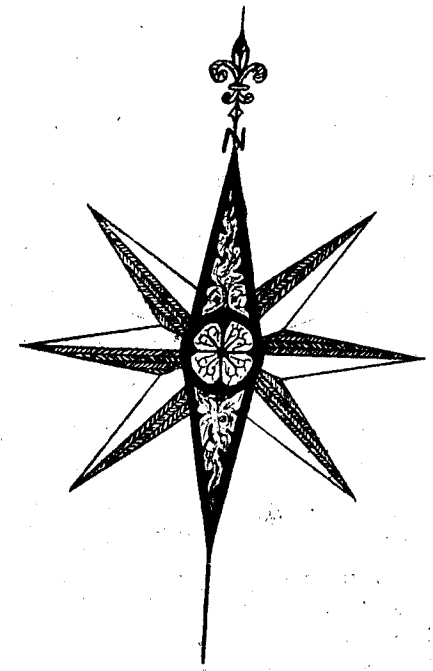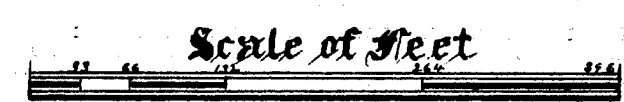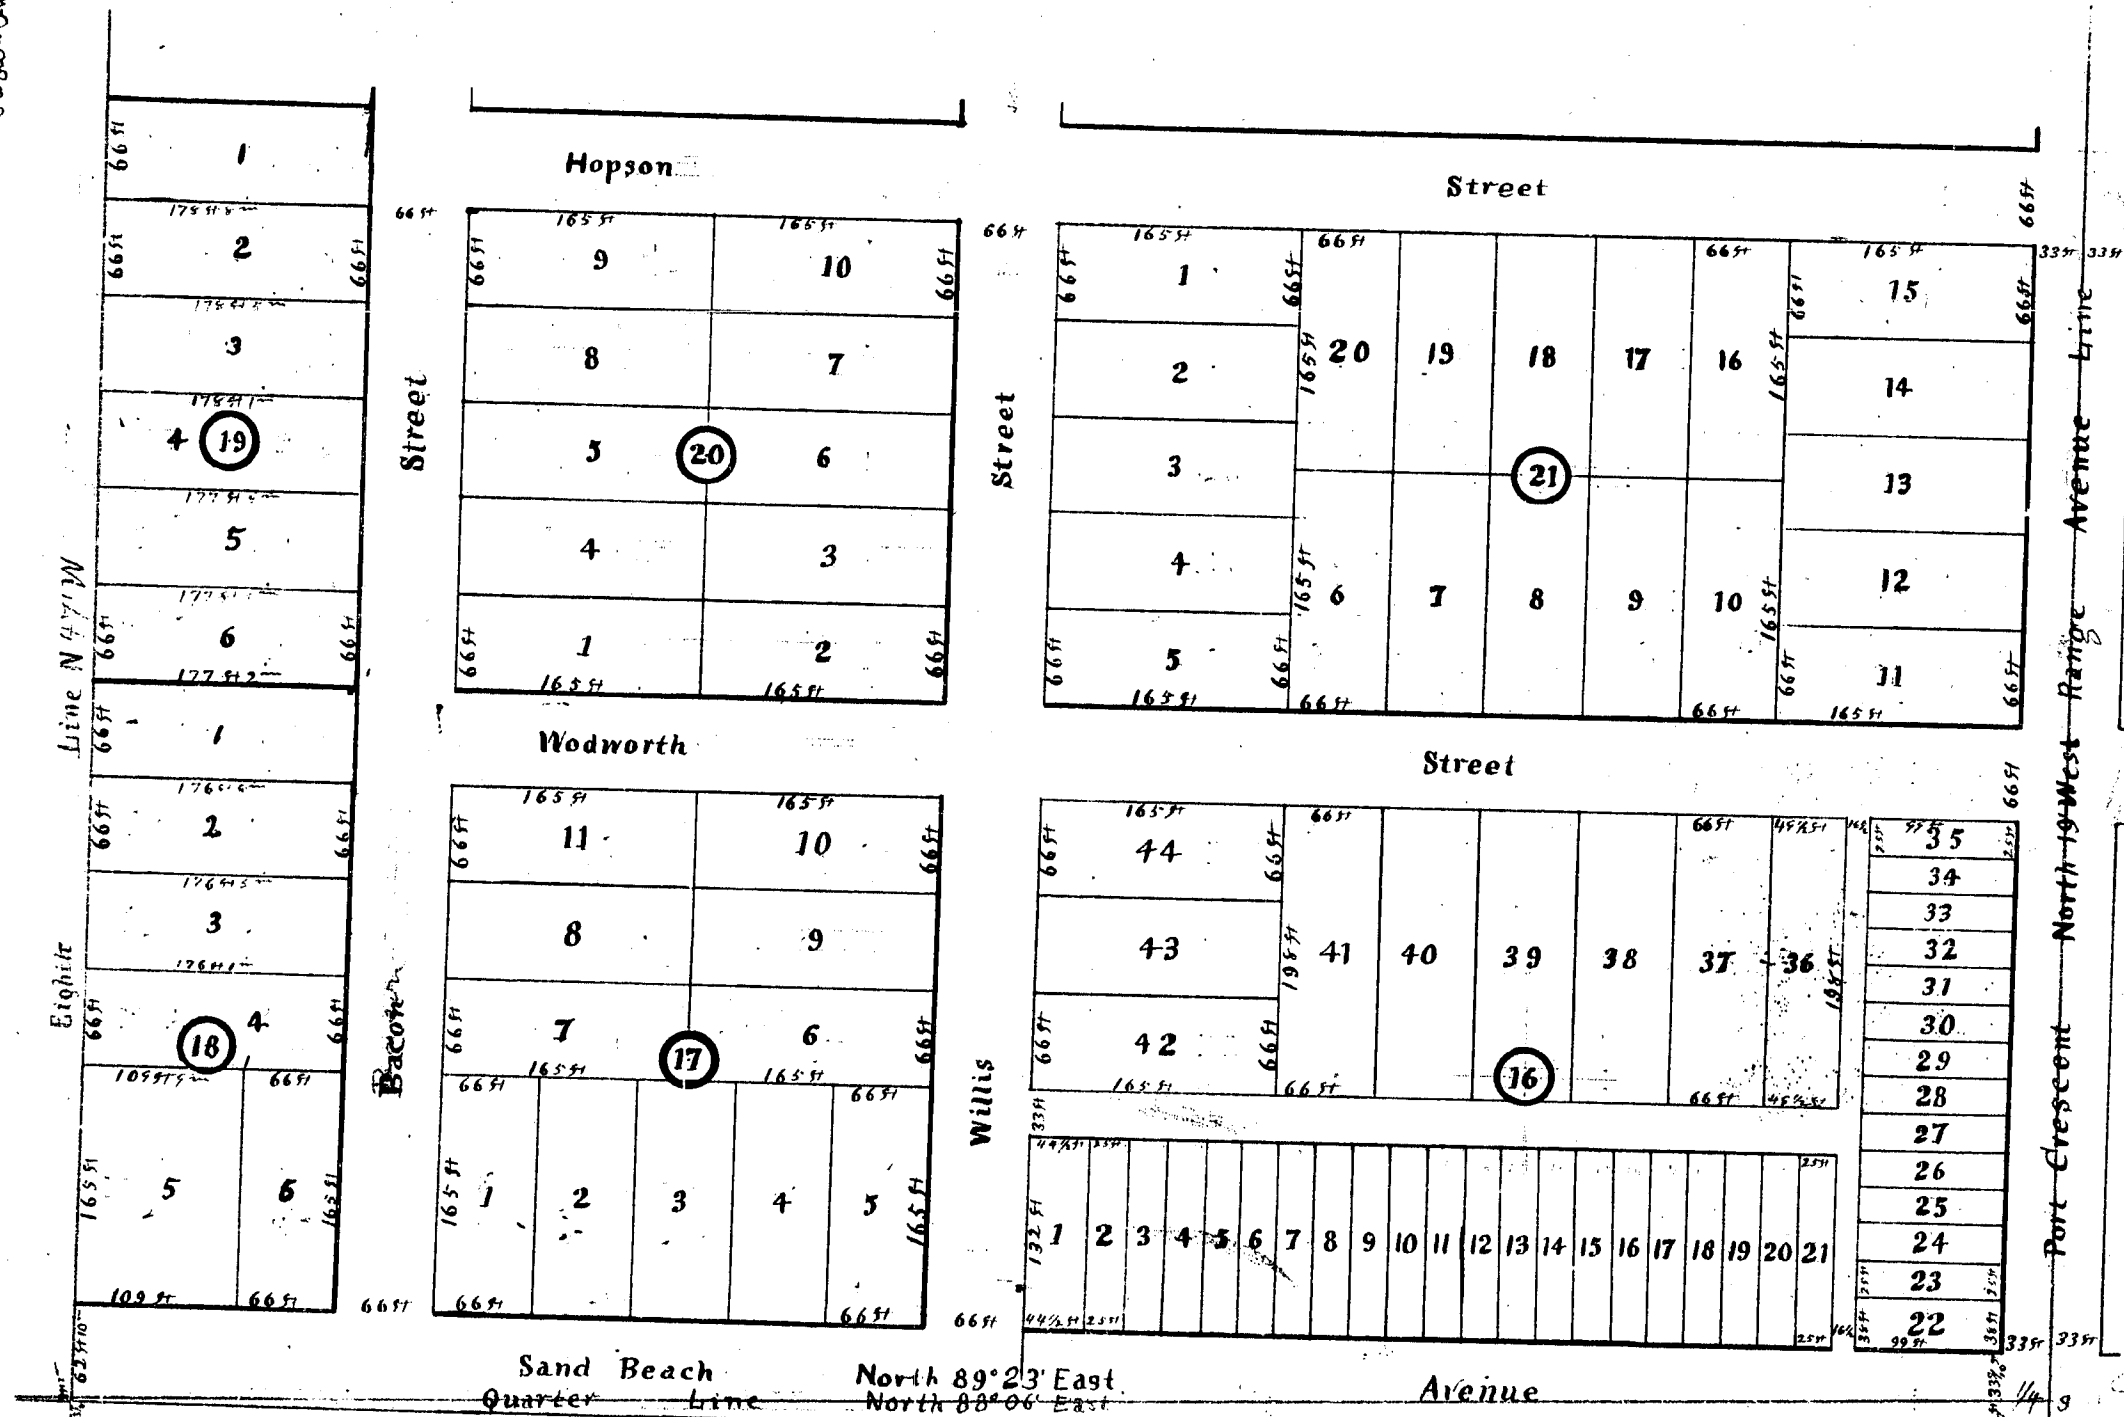

I Hereby Certify, That this is a correct map of **Woods & Co's Third Addition to the Village of Bad Axe** as surveyed by me, the same being upon the Description of Land above described, and that the same is my own free Act and Deed.

Elbridge F. Bacon

State of Michigan,
COUNTY OF HURON.

On this 17 day of February, 1887, personally appeared before me, the subscriber, a Notary Public in and for said county, **Elbridge F. Bacon,** to me known to be the same person who made the foregoing acknowledgement, and the annexed plat of **Woods & Co's Third Addition to the Village of Bad Axe,** and who acknowledges the same to be his own free Act and Deed as he above certifies.

Elbridge F. Bacon
Notary Public

Huron County,
Register's Office

day of March A.D. 1887 in Book 1 of Plats at page 15.

Elbridge F. Bacon
Register

State of Michigan,
County of Huron.

I, the undersigned, Clerk of the Court of said county, and **Elbridge F. Bacon** Register of said county, do hereby certify that we have compared the annexed plat of **Woods & Co's Third Addition to the Village of Bad Axe,** and find that it is a true and correct copy of the original map of said plat, and that it is a true and correct copy of the whole of said plat.

Elbridge F. Bacon
Register

Woods & Co's Third Addition to the Village of Bad Axe, being a sub-division of about 27 acres, from the south side of the south-east quarter of the north-east quarter of Section 24, Town 16 North, of Range 12 East.

Know All Men by These Presents, That we, **JOHN L. WOODS, GEORGE W. PACK, EDWIN F. HOLMES and GREENE PACK,** the owners and proprietors of all the Land described in the annexed Plat, do hereby acknowledge that we caused the same to be Surveyed and such Plat to be made as an Addition to The Village of **BAD AXE,** and situated upon the Description of Land above described, being in Huron County, State of Michigan, and said Plat is hereby executed and adopted by us as our own free Act and Deed and the Streets laid out are hereby set apart for such purposes as are by law in such case made and provided.

IN WITNESS WHEREOF, We have here-set our hands and seals this 26 day of February, A. D. 1881.

John L. Woods
George W. Pack
Edwin F. Holmes
Greene Pack




State of Michigan, ss.
County of Iosco.
On this 4th day of February, A. D., 1881, before me, the subscriber, a Notary Public, in and for said county, personally appeared **Greene Pack and Edwin F. Holmes** to me known to be the same persons described in and who executed the foregoing and who acknowledged the same to be their free act and deed.

State of Ohio, ss.
County of Cuyahoga.
On this 21st day of February, A. D., 1881, before me, the subscriber, a Commissioner in and for the said State, appointed by the Governor of the State of Michigan to take acknowledgements and proofs of Deeds and instruments of writing under seal, to be used and recorded in said State of Michigan and a minister oaths and affirmations, personally appeared **John L. Woods and George W. Pack,** and acknowledged that they executed the foregoing and of their own free act and deed, and I further certify that they are to me known to be the same persons described in an who execute the same.

John L. Woods
George W. Pack
Edwin F. Holmes
Greene Pack

Map of
WOODS & CO'S
THIRD ADDITION
to the
VILLAGE
of
BAD AXE,
by
E. F. Bacon,
1880.

RECEIVED AND FILED
in Auditor General's Office,
March 7 1882
H. H. Pratt
Auditor General

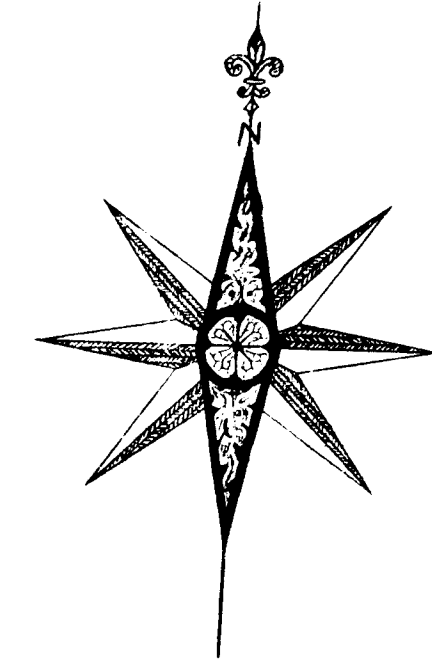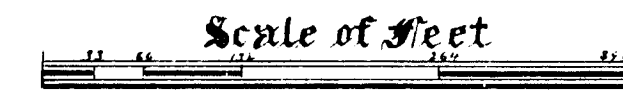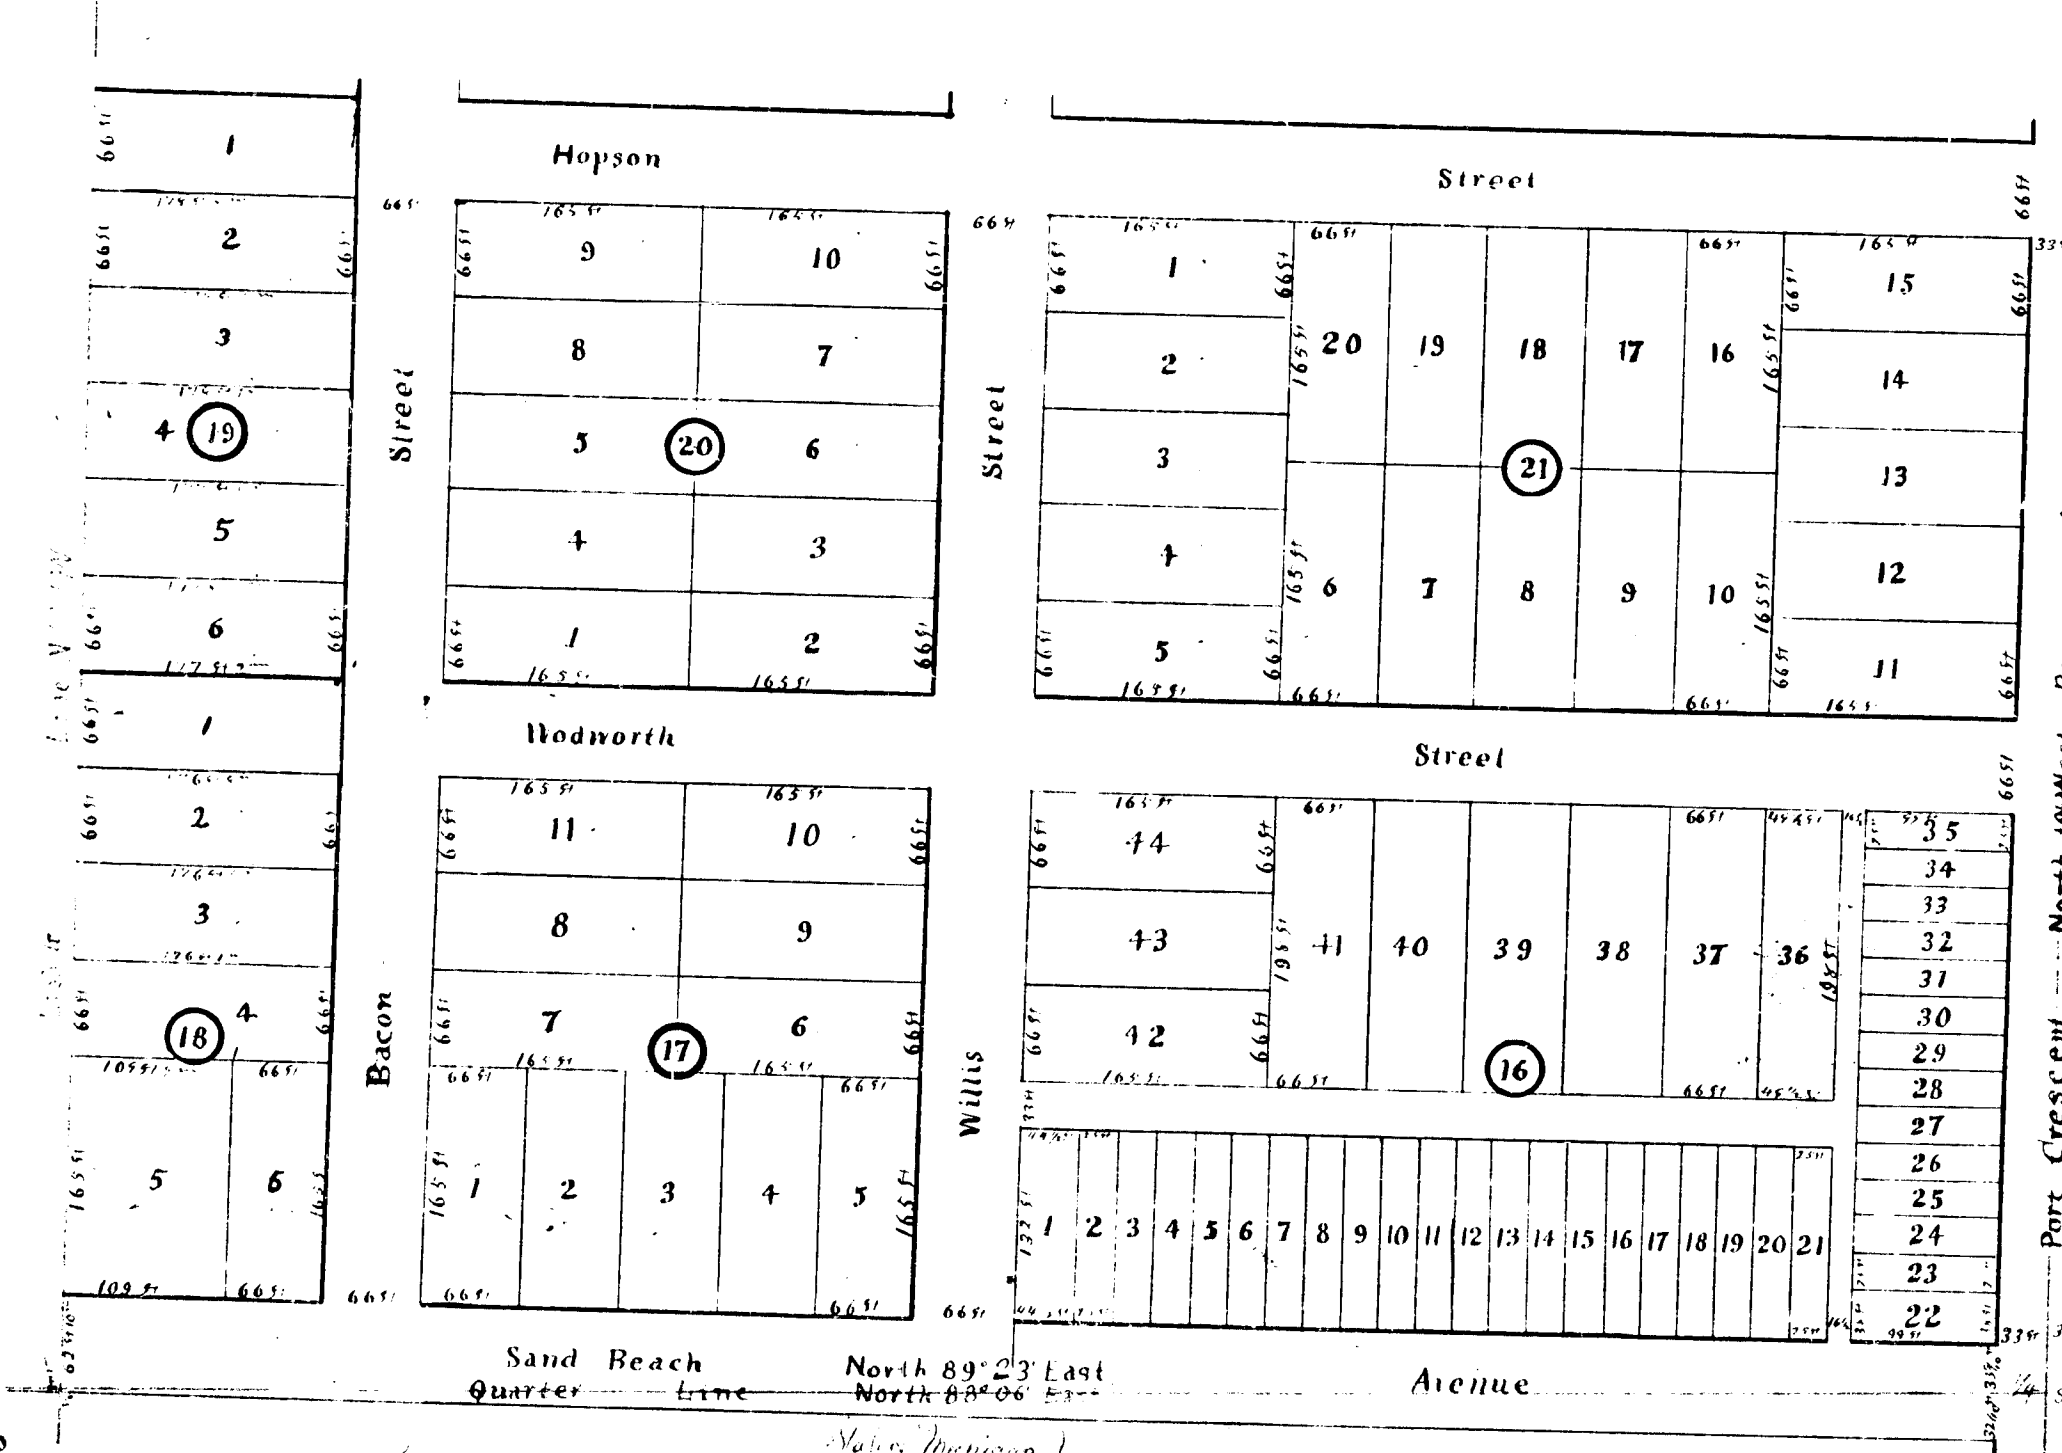

Hereby Certify, That this is a correct map of **Woods & Co's Third Addition to the Village of Bad Axe** as surveyed by me, the same being upon the Description of Land above described, and that the same is my own free Act and Deed.

Elbridge F. Bacon

State of Michigan, ss.
County of Huron.
On this 17th day of February, 1881, personally appeared before me, the subscriber, a Notary Public in and for said county, **Elbridge F. Bacon,** to me known to be the same person who made the foregoing acknowledgement, and the annexed plat of **Woods & Co's Third Addition to the Village of Bad Axe,** and who acknowledges the same to be his own free Act and Deed as he above certifies.

Elbridge F. Bacon

Subscribed and sworn to before me this 17th day of February, 1881, in the County of Huron, State of Michigan.
Elbridge F. Bacon

1037

14092