

Huron County's First Addition to the Village of Bad Axe, being a sub-division of about six acres, from the north-west quarter of the south-west quarter of Section 19, Town 16 North, of Range 13 East.

Know All Men by these Presents, That, in pursuance and by virtue of a Resolution adopted by the Board of Supervisors of the County of Huron, at a session of said Board of Supervisors held at Bad Axe, in said County, on the 16th day of June A. D. 1881, I, Charles E. Thompson, Treasurer of said County, for and in behalf of said County of Huron, the owner and proprietor of all the land described in the annexed Plat, do hereby acknowledge that I caused the same to be surveyed, and caused such Plat to be made as an Addition to the Village of Bad Axe, as aforesaid, and situated upon the description of land above described, being in Huron County, State of Michigan, and said Plat is hereby executed and adopted by me, in pursuance of said resolution aforesaid, in behalf of said County of Huron, as the free Act and Deed of said County, and the Streets laid out are hereby set apart for such purposes as are by law in such case made and provided.

IN WITNESS WHEREOF, I have hereunto set my hand and seal this 10th day of October A. D. 1881.

Charles E. Thompson

State of Michigan,
County of Huron.

On this 10th day of October, A. D. 1881, before me, the subscriber, a Notary Public in and for said County personally appeared Charles E. Thompson, Treasurer of said County of Huron, to me known to be the same person described in and who executed the foregoing in behalf of said County of Huron, and acknowledged the same to be his free act and deed.

Notary Public

Huron County Register's Office.

Received for Record and Recorded the 10 day of October, A. D. 1881, in Liber 1, of Plats, on page 17.

Carl Hiesterman

Register

Map of HURON COUNTY'S

FIRST ADDITION

to the
VILLAGE

of
BAD AXE.

BY

E. F. Bacon.

1881.

RECEIVED AND FILED


In Auditor General's Office,

March 4 1882

H. H. Pratt

Dep. Aud. Genl

Scale of Feet

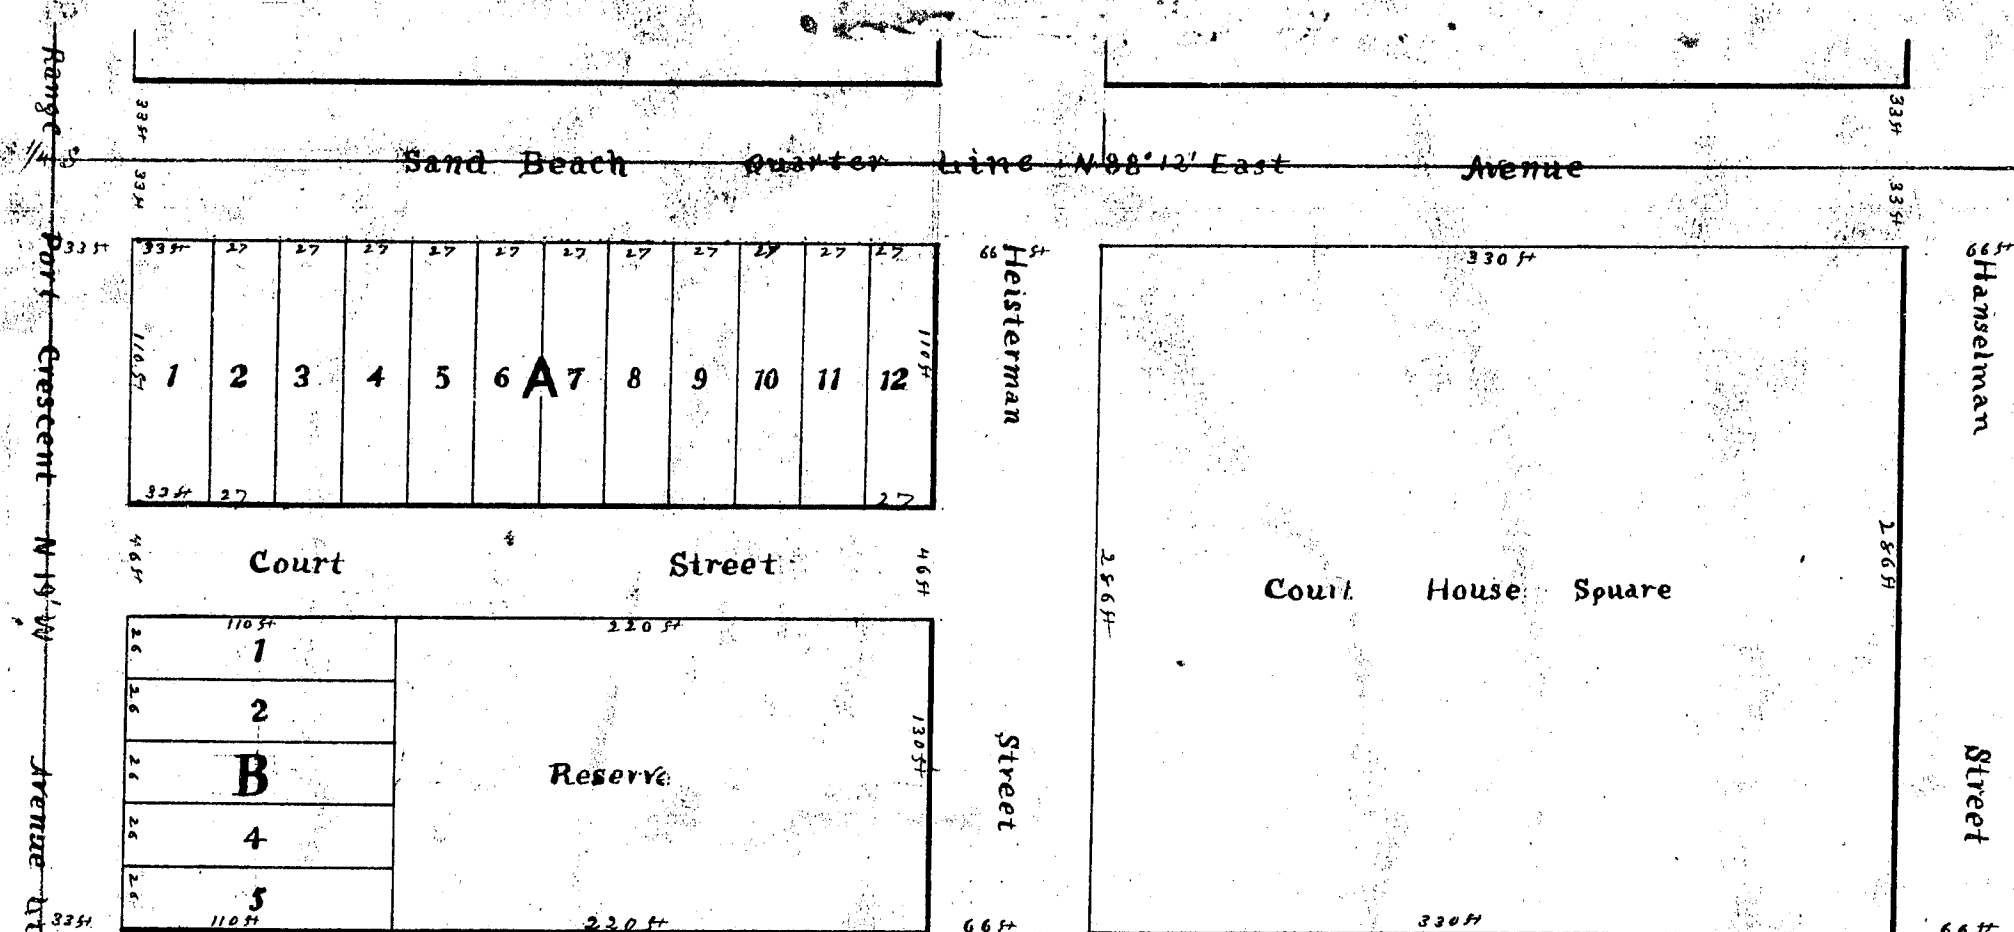

I Hereby Certify, That this is a correct Map of Huron County's First Addition to the Village of Bad Axe, as surveyed by me, the same being upon the Description of Land above described, and that the same is my own free act and deed.

Elbridge F. Bacon

State of Michigan,
County of Huron.

On this 10th day of October, A. D. 1881, personally appeared before me, the subscriber, a Notary Public, in and for said County, Elbridge F. Bacon, to me known to be the same person who made the foregoing acknowledgement and the annexed Plat of Huron County's First Addition to the Village of Bad Axe, and who acknowledges the same to be his own free act and deed as he above certifies.

Notary Public

State of Michigan
County of Huron

We the undersigned Carl Hiesterman Register of Deeds for said County and Elbridge F. Bacon Surveyor do hereby Certify that we have compared the above duplicate with the Original Plat of Huron County's first addition to the Village of Bad Axe and that the same is a true and correct Transcript thereof and of the whole of said Original

Dated Bad Axe October 10th 1881 Carl Hiesterman Register of Deeds

Elbridge F. Bacon Surveyor

State of Michigan
County of Huron

We the undersigned Carl Hiesterman Register of Deeds and Elbridge F. Bacon Surveyor do hereby certify that we have carefully compared the above copy of the record of Huron County's first addition of the Village of Bad Axe with the record thereof and that it is a true Transcript herefrom and of the whole of such record - dated Bad Axe July 8th 1882

Carl Hiesterman Register of Deeds
Elbridge F. Bacon Surveyor

Huron County's First Addition to the Village of Bad Axe, being a sub-division of about six acres, from the north-west quarter of the south-west quarter of Section 19, Town 16 North, of Range 13 East.

Know All Men by these Presents, That, in pursuance and by virtue of a Resolution adopted by the Board of Supervisors of the County of Huron, at a session of said Board of Supervisors held at Bad Axe, in said County, on the 1st day of June A. D. 1881, I, Charles E. Thompson, Treasurer of said County, for and in behalf of said County of Huron, the owner and proprietor of all the land described in the annexed Plat, do hereby acknowledge that I caused the same to be surveyed, and caused such Plat to be made as an Addition to the Village of Bad Axe, as aforesaid, and situated upon the description of land above described, being in Huron County, State of Michigan, and said Plat is hereby executed and adopted by me, in pursuance of said resolution aforesaid, in behalf of said County of Huron, as the free Act and Deed of said County, and the Streets laid out are hereby set apart for such purposes as are by law in such case made and provided.

IN WITNESS WHEREOF, I have hereunto set my hand and seal this 10th day of October A. D. 1881.

Charles E. Thompson

State of Michigan,
COUNTY OF HURON.

On this 10th day of October, A. D. 1881, before me, the subscriber, a Notary Public in and for said County personally appeared Charles E. Thompson, Treasurer of said County of Huron, to me known to be the same person described in and who executed the foregoing in behalf of said County of Huron, and acknowledged the same to be his free act and deed.

Carl Heisterman
Notary Public

Huron County Register's Office.

Received for Record and Recorded the 10th day of October, A. D. 1881, in Liber 1, of Plats, on page 17.

Carl Heisterman
Register

State of Michigan
County of Huron

We the undersigned Carl Heisterman Register of Deeds and Elbridge F. Bacon Surveyor do hereby certify that we have compared the above duplicate with the Original Plat of Huron County's first addition to the Village of Bad Axe and that the same is a true and correct Transcript thereof and of the whole of said Original.

Witness our hands and seals this 10th day of October A. D. 1881
Carl Heisterman Register of Deeds
Elbridge F. Bacon Surveyor

Map of HURON COUNTY'S

FIRST ADDITION

to the
VILLAGE

BAD AXE.

BY

E. F. Bacon.

1881.


RECEIVED AND FILED

In Auditor General's Office,



March 4 1882

H. J. Pratt

Dep. Secy Genl

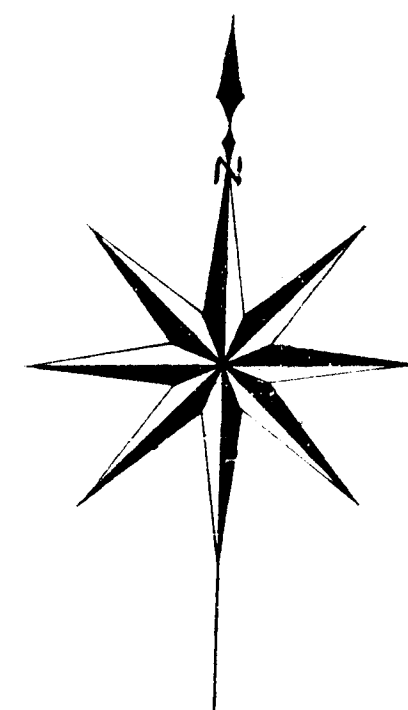

Scale of Feet

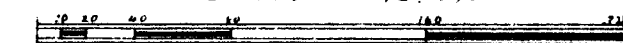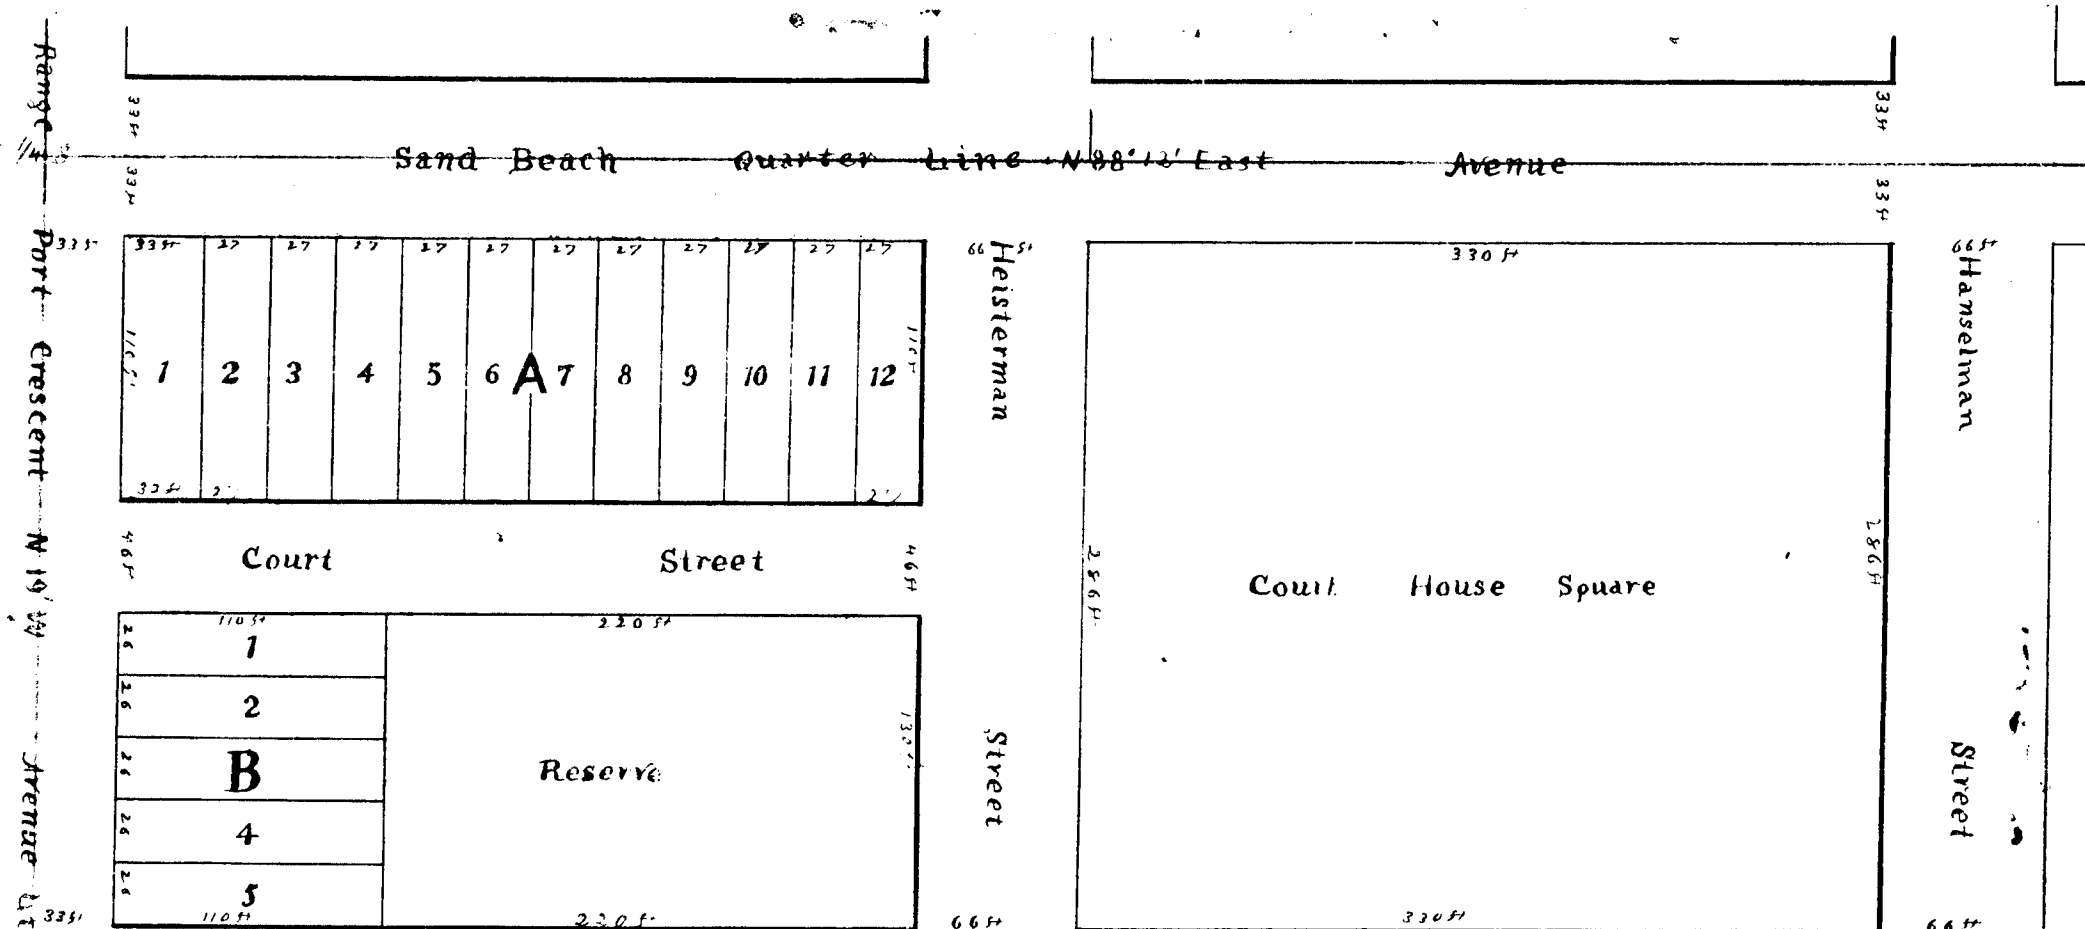

I Hereby Certify, That this is a correct Map of Huron County's First Addition to the Village of Bad Axe, as surveyed by me, the same being upon the Description of Land above described, and that the same is my own free act and deed.

Elbridge F. Bacon

State of Michigan,
COUNTY OF HURON.

On this 7th day of October, A. D. 1881, personally appeared before me, the subscriber, a Notary Public, in and for said County, Elbridge F. Bacon, to me known to be the same person who made the foregoing acknowledgement and the annexed Plat of Huron County's First Addition to the Village of Bad Axe, and who acknowledges the same to be his own free act and deed as he above certifies.

Carl Heisterman
Notary Public

State of Michigan
County of Huron

We the undersigned Carl Heisterman Register of Deeds and Elbridge F. Bacon Surveyor do hereby certify that we have carefully compared the above copy of the record of Huron County's first addition to the Village of Bad Axe with the record thereof and that it is a true transcript thereof and of the whole of said record - dated Bad Axe July 2nd 1881.

Witness our hands and seals this 10th day of October A. D. 1881
Carl Heisterman Register of Deeds
Elbridge F. Bacon Surveyor