

William T. Chappell's First Addition
to the Village of Sebewaing, being a sub-division of
the North Half of the South West Quarter of Sec-
tion 8, Town 15 north, of Range 9 East.

Know All Men by These Presents,
That I, William T. Chappell, owner and proprie-
tor of all the land described in the annexed Plat,
do hereby acknowledge that I caused the same to be
surveyed and such plat to be made as an addition to
the Village of Sebewaing, and situated upon the De-
scription of Land above described, being in Huron
County, State of Michigan, and said Plat is hereby
executed and adopted by me as my own free Act and
Deed, and the streets laid out are hereby set apart
for such purposes as are by law in such case made
and provided.

IN WITNESS WHEREOF, I have here-
unto set my hand and seal this 19th day of
April, A. D. 1882.

Signed, Sealed and Delivered
in presence of
Rich. Martin
Chas. W. Loken

William T. Chappell

State of Michigan, } ss.
COUNTY OF HURON.

On this 19th day of April, A. D. 1882,
before me, the subscriber, a Notary Public, in and
for said County, personally appeared William T.
Chappell, to me known to be the same person descri-
bed in and who executed the foregoing, and who ac-
knowledgeed the same to be his free act and deed

Richard Martin
Notary Public
Charles W. Loken

I Hereby Certify, That this is a correct
map of Wm. T. Chappell's First Addition to the Vil-
lage of Sebewaing, as surveyed by me, the same being
upon the Description of Land above described, and
that the same is my own free act and deed.

Elbridge F. Bacon

State of Michigan } ss.
County of Huron

We the undersigned Carl Weistman Register of Deeds
for the said County of Huron and Elbridge F. Bacon Surveyor do hereby certify
that we have carefully compared this copy of the record of the map of
William T. Chappell's first addition to the Village of Sebewaing with
the record thereof and that it is a true transcript thereof and of
the whole of such record

Carl Weistman Register

Elbridge F. Bacon Surveyor

Map of

William T. Chappell's

FIRST ADDITION

To the

VILLAGE

of
SEBEWAING.

BY
E. F. Bacon.


RECEIVED AND FILED

In Auditor General's Office,


May 18, 1882

A. P. Pratt
Dep. Aud. Genl.

1882

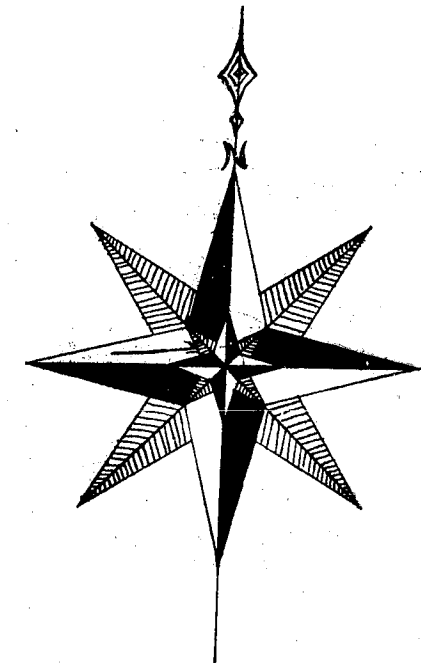

Scale of Feet
0 100 200 300 400 500

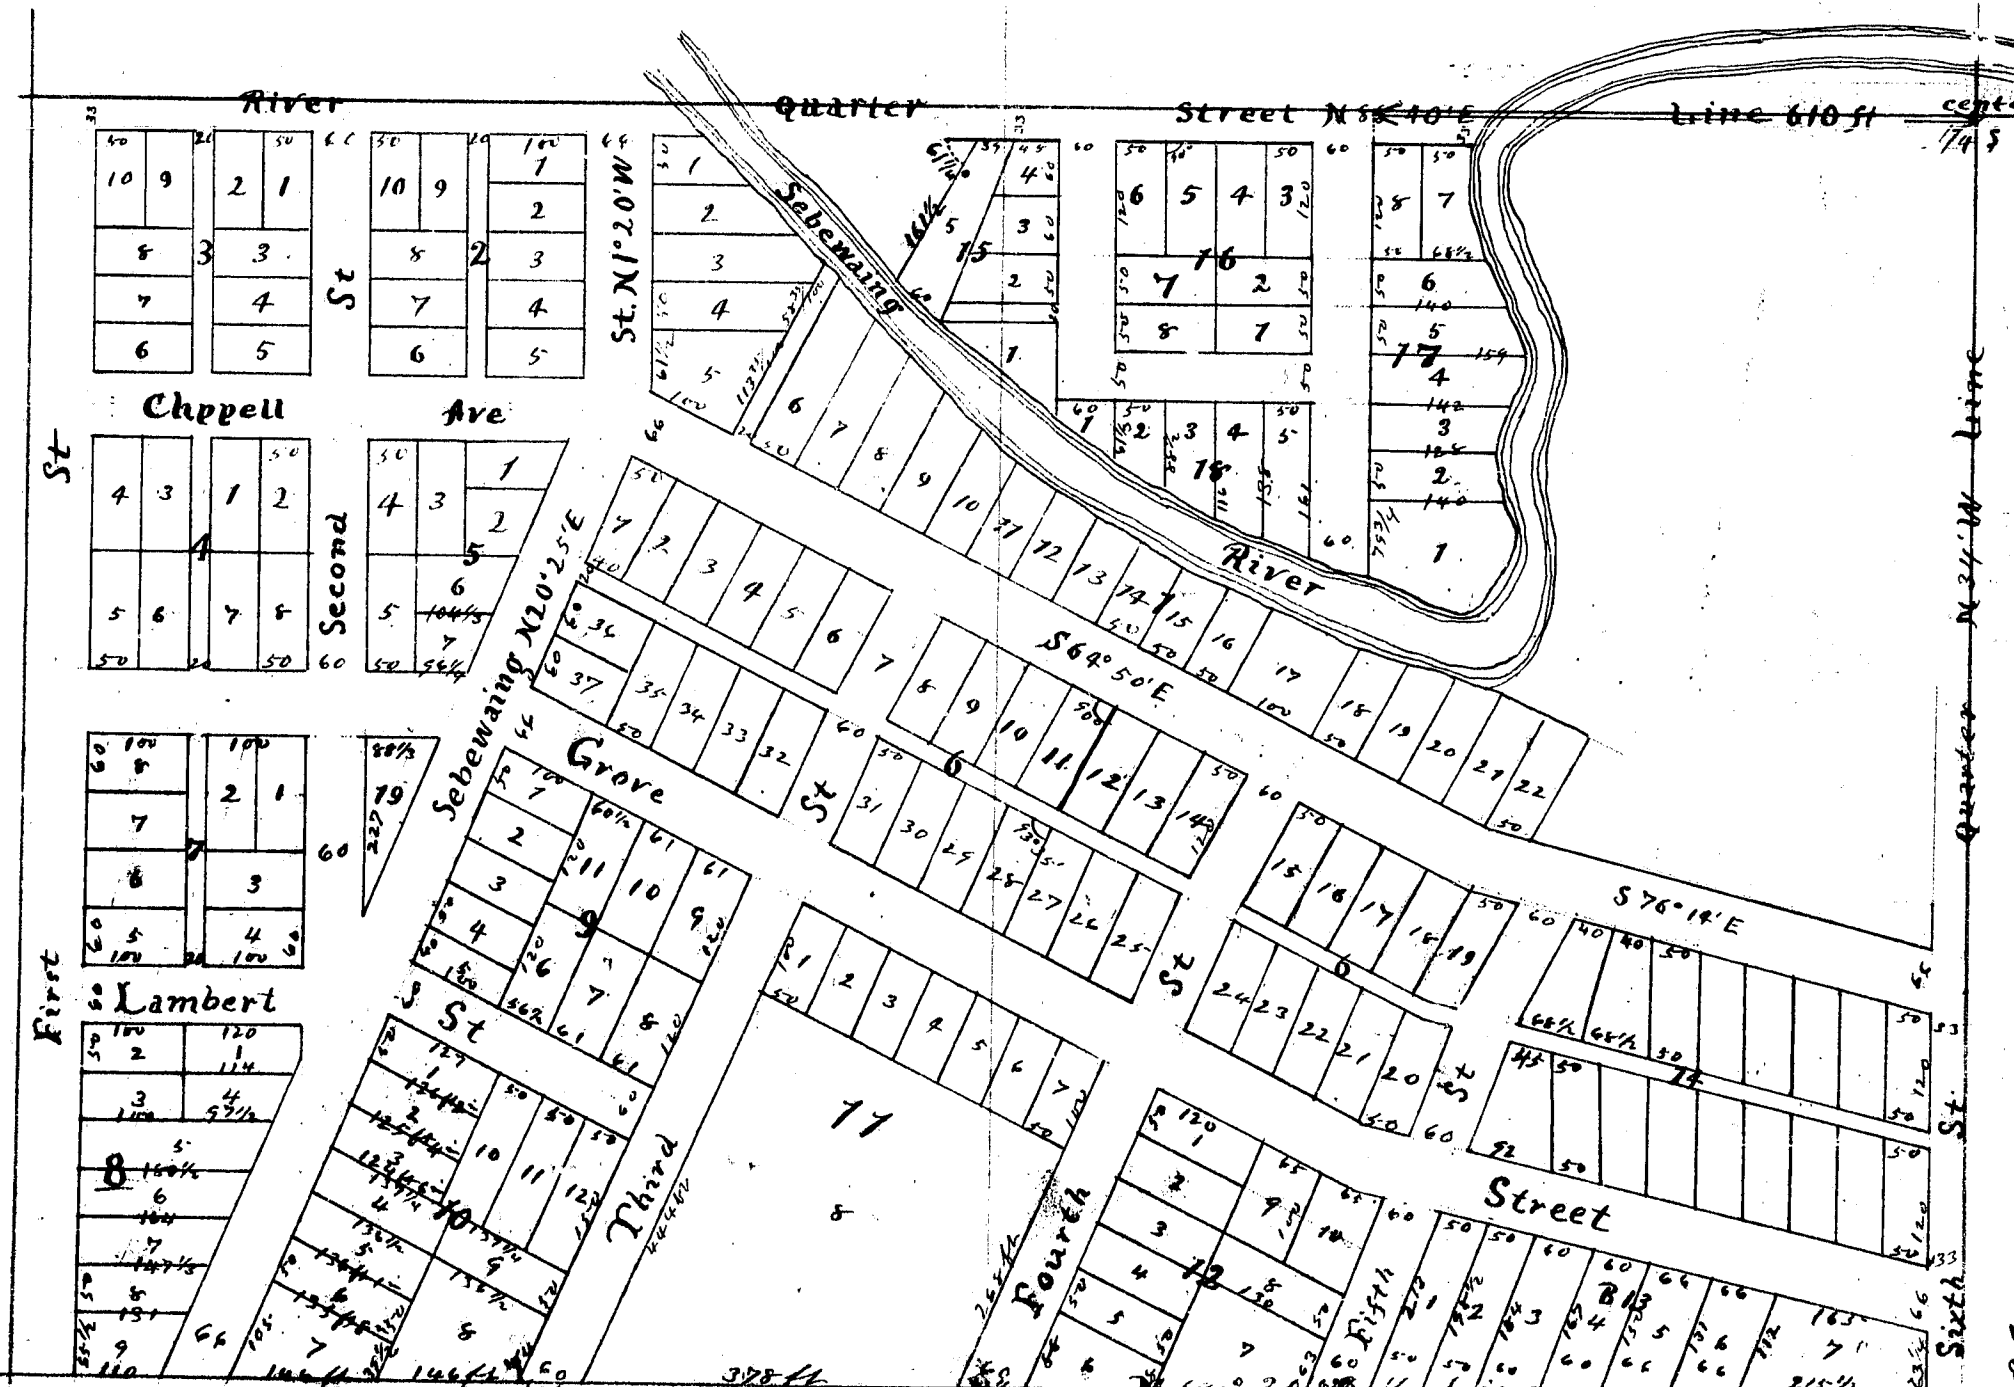

State of Michigan, } ss.
COUNTY OF HURON.

On this 20th day of April, 1882, personally
appeared before me, the subscriber, a Notary Public,
in and for said County, Elbridge F. Bacon, to me
known to be the same person who made the foregoing
acknowledgement, and the annexed plat of Wm. T.
Chappell's First Addition to the Village of Sebewaing
and who acknowledges the same to be his own free
Act and Deed, as he above certifies,

Charles E. Thompson
Notary Public

Huron County Register's Office.
Received for Record and Recorded this
day of April, A. D. 1882, in Liber 1, of Plats, on
Page

Carl Weistman
Register

State of Michigan } ss.
County of Huron

We the undersigned Carl Weistman Register of Deeds for the said County of Huron and
Elbridge F. Bacon Surveyor do hereby certify that we have carefully compared this
superior of the original map of William T. Chappell's first addition to the Village
of Sebewaing with said Original and that it is an exact Superior thereof,
and of the whole of such Original Map

Carl Weistman Register
Elbridge F. Bacon Surveyor

14095

William T. Chappell's First Addition to the Village of Sebewaing, being a sub-division of the North Half of the South West Quarter of Section 8, Town 15 north, of Range 9 East.

Know All Men by These Presents, That I, William T. Chappell, owner and proprietor of all the land described in the annexed Plat, do hereby acknowledge that I caused the same to be surveyed and such plat to be made as an addition to the Village of Sebewaing, and situated upon the Description of Land above described, being in Huron County, State of Michigan, and said Plat is hereby executed and adopted by me as my own free Act and Deed, and the streets laid out are hereby set apart for such purposes as are by law in such case made and provided.

IN WITNESS WHEREOF, I have hereunto set my hand and seal this 14th day of April, A. D. 1882.

Signed, Sealed and Delivered in presence of
Rich. Martini
Chas. W. Loken

State of Michigan, } ss.
COUNTY OF HURON.

On this 14th day of April, A. D. 1882, before me, the subscriber, a Notary Public, in and for said County, personally appeared William T. Chappell, to me known to be the same person described in and who executed the foregoing, and who acknowledged the same to be his free act and deed

Richard Martini
Notary Public
Charles W. Loken

I Hereby Certify, That this is a correct map of Wm. T. Chappell's First Addition to the Village of Sebewaing, as surveyed by me, the same being upon the Description of Land above described, and that the same is my own free act and deed.

Elbridge F. Bacon

State of Michigan } ss.
County of Huron }
We the undersigned Clerk Register of Deeds for the said County of Huron and Elbridge F. Bacon Surveyor do hereby certify that we have carefully compared this copy of the record of the map of William T. Chappell's first addition to the Village of Sebewaing with the record thereof and that it is a true and correct copy of the whole of said record.

Wm. H. Hishman Register
Elbridge F. Bacon Surveyor

Map of

William T. Chappell's

FIRST ADDITION

To the

VILLAGE

SEBEWAING.

BY

E. F. Bacon.

1882.


RECEIVED AND FILED

In Auditor General's Office,



May 18, 1882

Wm. T. Chappell

Dep. Aud. Genl.

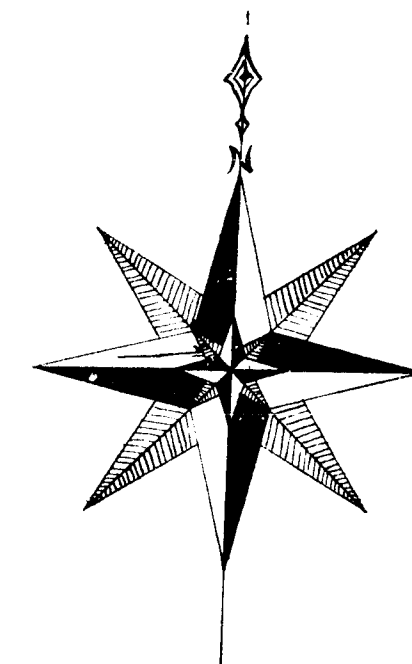

Scale of Feet

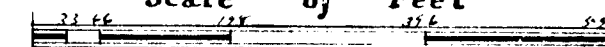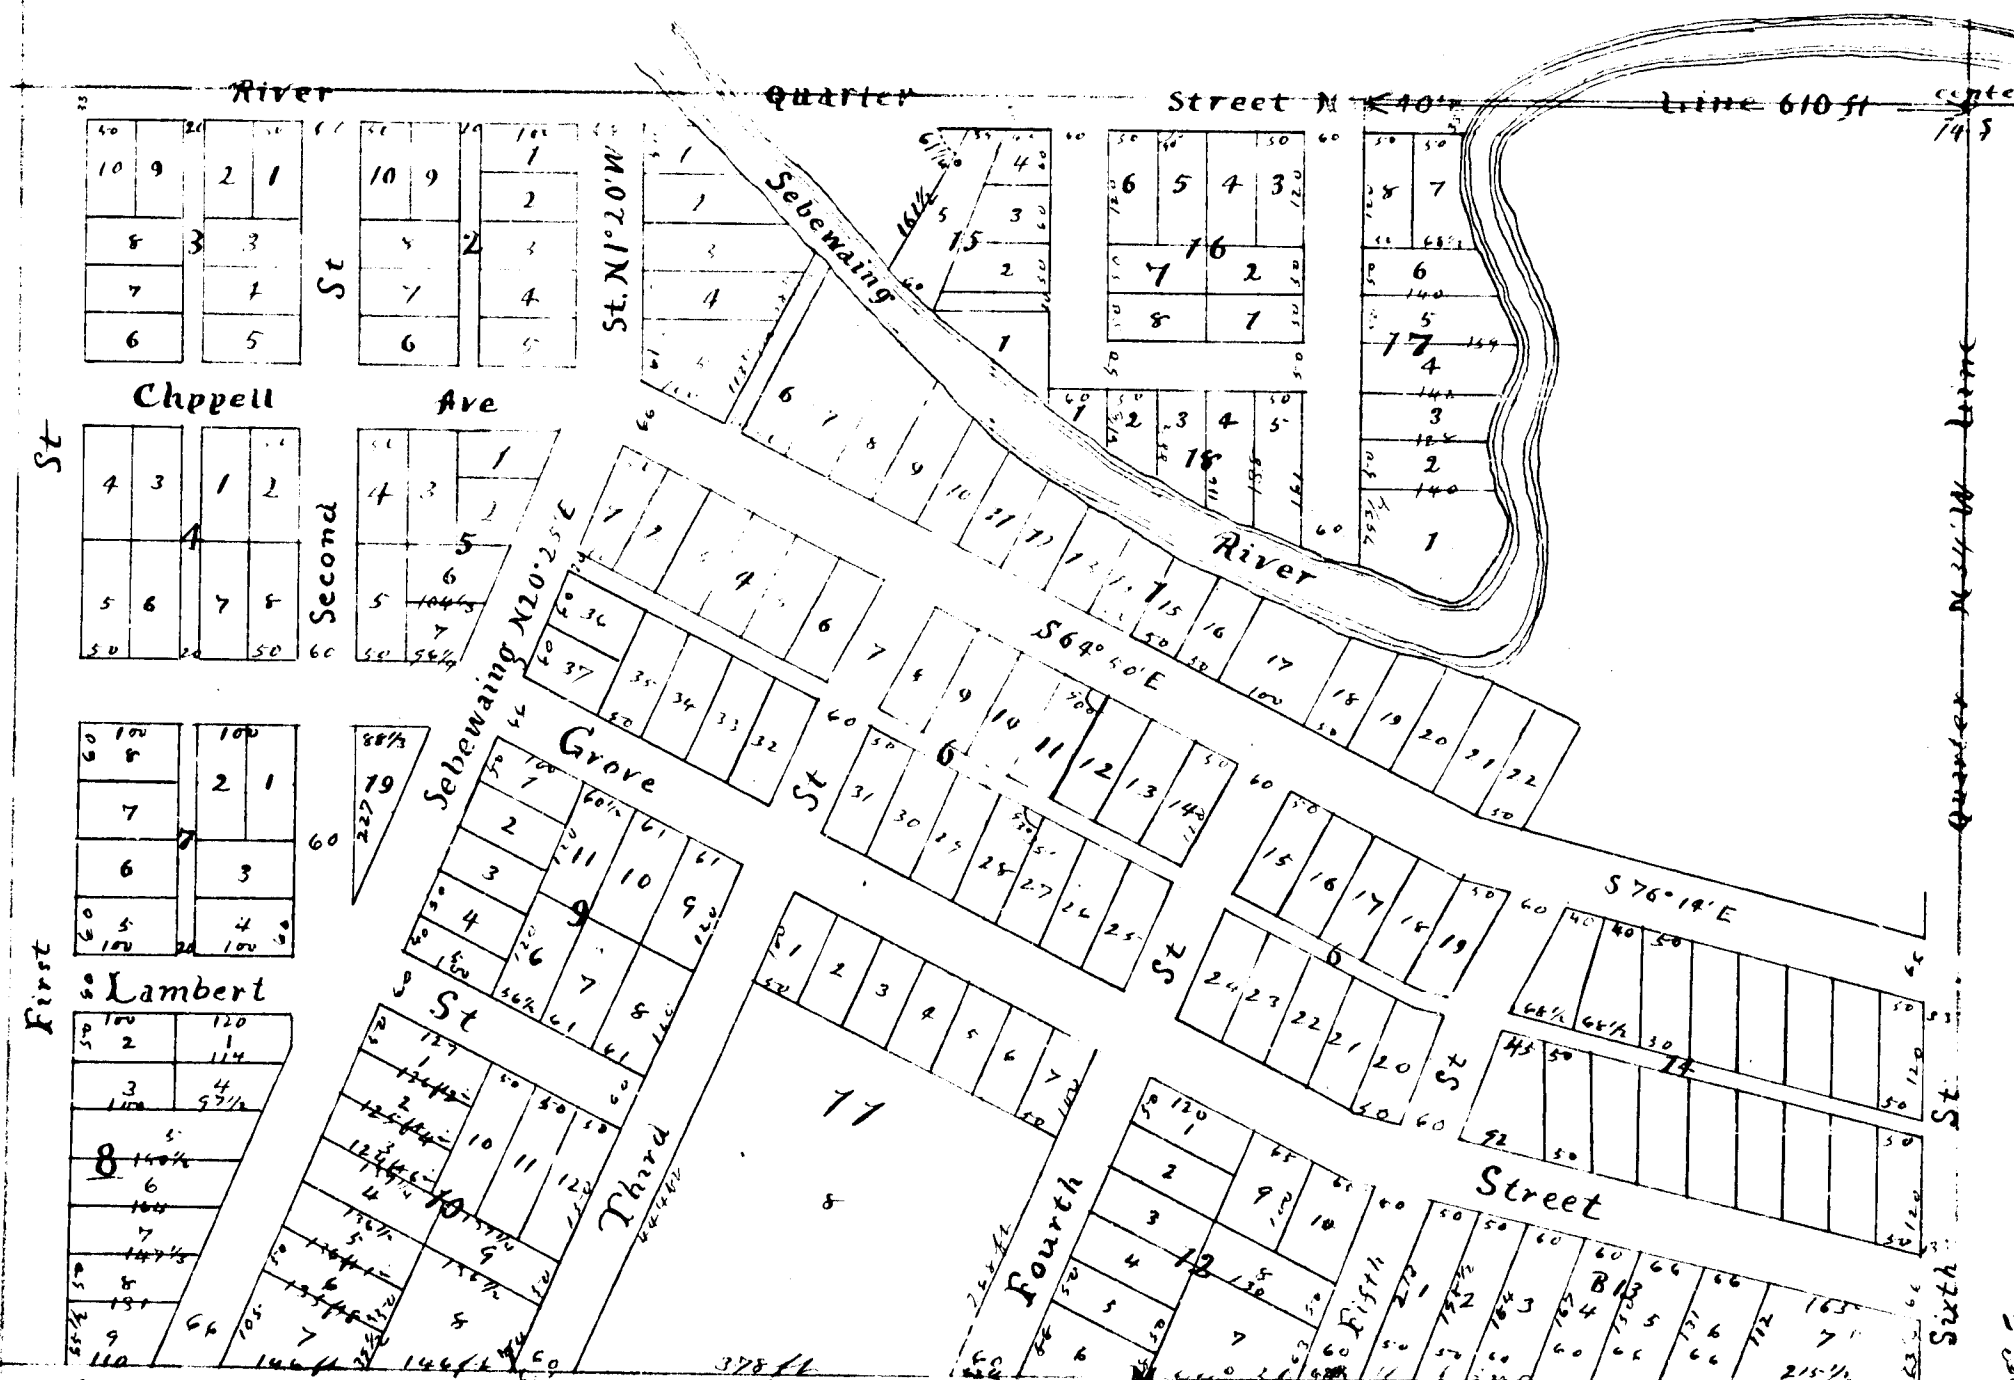

Note All Blocks shown on this map in blue were platted on map of Wm. T. Chappell's Addition to the Village of Sebewaing

State of Michigan, } ss.
COUNTY OF HURON.

On this 20th day of April, 1882, personally appeared before me, the subscriber, a Notary Public, in and for said County, Elbridge F. Bacon, to me known to be the same person who made the foregoing acknowledgement, and the annexed plat of Wm. T. Chappell's First Addition to the Village of Sebewaing and who acknowledges the same to be his own free Act and Deed, as he above certifies,

Charles E. Thompson
Notary Public

Huron County Register's Office.
Received for Record and Recorded this
day of April, A. D. 1882, in Liber 1, of Plats, on
Page

Wm. Hishman
Register

State of Michigan } ss.
County of Huron }
We the undersigned Clerk Register of Deeds for the said County of Huron and Elbridge F. Bacon Surveyor do hereby certify that we have carefully compared this copy of the record of the map of William T. Chappell's first addition to the Village of Sebewaing with the record thereof and that it is a true and correct copy of the whole of said record.

Wm. Hishman Register
Elbridge F. Bacon Surveyor

14095