

C. B. Cottrell's addition to the Village of Port Austin.
is laid out upon a part of plat Lot No. 2 of plat Section 30, T. 19 N.
R. 13 E. - described as follows: - Commencing at a point on the
shore of Lake Huron in Saginaw Bay, where it is intersected by the
West line of said plat Lot No. 2; thence South on said West line
35 rods, more or less, to a point 250 feet East of the South West corner of said
plat Lot No. 2; thence East along the North line of State Street 20 rods, thence
Northerly along the West line of Prospect Street 40 rods, more or less, to the
shore of Lake Huron in Saginaw Bay; thence South Northerly along the
shore to the place of beginning.

Know all men by these Presents that I - Charles B. Cottrell - proprietor of the land described in the annexed Plat, do
hereby acknowledge that I caused the same to be surveyed, and
caused such Plat to be made, as an addition to the Village of
Port Austin, Huron County, Michigan, and that said Plat is hereby
executed and adopted by me, as my own free act and deed, and that I
thereby sever and lay out the same for such purposes as are
by law, in such cases, made and provided.
In Witness Whereof, I have hereunto set my hand, and seal
the 12th day of May A. D. 1882.

In presence of
John H. Hargreaves } Charles B. Cottrell
J. E. R. Bubb }

State of Michigan - On the 12th day of May A. D. 1882
County of Saginaw - before me the undersigned a Notary
Public in and for said County, personally appeared Chas. B.
Cottrell to me known to be the person described in and who
executed the foregoing - and acknowledged the same to be his free
act and deed.
John H. Hargreaves
Notary Public
Saginaw County, Michigan

I, Richard Smith, a surveyor, residing at Port Austin, in said
County of Huron, do hereby certify that I did, on the 27th day of April A. D.
1882, at the request of Chas. B. Cottrell, proprietor of the land described in the
annexed Plat, actually survey and lay out said land into lots and streets
as appears thereon; and that the annexed is a true, correct and exact copy of the
said Plat.
Richard Smith
Surveyor

State of Michigan
County of Huron - On the 3rd day of May A. D. 1882 -
before me, the undersigned a Notary Public in and for said
County, personally appeared Richard Smith, to me known to
be the person who executed the foregoing Plat, and made the
annexed Plat; and acknowledged the same to be his free act and deed,
as he above certifies. -
James W. Hall
Notary Public

State of Michigan - We, Carl Hesterman, Register of Deeds -
County of Huron - in and for said County - and Richard Smith,
Surveyor, who made the Original Plat of C. B. Cottrell's Addition to
the Village of Port Austin, do hereby certify that we have
carefully compared this copy of the Record of such Plat, with the Record thereof,
and that it is a true and correct copy of the whole of such Record.
In testimony Whereof, we have hereunto set our hands -
the 16th day of June A. D. 1882.

Carl Hesterman, Register of Deeds
Richard Smith, Surveyor

State of Michigan - We, Carl Hesterman, Register of Deeds -
County of Huron - in and for said County - and Richard Smith,
Surveyor, who made the Original Plat of C. B. Cottrell's Addition to
the Village of Port Austin, do hereby certify that we have
carefully compared this copy of the Record of such Plat, with the Record thereof,
and that it is a true and correct copy of the whole of such Record.
In testimony Whereof, we have hereunto set our hands -
the 16th day of June A. D. 1882.

Carl Hesterman, Register of Deeds
Richard Smith, Surveyor

PLAT

of

C. B. COTTRELL'S ADDITION

to the

Village



of

PORT AUSTIN.

1882.

Scale - 50 feet to the inch.

VACATED BY RESOLUTION
OF Village Council
Dec 17, 1961
VOUCHER No. 334-61

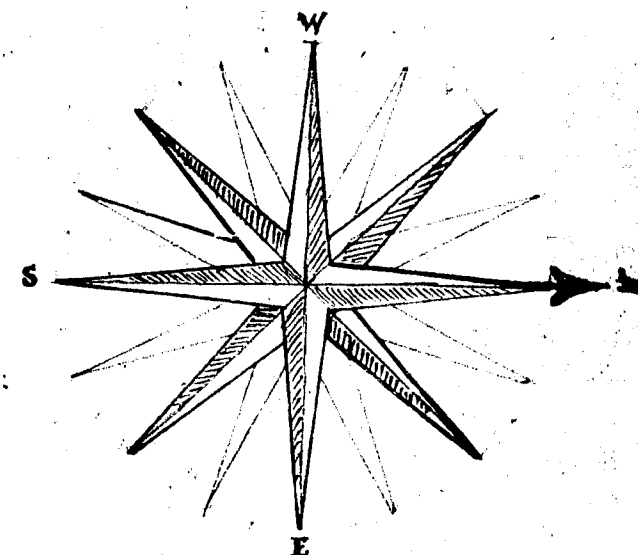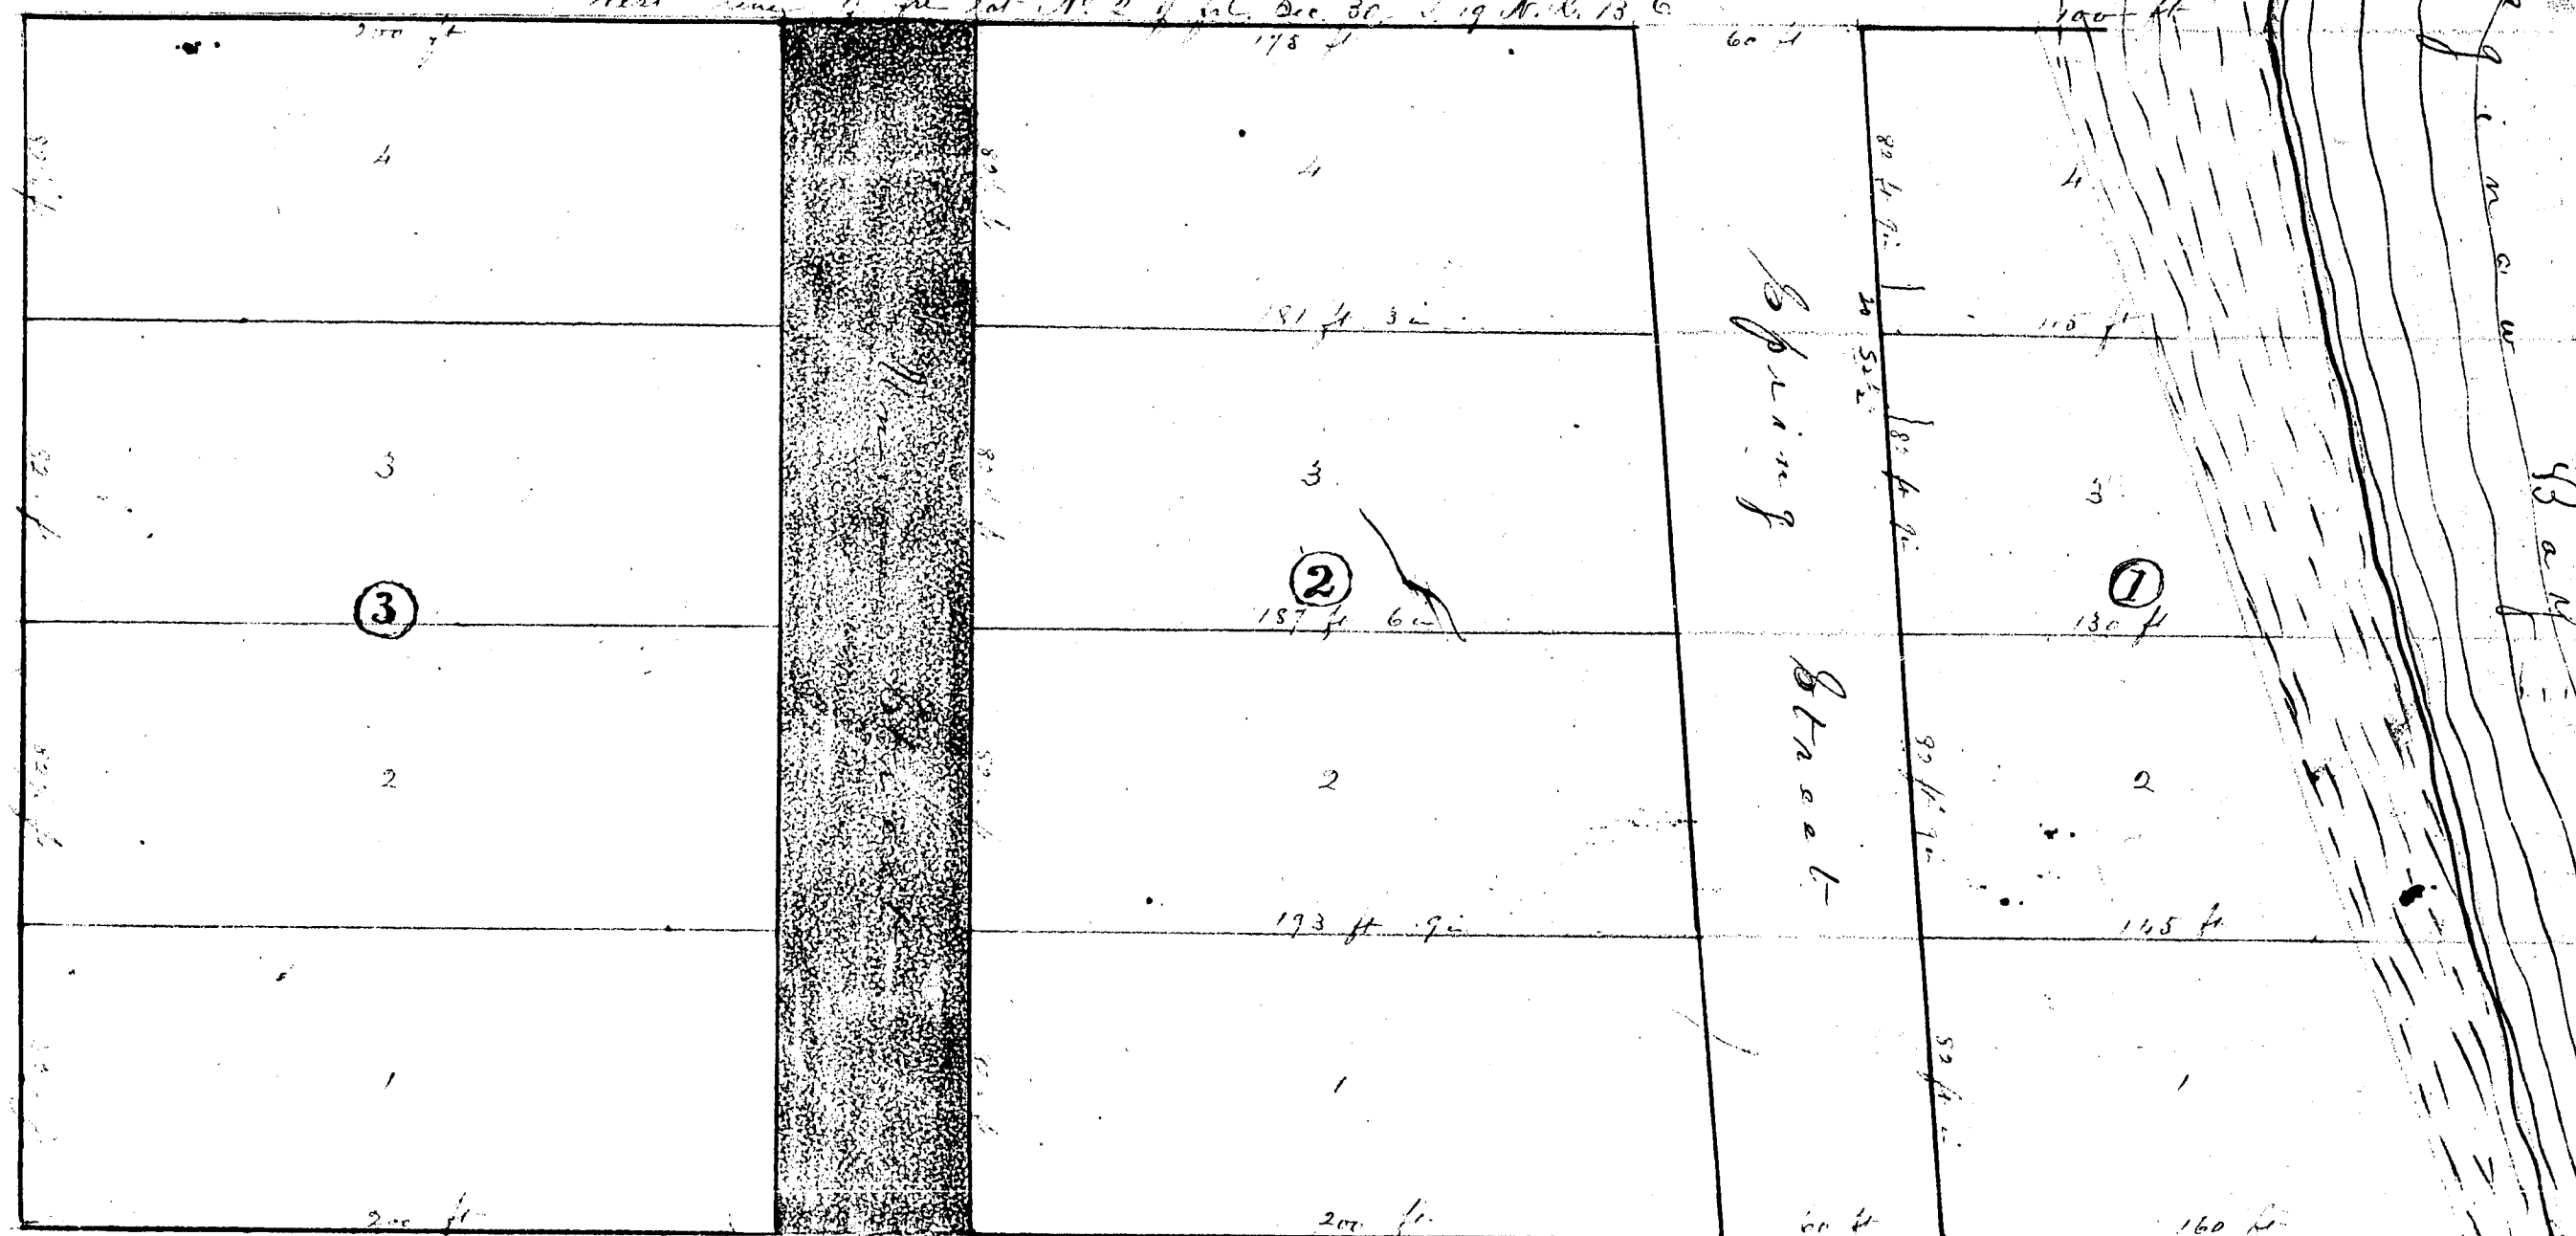

Prospect Street

14096

C. B. Cottrell's Addition to the Village of Port Austin
 is laid out upon a part of Lot No. 2 of the Section 30 T. 17 N.
 R. 13 E. - described as follows: - Commencing at a point on the
 shore of Lake Huron in Saginaw Bay, where it is intersected by the
 West line of said lot No. 2; thence South on said West line -
 35 rods, more or less, to a point 250 feet North of the South West corner of said
 lot No. 2; thence East along the North line of said lot No. 2 21 rods, thence
 North along the West line of Prospect Street 21 rods, more or less, to the
 shore of Lake Huron or Saginaw Bay; thence South North along the
 shore to the place of beginning.

Now all men to have Present that I - Charles B.
 Cottrell, recorder of the land described in the amended Plat, or
 more particularly that I caused the same to be surveyed and
 caused such Plat to be made as an addition to the Village of
 Port Austin, known County Michigan, and that said Plat to hereby
 created and adopted as one of my own and not as a deed, and that I
 shew thereon laid out on said lot No. 2 for such purposes as are
 by law, in such cases made and provided.

In Witness Whereof, I have hereunto set my hand and seal
 this 12th day of May A.D. 1882.

State of Michigan - On this 12th day of May A.D. 1882
 County of Saginaw - before me, the Subscribing a Notary
 Public in and for said County, personally appeared Charles B.
 Cottrell, to me known to be the person designated in and who
 executed the foregoing and acknowledged the same to be his own
 act and deed.

I Richard Smith a Surveyor, residing at Port Austin, in said
 County of Saginaw do hereby certify that I did on the 5th day of April A.D.
 1882, at the request of C. B. Cottrell, proprietor of the land described in the
 amended Plat, actually survey and lay out said land into lots and streets
 as appear thereon, and that the amended is a true and correct copy of the
 same as laid out.

State of Michigan - On this 5th day of May A.D. 1882 -
 before me, the Subscribing a Notary Public in and for said
 County personally appeared Richard Smith, to me known to
 be the person who executed the foregoing Plat, and made the
 same as laid out, and acknowledged the same to be his own act and deed
 as he above certifies.

State of Michigan - The Carl Christman, Register of Records -
 County of Saginaw, in and for said County of Saginaw - and
 Richard Smith Surveyor, in and for said County of Saginaw, do hereby
 certify that we have compared the Original Plat of C. B. Cottrell's Addition to the Village of Port Austin, in
 said County, with the copy of the Original Plat of C. B. Cottrell's Addition
 to the Village of Port Austin, as above, and that it is an exact duplicate
 thereof. In testimony whereof, we have hereunto set our hands -
 this 10th day of June A.D. 1882.



State of Michigan - The Carl Christman, Register of Records -
 County of Saginaw, in and for said County of Saginaw - and Richard Smith
 Surveyor, in and for said County of Saginaw, do hereby certify that we have
 compared the copy of the Record of said Plat, with the record thereof,
 and that it is a true and correct copy of the record of said record.
 In testimony whereof, we have hereunto set our hands - this 10th day
 of June A.D. 1882.

PLAT
 of
 C. B. COTTRELL'S ADDITION
 to the
 Village
 of
 PORT AUSTIN.
 1882.

RECEIVED AND FILED
 In Auditor General's Office,
 June 26 1882
 N. R. Patt
 Dep. Aud. Gen.

VACATED BY RESOLUTION
 OF Village Council
 June 14 1881
 VOUCHER No. 334-61

Scale - 50 feet to the inch.

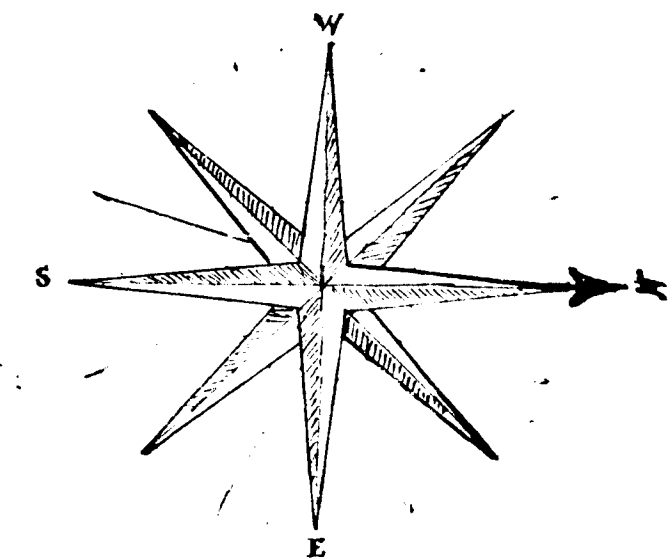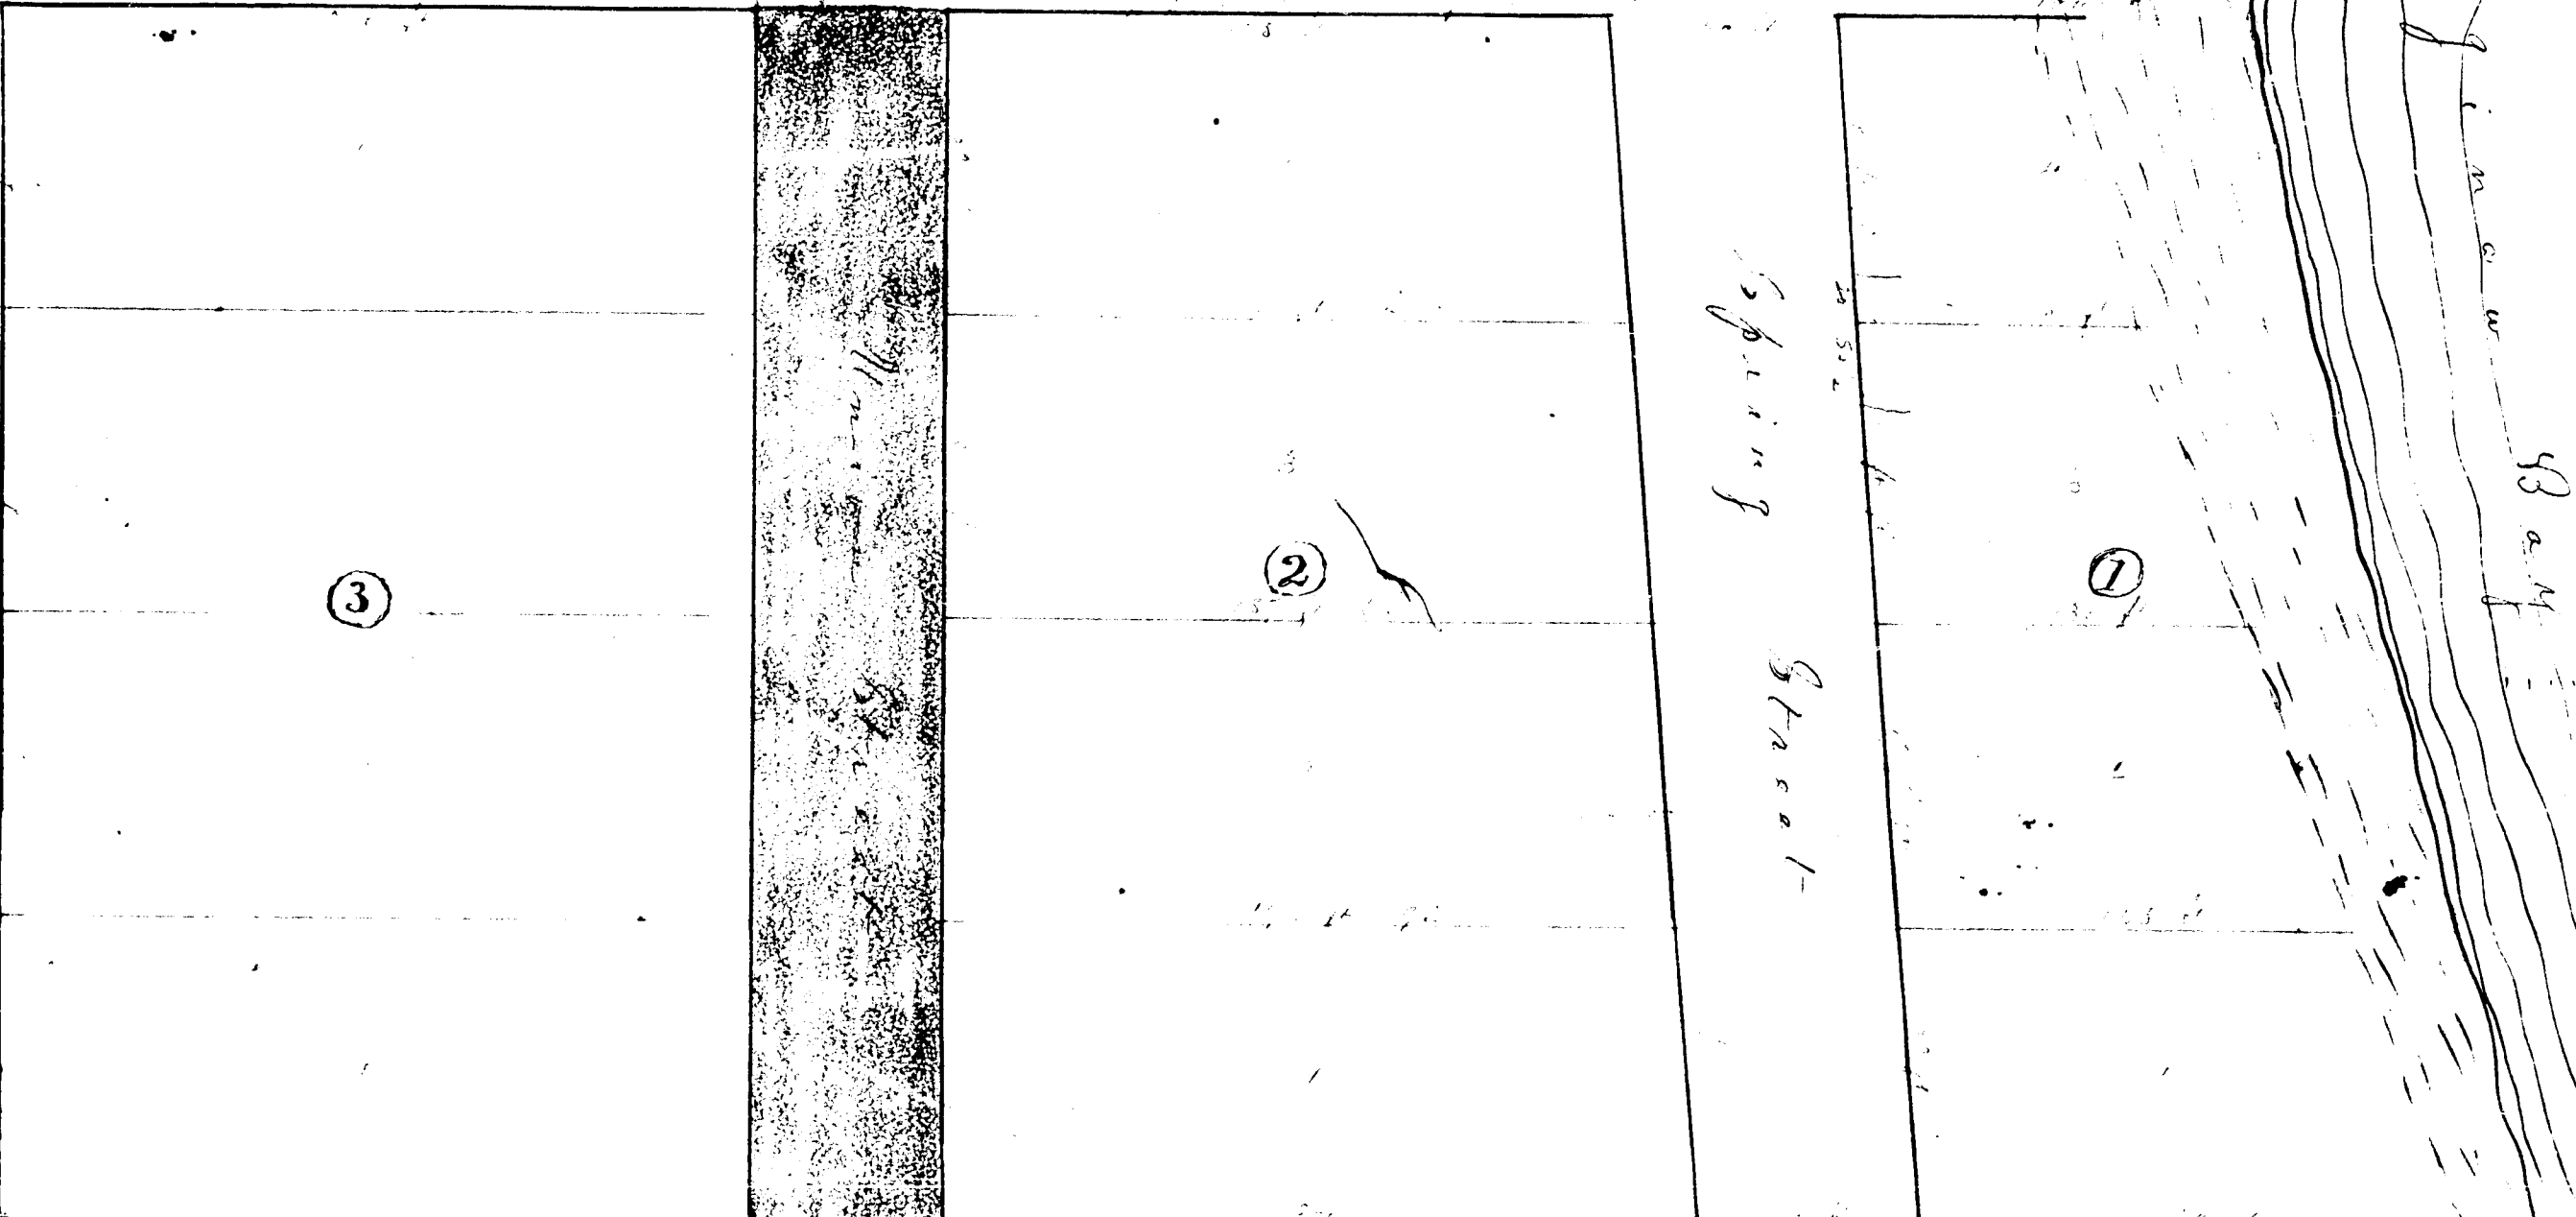

Prospect Street