PLAT OF
THE VILLAGE OF
UBLEY
HURON COUNTY MICH
Scale 150 ft. 1 inch

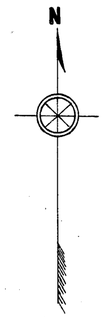

SECTION 22

SECTION 27

E. & W. SECTION LINE

N. & S. SECTION LINE

N. & S. 1/4 LINE

1635

363

585.75

BINGHAM ST

MAIN ST

UNION ST

PIKE

QUEEN

GARFIELD

RECEIVED AND FILED
In Auditor General's Office
Sept 18, 1882
H. R. Pratt

Know all men by these presents that we Alexander Pierce and Lydia Pierce, owners of all that certain piece or parcel of land, situate lying and being in the Township of Bingham Huron County Michigan, known and described as follows ~viz~ Commencing at the Quarter Post on the Section line between Sections Twenty-two ~22~ and Twenty-seven ~27~ of Township Fifteen ~15~ North of Range Thirteen ~13~ East, thence Northerly along the Quarter line of Section Twenty-two ~22~ Five Hundred and Eighty-five and Seventy-five One-hundredths ~585.75~ feet, thence Westerly parallel with said Section line to the North and South Eighth line through the South West Quarter of Section Twenty-two ~22~, thence Southerly along said Eighth line to the Section line between said Sections, thence Westerly along said Section line One Hundred and Sixty three and One-half ~163 1/2~ feet, thence Southerly parallel with the North and South Eighth line through the North West Quarter of Section Twenty-seven ~27~ Three Hundred and Sixty-three ~363~ feet, thence Westerly parallel with the Section line to the West line of said Section Twenty-seven ~27~, thence Southerly along the West line of said Section Two Hundred and Twenty-two and Seventy-five One Hundredths ~222.75~ feet, thence Easterly parallel with the North line of Section Twenty-seven ~27~ to the North and South Quarter line of said Section, thence Northerly along said Quarter line to the place of beginning, have caused the same to be divided into Blocks, Lots and Streets, of which the annexed Map is a correct representation and we so hereby acknowledge the same to be our Legal subdivision of said land, dedicating to the public, when opened, all Streets and Alleys as thereon represented. Said Plat to be known as the **Plat of the Village of Ubley, Huron County Michigan.** In witness whereof we have hereto set our hands and seals this Fourth day of September A.D. 1882.

In presence of
Jessie Ross
Elizabeth Doty

Alexander Pierce Seal.
Lydia Pierce Seal.

State of Michigan } ss.
County of Huron }

On this Fourth day of Sept A.D. 1882 before me a Justice of the Peace in and for said County, personally appeared Alexander Pierce and Lydia Pierce his wife, to me known to be the persons who executed the foregoing instrument and acknowledged the same to be their free act and deed.

James Ross
Justice of the Peace, in and for Huron Co.

I W.M. Sexton Civil Engineer, So hereby certify that I have platted the above described land and subdivided the same into Blocks, Lots and Streets and that the annexed Plat is a correct representation of such subdivision.

W. M. Sexton
Civil Engineer.

Registers Office } ss.
Huron County }

Received for Record this 5th day of September A.D. 1882 and recorded in Book No 1 of Plats on Page 21.

Carl Huisterman
Register of Deeds.

Registers Office } ss.
Huron County }

We Carl Huisterman Register of Deeds and W.M. Sexton Civil Engineer So hereby certify that we have carefully compared the annexed Plat of the Village of Ubley Huron County Michigan with the Original of such Plat and find it to be an exact duplicate of and of the whole of such original.

Carl Huisterman Register of Deeds.
W. M. Sexton Civil Engineer.

Registers Office } ss.
Huron County }

I Carl Huisterman Register of Deeds So hereby certify that I have carefully compared the annexed Plat of the Village of Ubley, Huron County Michigan with the recorded Plat of the same and that I find it to be an exact duplicate of and of the whole of such recorded copy.

Carl Huisterman
Register of Deeds
W. M. Sexton Civil Engineer

14098

1287

1176

PLAT OF
THE VILLAGE OF
UBLEY
HURON COUNTY MICH
Scale 150 ft. 1 inch

RECEIVED AND FILED
Sept 18. 1882
H. R. Pratt

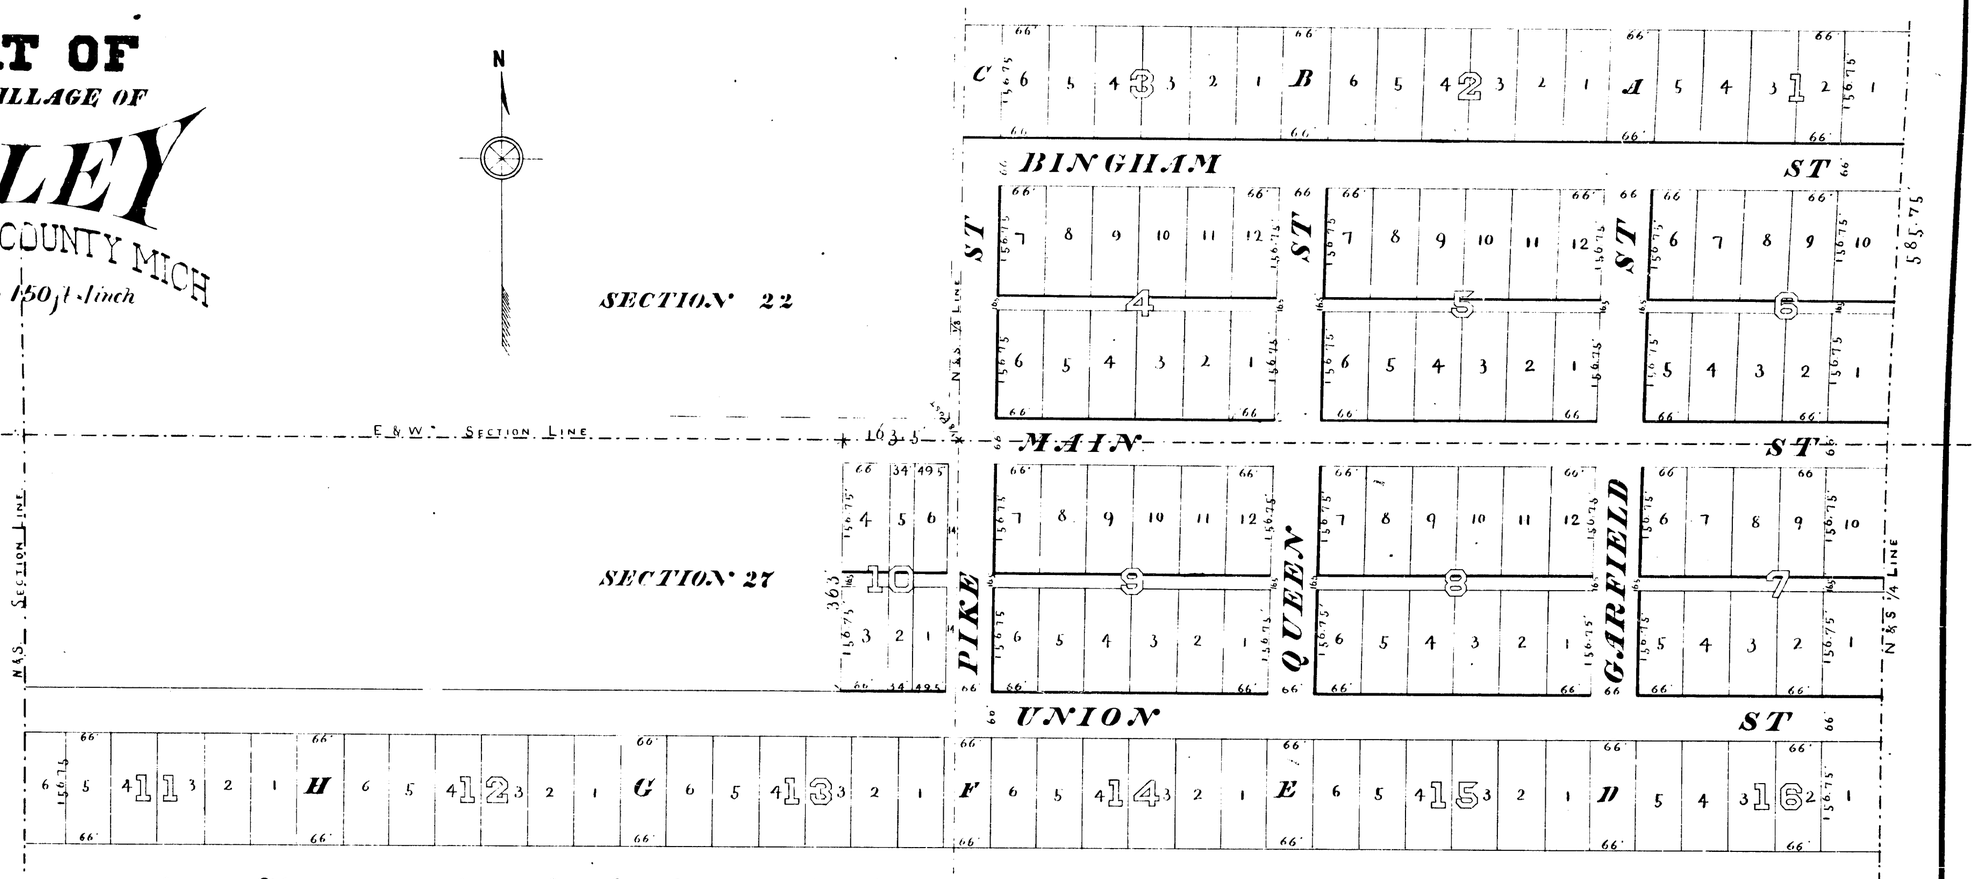

Know all men by these presents that we Alexander Pierce and Lydia Pierce, owners of all that certain piece or parcel of land, situate lying and being in the Township of Bingham Huron County Michigan, known and described as follows "viz" Commencing at the Quarter Post on the Section line between Sections Twenty-two "22" and Twenty-seven "27" of Township Fifteen "15" North of Range Thirteen "13" East, thence Northerly along the Quarter line of Section Twenty-two "22" Five Hundred and Eighty-five and Seventy-five One-hundredths "585.75" feet, thence Westerly parallel with said Section line to the North and South Eighth line through the South West Quarter of Section Twenty-two "22", thence Southerly along said Eighth line to the Section line between said Sections, thence Westerly along said Section line One Hundred and Sixty three and One-half "163 1/2" feet, thence Southerly parallel with the North and South Eighth line through the North West Quarter of Section Twenty-seven "27" Three Hundred and Sixty-three "363" feet, thence Westerly parallel with the Section line to the West line of said Section Twenty-seven "27", thence Southerly along the West line of said Section Two-Hundred and Twenty-two and Seventy-five One Hundredths "222.75" feet, thence Easterly parallel with the North line of Section Twenty-seven "27" to the North and South Quarter line of said Section, thence Northerly along said Quarter line to the place of beginning, have caused the same to be divided into Blocks, Lots and Streets of which the annexed Map is a correct representation and we do hereby acknowledge the same to be our Legal subdivision of said land, dedicating to the public, when opened, all Streets and Alleys as thereon represented. Said Plat to be known as the **Plat of the Village of Ubley, Huron County Michigan.** In witness whereof we have hereto set our hands and seals this Fourth day of September A.D. 1882.

In presence of
Jessie Ross | Alexander Pierce Seal.
Elizabeth Ross | Lydia Pierce Seal.

State of Michigan } ss.
County of Huron }

On this Fourth day of Sept A.D. 1882 before me a Justice of the Peace in and for said County, personally appeared Alexander Pierce and Lydia Pierce his wife, to me known to be the persons who executed the foregoing instrument and acknowledged the same to be their free act and deed.

Pierce Ross
Justice of the Peace, in and for Huron Co.

I W.M. Sexton Civil Engineer, do hereby certify that I have platted the above described land and subdivided the same into Blocks, Lots and Streets and that the annexed Plat is a correct representation of such subdivision.

W. M. Sexton
Civil Engineer.

Registers Office } ss.
Huron County }

Received for Record this 8th day of September A.D. 1882 and recorded in Book No. 1 of Plats on Page 21.

Carl Heisterman
Register of Deeds.

Registers Office } ss.
Huron County }

We Carl Heisterman Register of Deeds and W.M. Sexton Civil Engineer do hereby certify that we have carefully compared the annexed Plat of the Village of Ubley Huron County Michigan with the Original of such Plat and find it to be an exact duplicate of and of the whole of such original.

Carl Heisterman Register of Deeds.
W. M. Sexton Civil Engineer.

Registers Office } ss.
Huron County }

I Carl Heisterman Register of Deeds do hereby certify that I have carefully compared the annexed Plat of the Village of Ubley, Huron County Michigan with the recorded Plat of the same and that I find it to be an exact duplicate of and of the whole of such recorded copy.

Carl Heisterman
Register of Deeds
W. M. Sexton Civil Engineer

G.L.E.

1287

14098

1176