


Robert Philp's first Addition to the Village of
Bad Axe being a sub-division of the south half
of the North east quarter of Section 19 Town 16
North of Range 13 East

Plat of
ROBERT PHILP'S
First Addition
to the village of Bad Axe

RECEIVED AND FILED
In Auditor General's Office,
April 12 1883
H. H. Hutt
Dep. Aud. Genl.

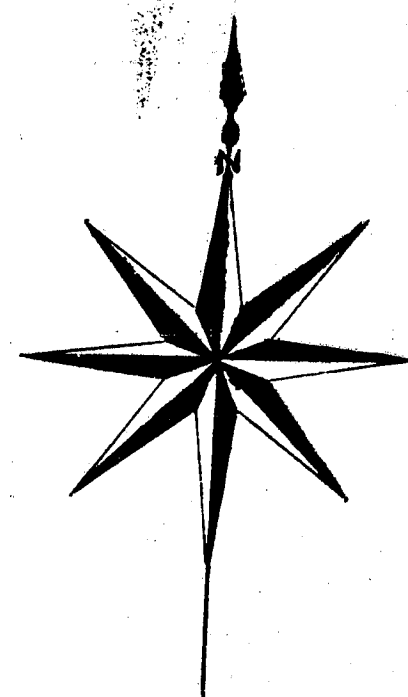

Know All Men by These Pre-
sents that I Robert Philp the owner
and proprietor of the Land Described in
the annexed plat do hereby acknowledge
that I caused the same to be surveyed and
such plat to be made as an addition to the
Village of Bad Axe and situated upon
the Description of Land above described be-
ing in Huron county state of Michigan

and said plat is hereby ex-
ecuted and adopted by me
as my own free act and
deed of said county and
the streets laid out are here-
by set apart for such pur-
poses as are by law in su-
ch case made and provided
IN WITNESS WHEREOF
I have hereunto set my hand
and seal this 23rd day of
February. A.D. 1883

Robert Philp

LS

State of Michigan } ss
County of Huron }

On this 23 day
of February A.D. 1883.
before me the subscriber a
Notary Public, and for said
County personally appeared
Robert Philp to me known to
be the same person described
in and who executed the for-
going and who acknowl-
edged the same to be his free
act and deed

Charles E. Thompson

Notary Public

Huron County Register's } ss
Office }

Received for Record and Recorded the
28th day of February, A.D. 1883 in Liber
1 of plats on page 23

Charles E. Thompson

Register

State of Michigan } ss
County of Huron }
We the undersigned Charles E. Thompson
Register of Deeds for the said County of
Huron and Henry Strudwick Surveyor
do hereby certify that we have carefully
compared this duplicate of the Original
Map of Robert Philp's first addition
to the Village of Bad Axe with the said
Original and that it is an exact duplicate
thereof and of the whole of such
Original Map.
Charles E. Thompson Register
Henry Strudwick Surveyor

Scale of feet
0 140 280 420

14099


State of Michigan } ss
County of Huron }
We the undersigned Charles E. Thompson
Register of Deeds for said County of Huron
and Henry Strudwick Surveyor do hereby
certify that we have carefully compared
this copy of the Original map of Robert
Philp's first addition to the Village of
Bad Axe with the Record thereof and
that it is a true Transcript therefrom
and of the whole of such Record.
Charles E. Thompson Register
Henry Strudwick Surveyor

State of Michigan } ss
County of Huron }

On this 23 day of February
A.D. 1883. personally appeared before
me the subscriber a Notary Public in
and for said County Henry Strudwick
to me known to be the same person who made
the foregoing acknowledgement and the
annexed plat of Robert Philp's first ad-
dition to the Village of Bad Axe and
who acknowledges the same to be his free act
and deed as he above certifies Charles E. Thompson
Notary Public

I hereby Certify
that this is a correct plat of
Robert Philp's first addition
to the Village of Bad Axe
as surveyed by me the
same being upon the
Description of Land
above Described and
that the same is my
own free act and
deed

Henry Strudwick
Civil Engineer

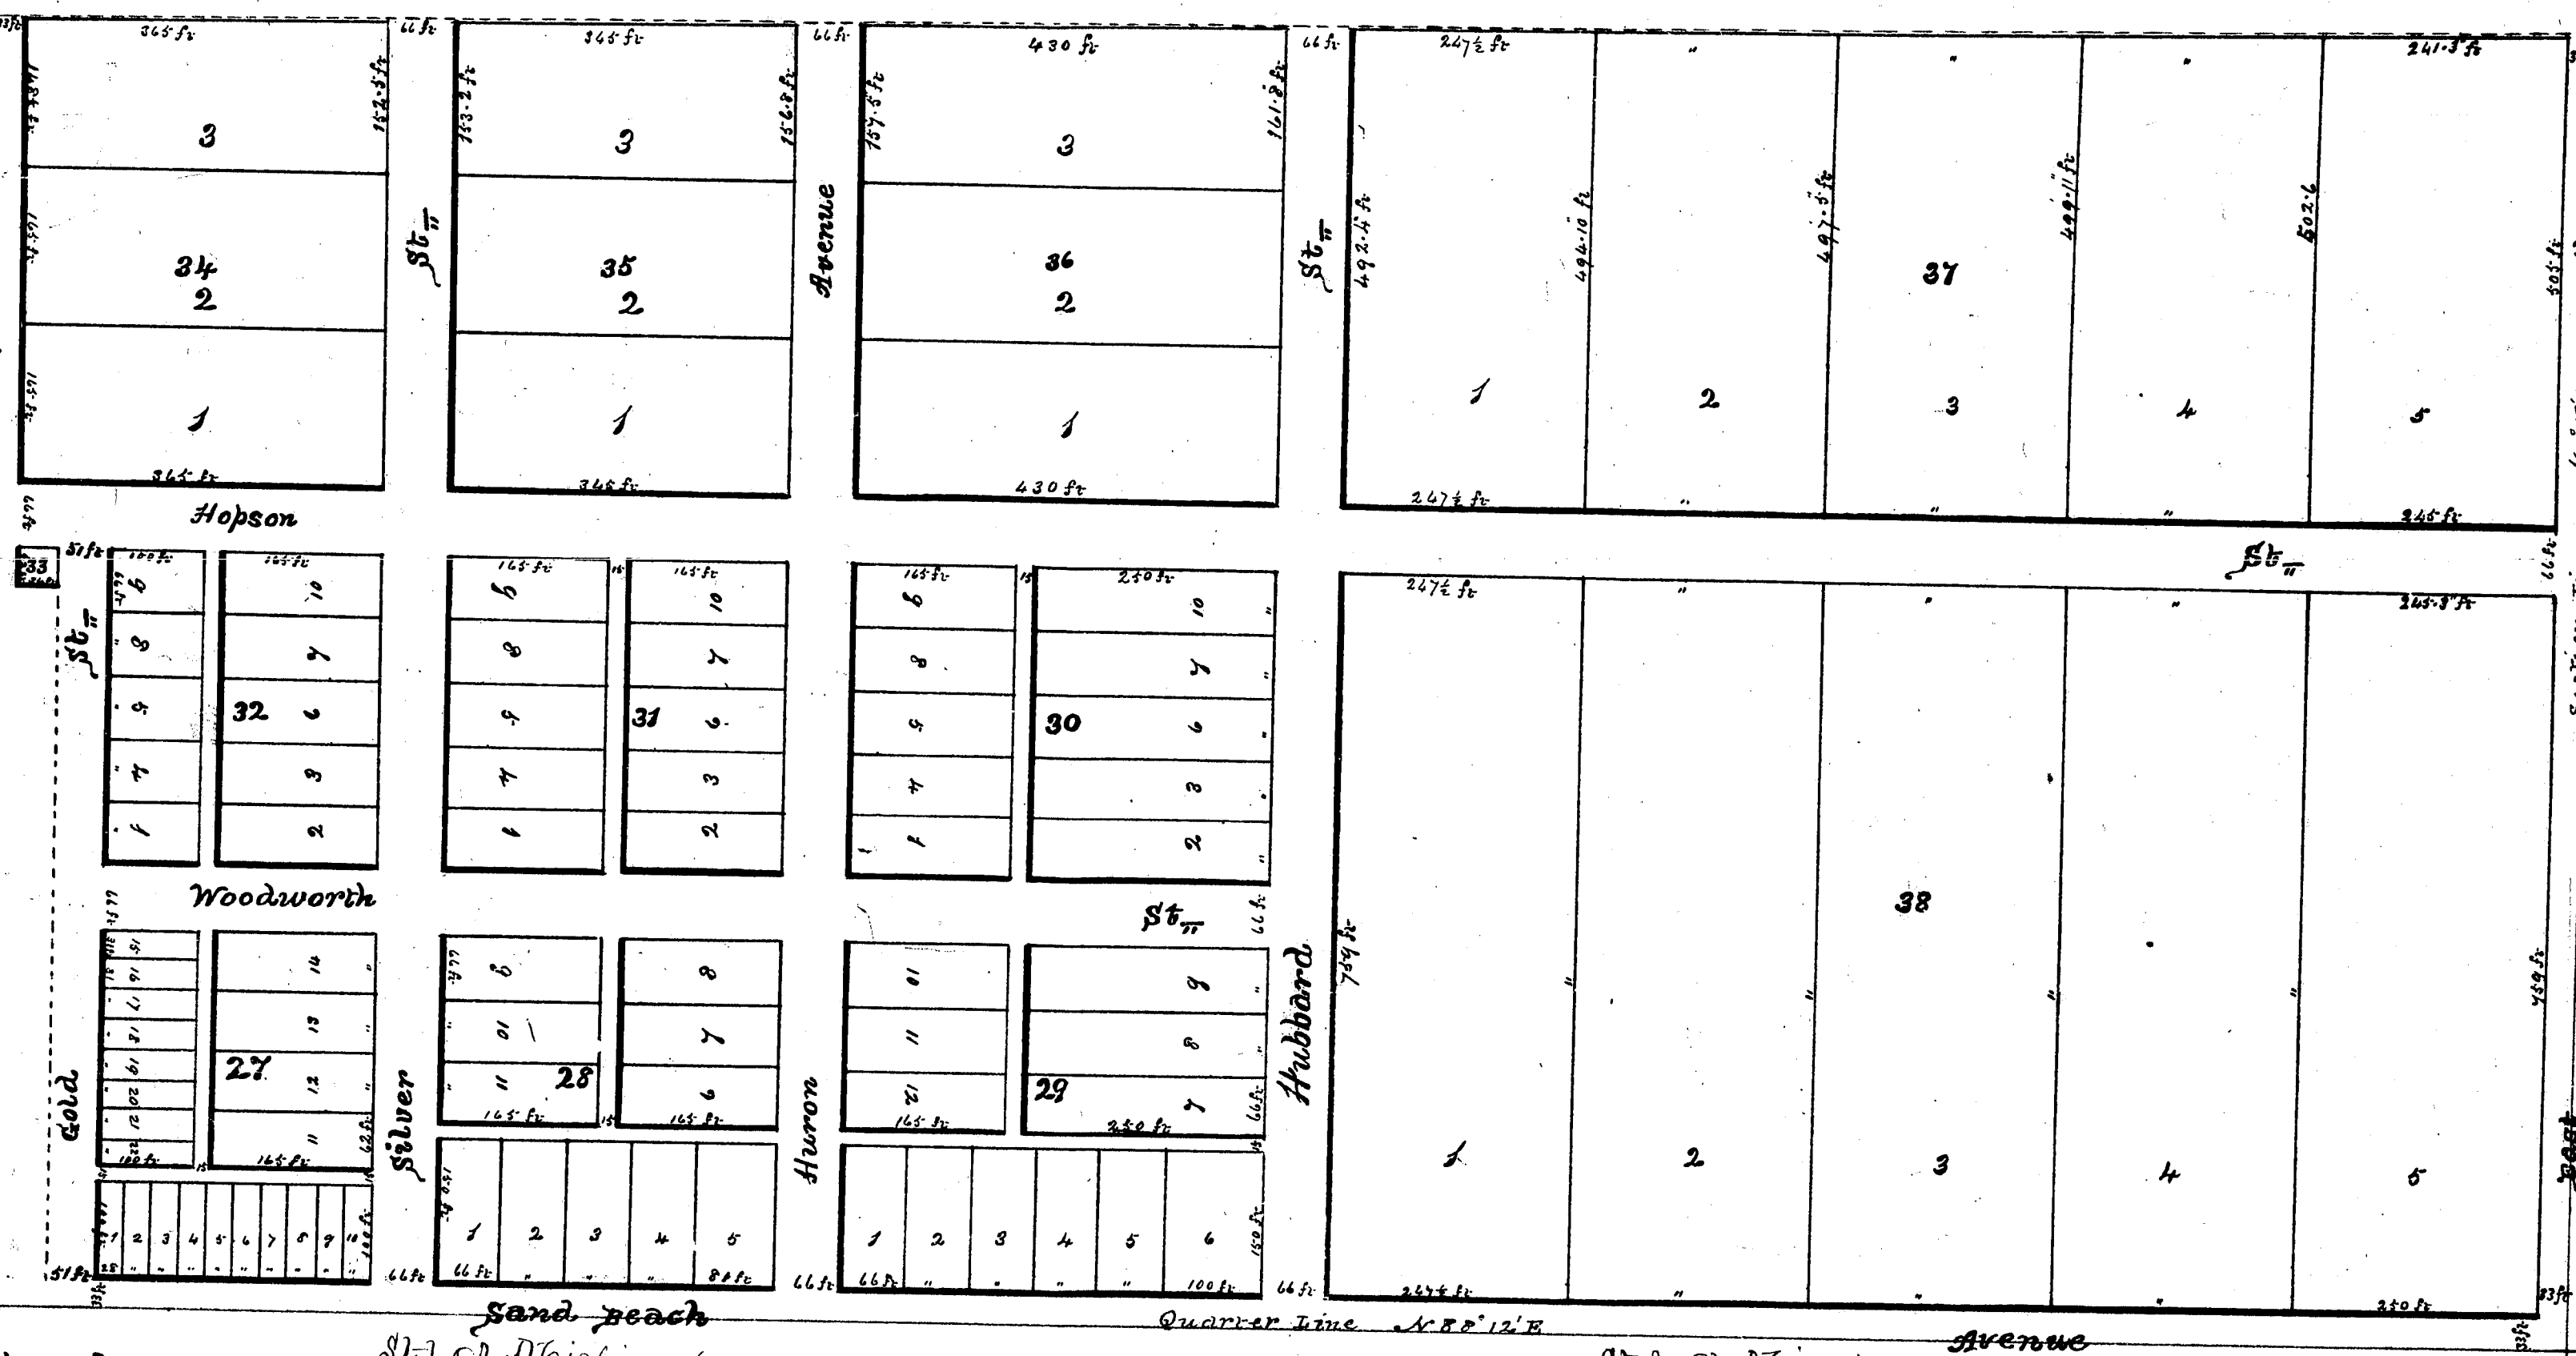


Robert Philp's first Addition to the village of Bad Axe being a sub-division of the south half of the North east quarter of Section 19 Town 16 North of Range 13 East

Plat of ROBERT PHILP'S First Addition to the village of Bad Axe

RECEIVED AND FILED

April 12 83
H. R. Pratt
Notary Public

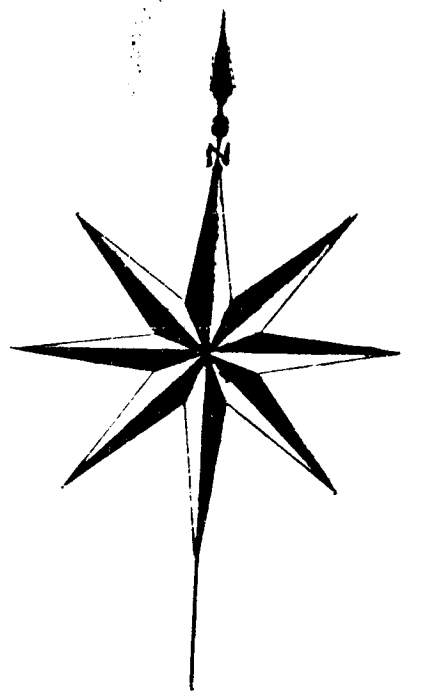

Know All Men by These Presents that I Robert Philp the owner and proprietor of the Land Described in the annexed plat do hereby acknowledge that I caused the same to be surveyed and such plat to be made as an addition to the village of Bad Axe and situated upon the Description of Land above described being in Huron County State of Michigan and said plat is hereby executed and adopted by me as my own free act and deed of said county and the streets laid out are hereby set apart for such purposes as are by law in such case made and provided
IN WITNESS WHEREOF
I have hereunto set my hand and seal this 23rd day of February. A.D. 1883

Robert Philp

LS

State of Michigan }
County of Huron } ss

On this 23rd day of February A.D. 1883, before me the subscriber a Notary Public, and for said County personally appeared Robert Philp to me know to be the same person described in and who executed the foregoing and who acknowledged the same to be his free act and deed

Charles E. Thompson

Notary Public

Huron County Register's }
Office } ss

Received for Record and Recorded the 28th day of February. A.D. 1883 in Liber 1 of plats on page 23

Charles E. Thompson

Register

State of Michigan }
County of Huron } ss

We the undersigned Charles E. Thompson Register of Deeds for the said County of Huron and Henry Strudwick Surveyor do hereby certify that we have compared this duplicate of the Original Map of Robert Philp's first addition to the village of Bad Axe with said Original and that it is an exact duplicate thereof and of the whole original Original Map.

Charles E. Thompson Register
Henry Strudwick Surveyor

Scale of feet
0 100 200 300 400

14099

State of Michigan }
County of Huron } ss

We the undersigned Charles E. Thompson Register of Deeds for said County of Huron and Henry Strudwick Surveyor do hereby certify that we have compared this copy of the Original Map of Robert Philp's first addition to the village of Bad Axe with the Record thereof and that it is an exact transcript thereof and of the whole of said Record.

Charles E. Thompson Register
Henry Strudwick Surveyor

State of Michigan }
County of Huron } ss

On this 23rd day of February A.D. 1883, personally appeared before me the subscriber a Notary Public in and for said County Henry Strudwick to me know to be the same person who made the foregoing acknowledgement and the annexed plat of Robert Philp's first addition to the village of Bad Axe and who acknowledged the same to be his free act and deed as he above certifies Charles E. Thompson

Notary Public



I hereby Certify that this is a correct plat of Robert Philp's first addition to the village of Bad Axe as surveyed by me the same being upon the Description of Land above Described and that the same is my own free act and deed

Henry Strudwick

Civil Engineer