

FREDERIC W. SWANN'S
SUBDIVISION of that part of
— P. C. 131 —
BETWEEN KERCHERVAL AVE. —
AND THE FIRST CONCESSION LINE —
FAIRVIEW, WAYNE CO, MICH. —

Known all men by these Presents:—That A. Theodore, in Smith, trustee of the estate of Robert C. Ketcher, deceased, have caused to be made and recorded this map by "George W. Hingman" as that part of "Block 131" lying between the street line of "Kercherval Avenue" and the "first concession line" between "Wayne County, Michigan" by "Thomas Campau & Son" Surveyors, and to have by act of the same and declare the estate and allegys showing for the use of the public.

In Presence of
Frederic W. Swann,
George Hingman

State of Michigan—
County of Wayne—

On this 25th day of March, A.D. 1907, before me, the undersigned, a Notary Public in and for said County, personally appeared Theodore, in Smith, known to me to be the same person who executed the above instrument and who as trustee of the estate of Robert C. Ketcher, deceased.

Examined and approved:
 March 26, 1907
 My Commission expires December 31, 1910.
 Deputy Auditor General

Use do hereby certify that this plat have been accepted by the Village Council of the Village of Fairview and the 25th day of March, 1907
 Evelyn Scott, President
 Walter Co. Smith, Clerk.
 Attest March 25th 1907.

State of Michigan—
County of Wayne—

Register of Deeds and Thomas Campau & Son Surveyors hereby certify that we have carefully compared the annexed copy with the field of subdivision of that part of "Block 131" lying between the street line of "Kercherval Avenue" and the "first concession line" between "Wayne County, Michigan" by "Thomas Campau & Son" Surveyors, and that it is a true and correct copy of the same as shown on the original map on file.

Attest
Register of Deeds
Thomas Campau & Son
Surveyors.


Not hereby certify that the plat herein delineated is a correct one and that the same is a true and correct copy of the original map on file in the Bureau of the Land plotted and of all subdivisions of the same as shown on the original map on file.

Thomas Campau & Son
Surveyors.

State of Michigan—
County of Wayne—
 Register of Deeds and Thomas Campau & Son Surveyors hereby certify that we have carefully compared the annexed copy with the field of subdivision of that part of "Block 131" lying between the street line of "Kercherval Avenue" and the "first concession line" between "Wayne County, Michigan" by "Thomas Campau & Son" Surveyors, and that it is a true and correct copy of the same as shown on the original map on file.

Attest
Register of Deeds
Thomas Campau & Son
Surveyors.

RECEIVED AND FILED
March 27, 1907
Deputy Auditor General

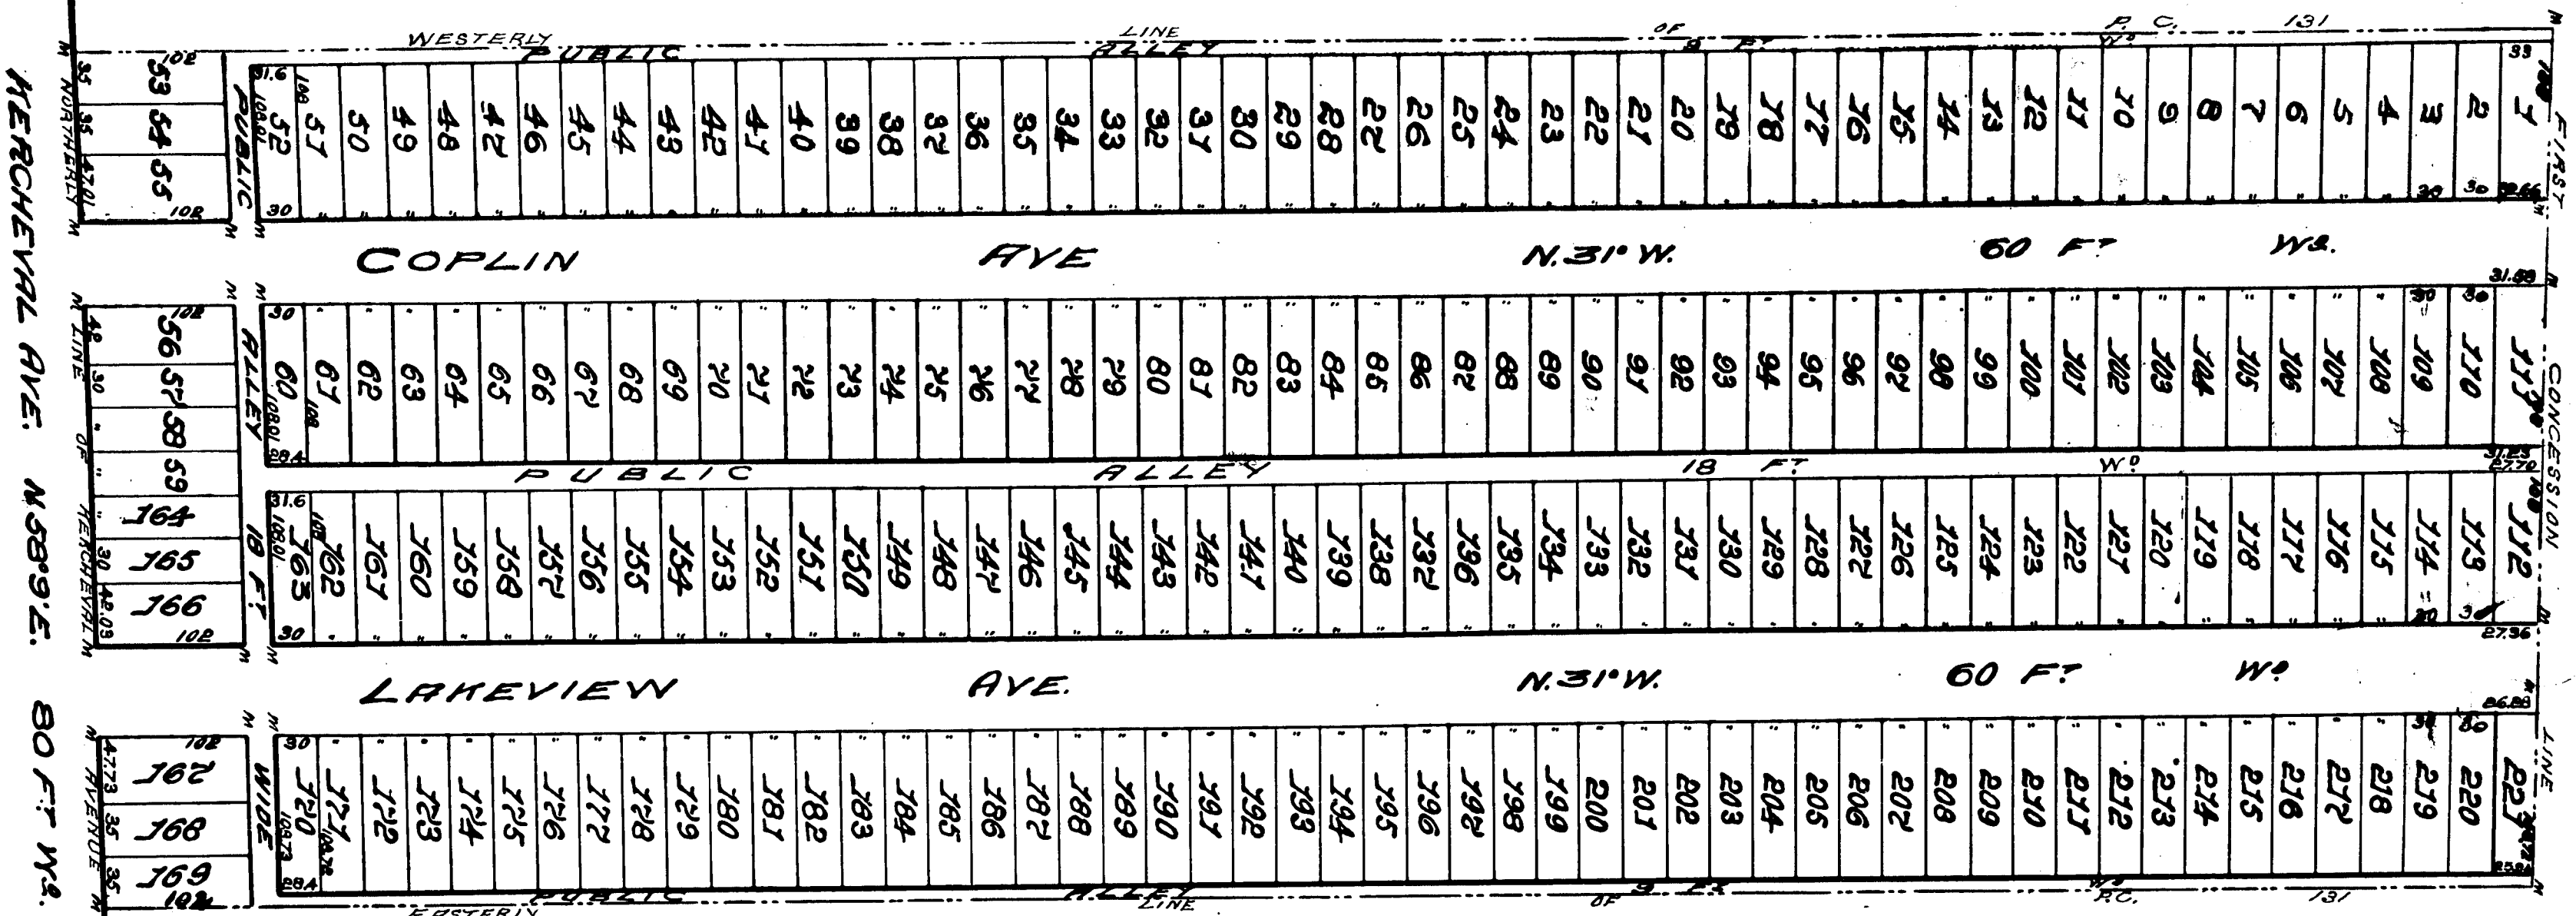

Scale—One inch = 100 Feet—

— P. C. 131 —
BETWEEN KERCHERVAL AVE.
AND THE FIRST CONCESSION LINE
FAIRVIEW, WAYNE CO., MICH.

In Presence of
Elizabeth S. Howell,
George Wingwall }
Theodore W. Smith,
the wife
p. 2.

During the first day of March, A.D. 1907, before me, the undersigned, a Notary Public in and for said County, personally appeared Shirley B. Smith, known to me to be the same person who submitted the aforesaid instrument and who acknowledged the same to be his free act and deed as one of the estate of Volbert H. Holbrook, deceased.

The do have by entirely had these first-time been described by the Village Council of the Village of Shubuta and the Board of Mayor, 1907
 Oregon Station; General
 Black Co. Farm; Orem.
 Little More to 1907.

[illegible]


State of Michigan: } 55-
County of Monroe.

Thomas Simpson
Surrey

8th April 1906
Received for record
at 7 at 2-10
done by Registered Librarian
The proper certificate was
issued in accordance with Sec. 189, of Statute
Book No. 14, Volume 2, part of 1898.
J. P. [Signature]

C. H. Kelly, Register of Deeds.
 Thomas Munroe & Son
 Survivors.
 RECEIVED AND FILED

RECEIVED AND FILED.

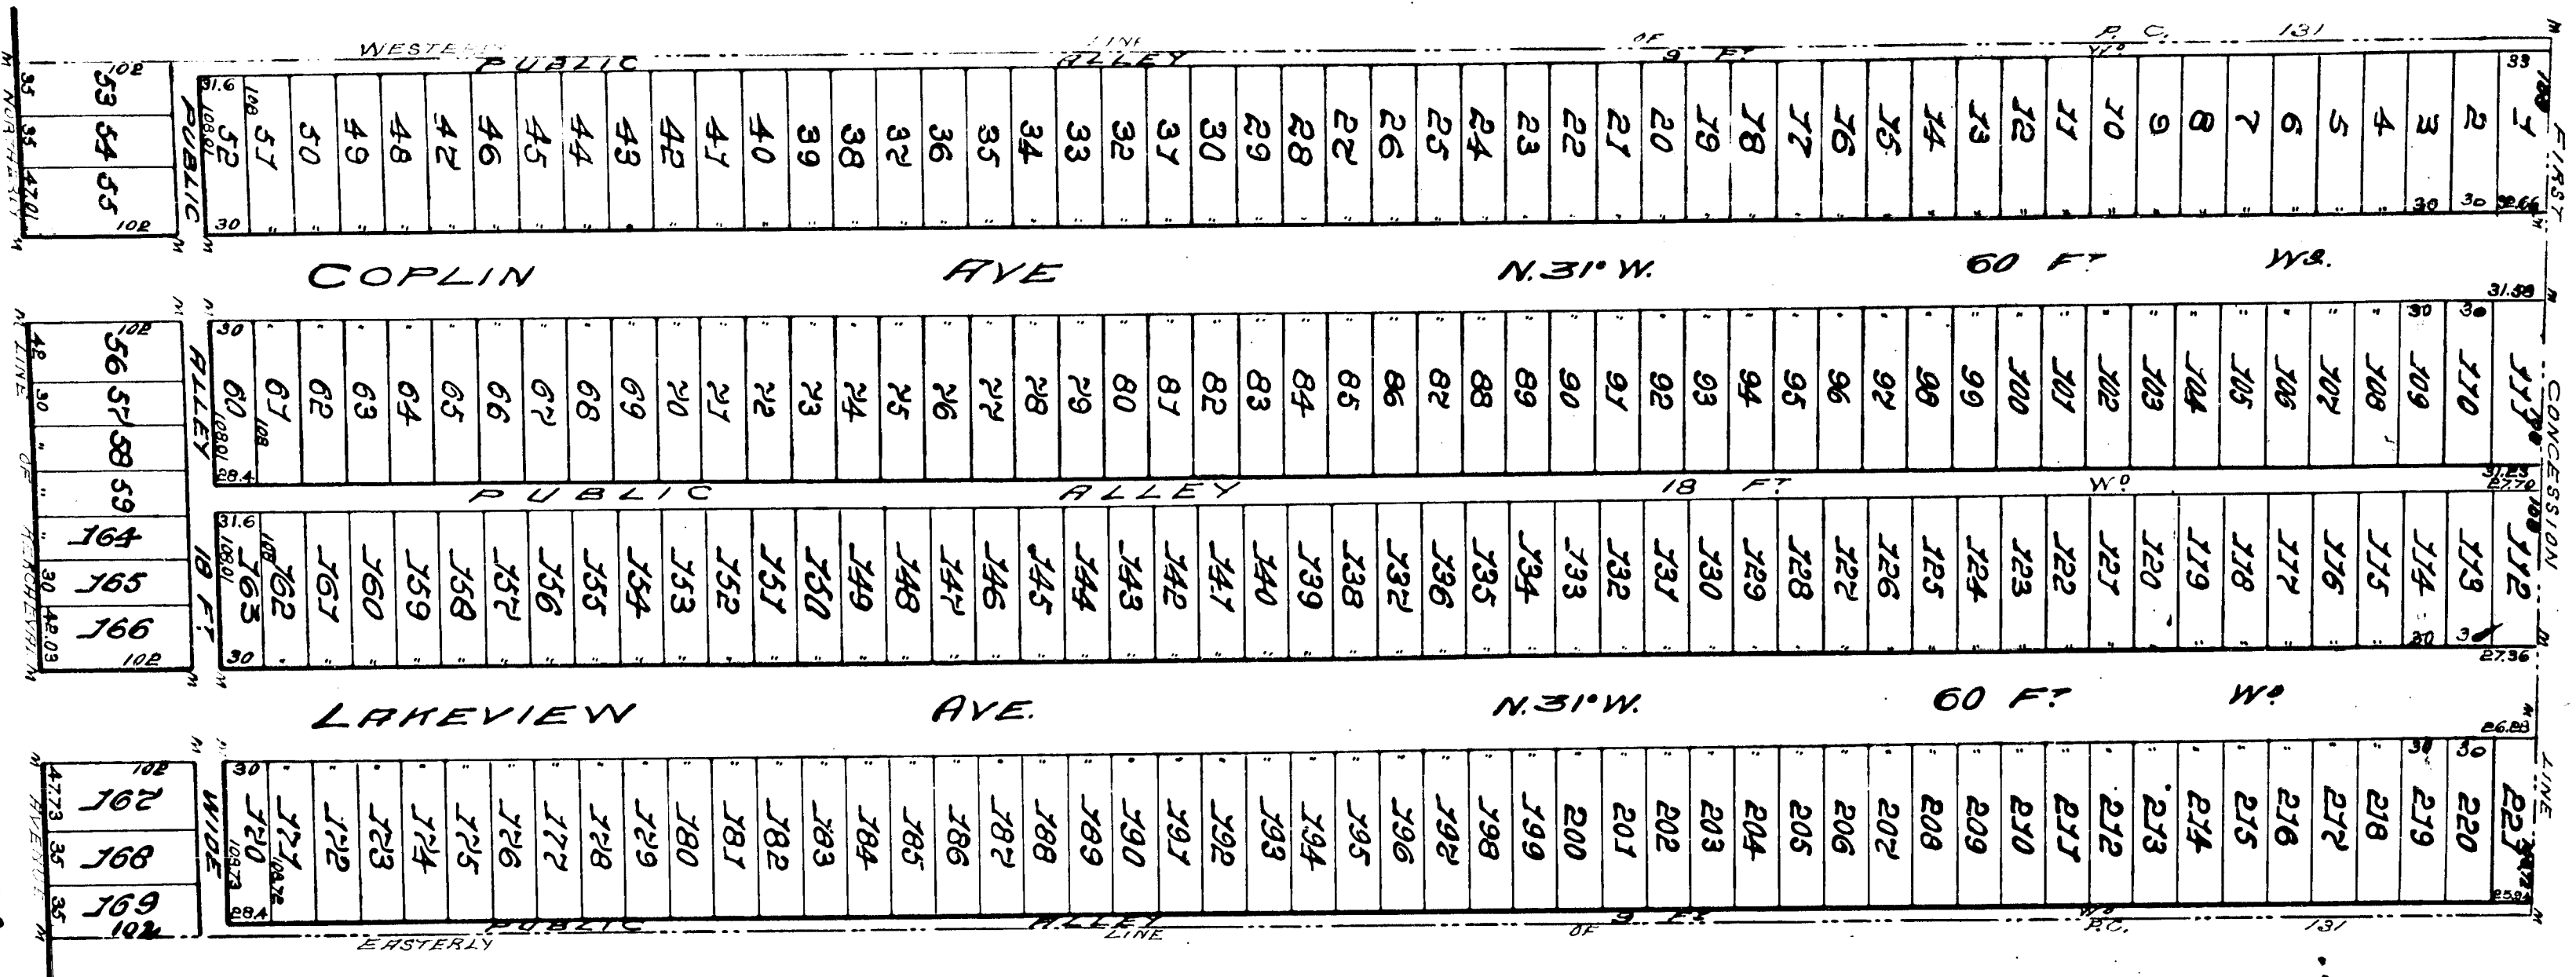

Scale - One inch = 100 Feet -

[illegible]

Wayne Co.

attached

Sketch

By Councilman Van Antwerp:
Resolved, That the sewer and Gas
Company easements retained in lieu
of alleys vacated by your Honorable
Body on March 27, 1962, J.C.C. Page
585, in the block bounded by Third,
Merrick, Kirby, and Second Avenues
are hereby vacated and cancelled as
sewer and Michigan Consolidated Gas
Company easements.
Adopted as follows:
Yeas — Councilmen Beck, Connor,
Hood, Miriani, Ravitz, Rogell, Van
Antwerp and President Pro Tem
Brickley—8.
Nays—None.

F.W. Swifts Sub.

1410

STATE OF MICHIGAN)
CITY OF DETROIT) ss.

SHORT FORM--TRUE COPY CERTIFICATE

I, THOMAS D. LEADBETTER, CITY CLERK of the City of Detroit, do
hereby certify that the annexed paper is a True Copy of a Resolution
adopted by the Common Council on AUG 23 1966
and approved by the Mayor on AUG 29 1966
as appears from the Journal of said Common Council, on file in my office.

IN WITNESS WHEREOF, I have hereunto
set my hand and affixed the Corporate
Seal of said City, at Detroit, on


SEP 7 1966

Thomas D. Leadbetter
City Clerk

Forward to Auditor General Lansing

APPROVED AUGUST 23, 1966

PETITION NO. 962
WAYNE STATE UNIVERSITY
UNIVERSITY ATTORNEY
SOLOMON BIENENFELD

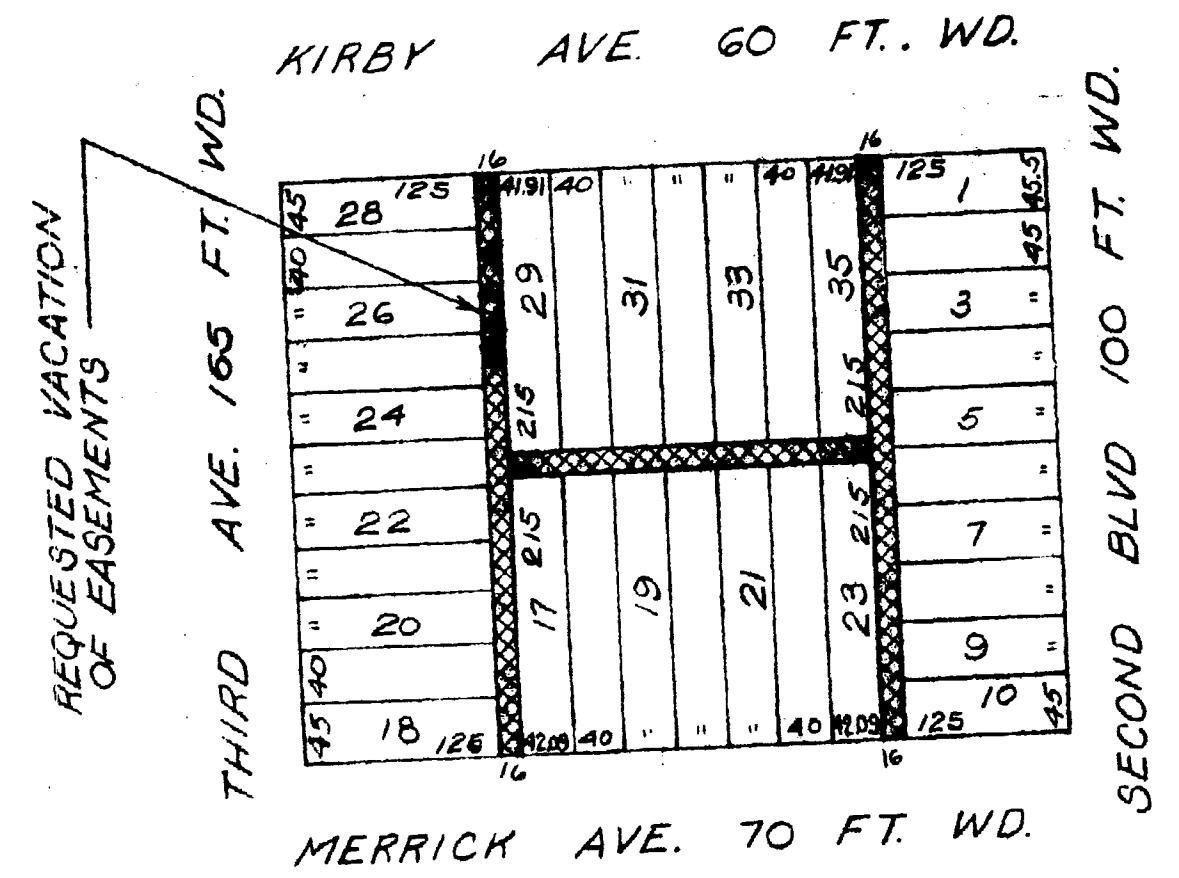

F.W. SWIFT'S SUB'N.
TOPO NO.
SCALE 1"=100'

FOR OFFICE USE ONLY

B				REQUESTED VACATION OF				CITY OF DETROIT	
A				THE EASEMENTS IN THE				Dept. of Public Works	
DESCRIPTION				Drwn	Chkd	Appd	Date	City Engineers Office	
DRAWN BY PLUNGIS				APPROVED				Job No. MO 1-1	
TRACED BY				APPROVED				Drwg. No. X-243	
CHECKED F.E.				APPROVED				Date 6-9-66	
				CITY ENGINEER					