

McCash & Ingles first Addition to the Village of Sand Beach being a subdivision of all that part of Fractional Lot No 4 in Section 1 in Township 16 North of Range 15 East lying East of the Port Austin and Port Sanilac State road in Huron County, Michigan.

Know all men by these presents, that we Ida McCash formerly Ida Demay and Ida Ingles formerly Ida Demay owners and proprietors of all the land described in the annexed Plat do hereby acknowledge that we caused the same to be surveyed and caused such plat to be made as an addition to the Village of Sand Beach and situated upon the description of land above described being in Huron County, State of Michigan, and said Plat is hereby executed and adopted by us as our own free act and deed and the streets laid out are hereby set apart for such purposes as are by law in such case made and provided.

In witness whereof we have hereunto set our hands and seals this 30 day of July A.D. 1883

In presence of
E. F. Bacon
James McCash

Mrs Ida McCash I.S.
Mrs Ida Ingles I.S.

State of Michigan }
County of Huron } On this 7th day of August A.D. 1883 personally appeared before me the subscriber a Notary Public in and for said County, Ida McCash and Ida Ingles to me known to be the same persons described in and who executed the foregoing instrument and severally acknowledged the same to be their free act and deed.

Elbridge F. Bacon
Notary Public


Registers Office,
Huron County } Received for Record and recorded this 7th day of August A.D. 1883 in Liber 1 of Plats on Page 27
Charles E. Thompson
Register

State of Michigan }
County of Huron } We Charles E. Thompson Register of Deeds for the County of Huron and John H. Tucker a Surveyor do hereby certify that we have carefully compared the annexed duplicate with the original map of McCash & Ingles first Addition to the Village of Sand Beach and that it is an exact duplicate thereof and of the whole of such map.
Dated August 7th A.D. 1883.


Charles E. Thompson Register.
John H. Tucker Surveyor.

MAP OF McCash & Ingles' FIRST ADDITION TO THE VILLAGE OF SAND BEACH.

DRAWN BY
E. F. BACON
1883

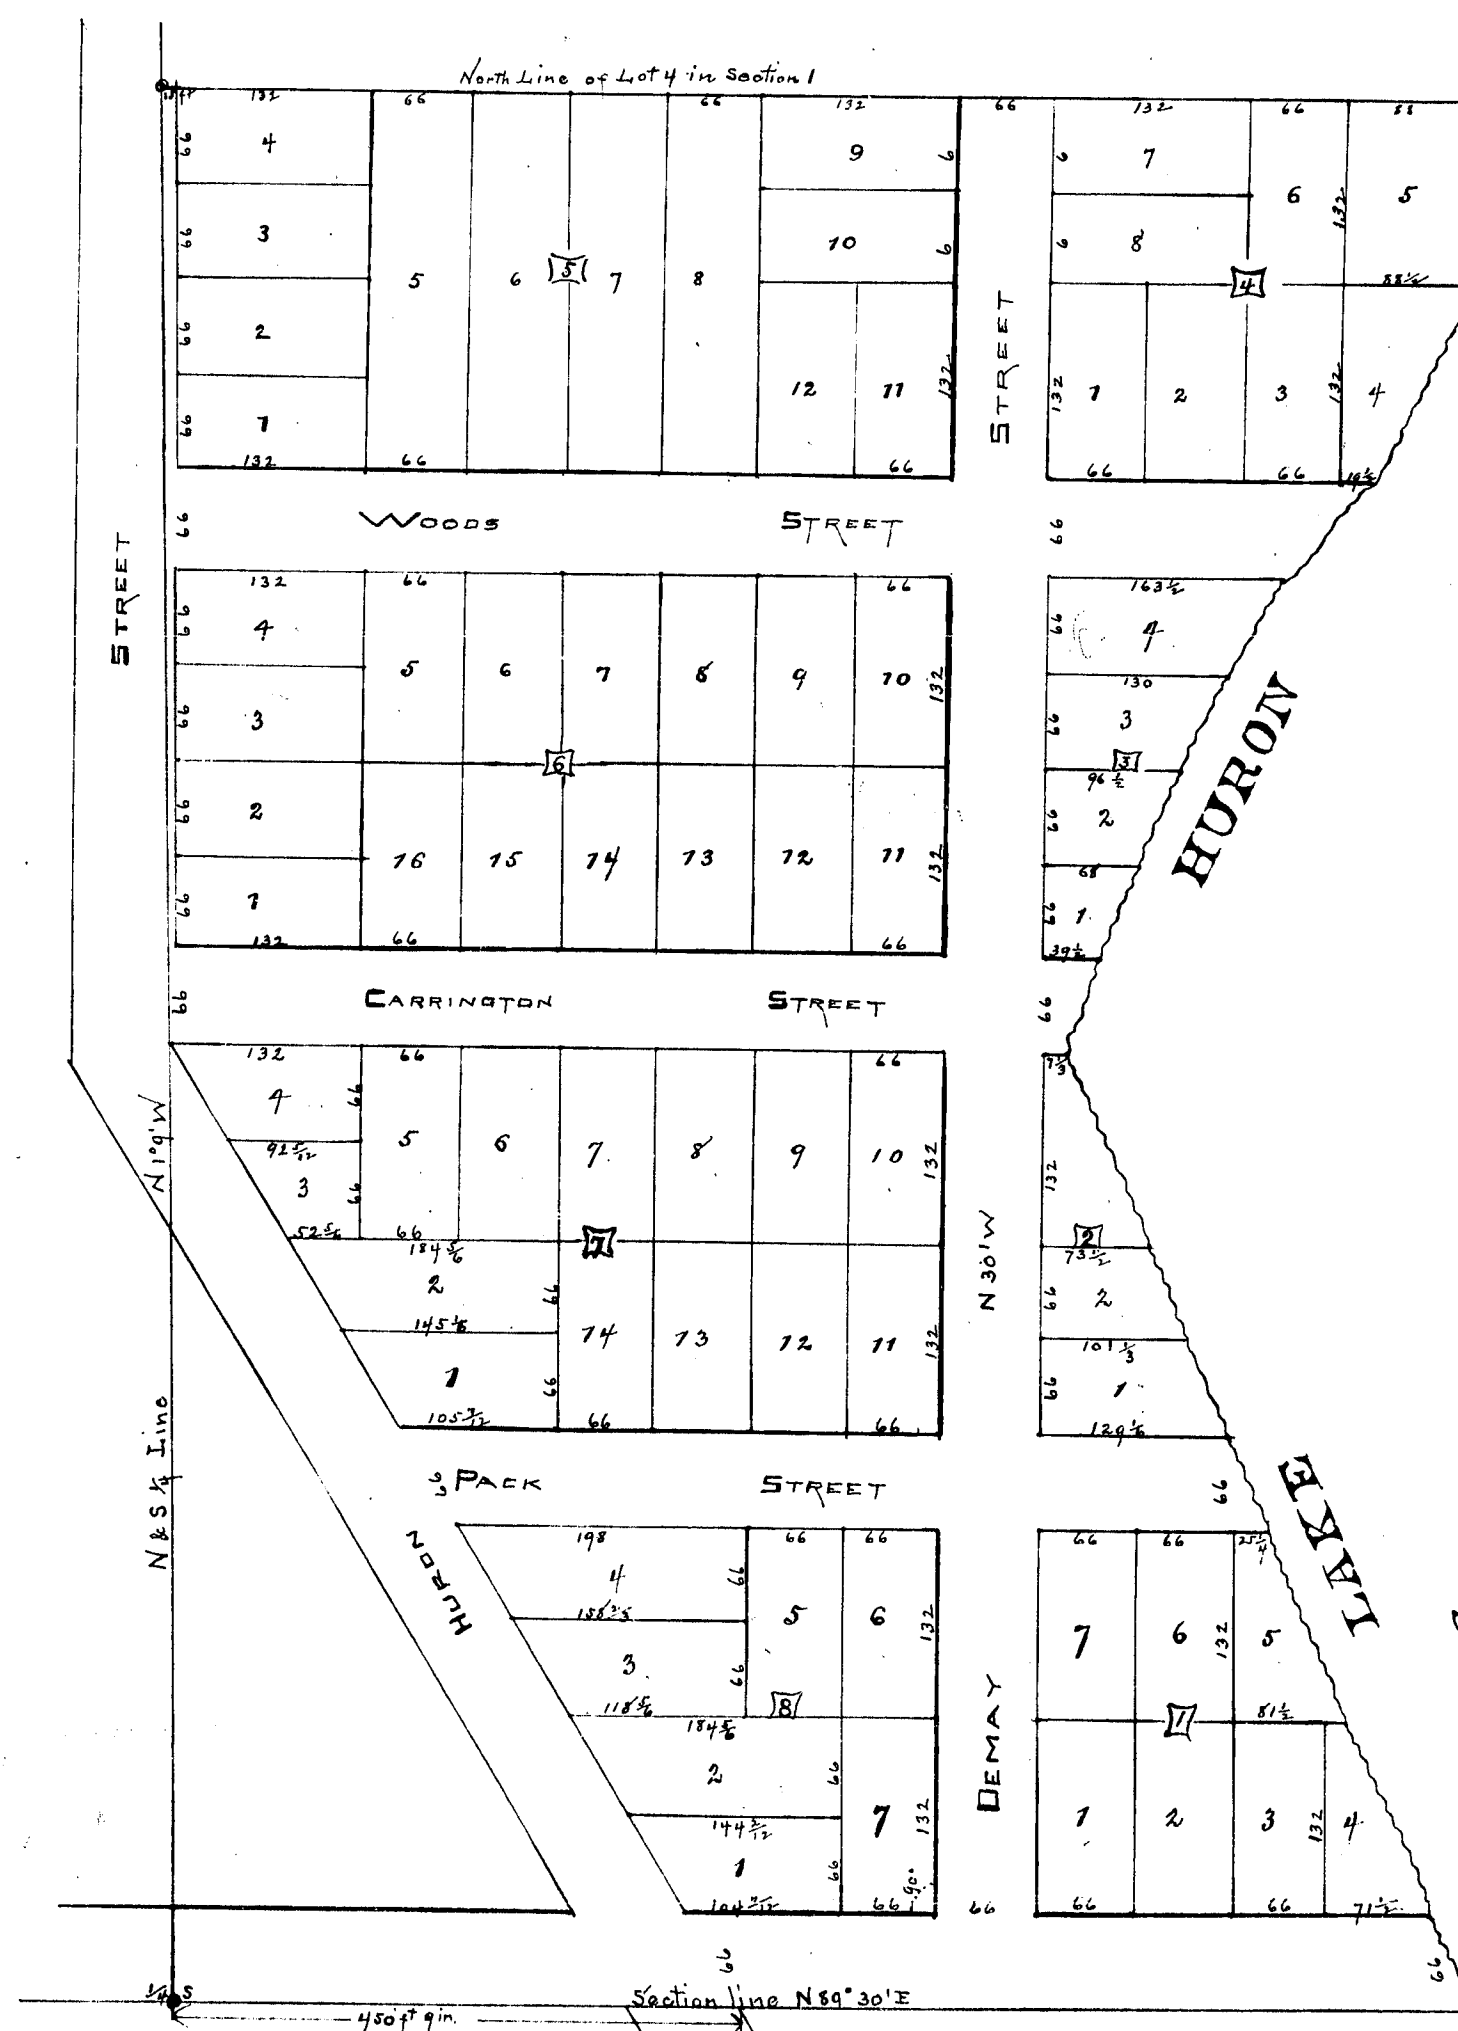

Surveyed by - J. H. Tucker
Sand Beach.

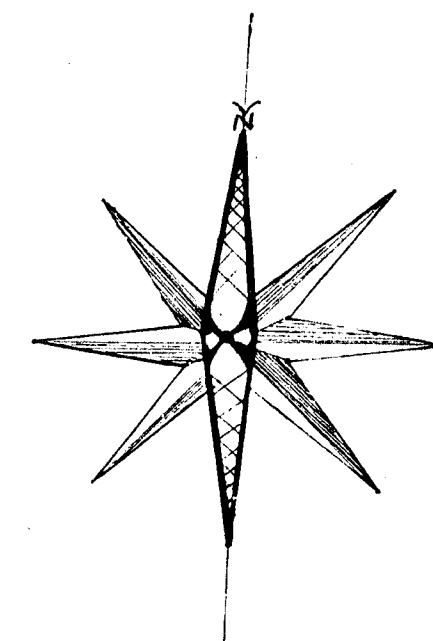

SCALE
132 Feet to an Inch.

I Hereby Certify, That this is a correct map of McCash & Ingles' first addition to the Village of Sand Beach as surveyed by me the same being upon the description of land above described and that the same is my own free act and deed.

John H. Tucker (I.S.)

State of Michigan }
County of Huron } On this 7th day of August A.D. 1883, personally appeared before me the subscriber a Notary Public in and for said County, John H. Tucker to me known to be the same person who made the foregoing certificate and caused the annexed Map of McCash & Ingles first Addition to the Village of Sand Beach to be made and who acknowledged the same to be his own free act and deed.

Elbridge F. Bacon
Notary Public

PROCURED AND FILED
ACT 136 LAWS 1895
IN AUDITOR GENERAL'S OFFICE
April 23rd 1898
John F. Thompson
Deputy Auditor General.

14100

Known unto these presents, that we Ida M. Cash, formerly Ida M. May and Ada Ingels formerly Ida May, owners and proprietors of all the land described in the annexed Plat do hereby acknowledge that we caused the same to be surveyed and caused such plat to be made as an addition to the Village of Sand Beach and situated upon the description of and above described being in Huron County, State of Michigan, and said Plat is hereby executed and adopted by us as our own free and independent act and the direct and our are hereby set apart for such purposes as are by law in such case made and provided.

In presence of
E. F. Bacon
James H. Guss

Mrs. Ida H. C. Giv. L.S.
Mrs. Eda T. Jones L.S.

Elbridge T. Bacon
Notary Public


Charles E. Thompson
Registrar

The Charles E. Thompson Register of Deeds for the County of Huron and J. M. Tucker a Surveyor do hereby certify that we have carefully compared the annexed duplicate with the original map of W. C. Wash & J. C. Ingles first addition to the Village of Sand Beach and that it is an exact duplicate thereof and the whole of such map.


Given August 15th A.D. 1883.

Charles E. Thompson _____ Registrar.
John A. Tucher _____ Secretary.

DRAWN BY
E. F. B. A. C. O. M.
1883

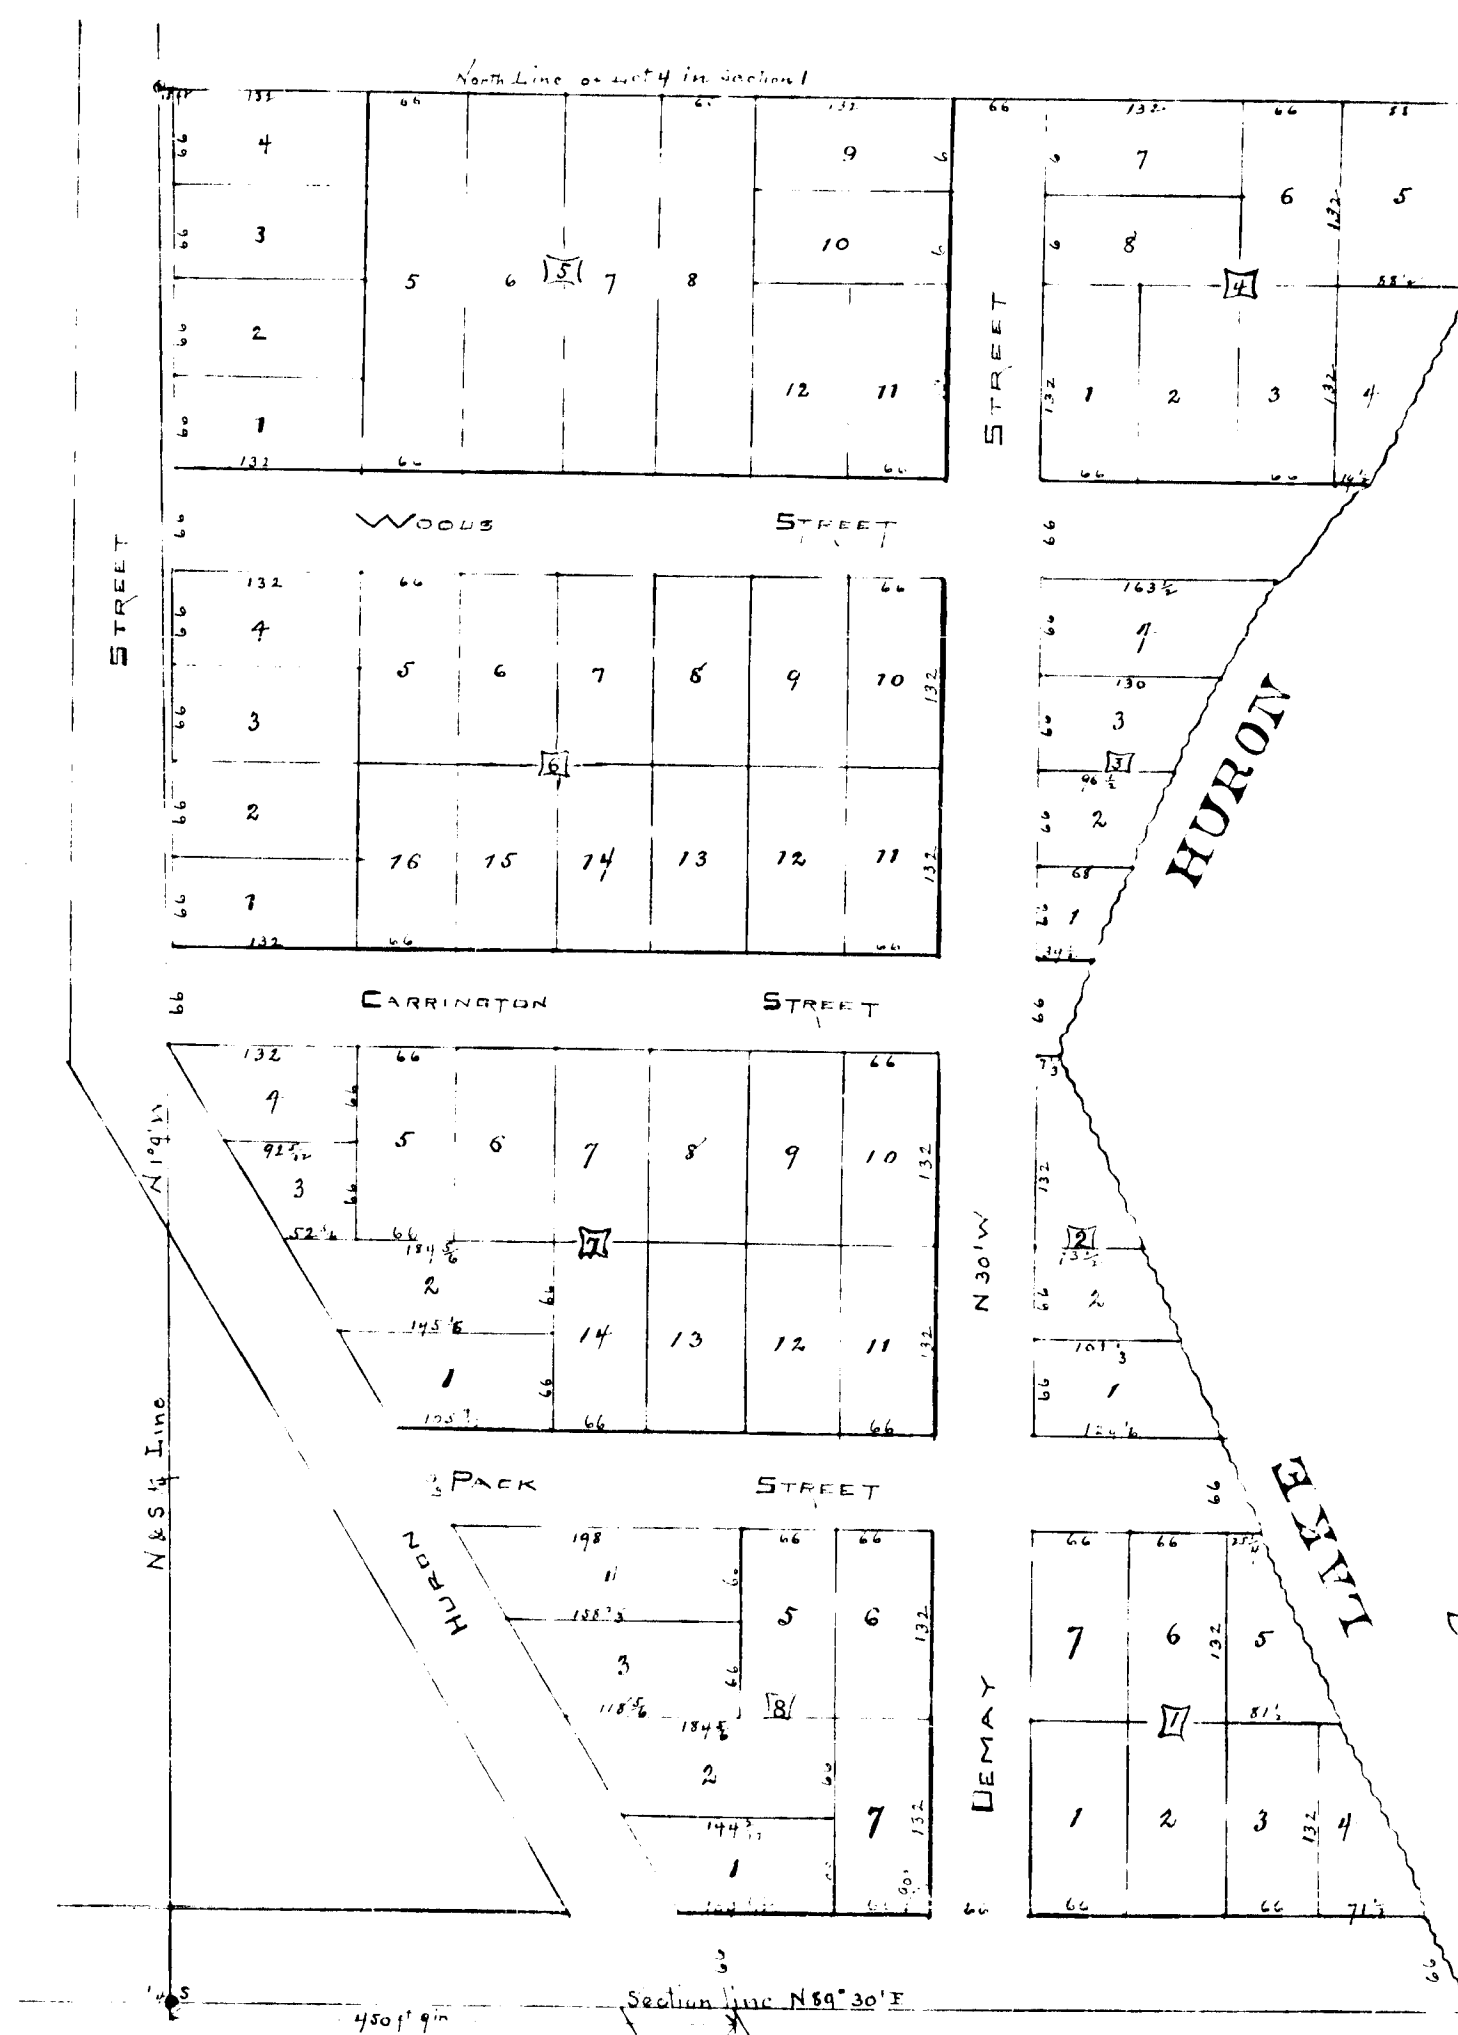

Surveyed by — J. H. Tucker
Sand Beach

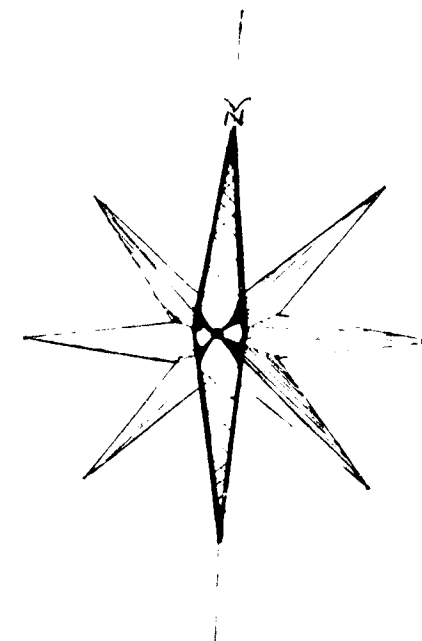

1771

132 Feet to an Inch.

I Hereby Certify, That this is a correct map of
J. T. Cash & Ingles' first addition to the Village of Sand
Beach as surveyed by me the same being upon the
description of land above described and that the same is
my own free act and deed.

John T. Tucker (LS)

State of Michigan }
County of Monroe } ss On this 7th day of August A.D. 1883,
personally appeared before me the subscriber a Notary
Public in and for said County, John T. Tucker to me known to
be the same person who made the foregoing Certificate and
caused the annexed Map of McQuinn & Ingle's first Addi-
tion to the Village of Sand Beach to be made and who
acknowledged the same to be his own free act and deed.

Elbridge T. Bacon
Notary Public

PROCURED AND FILED
ACT 136 LAWS 1895
IN AUDITOR GENERAL'S OFFICE

(1 for 1) 234 189

John F. Williamson
Deputy Auditor General.

14100