

"C. G. Learned. Addition to the Village of Port Austin" comprising about ten acres in the North East corner of the North East quarter of Section Thirty-two (32) - in Township Nineteen (19) North of Range Thirteen (13) East, in the County of Huron, and State of Michigan.

Know all Men, by these Presents, that I, Charles G. Learned, proprietor of the land described in the annexed Plat, do hereby acknowledge that I caused the same to be surveyed, and such Plat to be made as an Addition to the Village of Port Austin, and situated upon the land above described, - being in the County of Huron, and State of Michigan, - and said Plat is hereby established and adopted by me, as my own free act and deed, and the streets laid out hereby set apart for public purposes as are by law, in such cases made and provided. In Witness Whereof, I have hereunto set my hand and seal, - the 10th day of September A.D. 1883.

Witness my hand and seal, - the 10th day of September A.D. 1883.

Charles G. Learned. (25)

Richard Smith, Surveyor.

State of Michigan
County of Huron. On this 10th day of September A.D. 1883, before me, a Notary Public in and for said County, personally appeared - Charles G. Learned, to me known to be the person who executed the above, and acknowledged the same to be his free act and deed.

State of Michigan
County of Huron. I hereby certify that this is a correct Map or Plat of "C. G. Learned's Addition to the Village of Port Austin," as surveyed by me, the same being upon the land above described.

Richard Smith, Surveyor.

State of Michigan
County of Huron. On this 12th day of September A.D. 1883, before me, a Notary Public in and for said County, personally appeared Richard Smith to me known to be the person who signed the foregoing Certificate, and who made the annexed Plat of C. G. Learned's Addition to the Village of Port Austin, and acknowledged the same to be his free act and deed, as he above certifies.

John M. Carr, Notary Public.


Register's Office
Huron County. Received for Record, and recorded the 14th day of September A.D. 1883. - in Lib. 1, of Plats. - at page 128. Charles E. Thompson, Register.

State of Michigan
County of Huron. We the undersigned, - Charles E. Thompson, Register of Deeds for said County of Huron, - and Richard Smith, Surveyor, - do hereby certify that we have carefully compared the duplicate of the Original Map or Plat of C. G. Learned's Addition to the Village of Port Austin, with said Original, and that it is an exact duplicate thereof, and of the whole of said Original Plat.

Charles E. Thompson - Register.
Richard Smith - Surveyor.

State of Michigan
County of Huron. We the undersigned, - Charles E. Thompson, Register of Deeds for said County of Huron, - and Richard Smith, Surveyor, - do hereby certify that we have carefully compared the copy of the Record of the Original Plat of C. G. Learned's Addition to the Village of Port Austin, with said Record, and that it is a true and correct copy thereof, and of the whole of said Record.


Charles E. Thompson Register
Richard Smith, Surveyor.

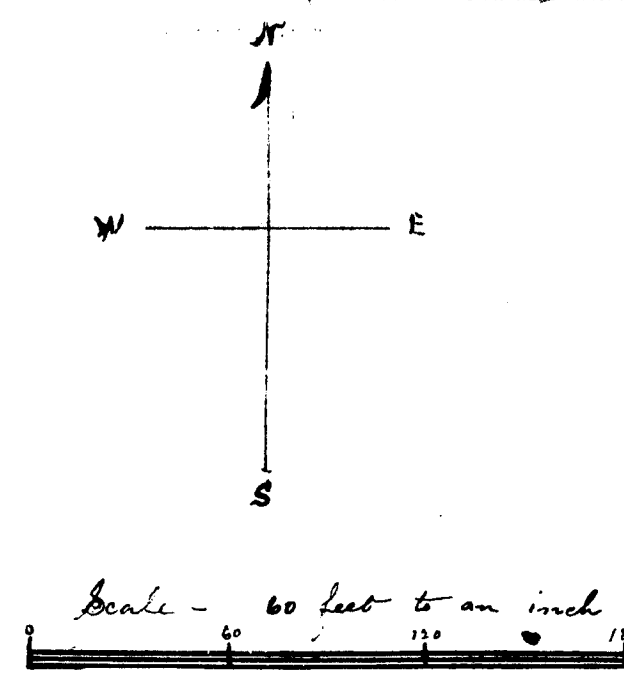

PLAT
of
C. G. LEARNED'S ADDITION
to the Village of
Port Austin.

RECEIVED AND FILED
in Auditor General's Office
September 22/1883
H. R. Pratt
Dep. Aud. Genl.

North Line of Section 32 T. 19 N. R. 13 E.
State Road

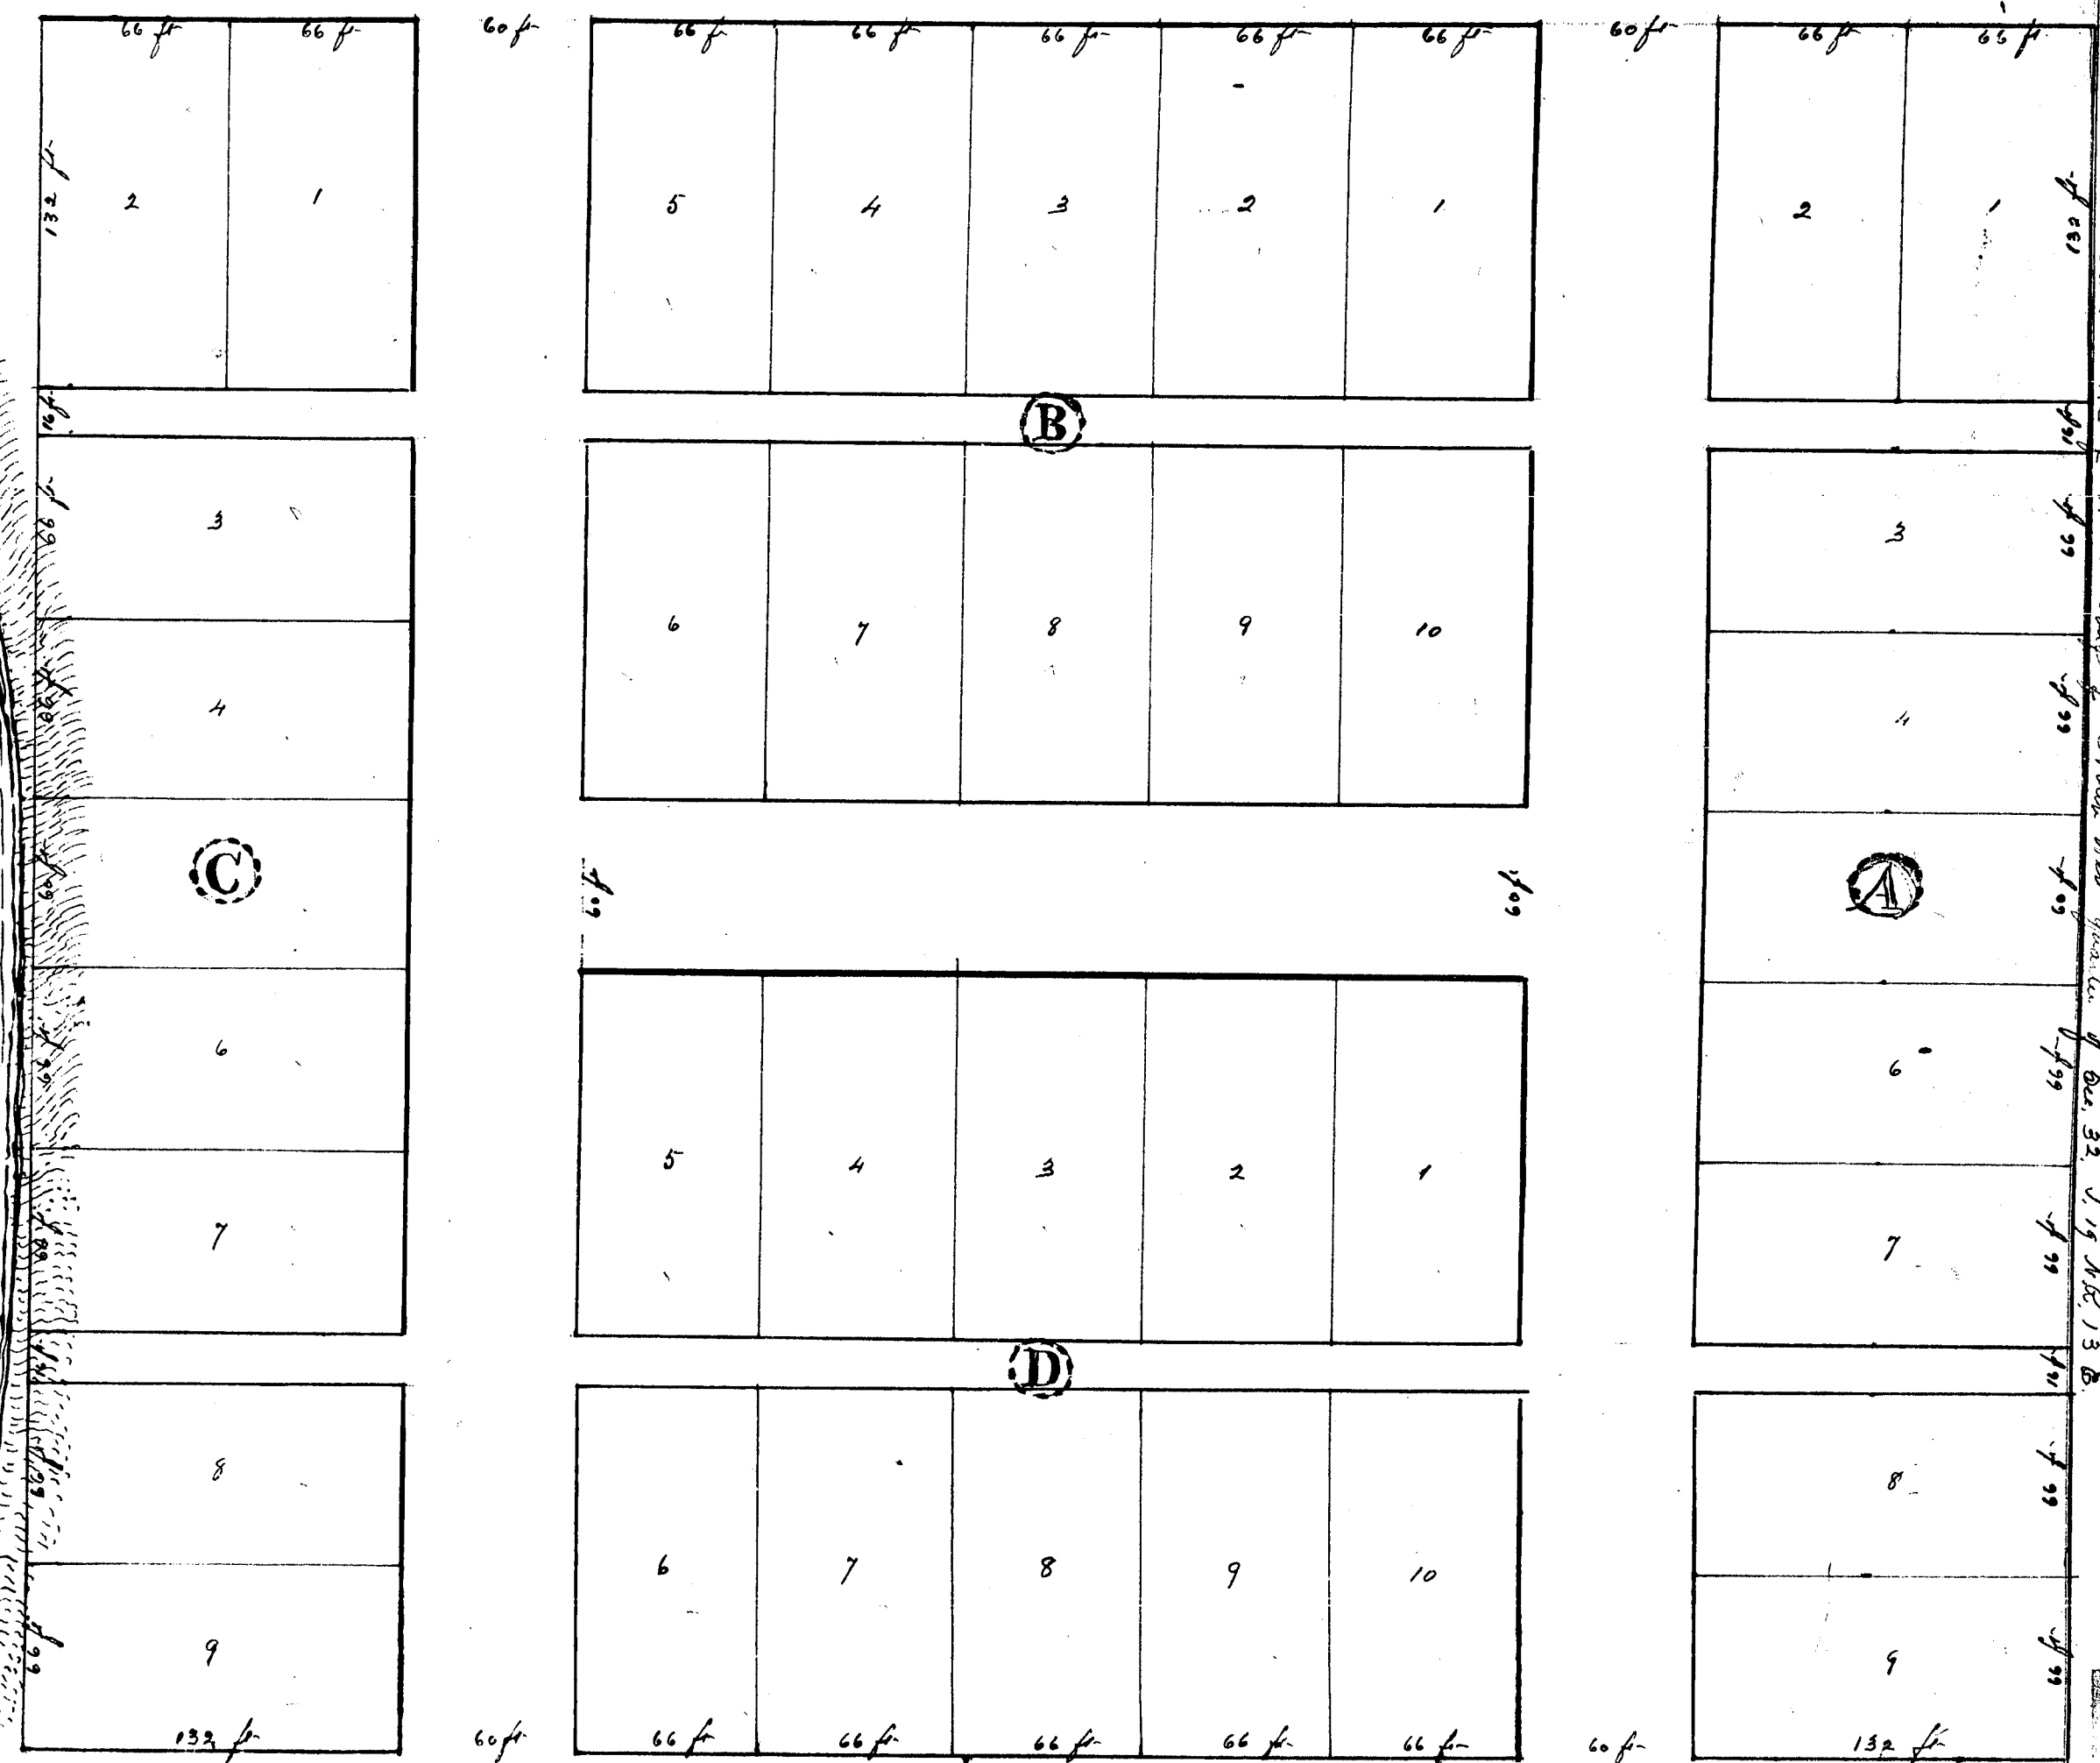

East Line of Port Austin and North East quarter of Sec. 32 T. 19 N. R. 13 E.

C. G. Learned's Addition to the Village of Port Austin
 comprising about ten acres in the North East corner of
 the West Half of the North West quarter of Section Thirty-two
 32) - in Township Nine East of Range Fifteen
 13) East, in the County of Huron, and State of Michigan.

Know all Men by these Presents, that I, C. G. Learned,
 proprietor of the land described in the annexed Plat, do hereby ac-
 knowledge that I caused the same to be surveyed and such Plat
 to be made as an Addition to the Village of Port Austin, and sit-
 uated upon the land above described, - being in the County of
 Huron and State of Michigan, - and said Plat is hereby accepted
 and adopted by me as my own true act and deed, and the streets
 laid are hereby set apart for public purposes as are by law in such
 cases made and provided.
 In Witness Whereof, I have hereunto set my hand
 and seal, the 10th day of September A.D. 1883.
 Signed and sealed in presence of: C. G. Learned. 33)
 J. H. Learned. - Richard Smith.

State of Michigan
 County of Huron: On this 10th day of September A.D. 1883,
 before me, a Notary Public in and
 for said County, personally appeared
 C. G. Learned, to me known to be the person who executed
 the above, and acknowledged the same to be his free act
 and deed.


State of Michigan
 County of Huron: I hereby certify that this is a
 correct Map or Plat of C. G. Learned's
 Addition to the Village of Port Austin, as surveyed by me,
 the same being upon the land above described.
 Richard Smith
 Surveyor.

State of Michigan
 County of Huron: On this 10th day of September A.D. 1883,
 before me, a Notary Public
 in and for said County, personally appeared Richard Smith
 to me known to be the person who signed the foregoing Certificate
 and who made the annexed Plat of C. G. Learned's Addition to
 the Village of Port Austin, and acknowledged the same to be
 his free act and deed, as he above certifies.
 John M. Carr
 Notary Public

Register's Office
 Huron County: Received for Record, and recorded the
 10th day of September A.D. 1883. - in
 Liber 1, of Plats, at page 128. Charles E. Thompson
 Register.

State of Michigan
 County of Huron: We, the undersigned, - Charles E. Thompson,
 Register of Deeds for said County of Huron, - and
 Richard Smith, Surveyor, - do hereby certify that we have carefully
 compared this duplicate of the Original Map or Plat of C. G. Learned's
 Addition to the Village of Port Austin, with said Original, and
 that it is an exact duplicate thereof, and of the whole of
 Original Plat. - Charles E. Thompson - Register
 Richard Smith - Surveyor

State of Michigan
 County of Huron: We, the undersigned, - Charles E. Thompson,
 Register of Deeds for said County of Huron,
 and Richard Smith, Surveyor, - do hereby certify that we have
 carefully compared this copy of the Record of the Original Plat
 of C. G. Learned's Addition to the Village of Port Austin, with said Record,
 and that it is a true and correct copy thereof, and of the whole of
 such record. - Charles E. Thompson, Register
 Richard Smith, Surveyor.

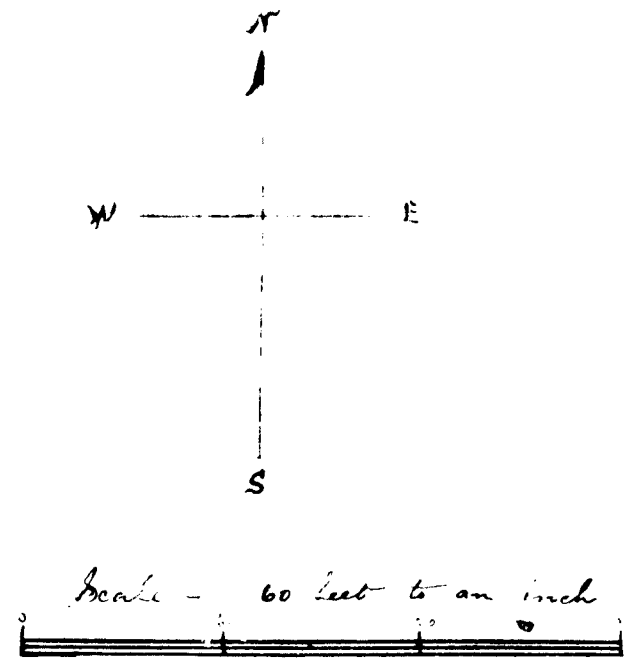

PLAT
 of
 C. G. LEARNED'S ADDITION
 to the Village of
 Port Austin.

September 22 83
 H. R. Pratt

North Line of Section 32, T. 19 N. R. 13 E.
 State Road

