

State of Michigan } Know all men by these presents that the within is Cahim & Soule's First
County of Huron } Plat for the Village of Port Crescent in the County of Huron and State of Michigan;
that a full and detailed description of the land embraced in said Plat is as follows the same being
a part of the east fractional half of the north east fractional quarter of section ten
Township eighteen north of Range twelve east in said County and State. Beginning at a post
marked on this Plat (g) said post being the south west corner of the above described piece of land,
thence east along the south line of said land to post (d) fifteen chains and forty six links (15⁴⁶/₁₀₀)
thence from (d) to (c) a post on the east line of said piece of land, north thirty five degrees (35°)
east six chains and fifty eight links (6⁵⁸/₁₀₀) thence from (c) to (b) north along the east line of said
piece of land fourteen chains (14) thence from (b) to (e) north fifty degrees (50°) and twenty five
minutes (25') west eight chains and forty links (8⁴⁰/₁₀₀) thence from (e) to (d) south forty three
degrees (43°) and thirty five minutes (35') west ten chains and eighty six links (10⁸⁶/₁₀₀)
thence from (d) to (e) south forty eight degrees (48°) and ten minutes (10') west eleven chains and
forty four links (11⁴⁴/₁₀₀) to the west line of said land, thence from (e) to (g) south along the
west line of said piece of land eleven chains and ninety five links (11⁹⁵/₁₀₀) to place of beginning
that we Cahim & Soule the owners and proprietors of said land caused said Plat to be made by
Edward C. Soule a Surveyor and I Edward C. Soule a Surveyor did make such Plat for
Cahim & Soule at their request; that the same is a true Plat of said Cahim & Soule's First Plat
for the Village of Port Crescent and the land embraced therein. In witness whereof we the said
Cahim & Soule as proprietors and Edward C. Soule as Surveyor have hereunto set our hands
and seals the 4 day of June A.D. 1884

In presence of
Lottie E. Forslund
John Kinde

Signed James Cahim
Clarissa F. Soule
Edward C. Soule

State of Michigan } On this 4 day of June A.D. 1884 before me a Notary Public in and
County of Huron } for said County personally appeared James Cahim Clarissa F. Soule and
Edward C. Soule known to me to be the persons described in and who executed the foregoing and
acknowledged the same to be their free act and deed John Kinde Notary Public

State of Michigan } We Charles E. Thompson Register of Deeds and Edward C. Soule Surveyor do hereby certify that we have
County of Huron } carefully compared the annexed Plat of the Village of Port Crescent Huron County Michigan with the original
of such Plat and find it to be an exact duplicate of and of the whole of such original Plat

Charles E. Thompson Register of Deeds
Edward C. Soule Surveyor


Register Office } Received for Record this fifth day of June A.D. 1884 and recorded in Volume No one of Plats on
Huron County } page thirty two

State of Michigan } We Charles E. Thompson Register of Deeds and Edward C. Soule Surveyor do hereby
County of Huron } certify that we have carefully compared the foregoing copy of ~~the original~~
~~the original~~ Cahim & Soule's first Plat for the Village of Port Crescent with the record
of said Plat recorded in the Office of the Register of Deeds for the County of Huron in the
State of Michigan and that the same is a true transcript thereof and of the whole of
said record. In witness whereof we have hereunto set our hands this fifth day of June
A.D. 1884


Charles E. Thompson Register of Deeds
Edward C. Soule Surveyor

Cahim & Soule's First Plat
for the Village of
Port Crescent

RECEIVED AND FILED
in Auditor General's Office,
June 10 1884
H. R. Pratt
Dep. Aud. Genl.

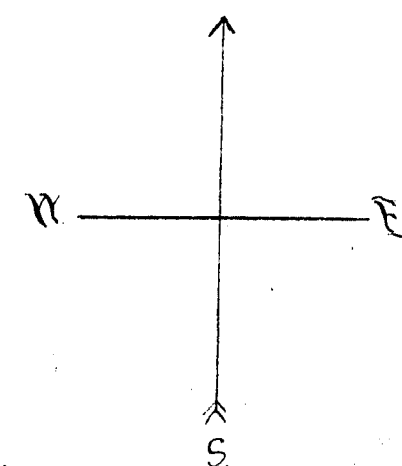

Scale of Distance
132 ft. to the inch

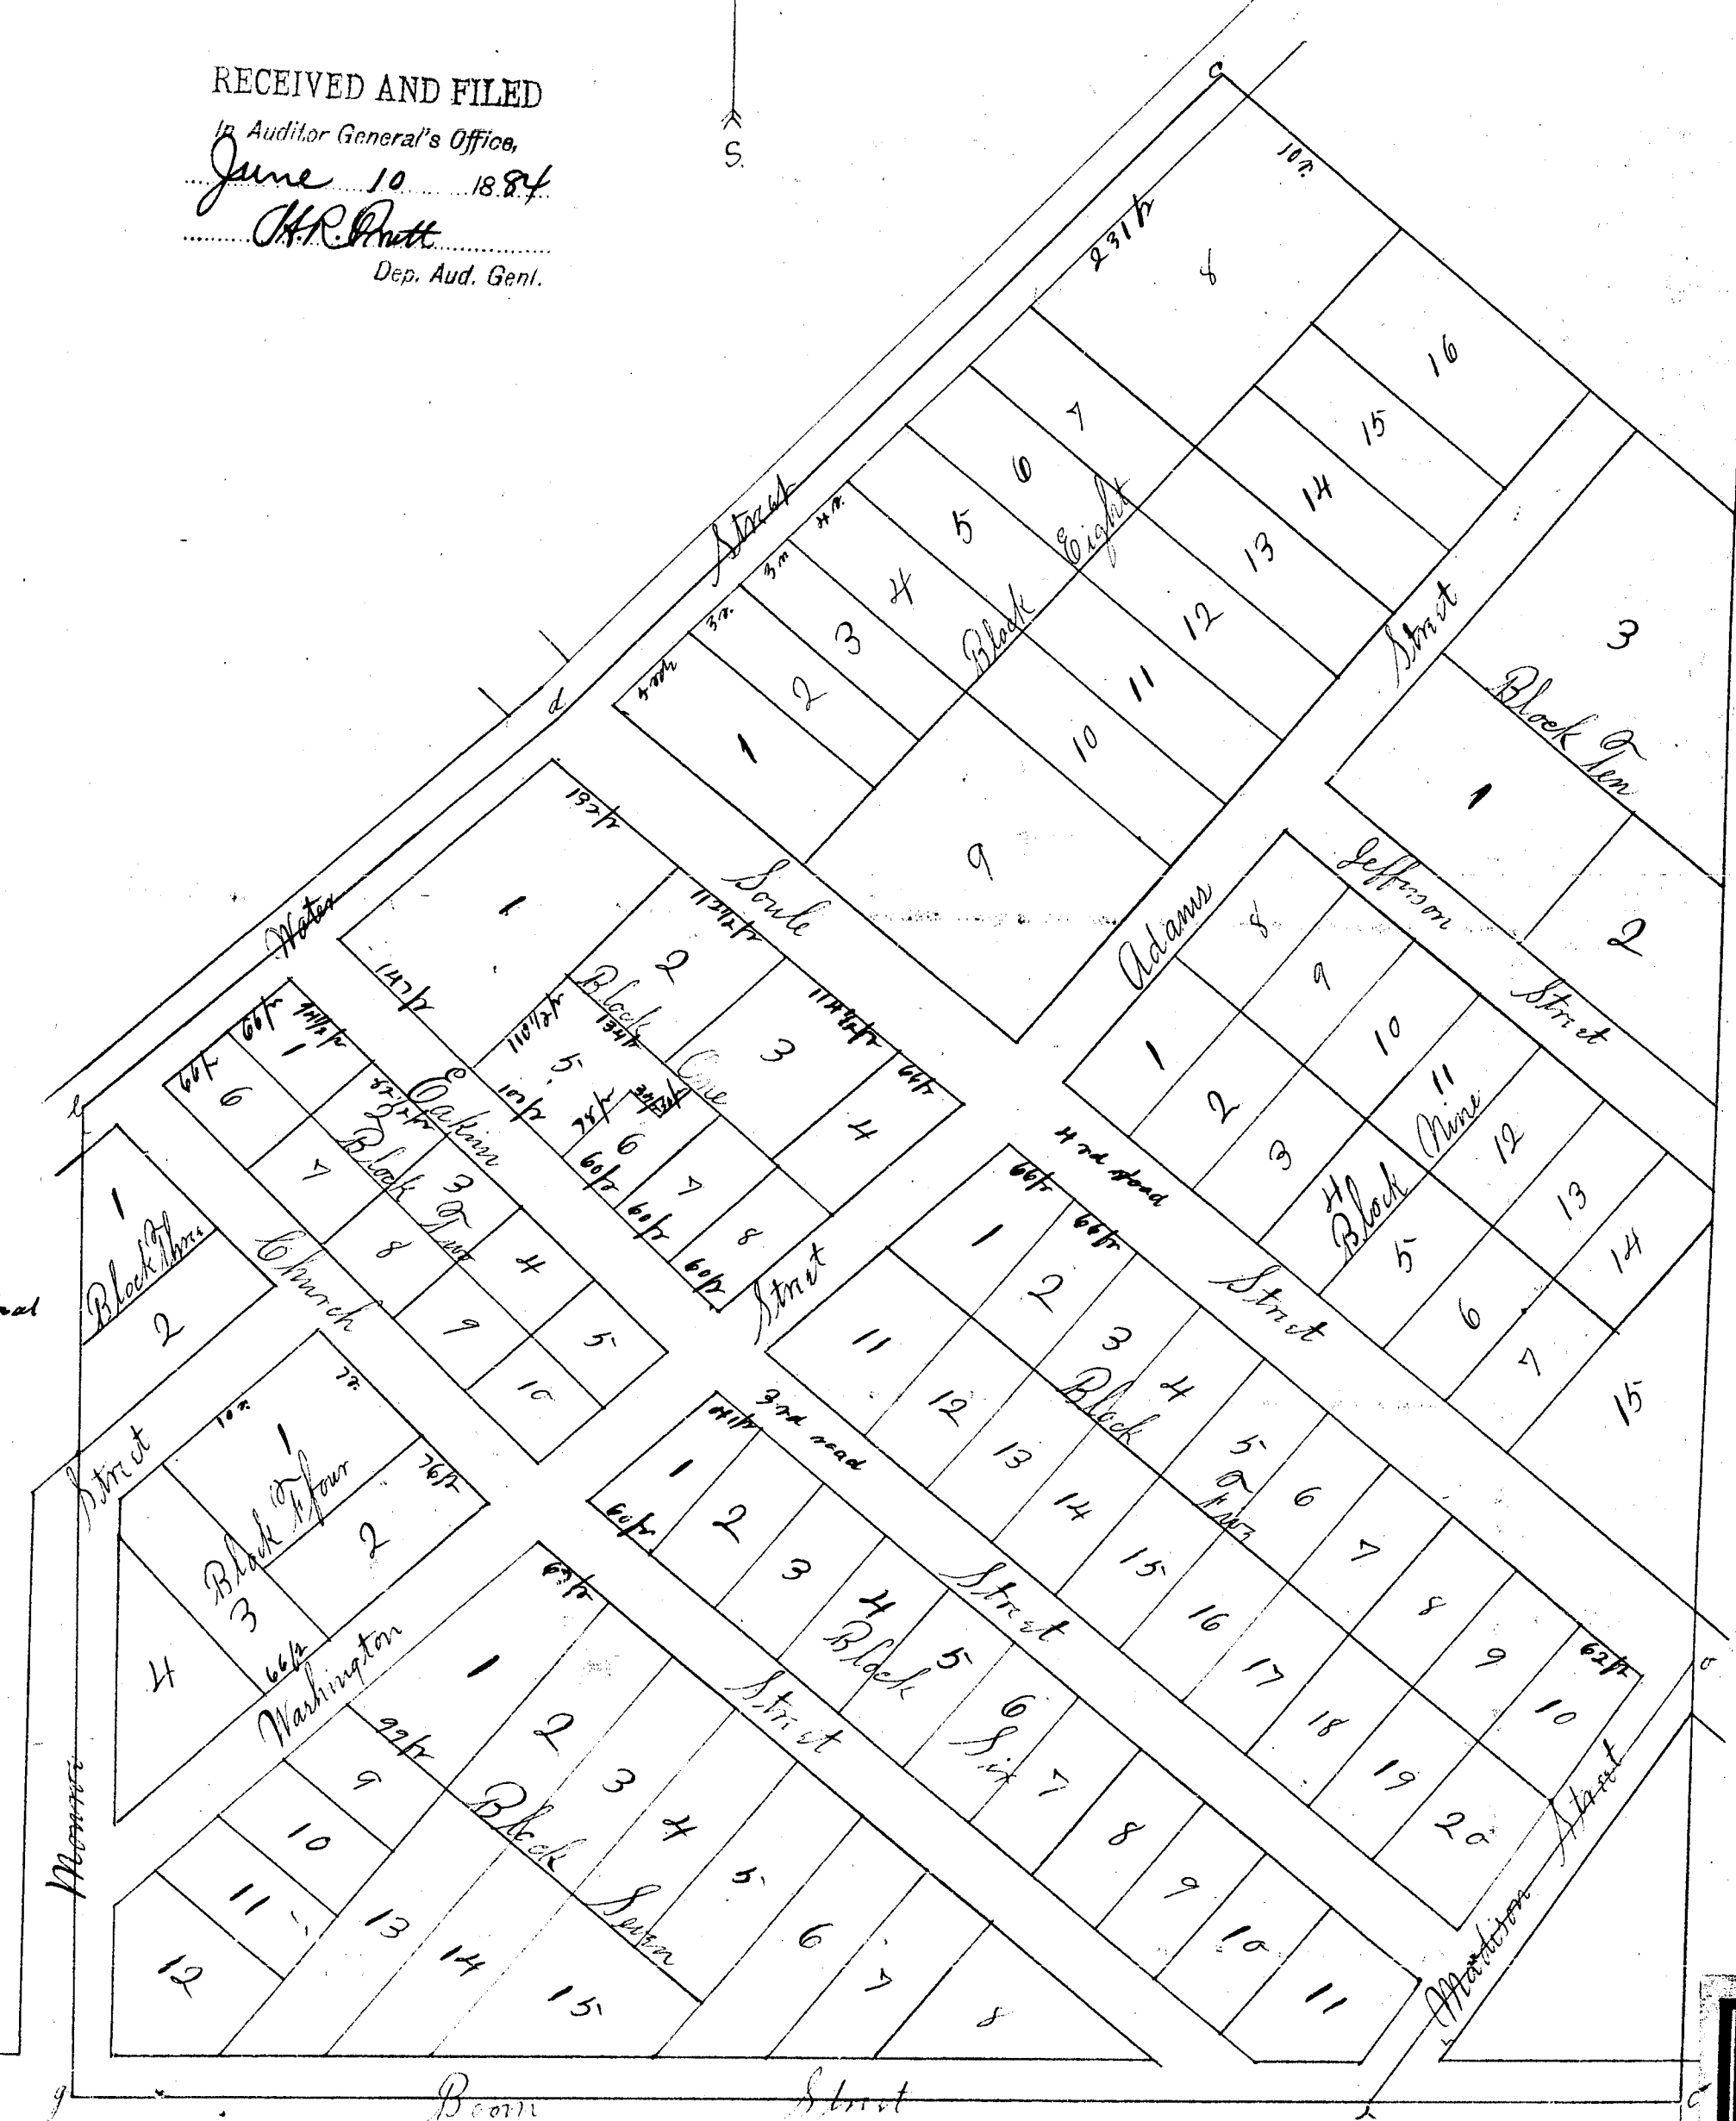

14103

