

"Daniel C. Schad's Plat of a Part of the Village of Bad Axe" is located and laid out upon the East Line 15/16 acre of the South West quarter of the North East quarter of Section Twenty-four (24) in Township Sixteen (16) North of Range Twelve (12) East.

Know all Men by these Presents that I, Daniel C. Schad, - the owner and proprietor of the land represented in the annexed Plat, do hereby acknowledge that I have caused the same to be surveyed and such Plat to be made as a Part of the Village of Bad Axe, and situated upon the land above described, - being in Huron County, State of Michigan, and said Plat is hereby presented and adopted by me as my own free act and deed. And the portion of said land represented in said Plat & the in the adjacent streets, is hereby set apart for such purposes, as is by Statute in such Case made and provided.

In Witness Whereof, I have hereunto set my hand and seal, this fifth day of February, A.D. 1885.

In presence of
Richard Smith } Daniel C. Schad
Charles McInerney

State of Michigan
County of Huron.


On the 5th day of February, A.D. 1885, before me, the subscriber, a Notary Public in and for said County, personally appeared Daniel C. Schad - the man known to the person described in and who executed the foregoing, and acknowledged that same to be his free act and deed.

Richard Smith
Notary Public

I hereby certify that this is a correct Map of Daniel C. Schad's Plat of a Part of the Village of Bad Axe, as surveyed by me, the same being upon that land above described.

Richard Smith
Surveyor

Sand Beach Street

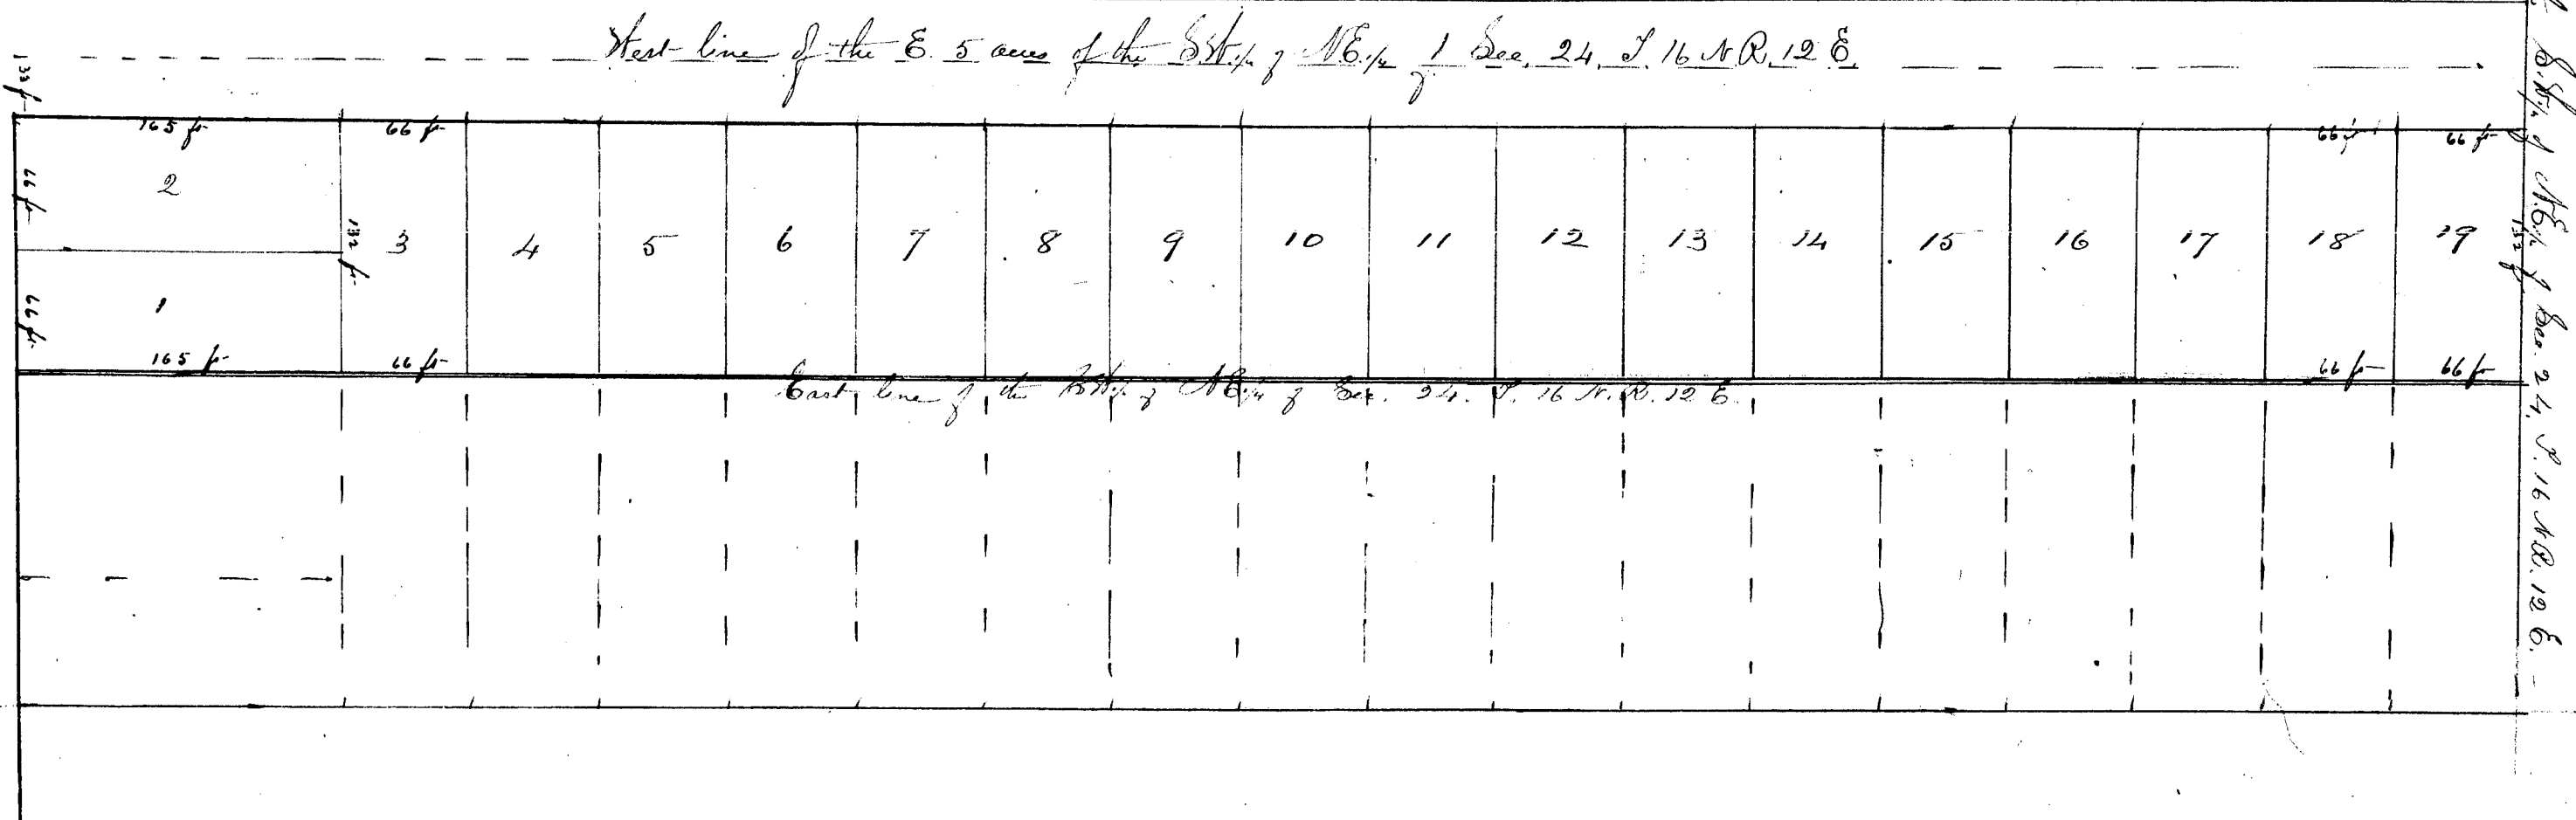


DANIEL C. SCHAD'S PLAT of a Part of the Village of BAD AXE.

1885.

Scale - 88 feet to an inch.

RECEIVED AND FILED
In Auditor General's Office,
February 25 85
H. D. Smith
Aud. Genl.

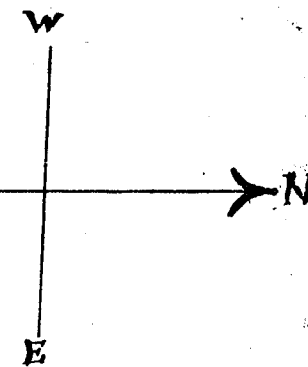

State of Michigan
County of Huron. On the 13th day of February, A.D. 1885, personally appeared before me, the subscriber, a Notary Public in and for said County, - Richard Smith, to me known to be the same person who made the foregoing Certificate, and the annexed Plat, and acknowledged that same to be his own free act and deed, as he above certifies.

William B. Newick
Notary Public

State of Michigan
County of Huron. We, Charles E. Thompson, Register of Deeds, and Richard Smith, Surveyor, do hereby certify that we have carefully compared the Plat of Daniel C. Schad's Plat of a Part of the Village of Bad Axe, with the original thereof, and that we find the same to be a true and correct Replication of said Plat, and of the whole of such Original.

In Witness Whereof, we hereunto set our hands, this thirteenth day of February, A.D. 1885.

Charles E. Thompson - Register
Richard Smith, Surveyor

State of Michigan
County of Huron. We, Charles E. Thompson, Register of Deeds, and Richard Smith, Surveyor, do hereby certify that we have compared the Copy with the Record of Daniel C. Schad's Plat of a Part of the Village of Bad Axe, - and that it is a true and correct Copy thereof, and of the whole of such Record.

In Witness Whereof, we hereunto set our hands, this 13th day of February, A.D. 1885.
Charles E. Thompson, Register
Richard Smith, Surveyor

Huron County, Michigan
Register's Office. Received for Record the 14th day of February, A.D. 1885, and recorded in Lib. 1 of Plats on Page 37.
Charles E. Thompson, Register

Daniel C. Schad's Plat of a Part of the Village of "Bad Axe" is located and laid out upon the East 1/2 Sec 25, and the South West quarter of the No. 1 East quarter of Section Twenty-four (24) in Township Sixteen (16) North of Range Twelve (12) East.

Know all Men by these Presents, that I, Daniel C. Schad, - the owner and proprietor of the land represented in the annexed Plat, do hereby acknowledge that I have caused the same to be surveyed and such Plat to be made as a Part of the Village of Bad Axe, and situated upon the land above described, - being in Huron County, State of Michigan, and said Plat is hereby executed and adopted by me, as my own free act and deed; and the portion of said land represented in said Plat & the adjacent streets, is hereby set apart for such purposes, as is by Statute in such Case made and provided.

In Witness Whereof, I have hereunto set my hand and seal, this fifth day of February, A.D. 1885.

DANIEL C. SCHAD'S


PLAT

of a Part of the Village of

BAD AXE.

February 25 85
H.C. Smith

1885.

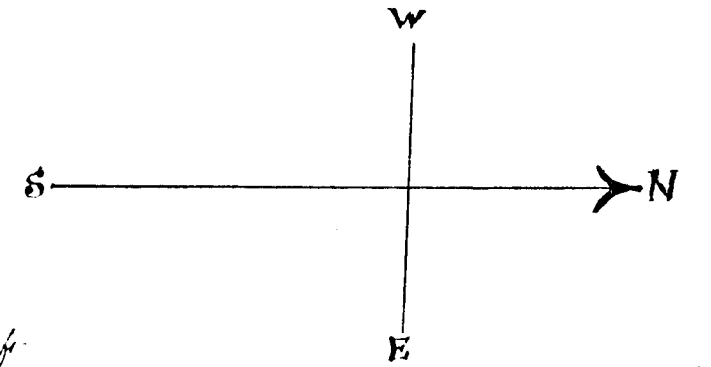

Scale - 88 feet to an inch.

In presence of
Richard Smith } Daniel C. Schad
Charles McInerney


State of Michigan
County of Huron

On this 5th day of February, A.D. 1885, before me, the undersigned, a Notary Public in and for said County, personally appeared Daniel C. Schad, - to me known to be the person described in and who executed the foregoing, and acknowledged that same to be his free act and deed.

Richard Smith
Notary Public

I hereby certify that this is a correct Map of Daniel C. Schad's Plat of a Part of the Village of Bad Axe, as surveyed by me, the same being upon the land above described.

Richard Smith
Surveyor

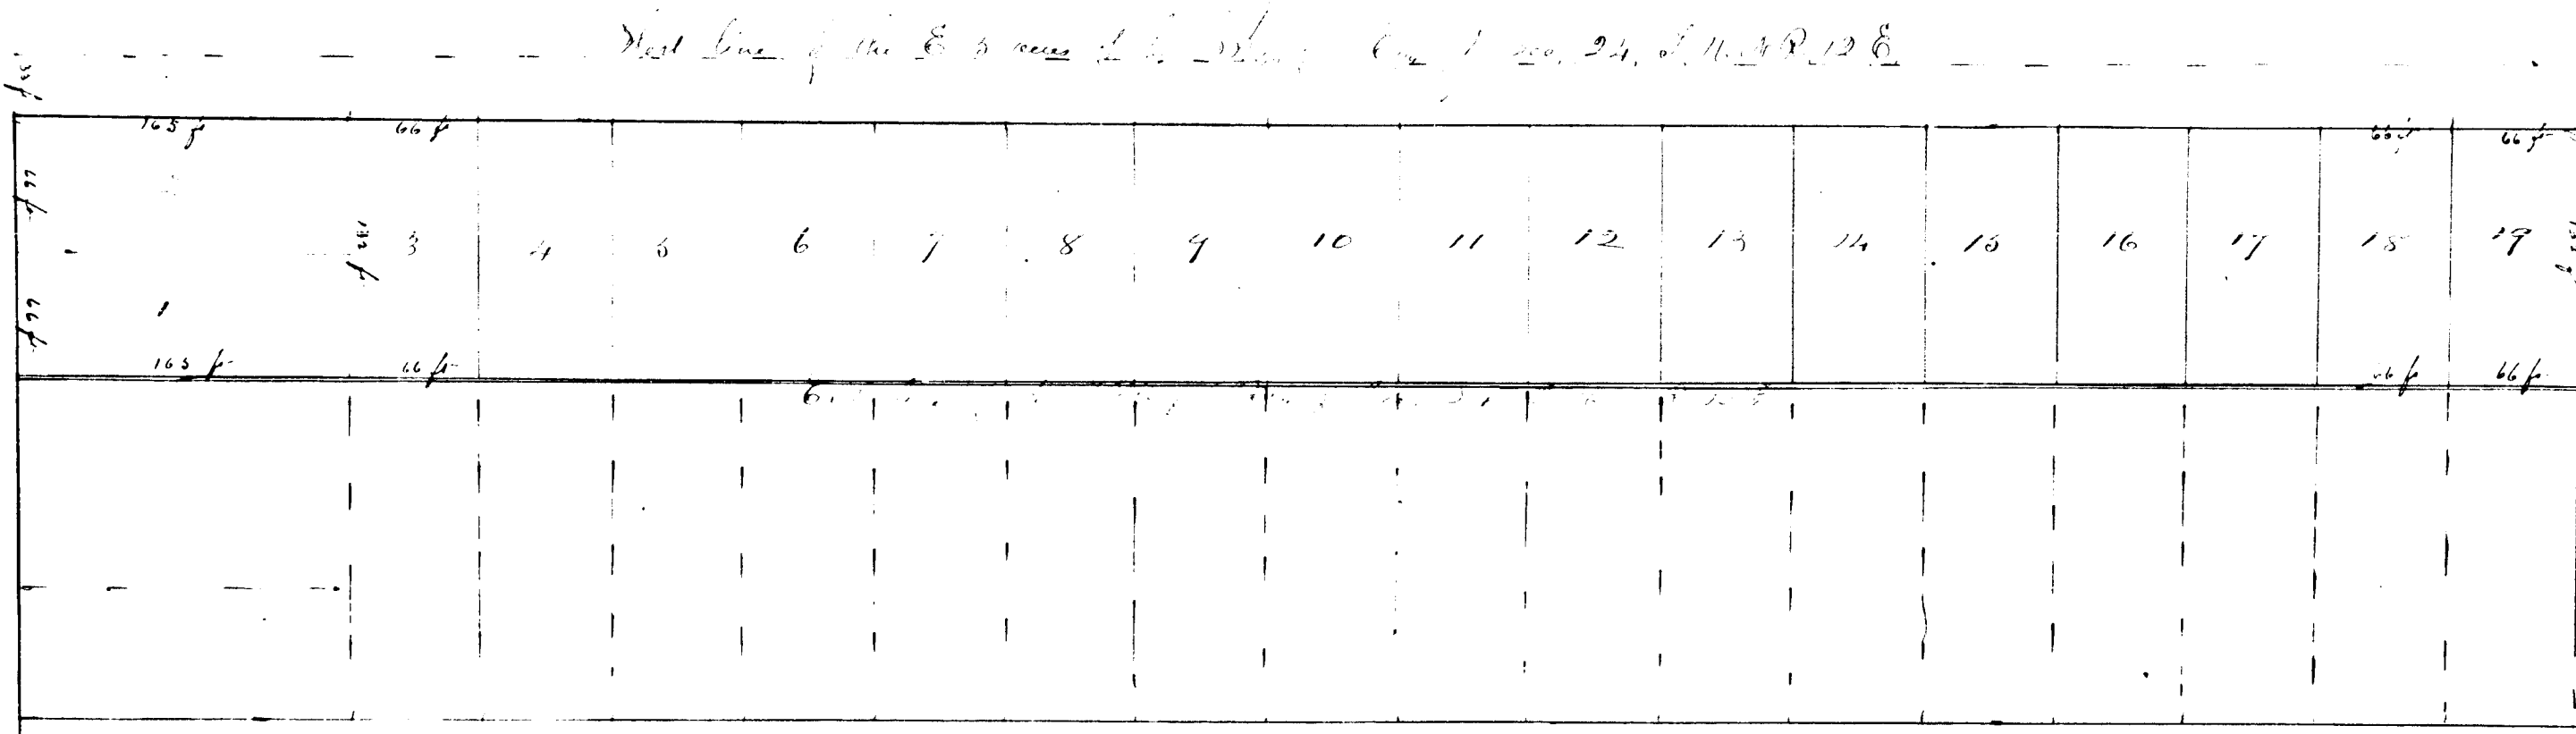

State of Michigan
County of Huron

On this 13th day of February, A.D. 1885, personally appeared before me, the undersigned, a Notary Public in and for said County, - Richard Smith, to me known to be the same person who made the foregoing Certificate, and the owner of said Plat, and acknowledged that same to be his own free act and deed, as he above certifies.

William B. Howard
Notary Public

State of Michigan
County of Huron

We, Charles E. Thompson, Register of Deeds, and Richard Smith, Surveyor, do hereby certify that we have carefully compared this duplicate of Daniel C. Schad's Plat of a Part of the Village of Bad Axe, with the original thereof, and find the same to be a true and correct duplicate of said Plat, and of the whole of such Original.

In Witness Whereof, we hereunto set our hands, this thirteenth day of February, A.D. 1885.

Charles E. Thompson - Register
Richard Smith, Surveyor

State of Michigan
County of Huron

We, Charles E. Thompson, Register of Deeds, and Richard Smith, Surveyor, do hereby certify that we have compared this copy with the record of Daniel C. Schad's Plat of a Part of the Village of Bad Axe, and find the same to be a true and correct copy thereof, and of the whole of such record.

In Witness Whereof, we hereunto set our hands, this 14th day of February, A.D. 1885.

Charles E. Thompson, Register
Richard Smith, Surveyor

Huron County
Register's Office

Received for Record the 24th day of February, A.D. 1885, and recorded in Volume of Plats on Page 27.

Charles E. Thompson, Register

14106