


ROBERT PHILP'S second Plat To The Village of Bad Axe By H Strudwick

RECEIVED AND FILED.
In Auditor General's Office.
April 26 1886
H. R. Pratt
Dep. Aud. Gen'l.

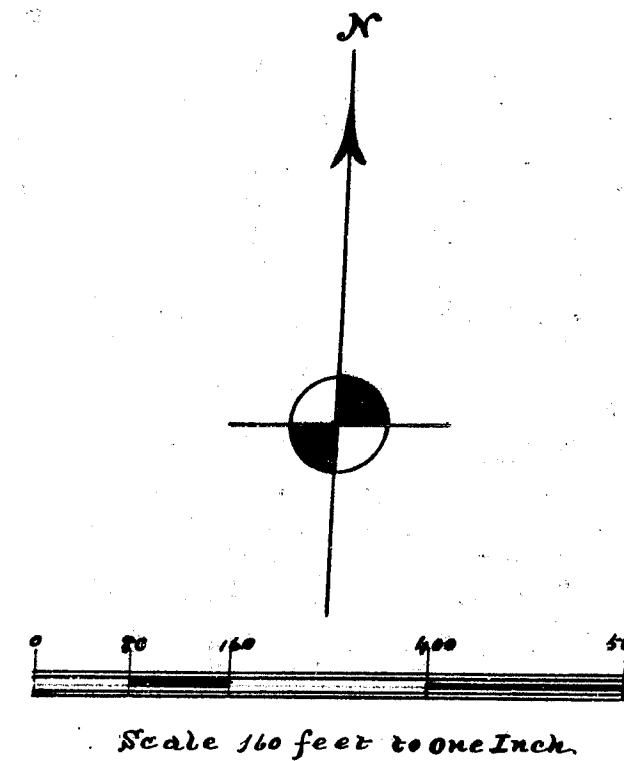

Know all Men by these Presents,

That I Robert Philp owner of the following described land of the annexed plat and do hereby acknowledge that I caused Henry Strudwick a surveyor to subdivide and plat the north west quarter of the northeast quarter of section 19 Town 16 North of Range 13 East. The size of the lots and the width of streets are as shown upon said plat by figures in feet and decimals of a foot

In witness Whereof the said owner and said surveyor have executed this certificate this Eight day of February in the year one thousand eight hundred and eighty six

In presence of

Richard Smith Robert Philp [S]
Chas E. True Henry Strudwick [S]

State of Michigan } ss
County of Huron }


On this Eight day of February A.D. 1886 Before me personally came Robert Philp owner of the land as stated in the foregoing certificate and Henry Strudwick surveyor and the said Philp and Strudwick severally acknowledge the execution of said plat as their free act and deed

Richard Smith

Notary Public for
Huron County

Examined and Approved February 12th A.D. 1886

H R Pratt Dep Auditor Gen'l

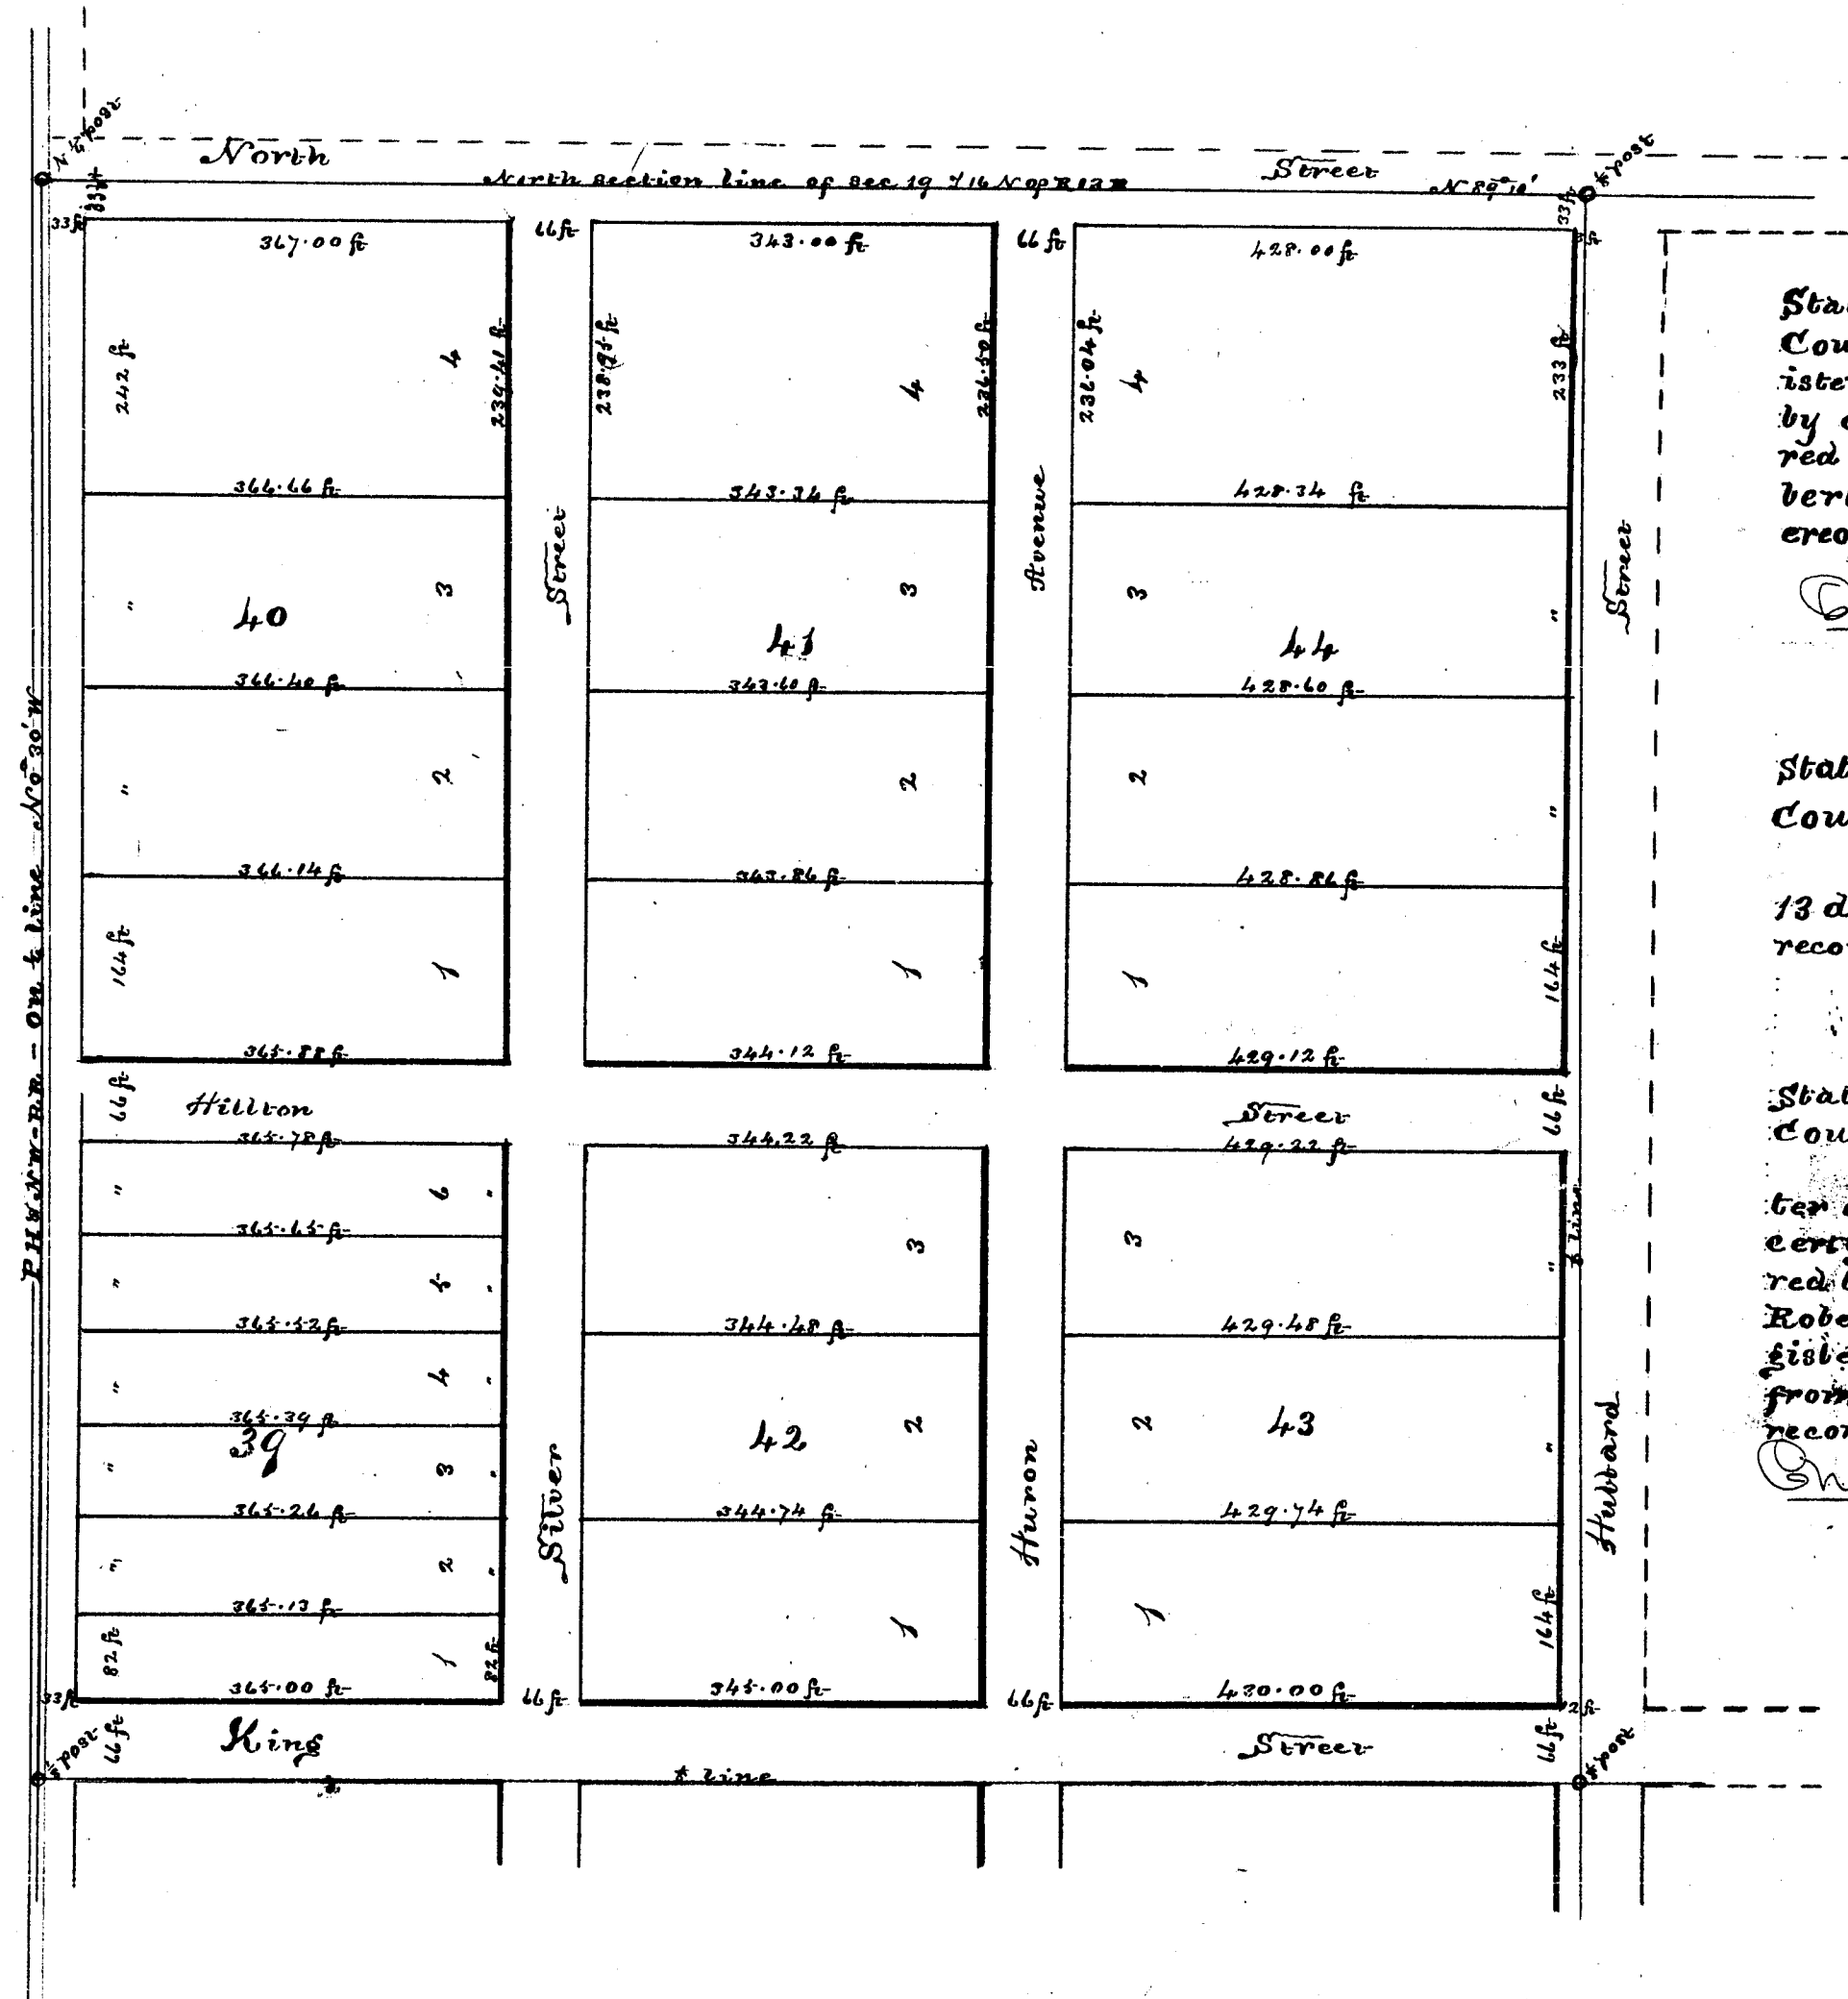

State of Michigan } ss We Charles B Thompson Register of deeds and Henry Strudwick Surveyor hereby certify that we have separately carefully compared this duplicate plat with the original plat of Robert Philp's and that it is an exact duplicate thereof and of the whole of such map or plat

Charles B Thompson Register of deeds
Henry Strudwick Surveyor

State of Michigan } ss
County of Huron } Registers Office
Received for record this
13 day of February A.D. 1886 at 4 O. Clock P.M. and
recorded in volume one page 38 of plats


Charles B Thompson Register

State of Michigan } ss
County of Huron } We Charles B Thompson Register of deeds and Henry Strudwick Surveyor hereby certify that we have separately carefully compared the annexed copy with the duplicate plat of Robert Philp's now of record in the office of said register of deeds and that it is a true transcript thereof and of the whole of such duplicate plat so recorded

Charles B Thompson Register of deeds
Henry Strudwick Surveyor

ROBERT PHILP'S second Plat To The Village of Bad Axe By H Strudwick

RECEIVED AND FILED
in Auditor General's Office
April 26 1886
H. R. Pratt
Dep. Aud. Gen'l.

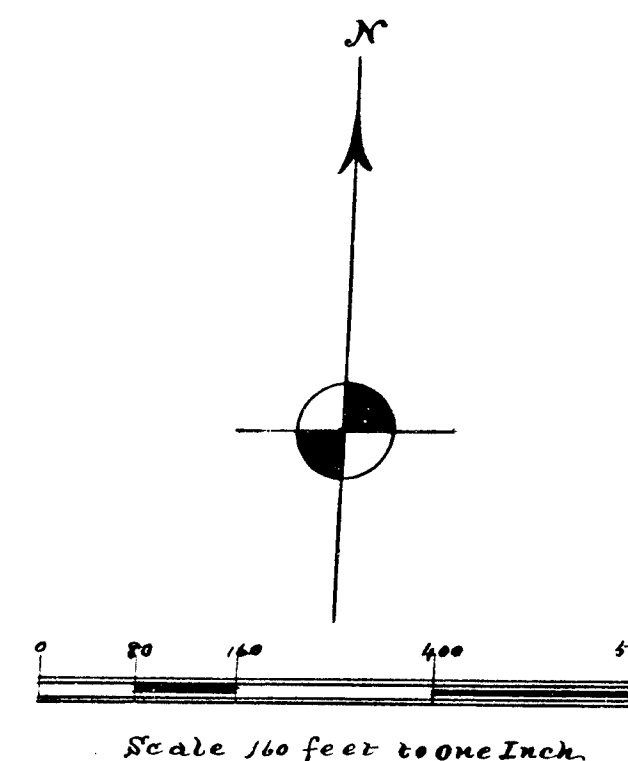

Know all Men by these Presents,

That I Robert Philp owner of the following described land of the annexed plat and do hereby acknowledge that I caused Henry Strudwick a surveyor to subdivide and plat the north west quarter of the northeast quarter of section 19 Town 16 North of Range 13 East. The size of the lots and the width of streets are as shown upon said plat by figures in feet and decimals of a foot

In Witness Whereof the said owner and said surveyor have executed this certificate this Eighth day of February in the year one thousand eight hundred and eighty six

In presence of

Richard Smith Robert Philp
Chas E. Lane Henry Strudwick

State of Michigan }
County of Huron }

On this Eighth day of February A.D. 1886 Before me personally came Robert Philp owner of the land as stated in the foregoing certificate and Henry Strudwick surveyor and the said Philp and Strudwick severally acknowledge the execution of said plat as their free act and deed


Richard Smith

Notary Public for

Huron County

Examined and Approved February 12th A.D. 1886

H R Pratt Dep Auditor Gen'l

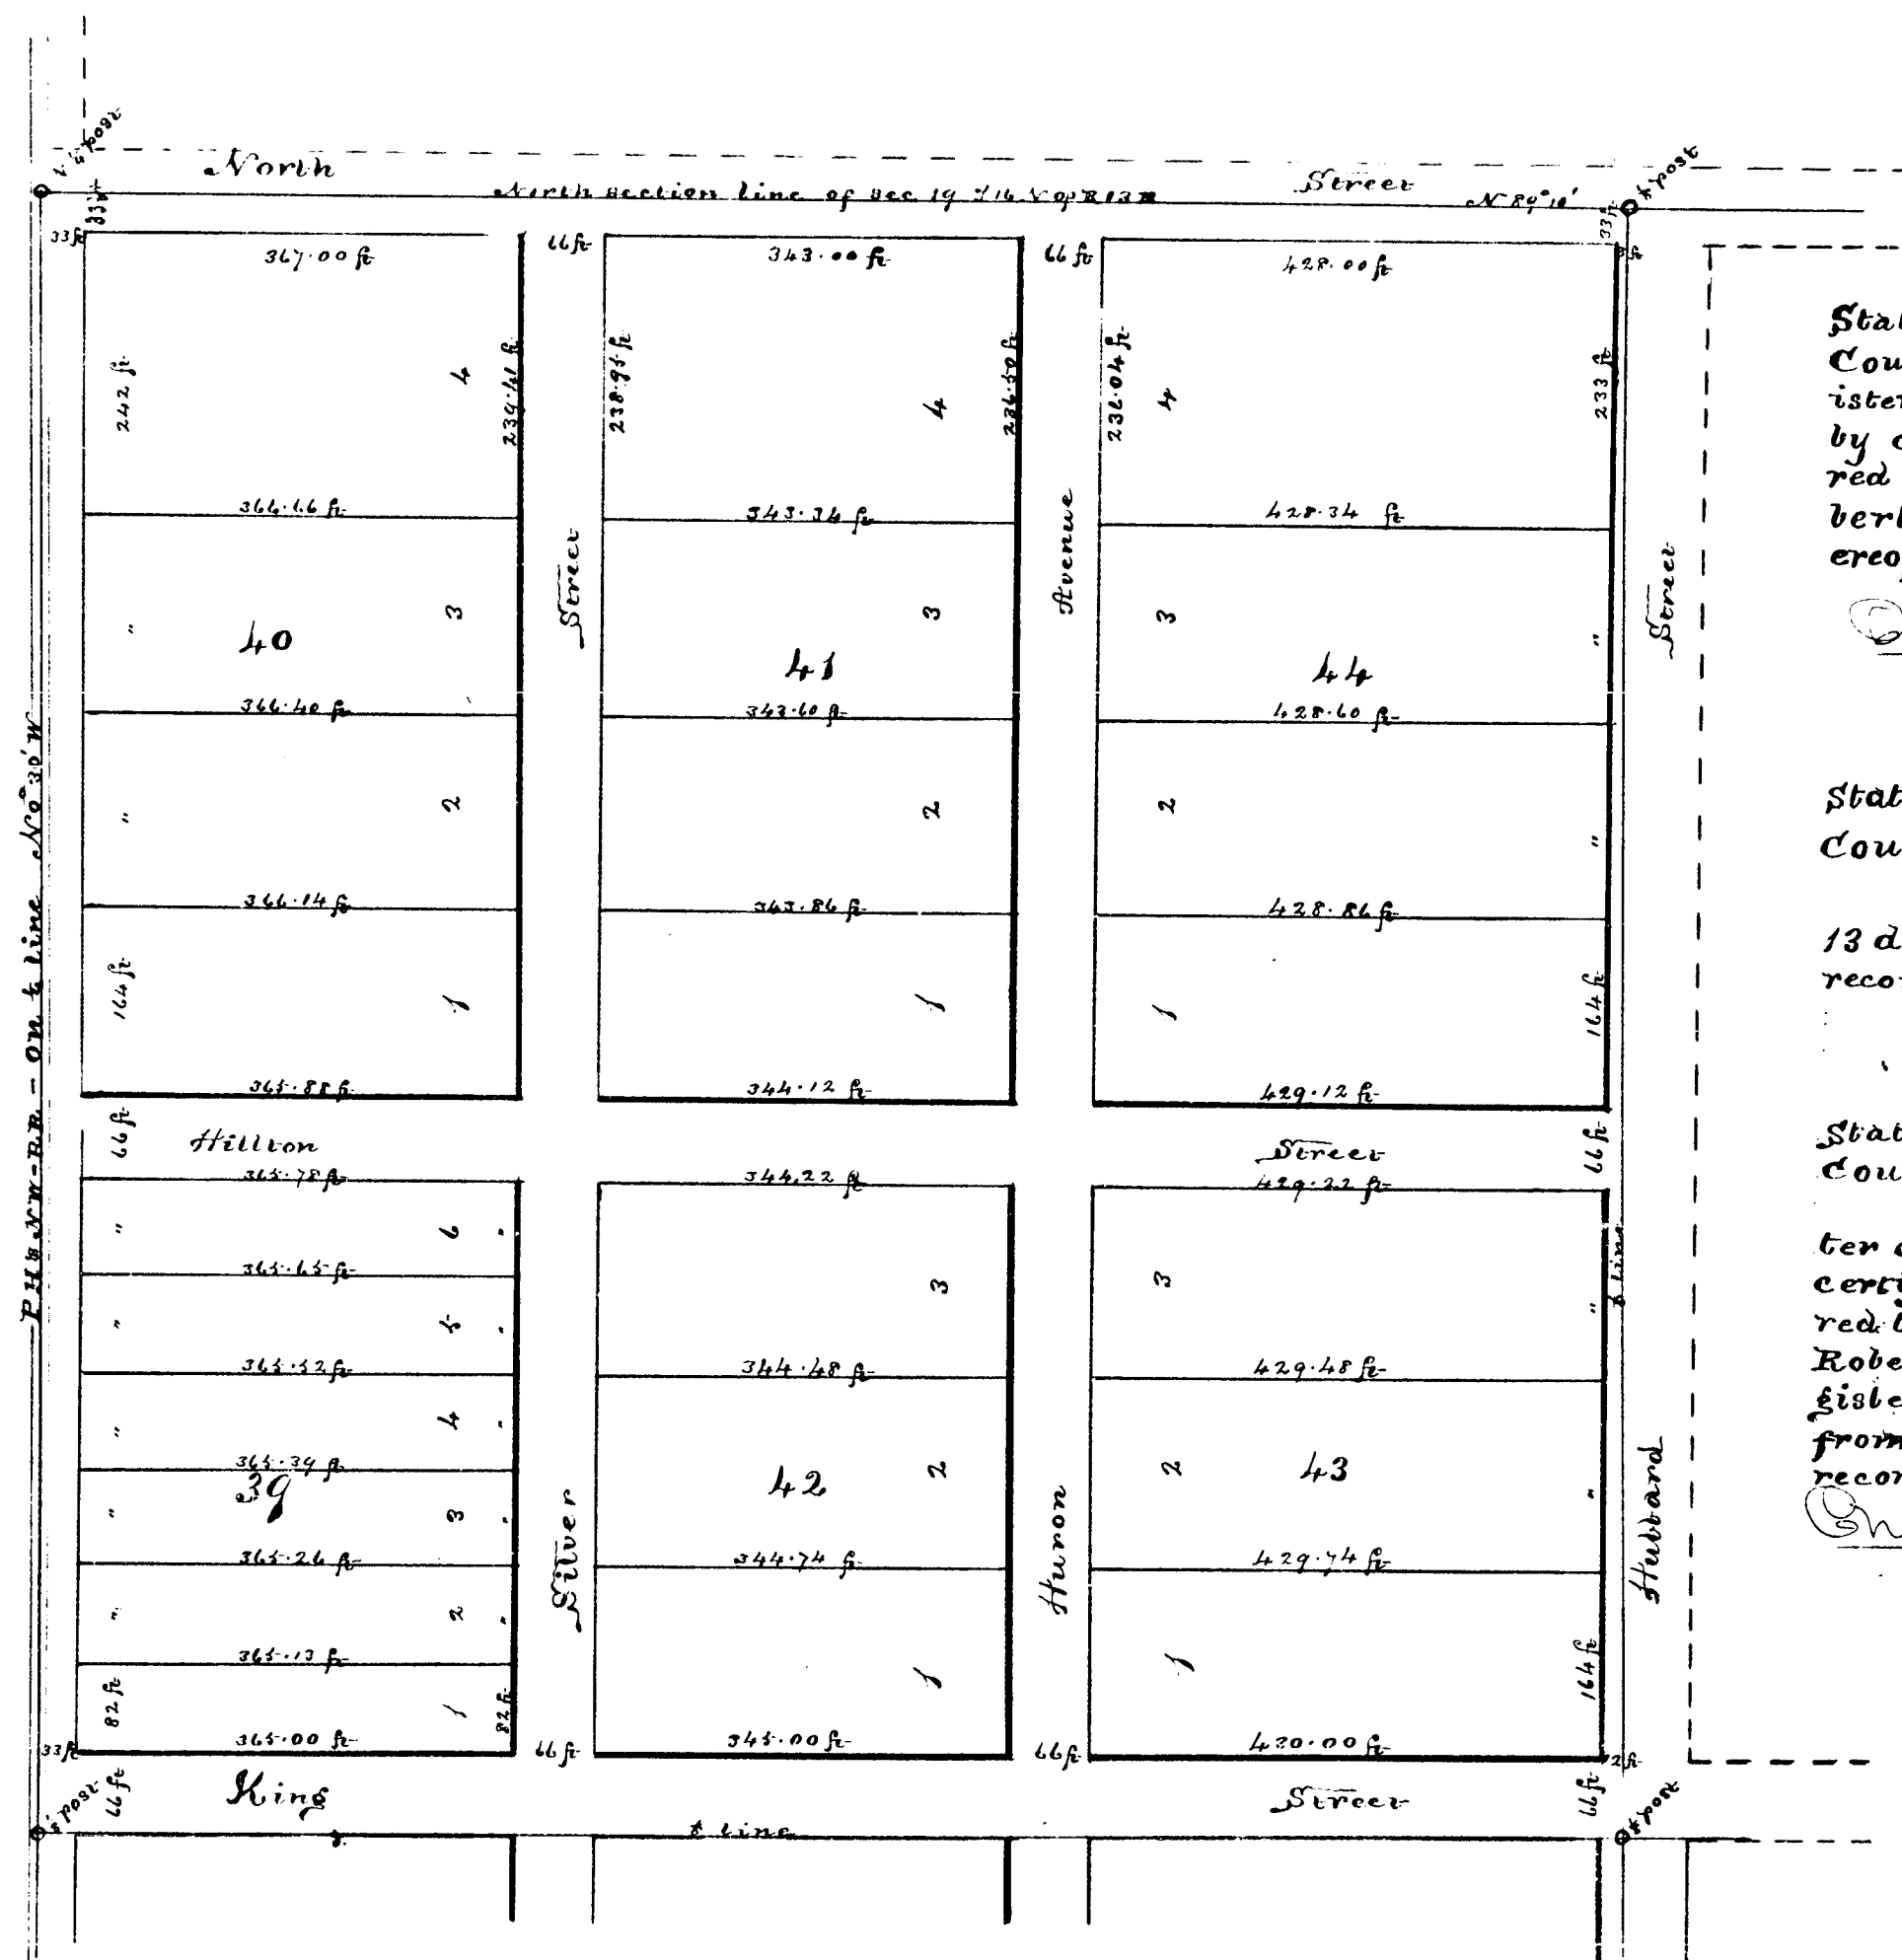

State of Michigan }
County of Huron } ss We Charles E Thompson Register of deeds and Henry Strudwick Surveyor hereby certify that we have separately carefully compared this duplicate plat with the original plat of Robert Philp's and that it is an exact duplicate thereof and of the whole of such map or plat

Charles E Thompson Register of deeds

Henry Strudwick Surveyor

State of Michigan }
County of Huron } ss Registers Office
Received for record this
13 day of February, A.D. 1886 at 4 O'clock P.M. and
recorded in volume one page 38 of plats

Charles E Thompson Register

State of Michigan }
County of Huron } ss We Charles E Thompson Register of deeds and Henry Strudwick Surveyor hereby certify that we have separately carefully compared the annexed copy with the duplicate plat of Robert Philp's now of record in the office of said register of deeds and that it is a true transcript therefrom and of the whole of such duplicate plat so recorded

Charles E Thompson Register of deeds

Henry Strudwick Surveyor