



Christina Urquhart's First Plat To The Village of Bad Axe

By H. Strudwick

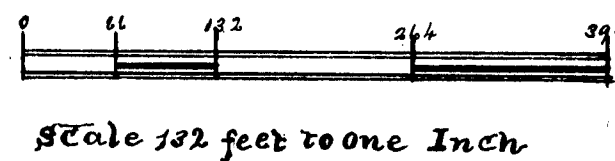

RECEIVED AND FILED
In Auditor General's Office
September 16 1886
H. R. Pratt
Dep. Auditor Gen'l.

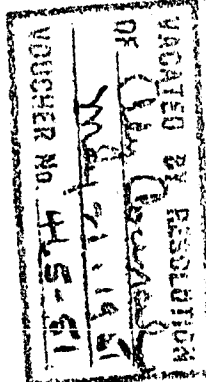

Know All Men by these Presents

That I Christina Urquhart owner of the following described land of the annexed plat and do hereby acknowledge that I caused Henry Strudwick a surveyor to subdivide and plat about fifteen acres from the east half of the west half of the north east quarter of section 24 Town 16 North of Range 12 East. and described as follows - Commencing at a point on the east and west quarter line of said section said point being distant 165 feet on a course south eighty nine degrees and twenty three minutes west from a post at the south east corner of said land. Thence north forty seven minutes west 1319.7 feet. Thence westerly parallel to Sand Beach Avenue 499 feet. Thence south forty seven minutes east 1325 feet. Thence easterly on quarter line 499 feet to the place of beginning. The size of the lots and the width of the streets are as shown upon said plat by figures in feet and decimals of a foot


In Witness whereof the said owner and said surveyor have executed this certificate this fifth day of May in the year one thousand eight hundred and eighty six.

In presence of
Charles E. Thompson Notary Public
Geo. H. Walker
Christina Urquhart
Henry Strudwick


State of Michigan } ss
County of Huron }

On this fifth day of May A.D. 1886. Before me personally came Christina Urquhart owner of the land as stated in the foregoing certificate and Henry Strudwick surveyor and the said Christina Urquhart and Strudwick severally acknowledged the execution of said plat as their free act and deed

Charles E. Thompson Notary Public
for Huron County

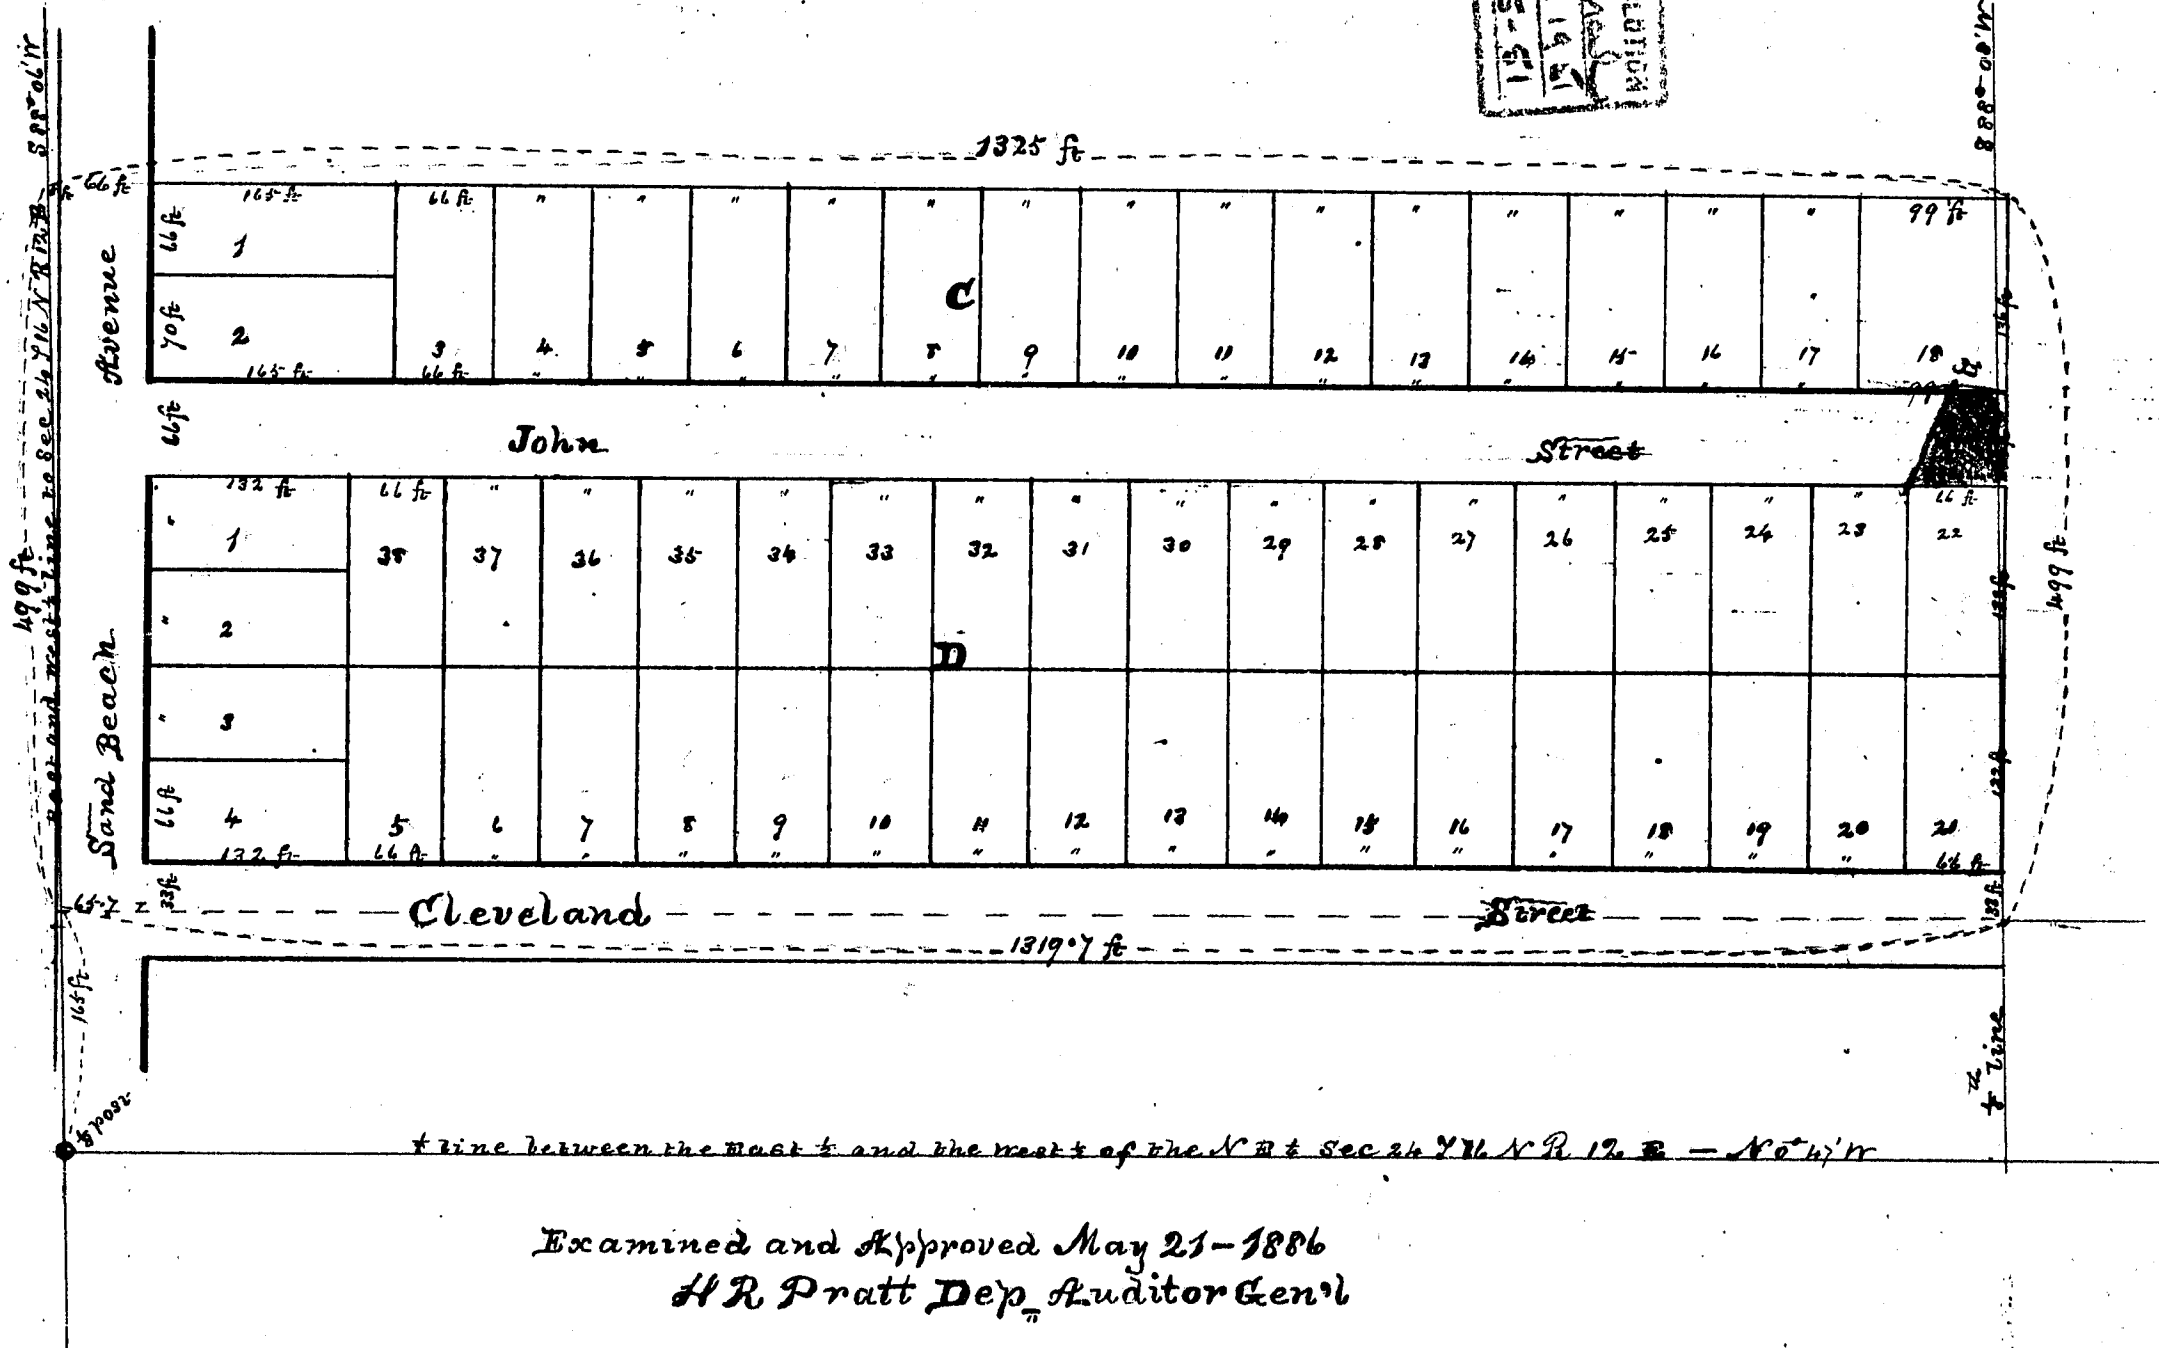

Examined and Approved May 21-1886
H. R. Pratt Dep. Auditor Gen'l

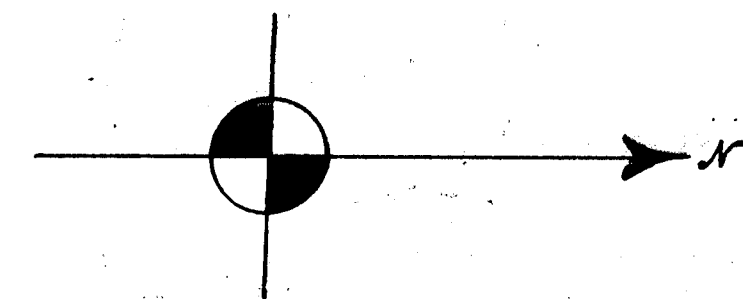

State of Michigan } ss
County of Huron }

We Charles E. Thompson Register of deeds and Henry Strudwick Surveyor hereby certify that we have separately carefully compared this duplicate plat with the original plat of Christina Urquhart's first plat to the Village of Bad Axe and that it is an exact duplicate thereof and of the whole of such plat

Charles E. Thompson Register of deeds
Henry Strudwick Surveyor
Registers Office } ss
County of Huron }

Received for record this ninth day of July A.D. 1886 at 4 O'clock P.M. and recorded in volume one page 39 of plats Charles E. Thompson Register of deeds

State of Michigan } ss
County of Huron }

We Charles E. Thompson Register of deeds and Henry Strudwick Surveyor hereby certify that we have separately carefully compared the annexed copy with the duplicate plat of Christina Urquhart's first plat to the Village of Bad Axe now of record in the office of said Register of deeds and that it is a true transcript therefrom and of the whole of such duplicate plat so recorded

Charles E. Thompson Register of deeds
Henry Strudwick Surveyor

Scale 132 feet to one Inch

September 16 86
N. S. Pratt

[Handwritten signature]

State of Michigan }
County of Huron } ss

We Charles B Thompson
Register of deeds and Henry Strudwick
Surveyor hereby certify that we have separ-
ately careffully compared this duplicate plat
with the Original plat of Christina Urqu-
hart's first plat to the village of Bad Axe and
that it is an exact dupliate thereof and of the
whole of such plat

Charles E Thompson Register of deeds

Henry Standwick Surveyor
Registers Office }
County of Huron } ss

Received for record this
ninth day of July AD 1886 at 4. O'clock P.M.
and recorded in volume one page 39 of
plats Charles E. Thompson Register of deeds

Stat of Michigan }
County of Huron } ss

We Charles E Thompson
Register of deeds and Henry Strudwick
surveyor hereby certify that we have separa-
tely carefully compared the annexed copy with
the duplicate plat of Christina Urquharts
first plat to the Village of Bad Axe now of
record in the office of said Register of deeds
and that it is a true transcript therefrom
and of the whole of such duplicate plat so
recorded

Charles E Thompson Register of deeds

Harry Studwick Surveyor

That I Christina Unguardt Owner of the following described land of the annexed plat and do hereby acknowledge that I caused Henry Strudwick a surveyor to subdivide and plat about fifteen acres from the east half of the west half of the north east quarter of section 24 Town 16 North of Range 12 East. and described as follows—Commencing at a point on the east and west quarter line of said section said point being distant 165 feet on a course south eighty nine degrees and twenty three minutes west from a post at the south east corner of said land. Thence north forty seven minutes west 1319.7 feet. Thence westerly parallel to Sand Beach avenue 499 feet. Thence south forty seven minutes east 1325 feet. Thence easterly on quarter line 499 feet to the place of beginning. The size of the lots and the width of the streets are as shown upon said plat by figures in feet and decimals of a foot

In Witness Whereof the said owner and said surveyor have executed this certificate this fifth day of May in the year one thousand eight hundred and eighty six.

In presence of

<u>Charles W. Thompson</u>	her	<u>Christina Thompson</u>	
<u>Geo H Walker</u>	regards	<u>Henry Studer</u>	

State of Michigan }
County of Huron } ss

On this fifth day of May
A.D. 1886 Before me personally came Christina
Urquhart owner of the land as stated in the fore-
going certificate and Henry Strudwick surveyor
and the said Christina Urquhart and Strudwick
severally acknowledged the execution of said plat
as their free act and deed

Charles E. Thompson Notary Public
for Huron County

Examined and Approved May 21-1886
H R Pratt Dep Auditor Genl

14108